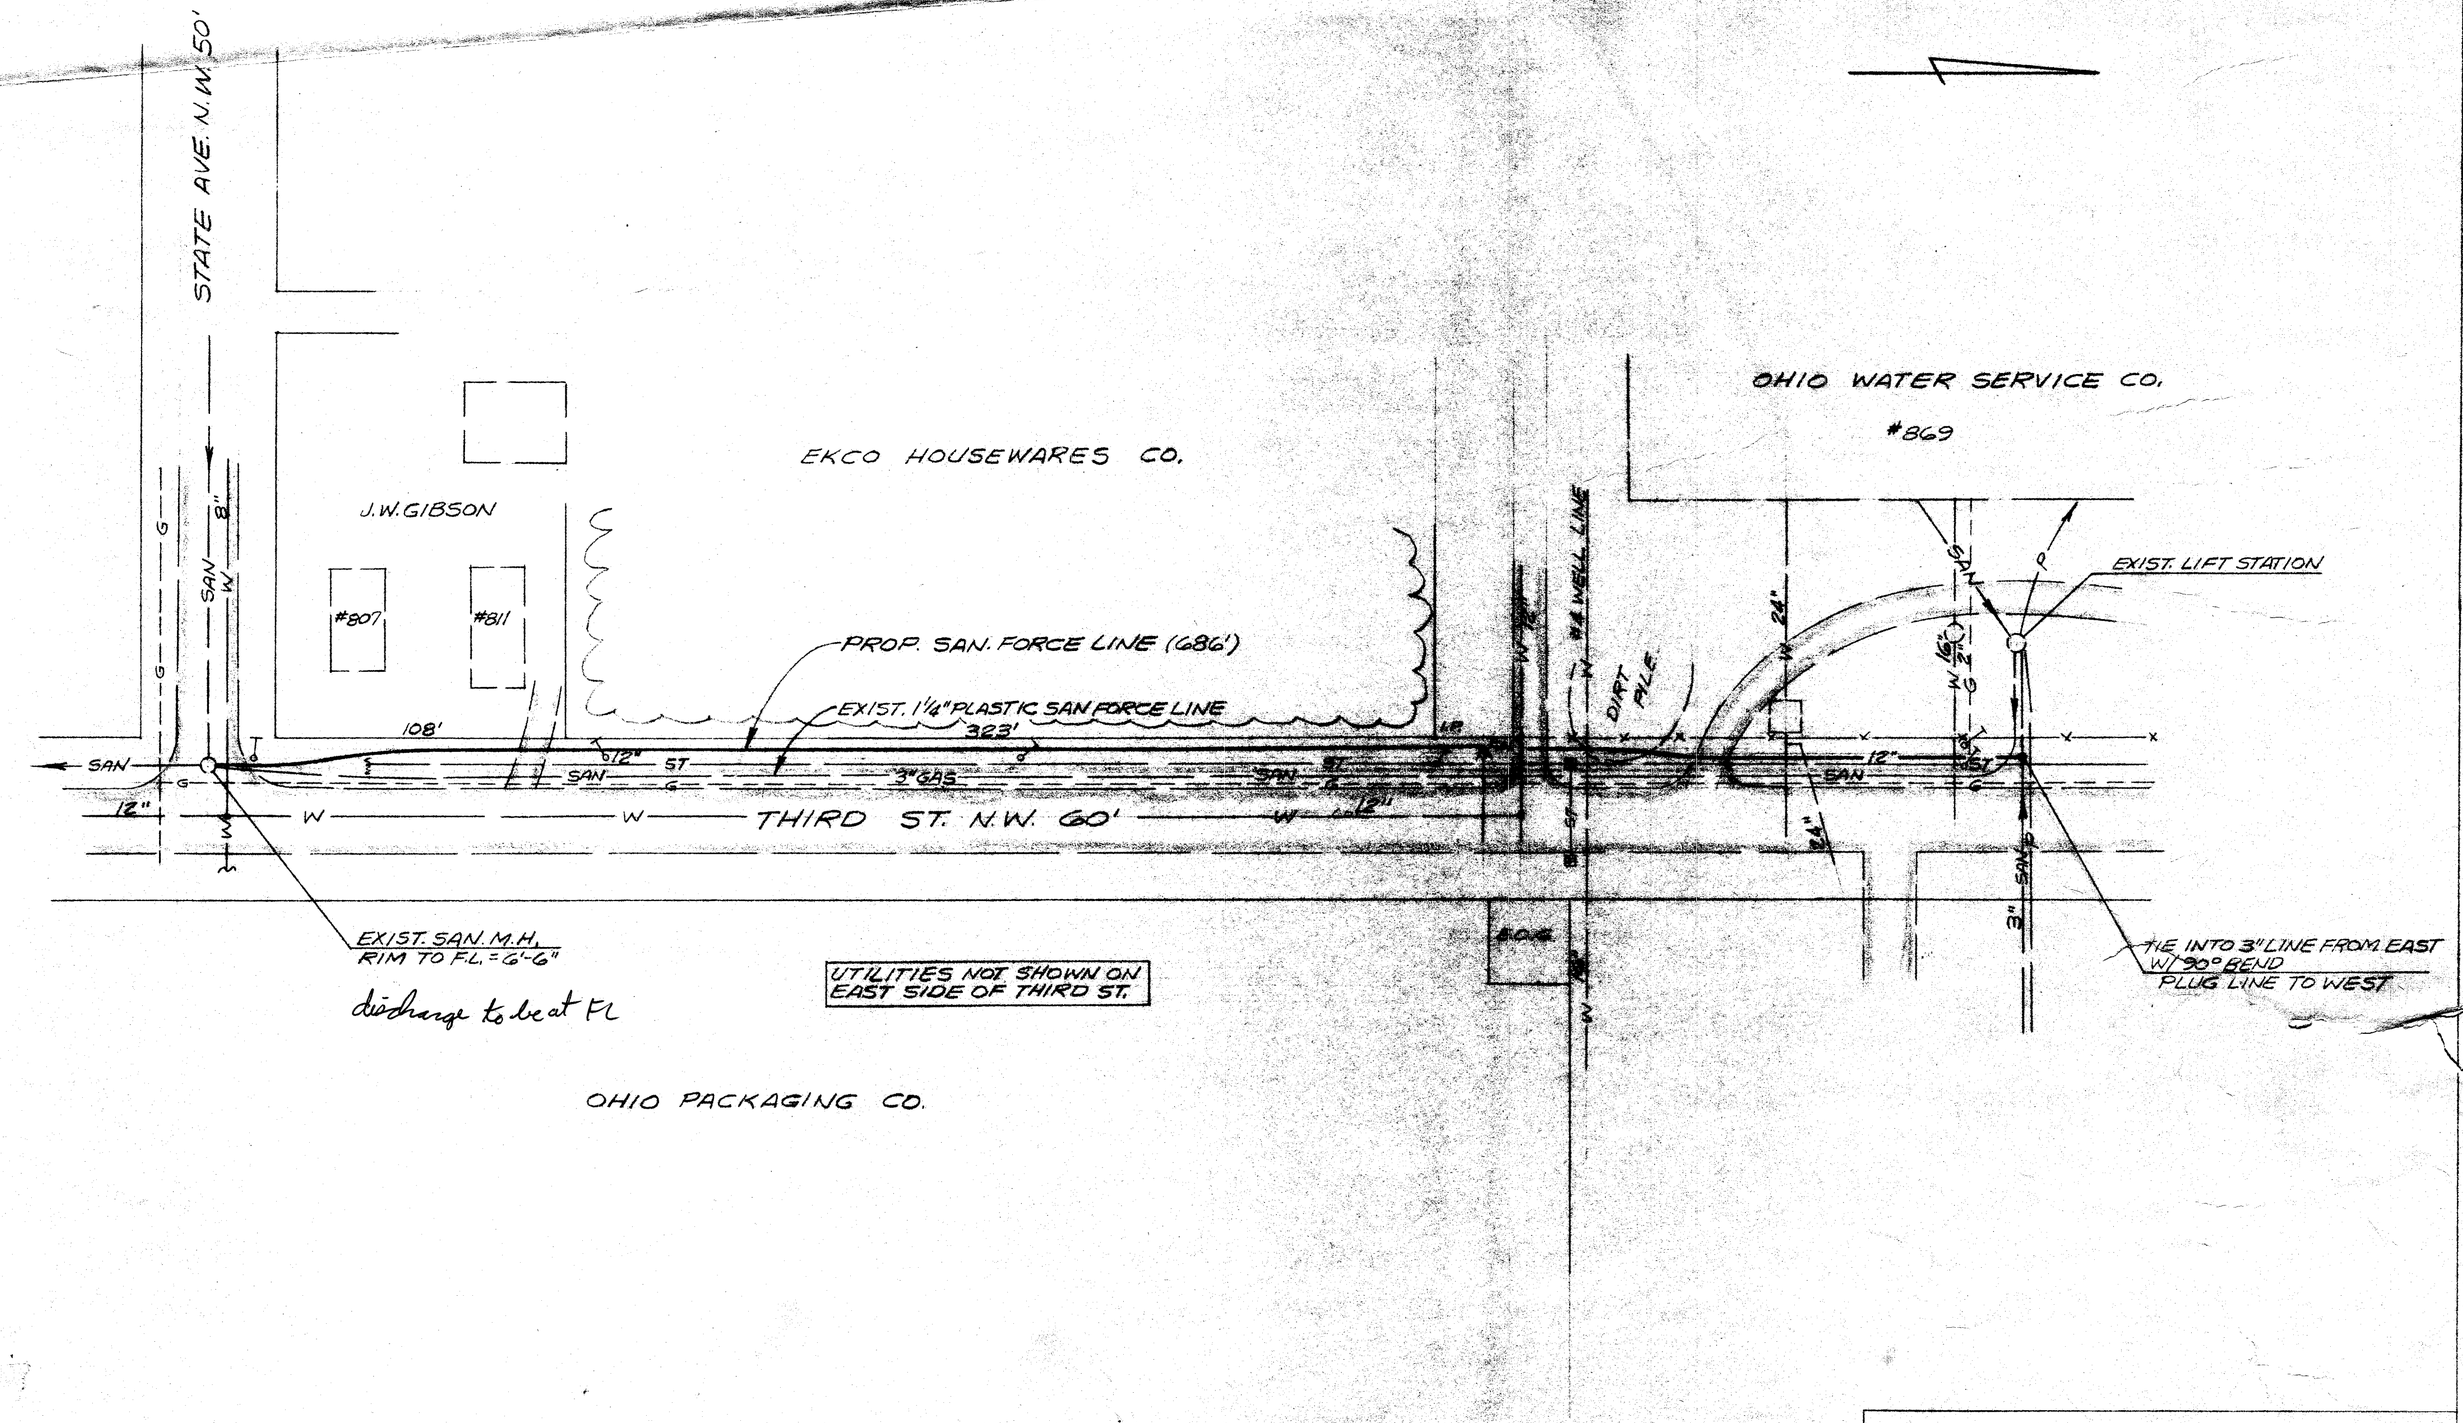

Sewer Marking Tape

PROP. SANITARY FORCE LINE
800 BLOCK THIRD ST. N.W.

SCALE: 1" = 40'	DATE: FEB. 1985

OHIO WATER SERVICE CO.
123 Third Street, S. E.
P. O. Box 584
Massillon, Ohio 44648

DWG. NO. 63C