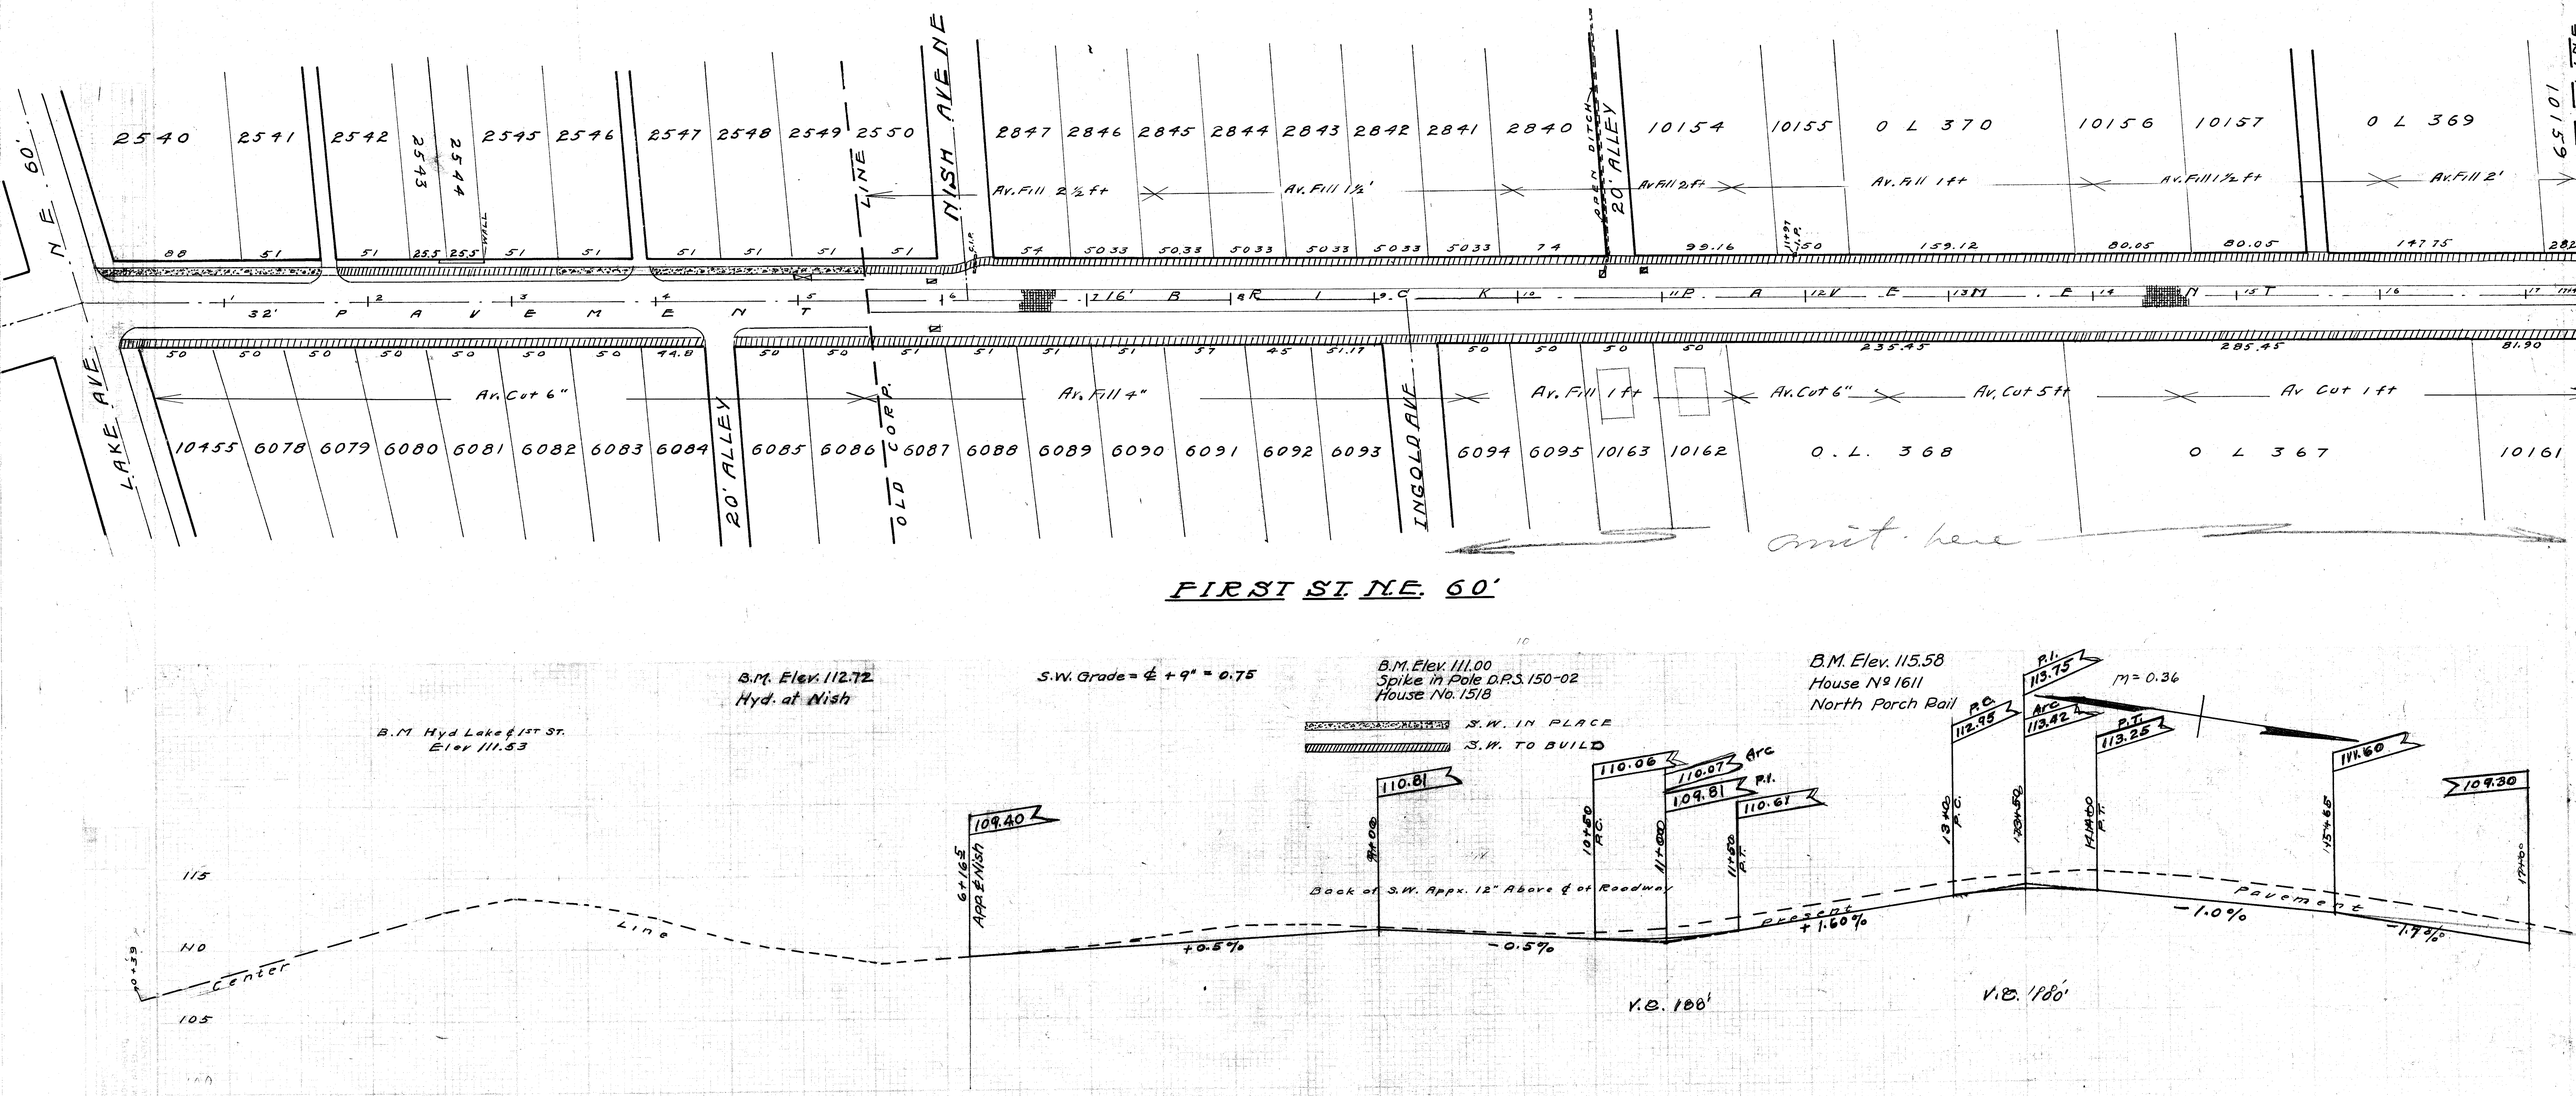

CITY OF MASSILLON OHIO

FIRST STREET N.E.
WALKS

FROM LAKE AVE. N.E. TO CORP. LINE

APPROVED:— CITY ENGINEER		DEPT. OF PUBLIC SERVICE ENGINEERING DIVISION
Dr. by H.J.W. Ck by	Scale 1"=50' Hor. 1"=5' Ver.	JAN 22-30 / N896P32

Acc No 1080
File No P-128