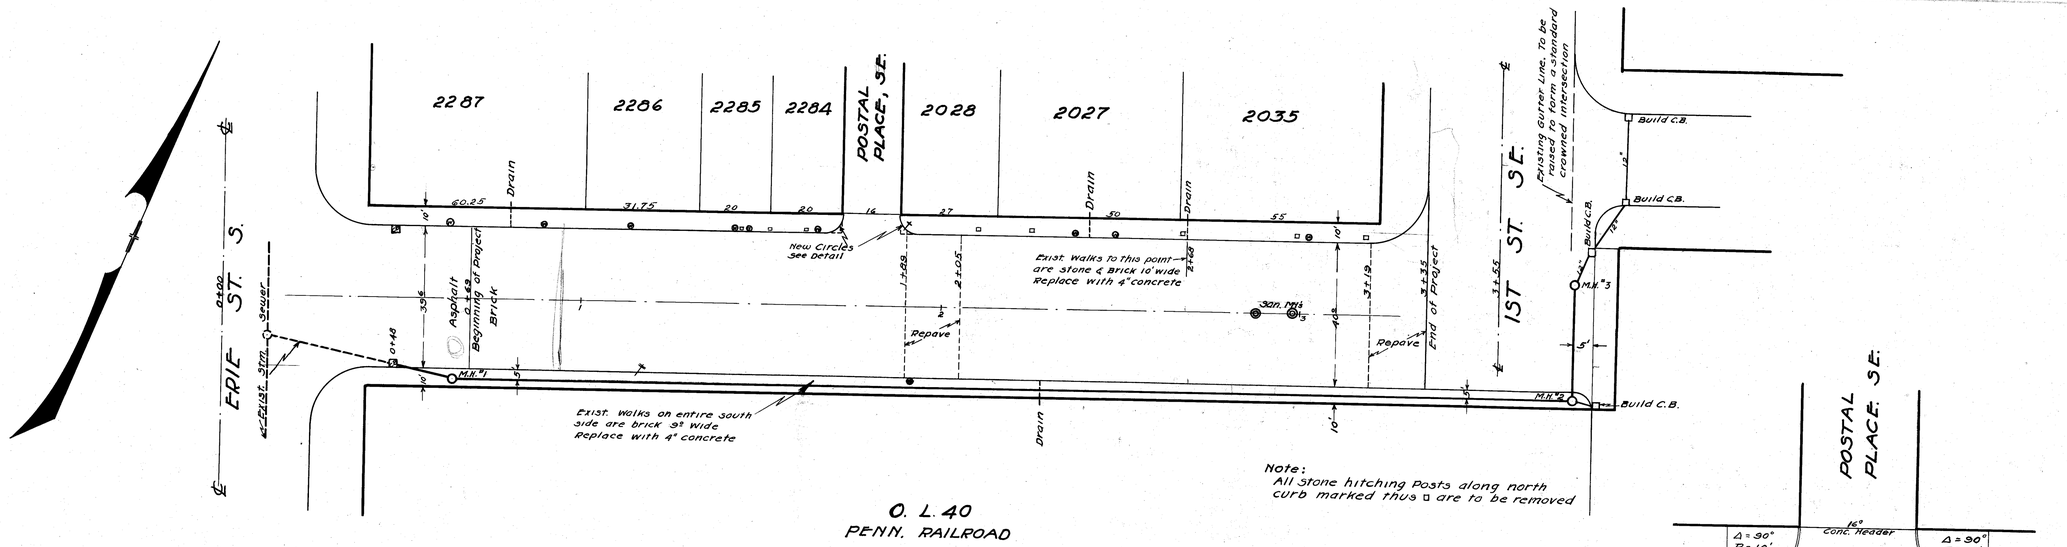

PENN AVE. S.E. 60'

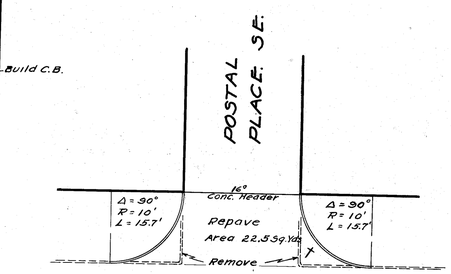

DETAIL OF INTERSECTION
Scale 1" = 10'

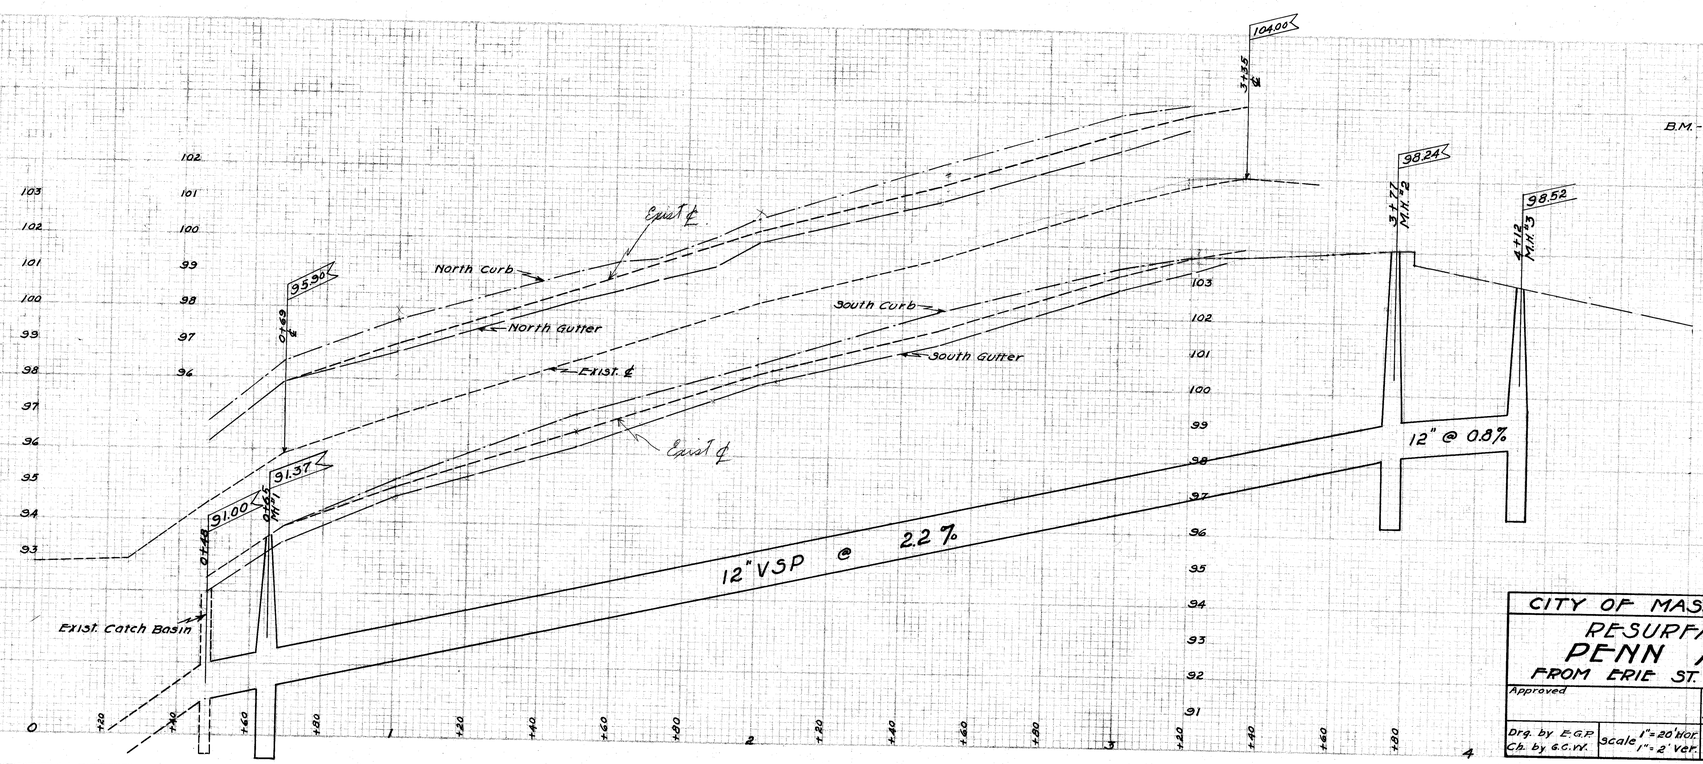

B.M. - HYD. COR. ERIE ST. S. & WETMORE AVE. S.E.
EL. = 93.33
HYD. COR. ERIE ST. S. & PENN. AVE. S.E. - EL. = 96.29

CITY OF MASSILLON, OHIO.			
RESURFACING PENN AVE. S.E. FROM ERIE ST. S. TO 1ST. ST. S.E.			
Approved		DEPT. OF PUBLIC SERVICE DIVISION OF ENGINEERING	
Drg. by E.G.P. Ch. by G.C.W.	Scale 1" = 20' Hor. 1" = 2' Ver.	Jan. 20, 1931	N.B. 101 P. 26-27 28

FILE NO. P-141
ACC. NO. 1140