
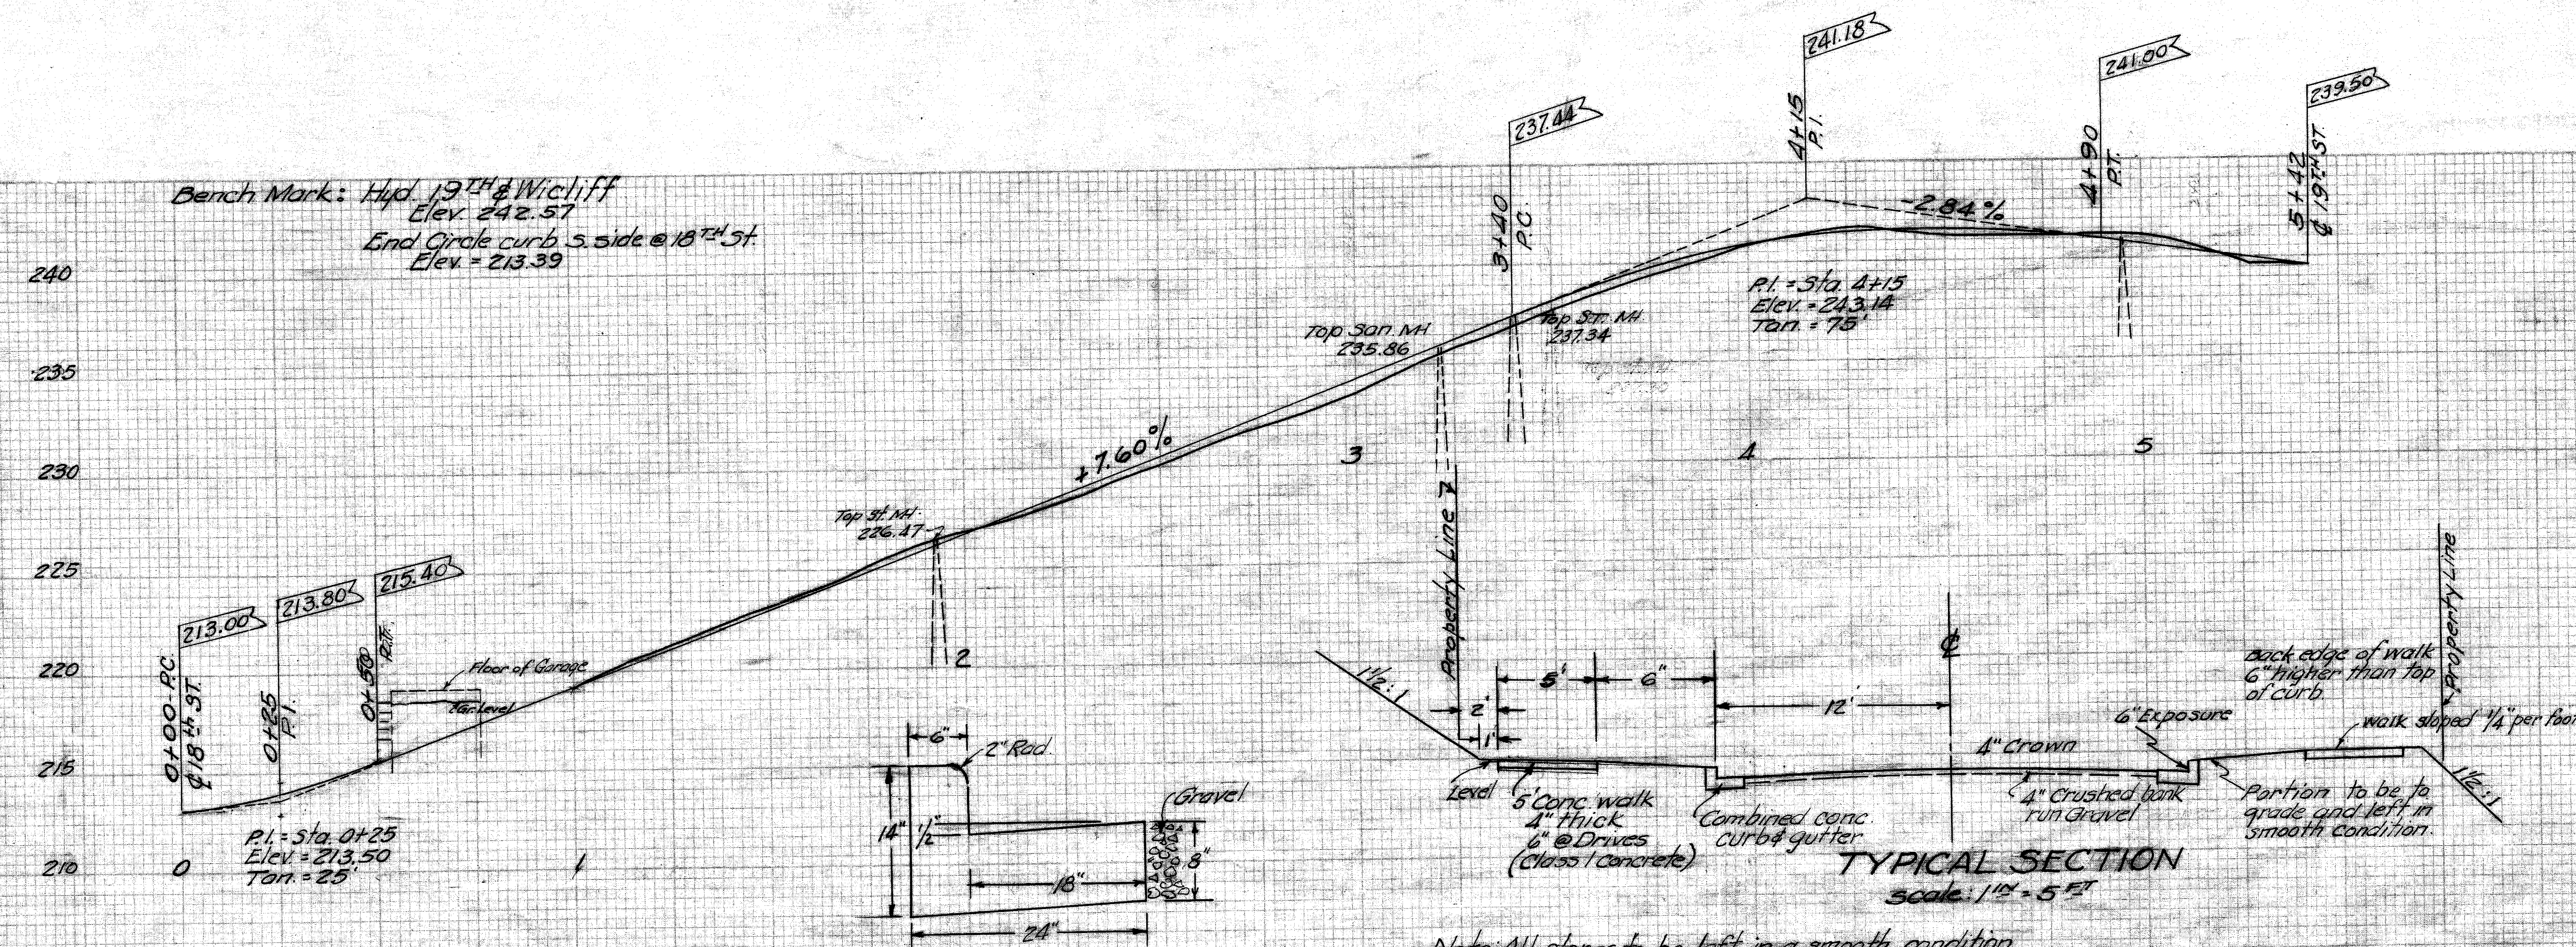


PLAN
SURVEYED
PLATTED
NOTED
BY
DATE
BY
DATE
BY
DATE

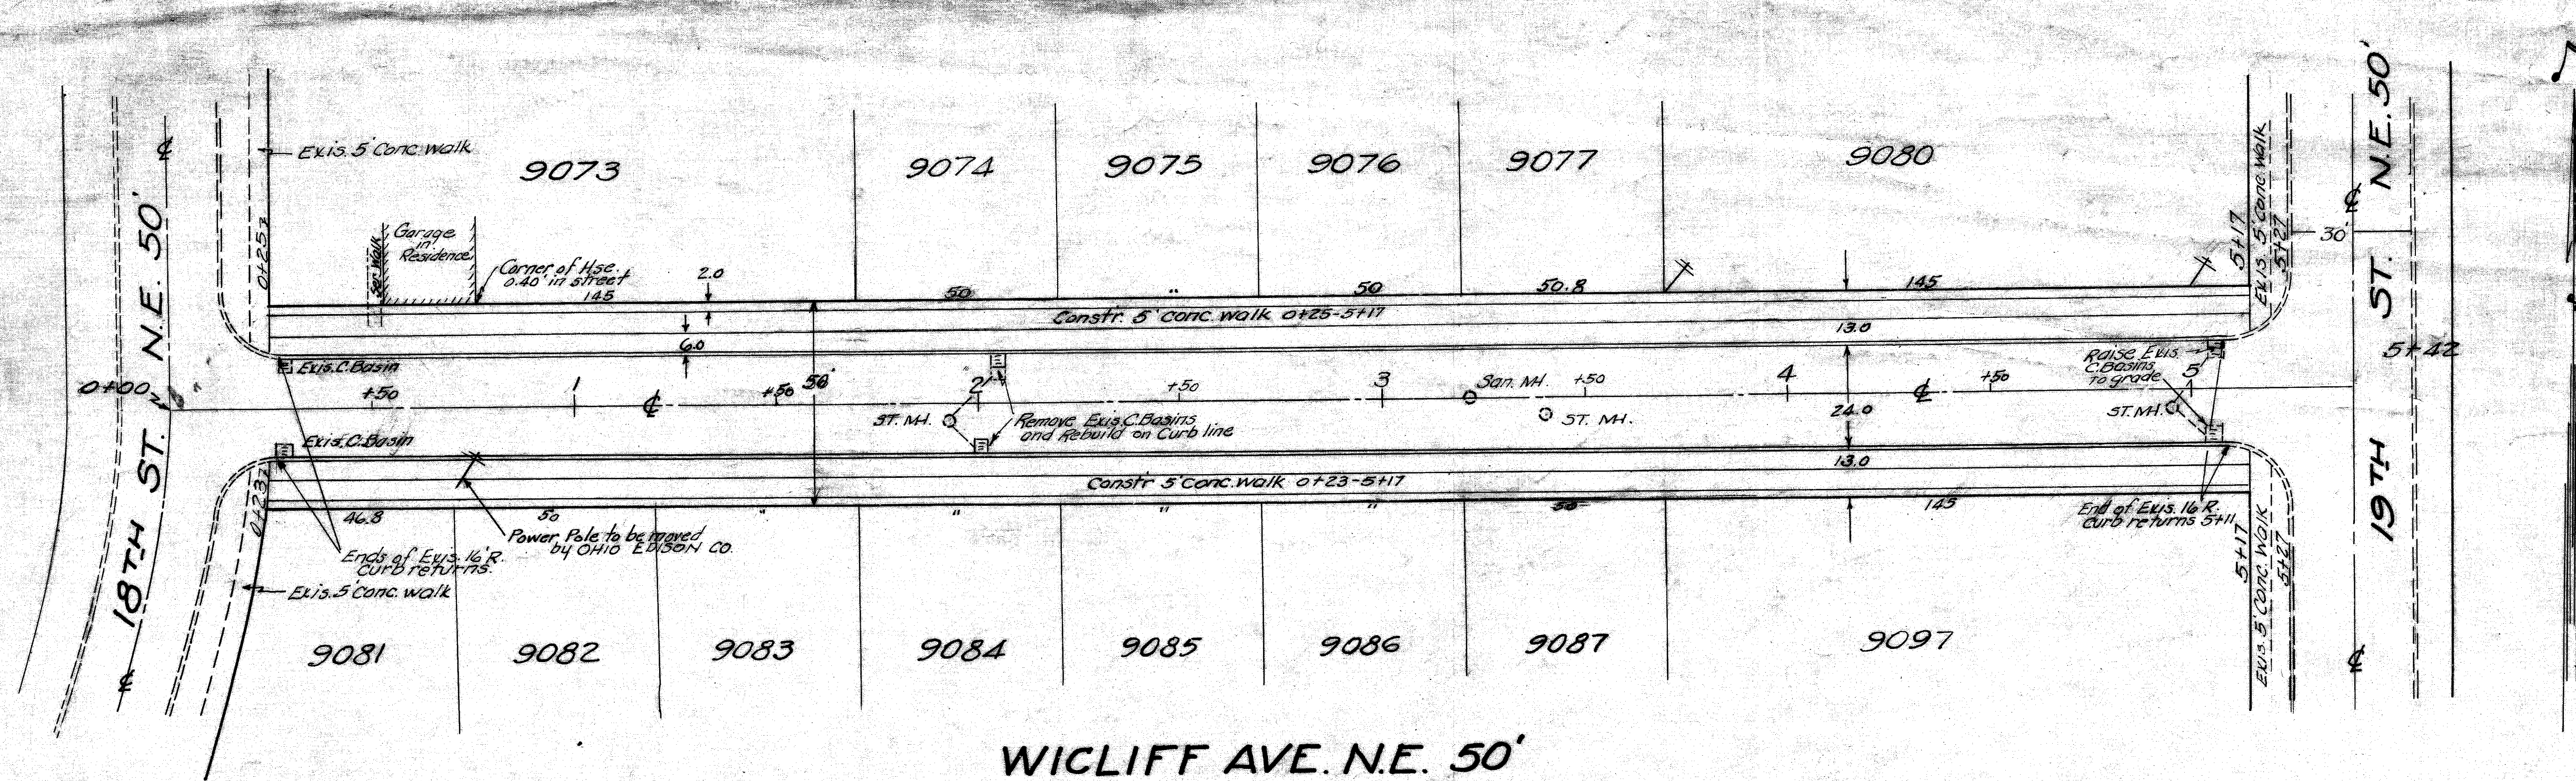

CONCRETE CURB & GUTTER
DETAIL
Class I Concrete

Note: All slopes to be left in a smooth condition.
Roadway to be graded level between gutters and
crowned with 4" of crushed bank run gravel.
Gravel (Tons) to be measured by delivery slips.

CITY OF MASSILLON, OHIO.
WICLIFF AVE. N.E.
18TH ST. - 19TH ST.
GRADING, CONCRETE WALKS, CURB & GUTTER
APPROVED: *[Signature]* DEPT. PUBLIC SERVICE
ENGINEERING DIVISION
Dr. by H. P. Papp 2-1-51 Scale 1" = 5' Ver. H.B. 176
City 1" = 25' Hor. 12-22-53
FILE NO. P 199 ACC. NO. 1764