

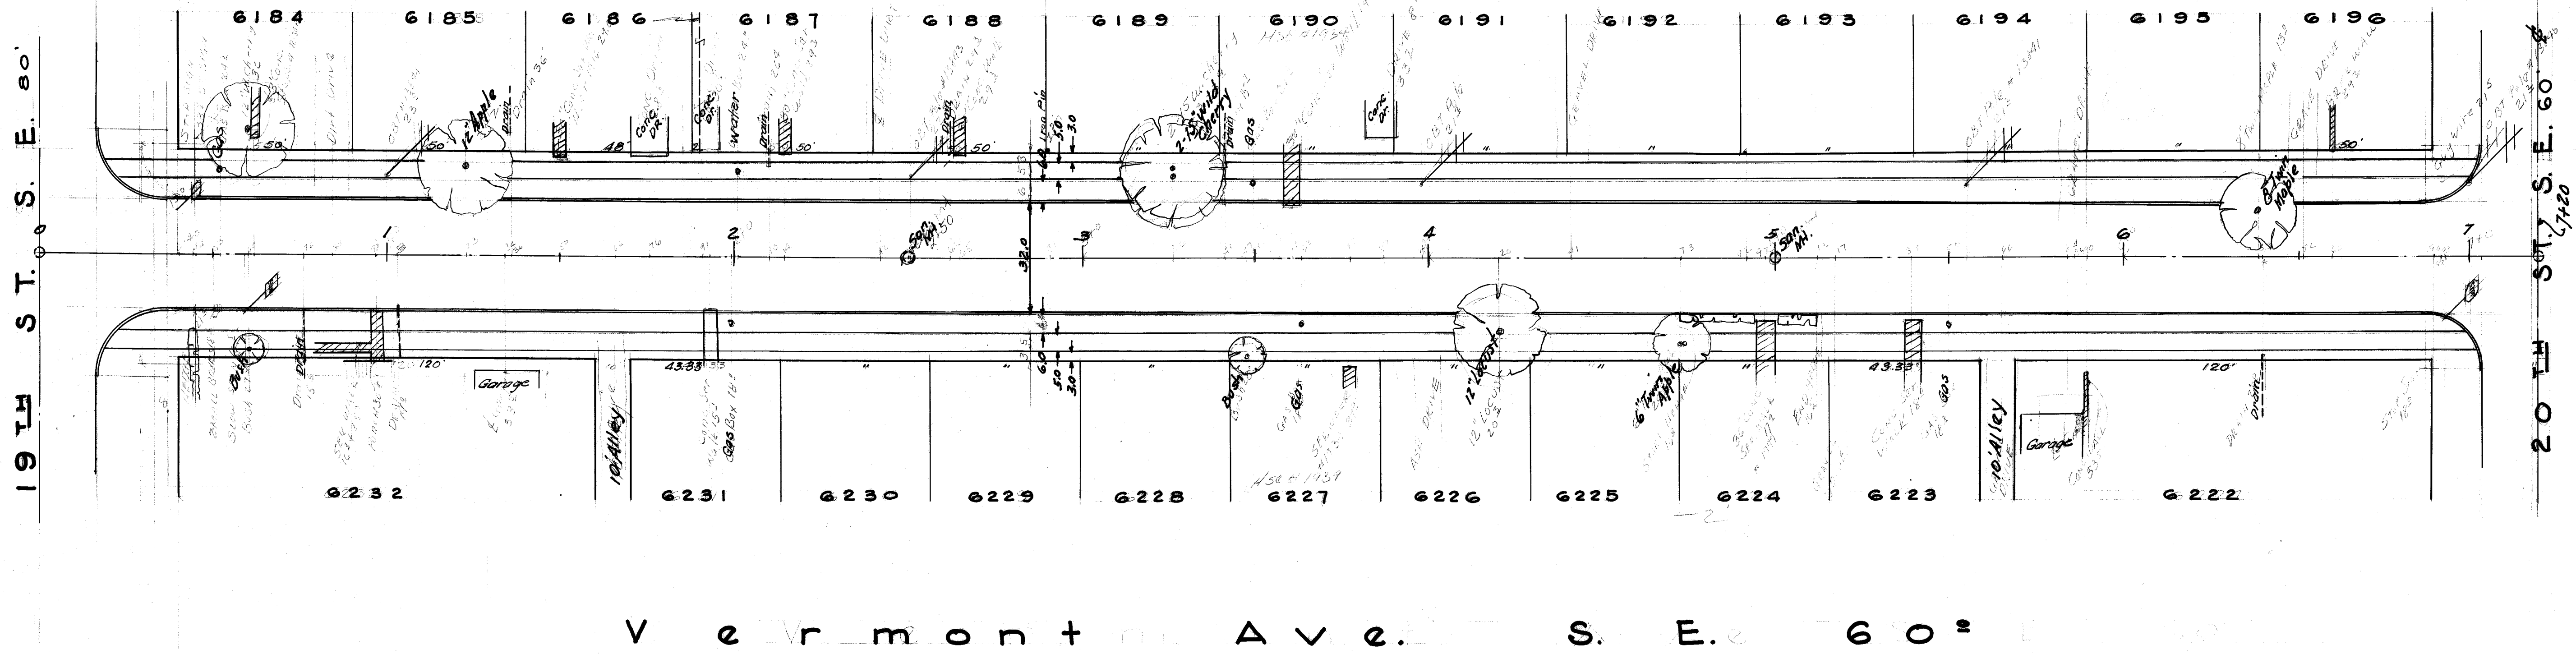


FINAL SURVEY	DATE
SUBMITTED	BY
NOTED	BY
NOTED	BY
NOTED	BY
NOTED	BY

ORIGINAL SURVEY	DATE
SUBMITTED	BY
NOTED	BY
NOTED	BY
NOTED	BY
NOTED	BY

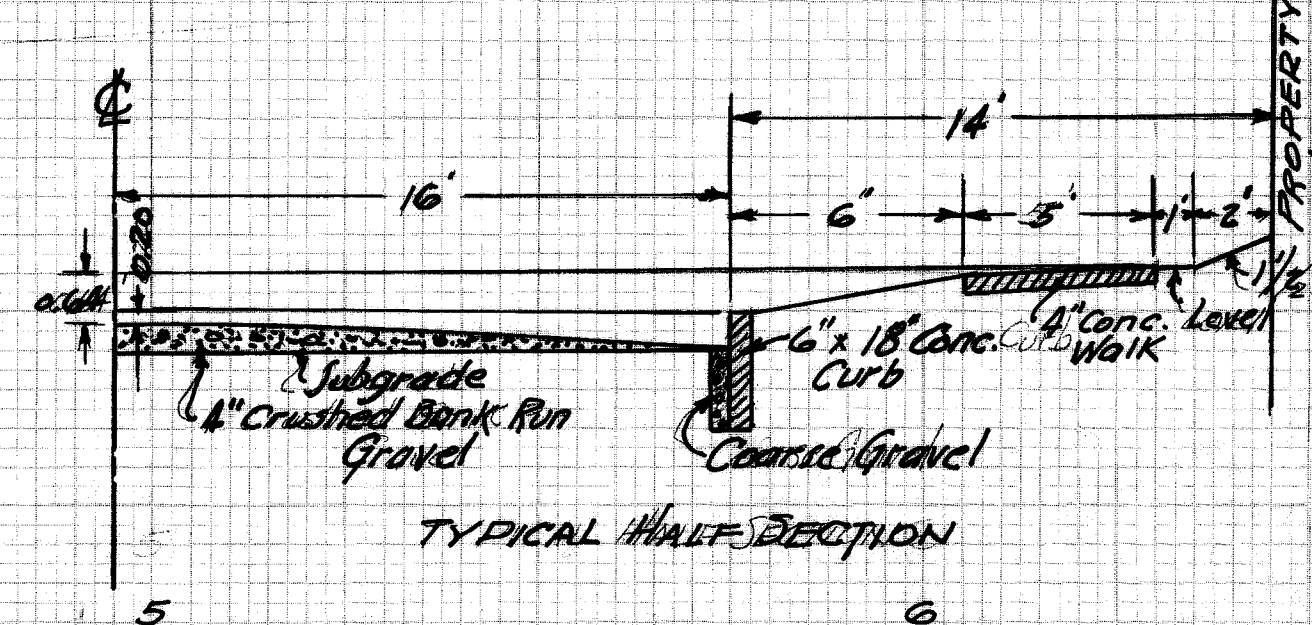

B.M. at Top Hydrant N.W. Corner Vermont
 & 19th St. S.E. Elev. = 253.63
 Top Sum. M.H. Sta. 55100+00
 Elev. = 257.12

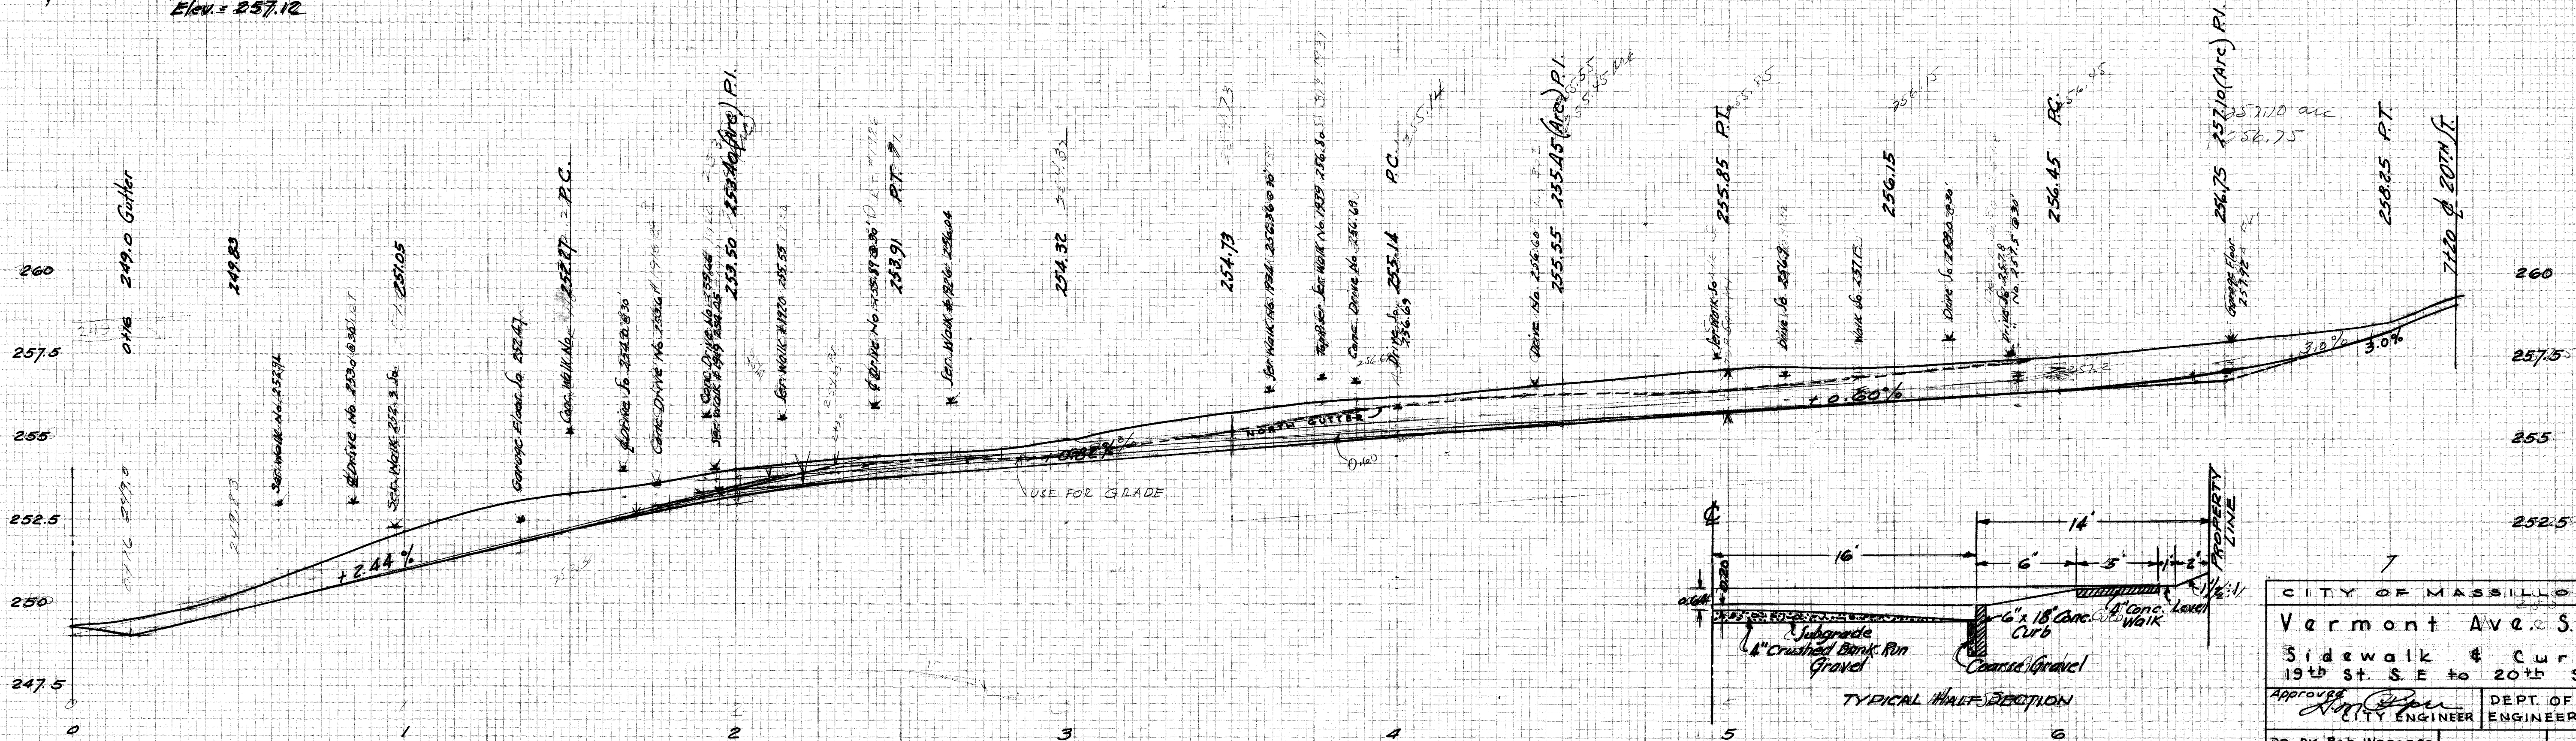

CITY OF MASSILLON, OHIO			
Vermont Ave. S.E. 60'			
Sidewalk & Curb			
19th St. S.E. to 20th St. S.E.			
Approved	CITY ENGINEER	DEPT. OF PUBLIC SERVICE	ENGINEERING DIVISION
DR. BY Bob Wagoner	Feb. 1957	Scale 1"=25' Hor.	N.B.
CK. BY J.P. per		1"=2.5' Ver.	101
FILE NO. P215 ACC. NO. 1974			

DATE	
BY	
FINAL SURVEY	SURVEYED
	PLANNED
	TEMP. LATE
	NO. 1000
	NO. 1000

DATE	
BY	
ORIGINAL SURVEY	SURVEYED
	PLANNED
	TEMP. LATE
	NO. 1000
	NO. 1000

