


DATE	APPROVED
NO.	BY
	DATE
	BY
	DATE
	BY

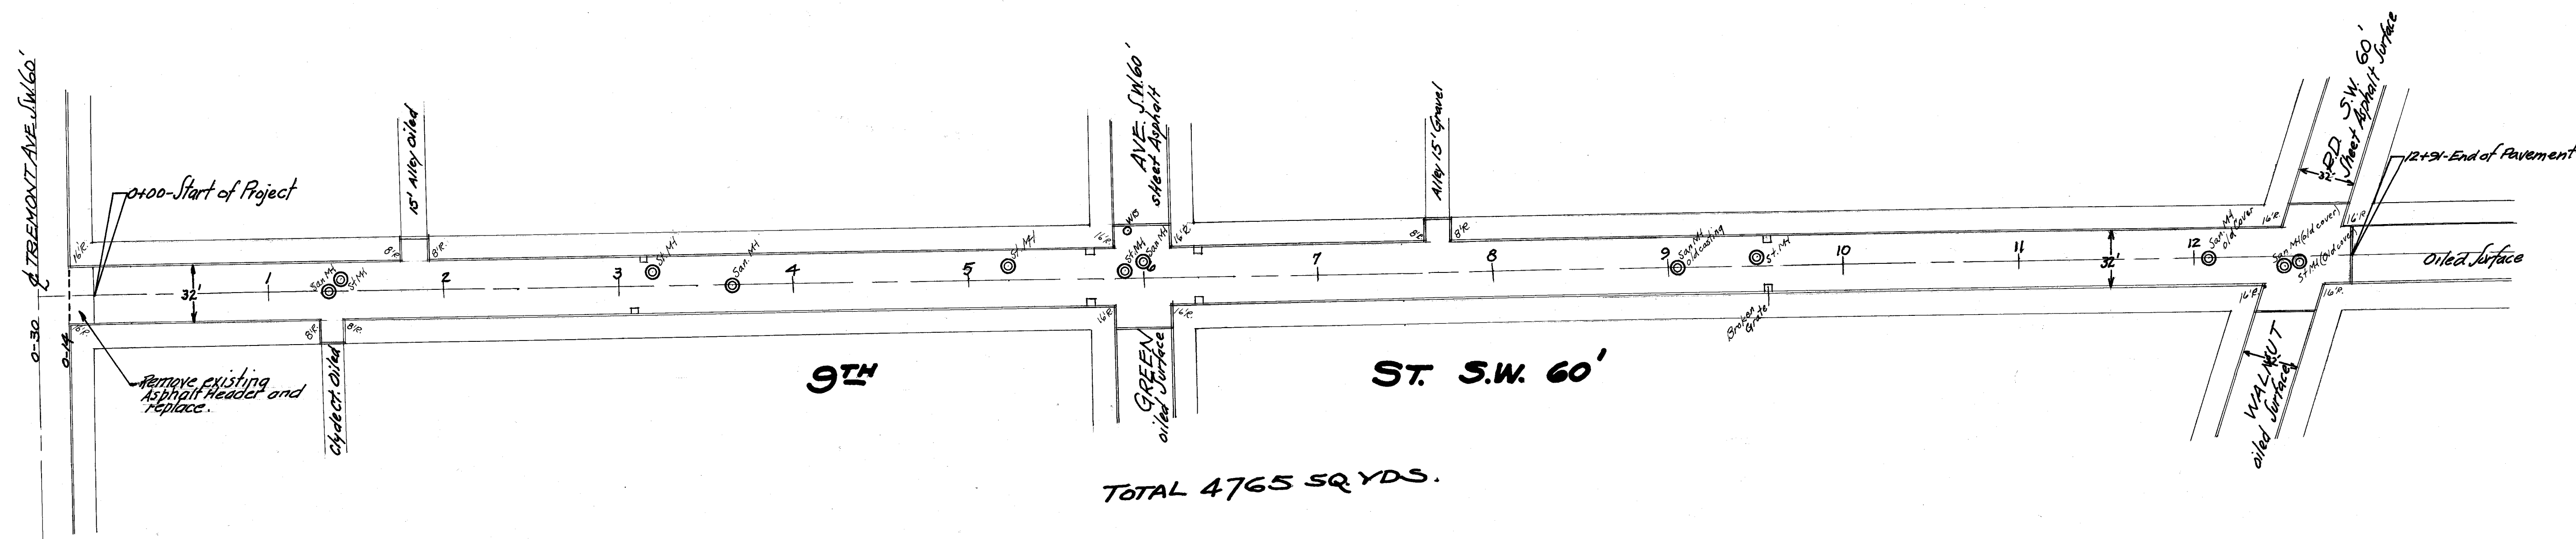


1 1/2" Min B-35 Leveling Course State Spec. B 35.08
 1" T-35 Type C Surface Course T 35.09 Type C
 Scratch Coat T-35 C over sheet Asphalt
 Replace old Sanitary and Storm manhole rings and covers
 and replace with new Massillon Standard as directed by
 Engineer.
 Replace broken catch basin castings with new Type "B" Massillon Standard.

2/12


CITY OF MASSILLON, OHIO			
9th St. S.W.			
RESURFACING			
TREMONT AVE. S.W. TO WALNUT RD. S.W.			
APPROVED CITY ENGINEER	DEPT. PUBLIC SERVICE ENGINEERING DIVISION		
Dr. by H. P. P. Jr. Ch. by	May 1957	Scale: 1" = 50' Hor. 1" = 10' Ver.	N. Cook 192 Page 1

FILE NO. P 220 ACC. NO. 2007

PLAN	SURVEYED	DATE
	ALIGNED	BY
NOTE BOOK	PLANNED	
	RT. OF WAY CHECKED	
	NO.	

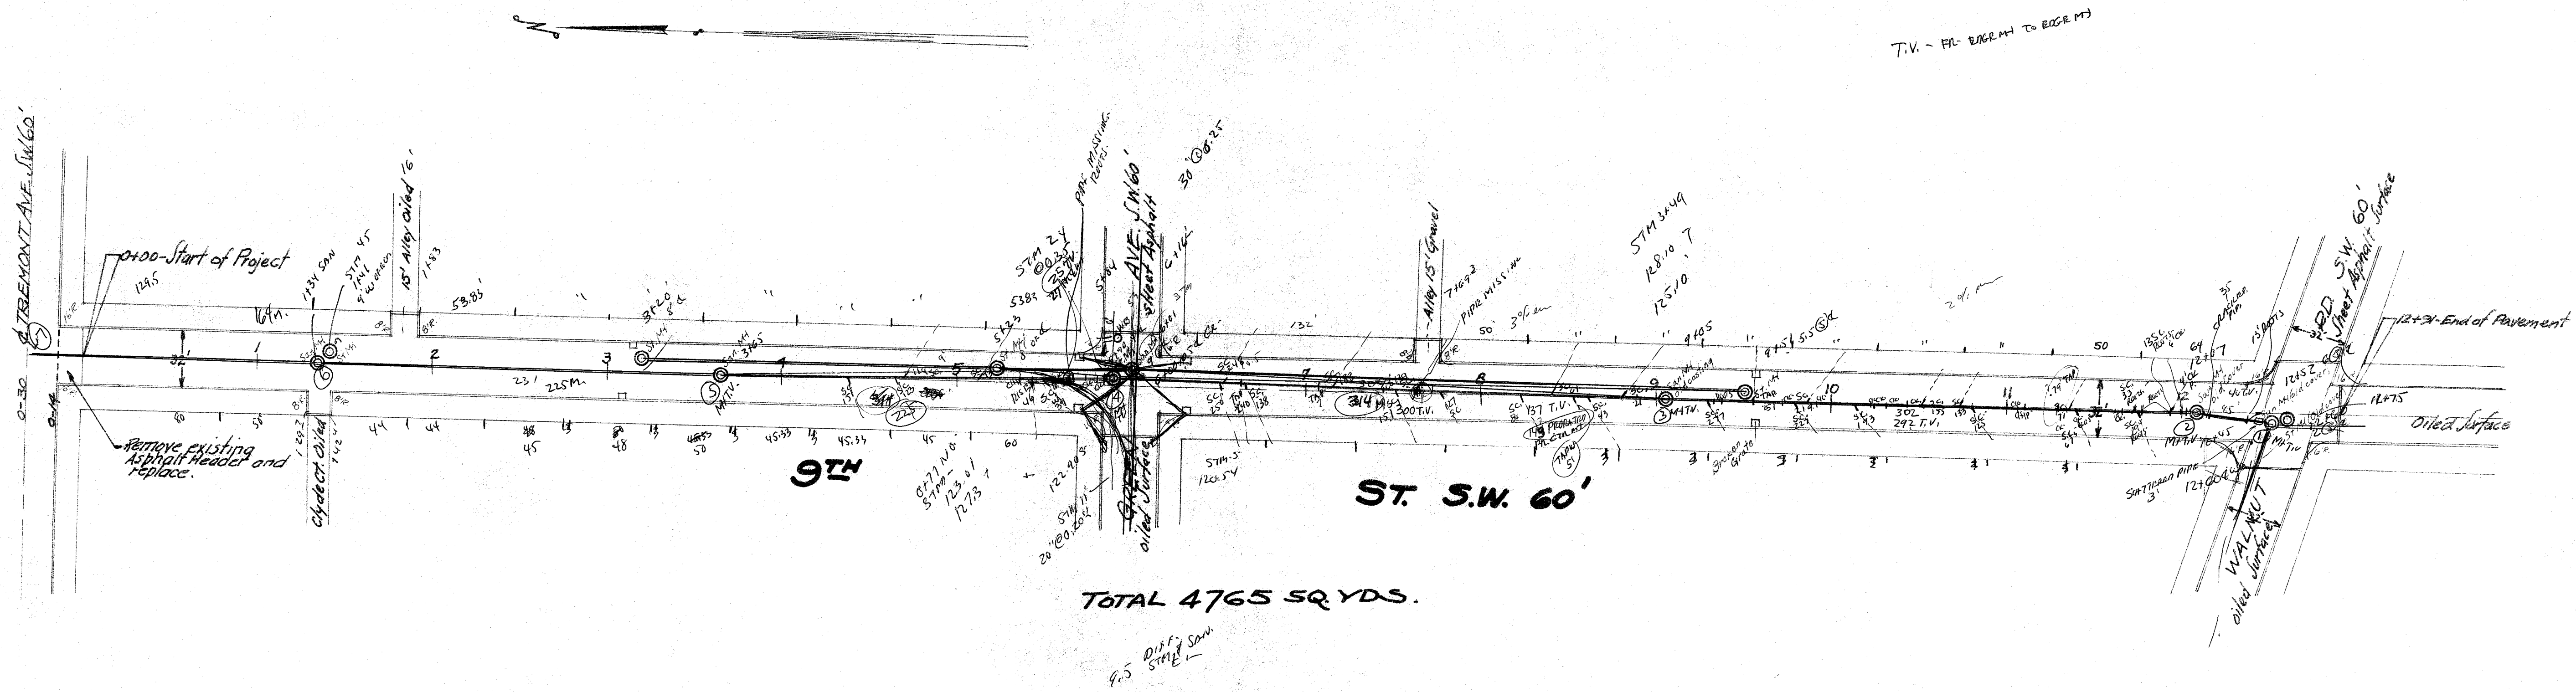

PROFILE	SURVEYED	DATE
	ALIGNED	BY
NOTE BOOK	PLANNED	
	STRUCTURE NOTATIONS, CIVIL	
	NO.	

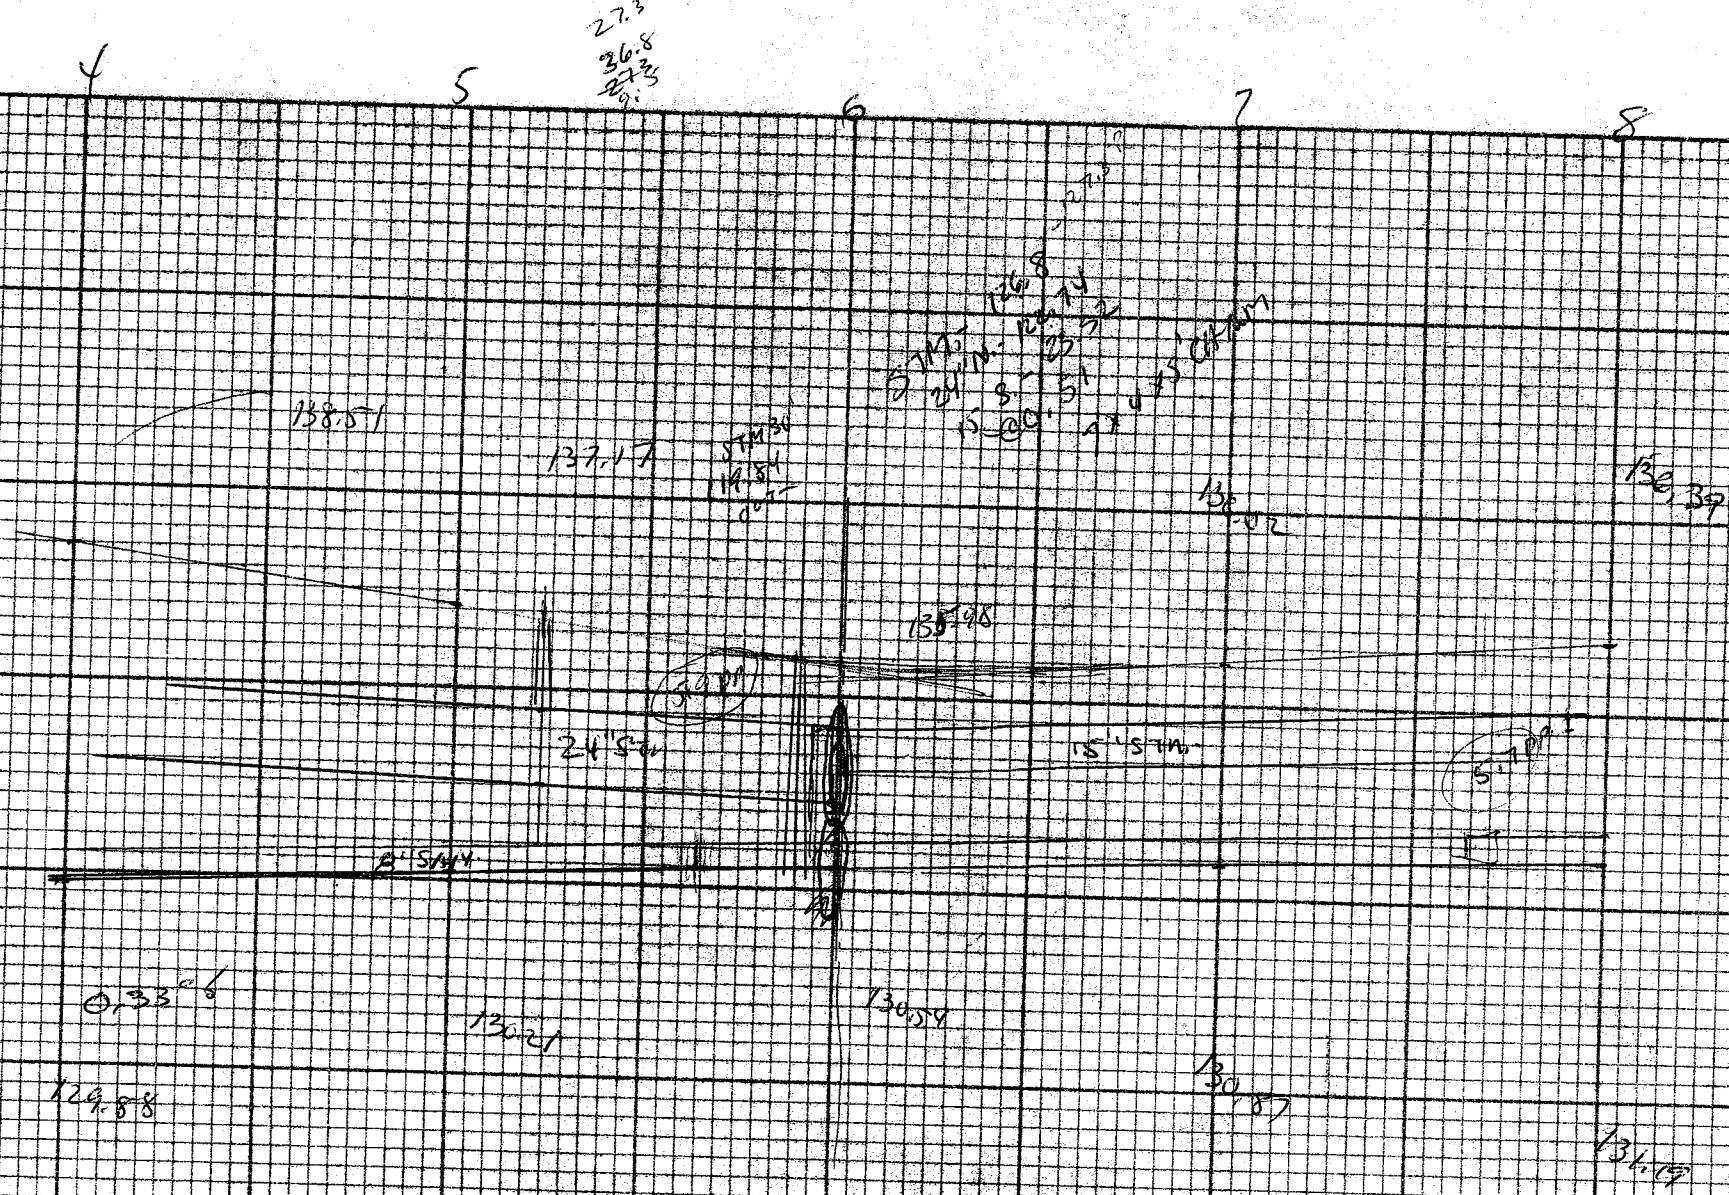

1 1/2" Min B-35 Leveling Course
 1" T-35 Type C Surface Course
 Scratch Coat T-35 C over sheet Asphalt
 Replace old sanitary and storm manhole rings and covers and replace with new Massillon Standard as directed by Engineer.
 Replace broken catch basin castings with new type B Massillon Standard

CITY OF MASSILLON, OHIO	
9th ST. S.W.	
RESURFACING	
TREMONT AVE. S.W. TO WALNUT RD. S.W.	
APPROVED	DEPT. PUBLIC SERVICE
CITY ENGINEER	ENGINEERING DIVISION
DR. BY FILE	Scale: 1" = 50' HORIZ. 1" = 5' VERT.
CH. BY	May 1937


9 TH ST.