


PLAN	DATE
SURVEYED PLOTTED NOTE BOOK ALIGNED CHECKED NO. 180	

PROFILE	DATE
SURVEYED PLOTTED NOTE BOOK GRADED NO. 180	

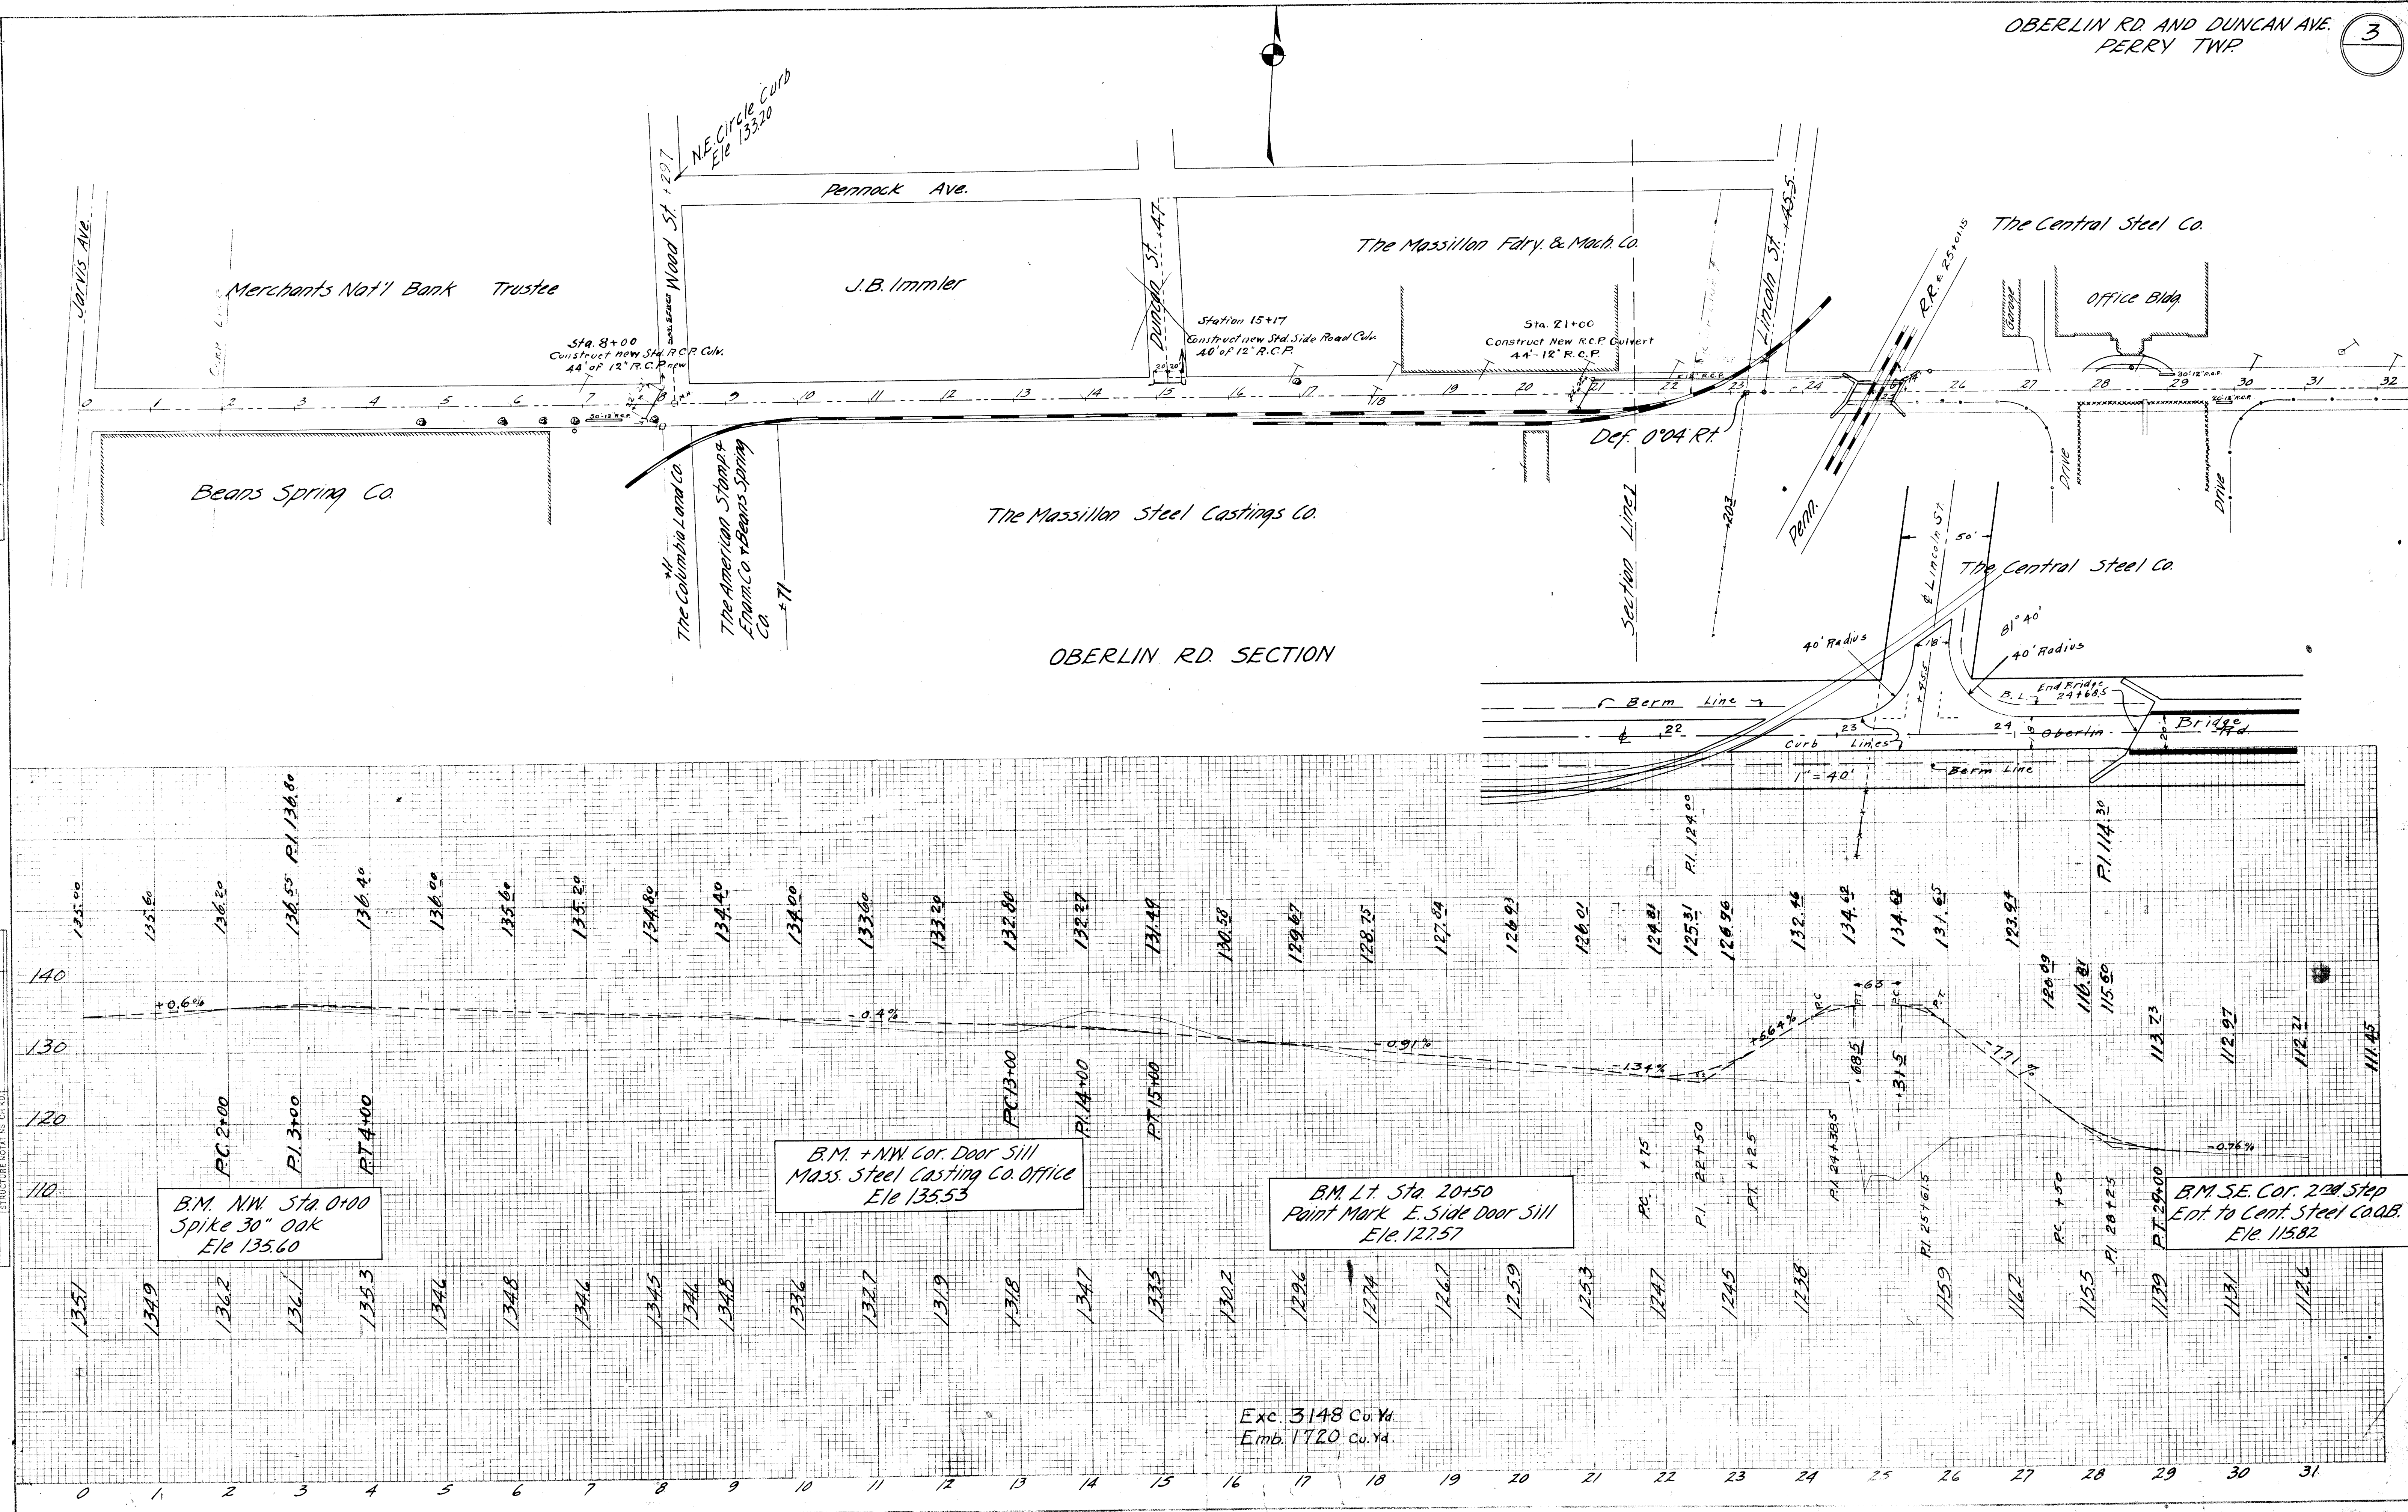

OBERLIN RD. AND DUNCAN ST.

PERRY TWP. STARK CO.

LENGTH - 5202 FT. OR .98 MI.

MARCH 1923

CONVENTIONAL SIGNS.

County line _____
 Township line _____
 Section line _____
 Property line not fenced _____
 Property line fenced _____
 City or Village line _____
 Telephone or Power line T T T T T T T T T T
 Steam Railroad _____
 Center line _____
 Trees ○ ○ ○ ○ ○ ○ ○ ○ ○ ○

We the commissioners of Stark County hereby approve these plans and certify that the right-of-way 60 feet wide is available for the construction, maintenance, and repair of this highway.

Approved:


A. M. Jackman

Date, 7/11/23 County Commissioners

Approved:

G. L. Dickafone

Date, 7/11/23 County Surveyor

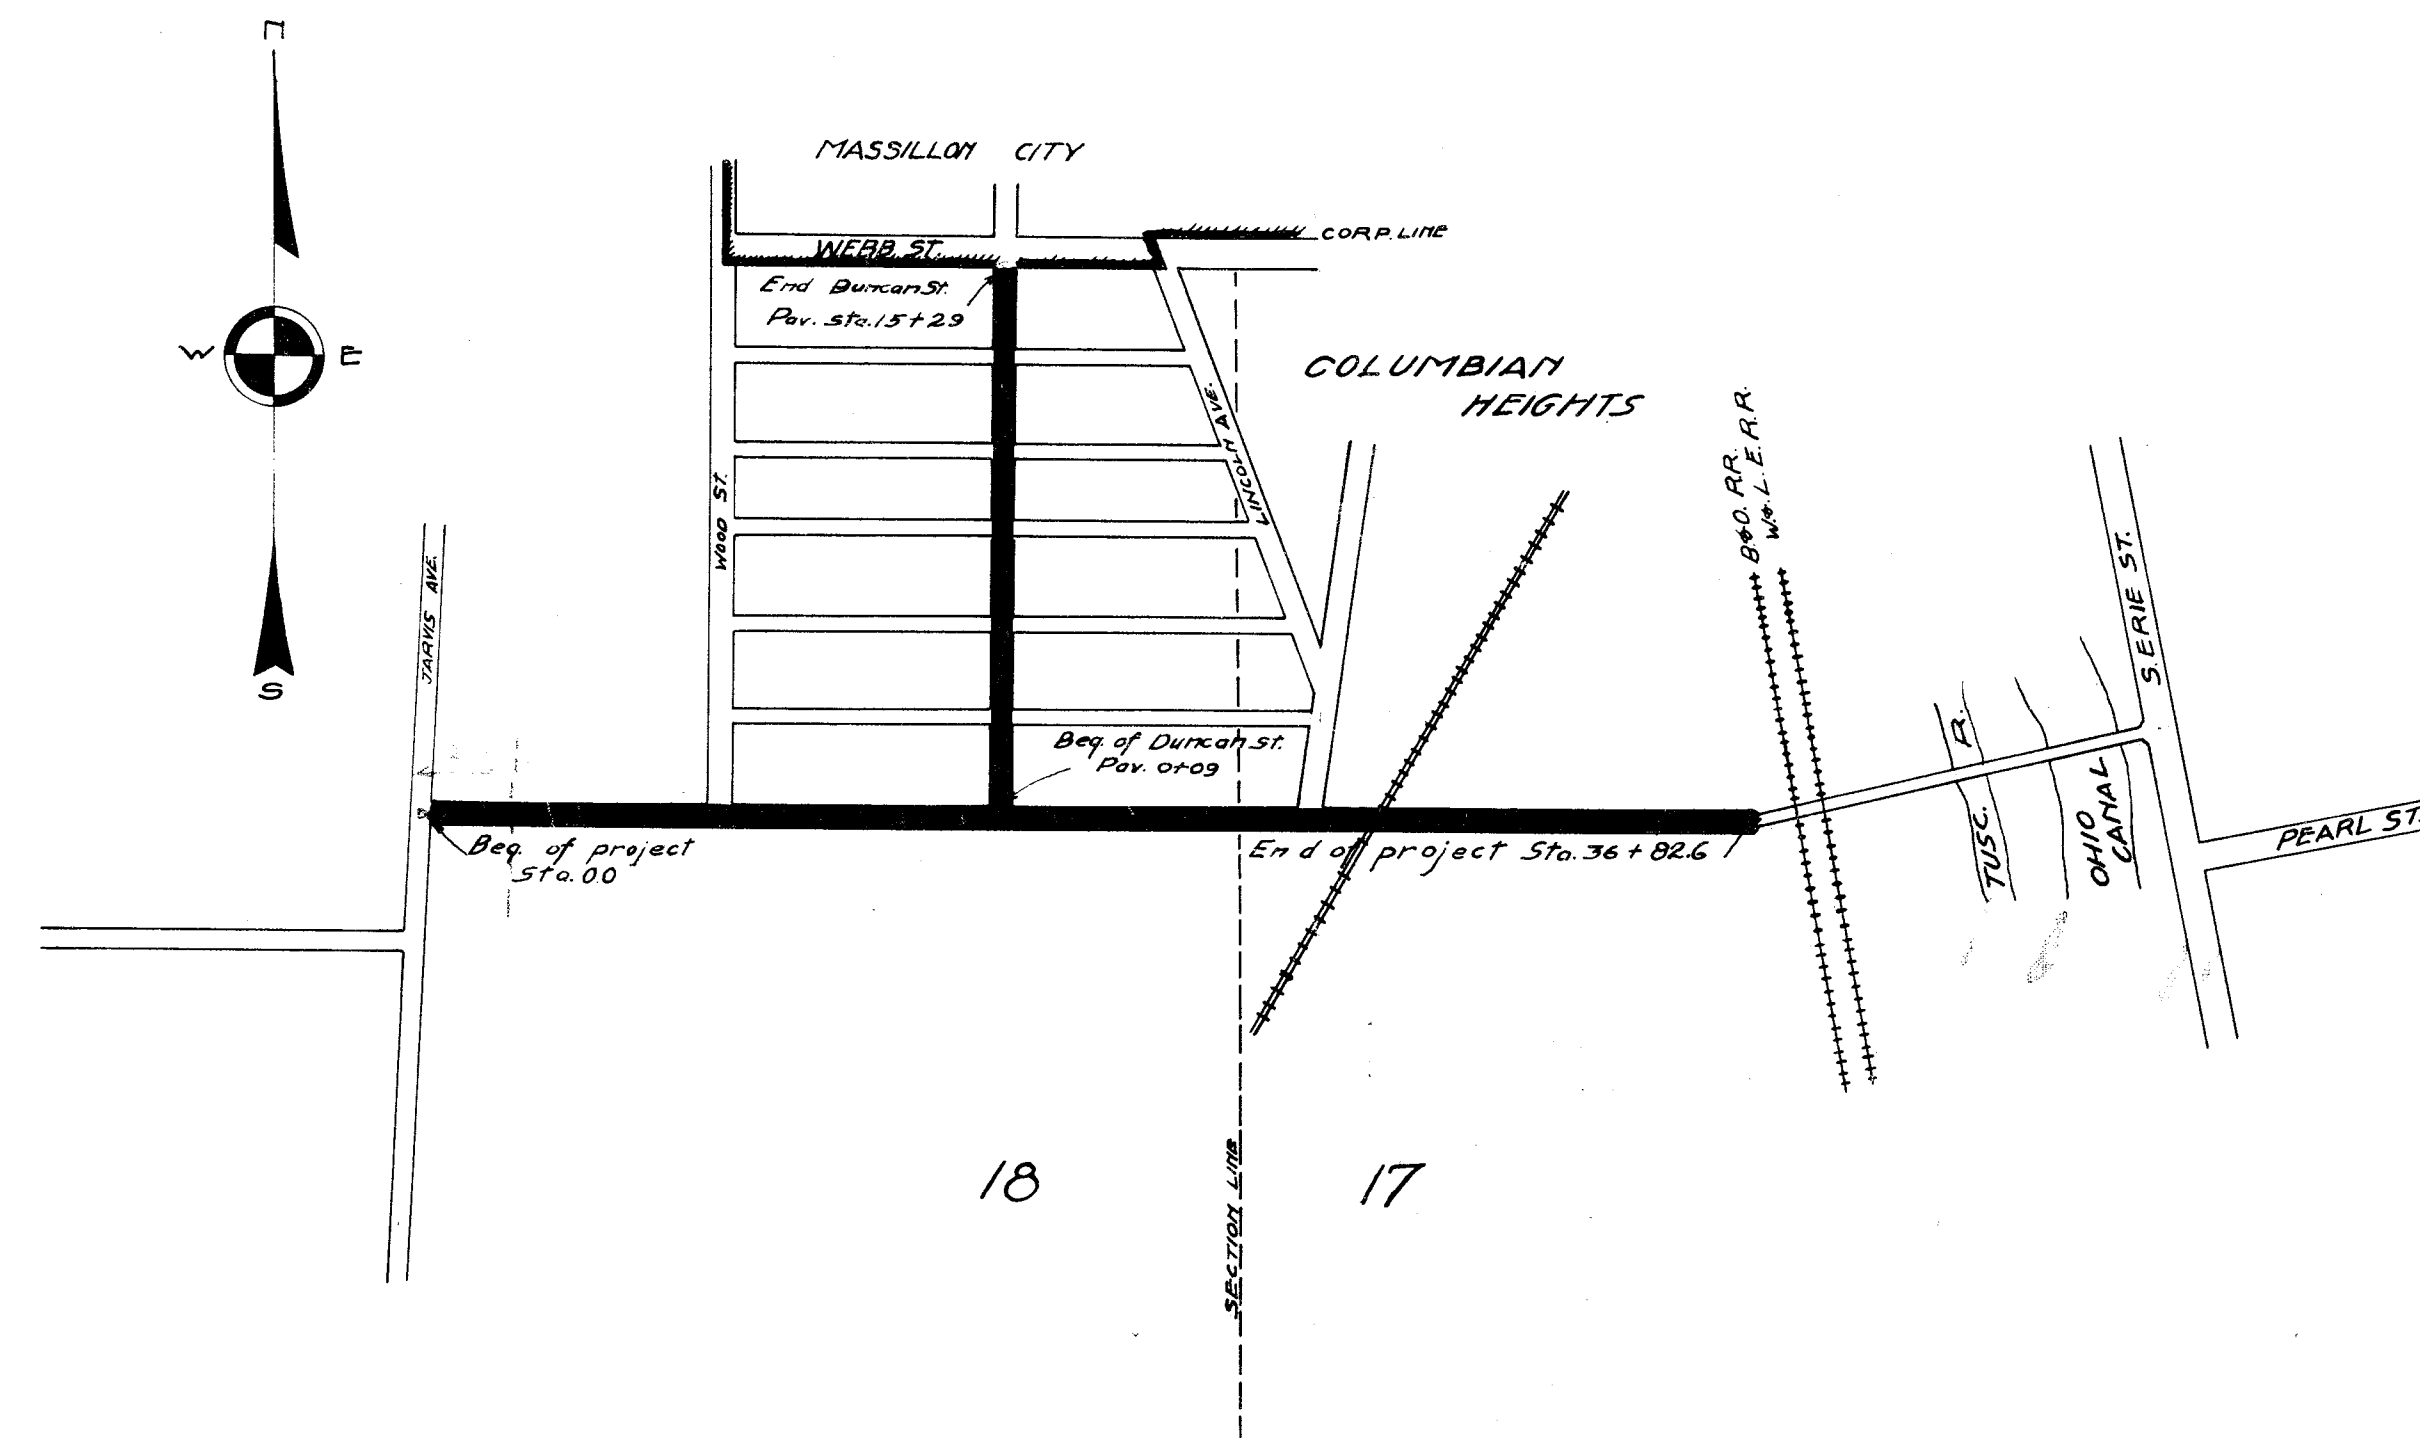

LOCATION PLAN
 SCALE 1" = 500'

Portion to be improved

SCALES

Plan 1" = 100'
 Profile - Vert 1" = 10'
 Profile - Horiz. 1" = 100'
 Cross Sections 1" = 5'

INDEX

Title page p. 1
 Typical Cross Sect. p. 2
 Plan & Profile p. 3-4
 Cross Sections p. 5-6-7-8.

We the Commissioners of Stark County hereby approve these plans and certify that the right-of-way, 60 feet wide is available for the construction, maintenance and repair of the above highway from Sta. 21 to Sta. 29.

Approved,

Date, 9-15-24

A. M. Jackman

W. L. Perkins




County Commissioners.

Approved,

Date, 9-15-24





G. L. Dickafone

County Surveyor.

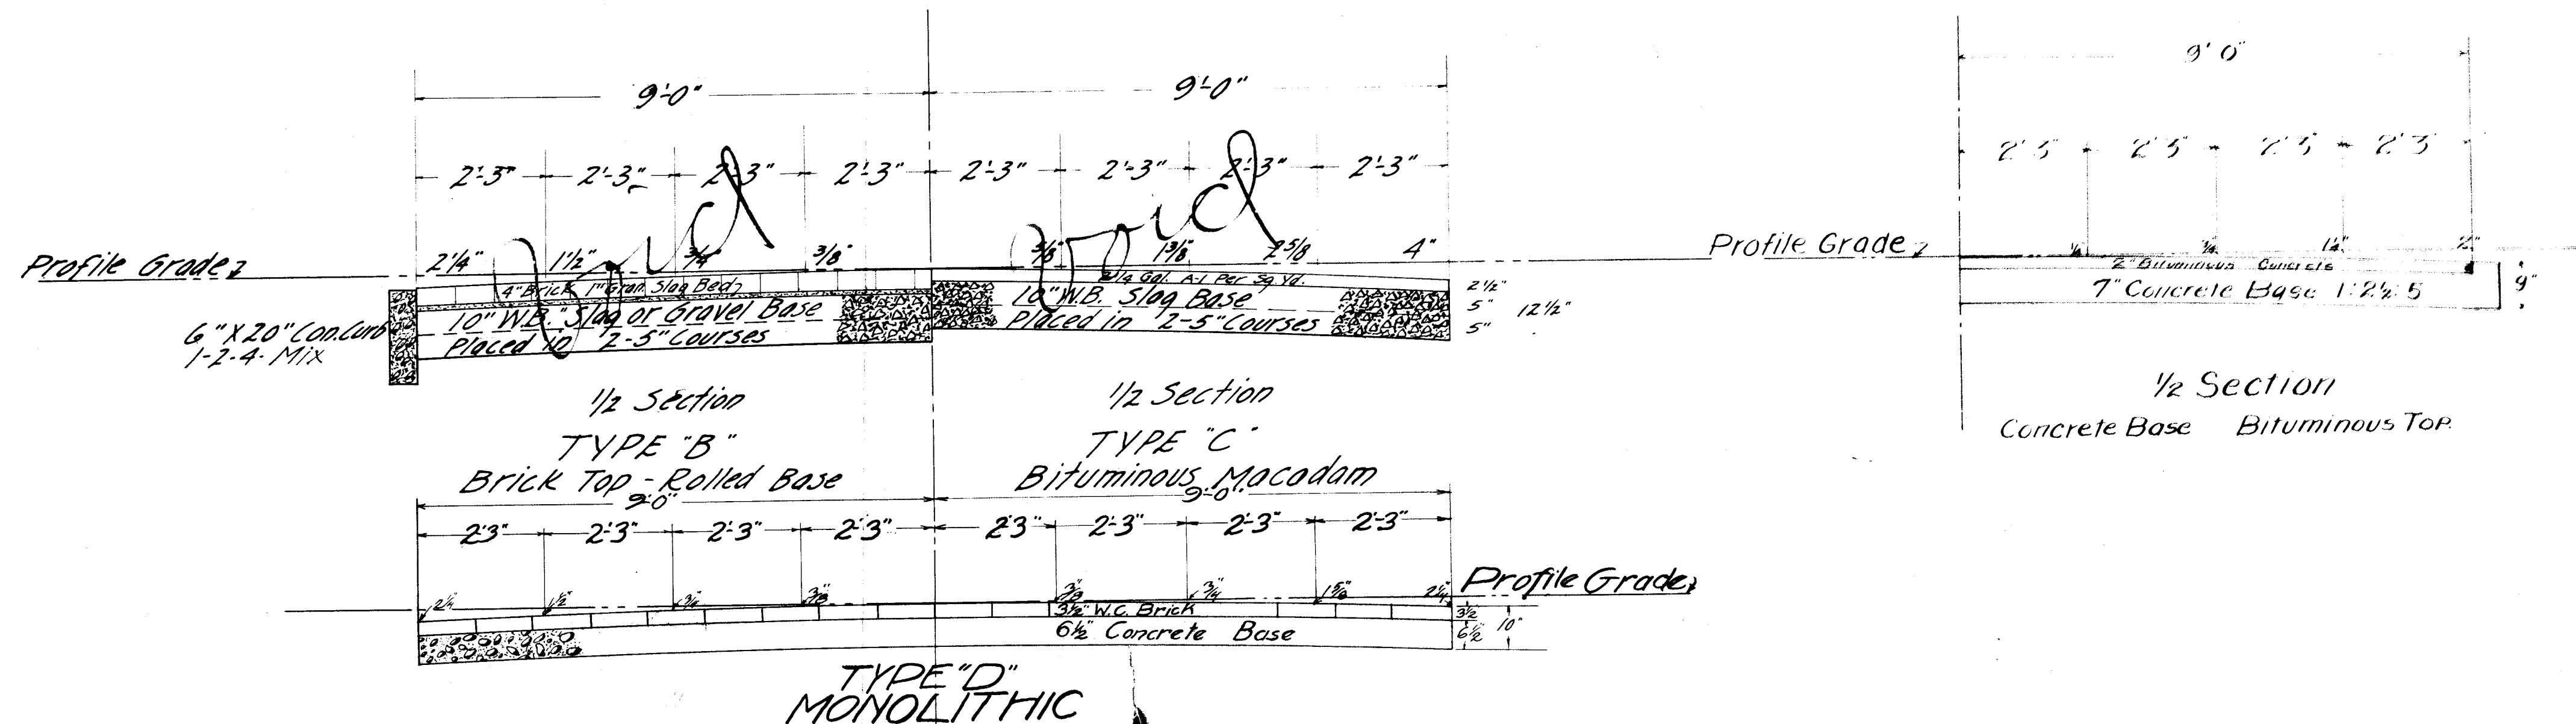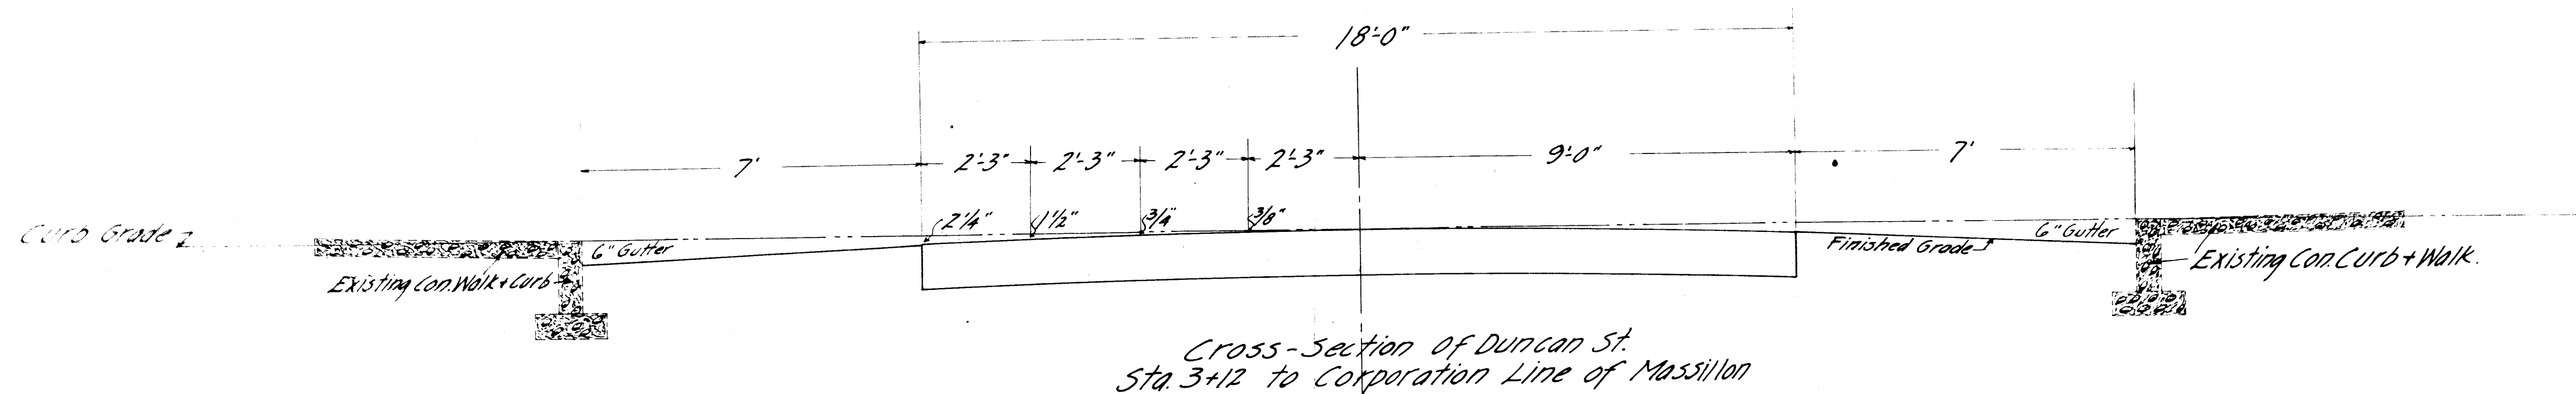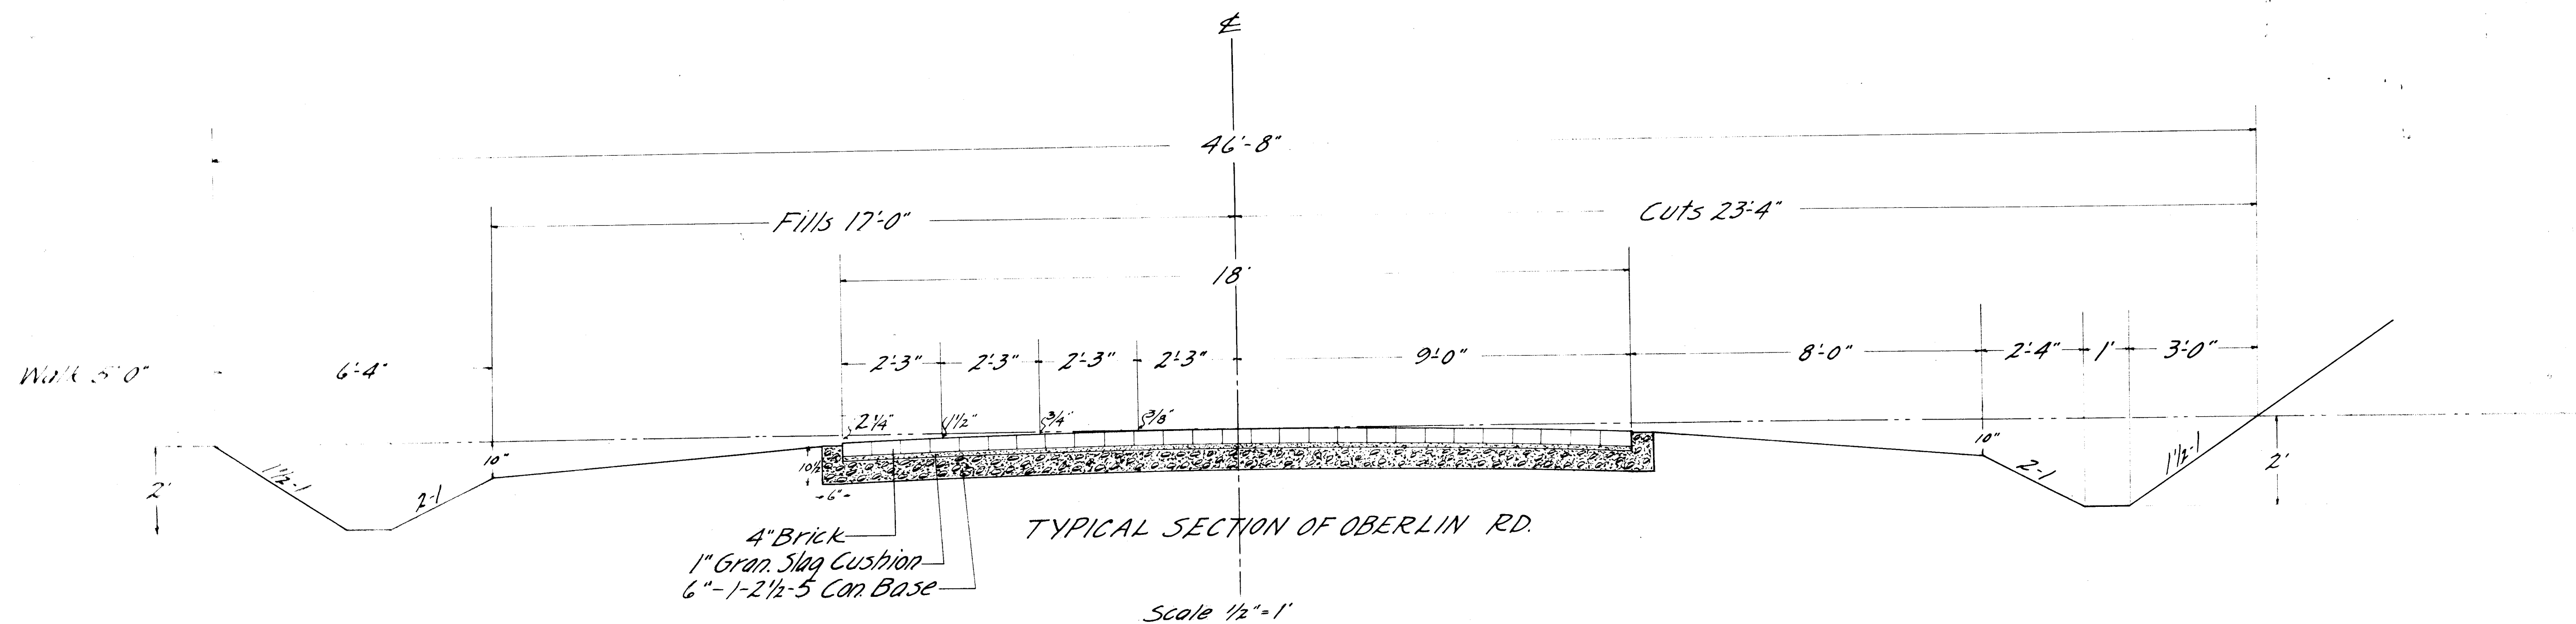


PLAN	SURVEYED	DATE
	BY	
	NOTED	
	ALIGNED	
	CHECKED	
	NO.	

PROFILE	SURVEYED	DATE
	BY	
	NOTED	
	ALIGNED	
	CHECKED	
	NO.	

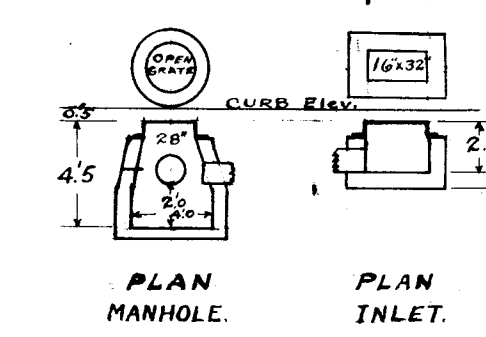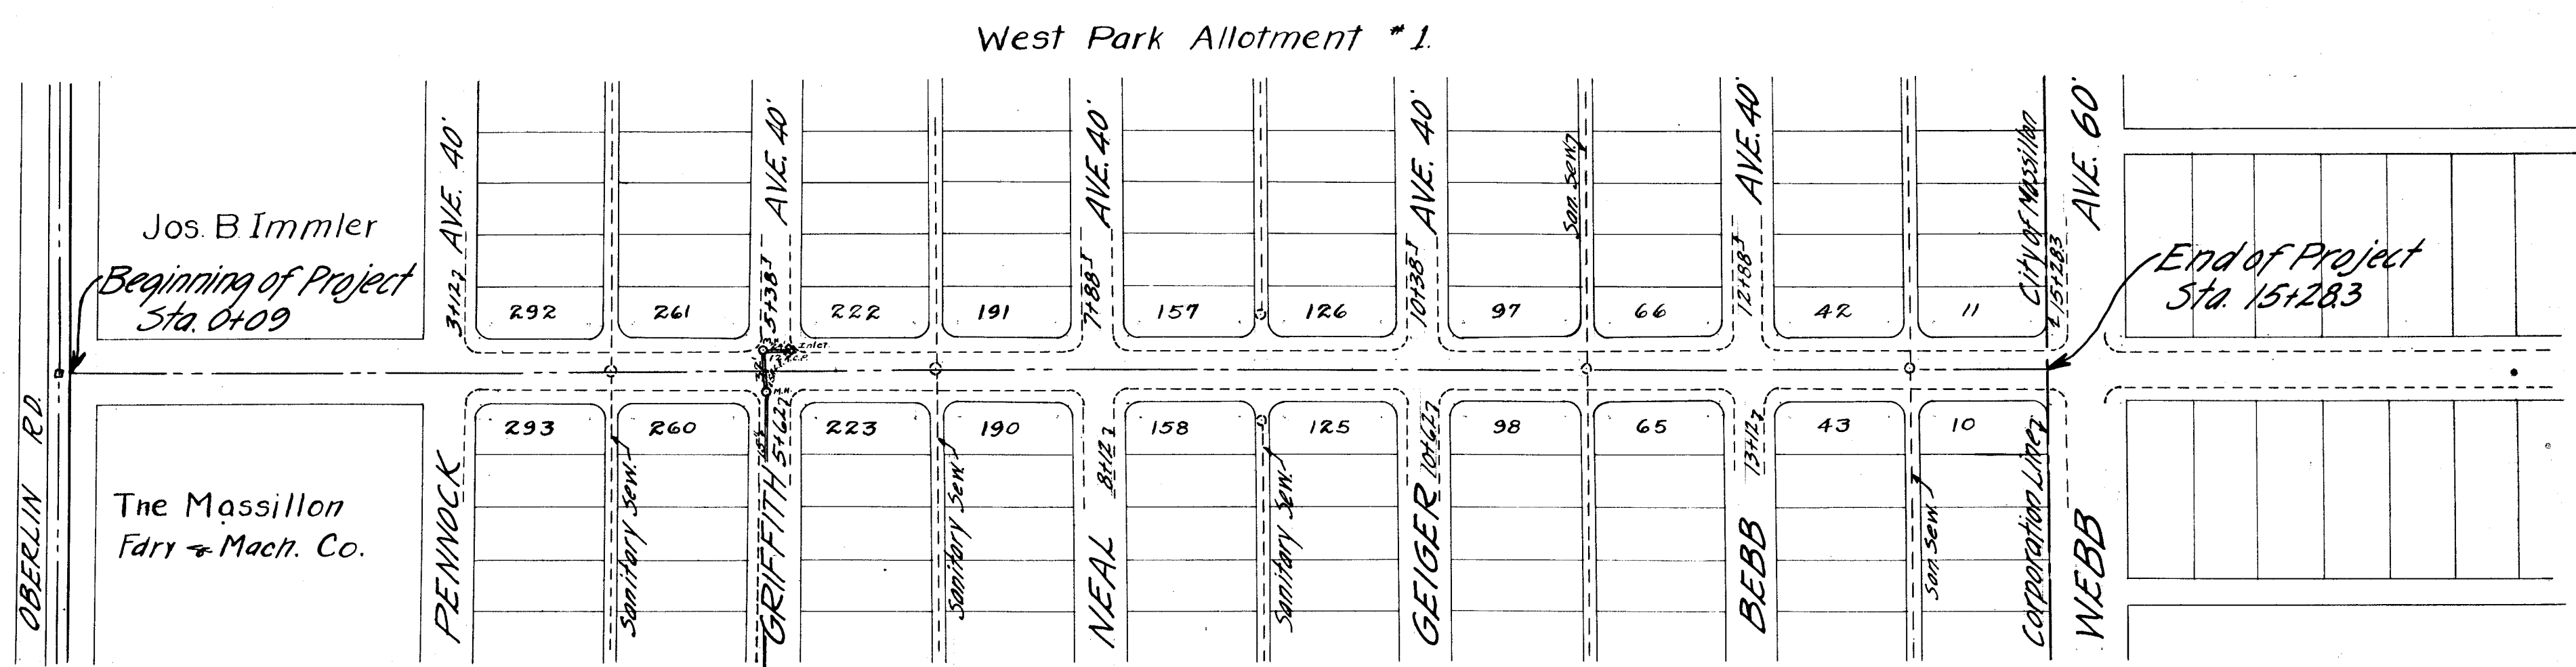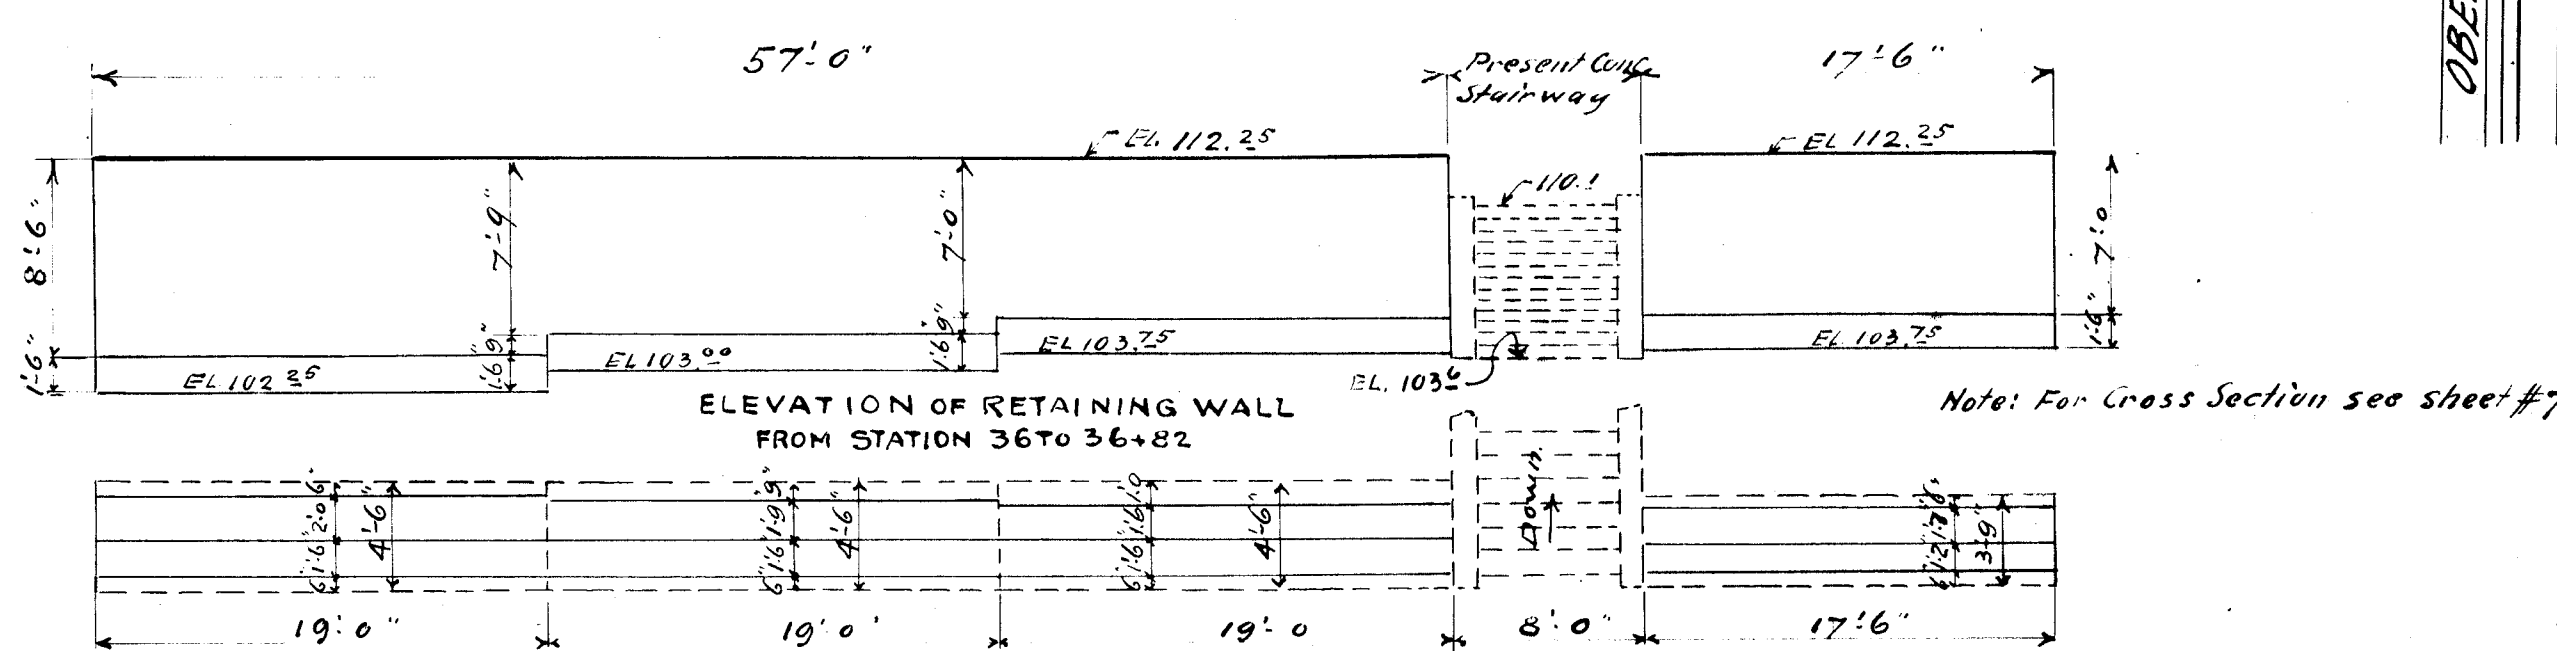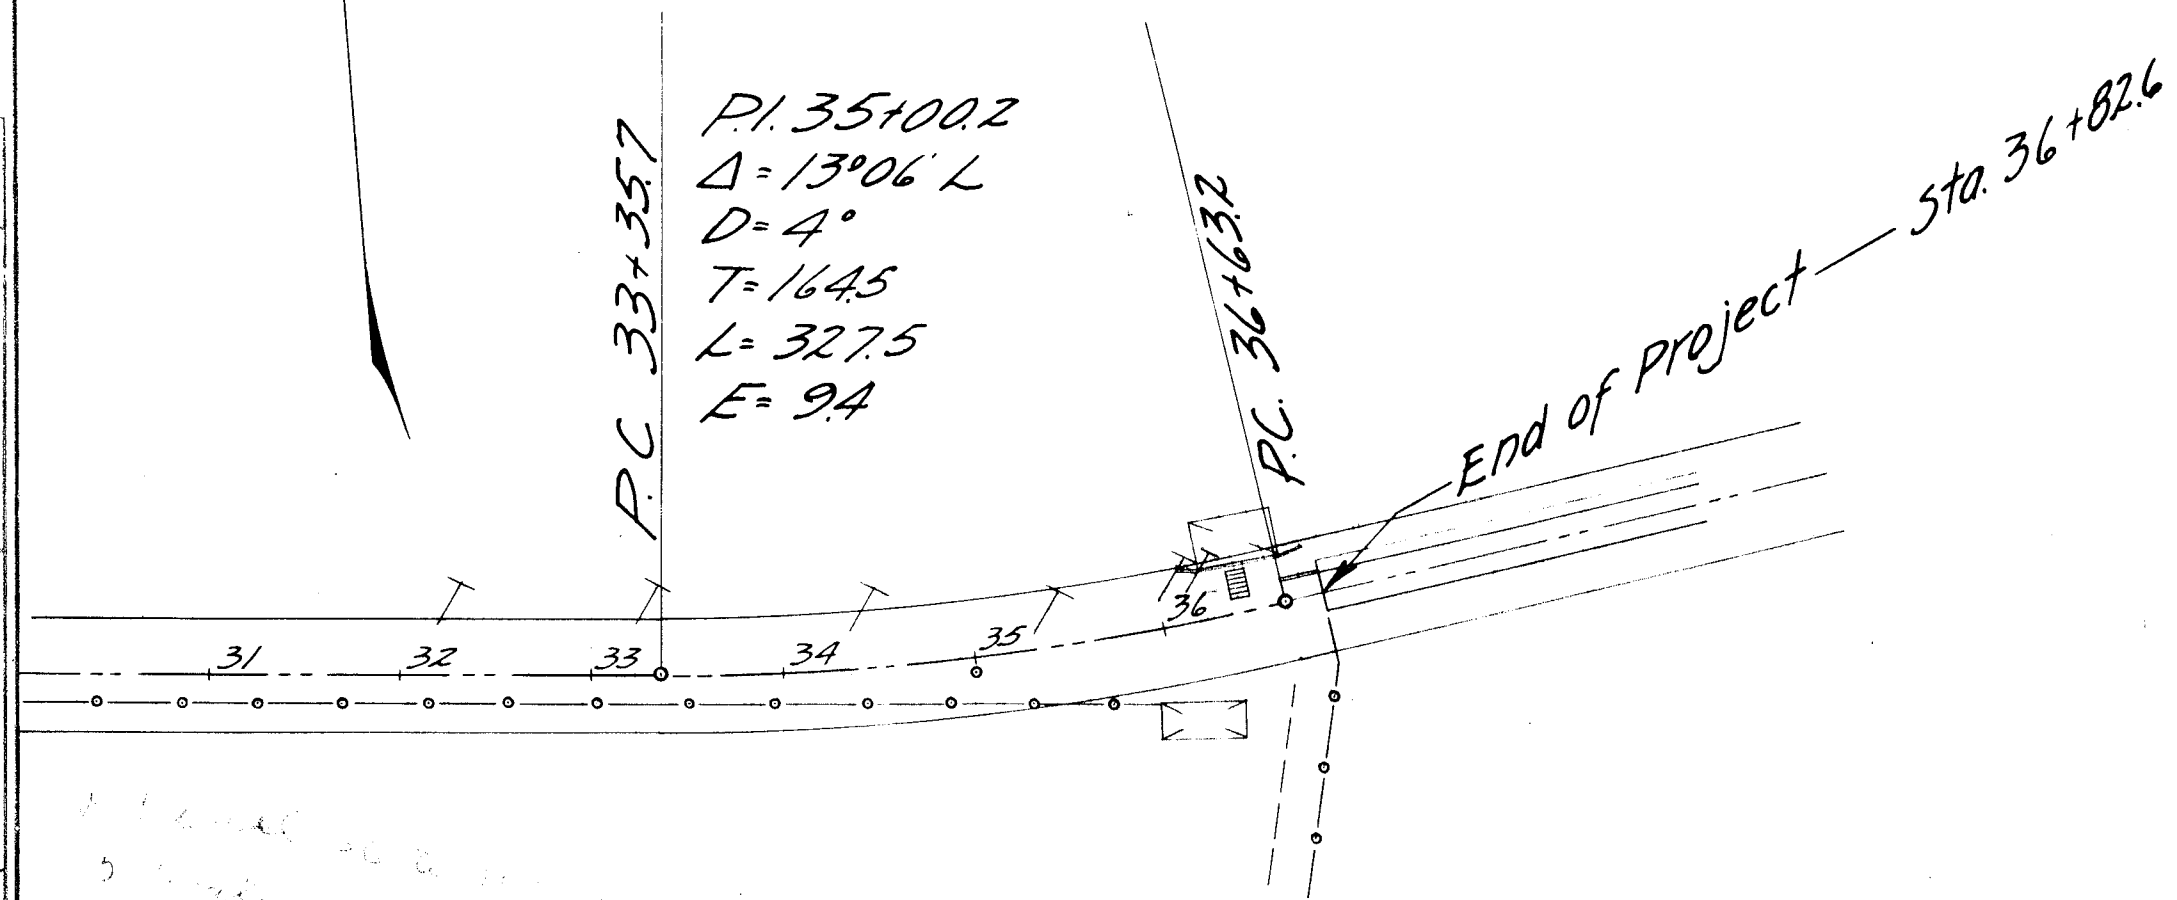


DUNCAN AVE. SECTION.

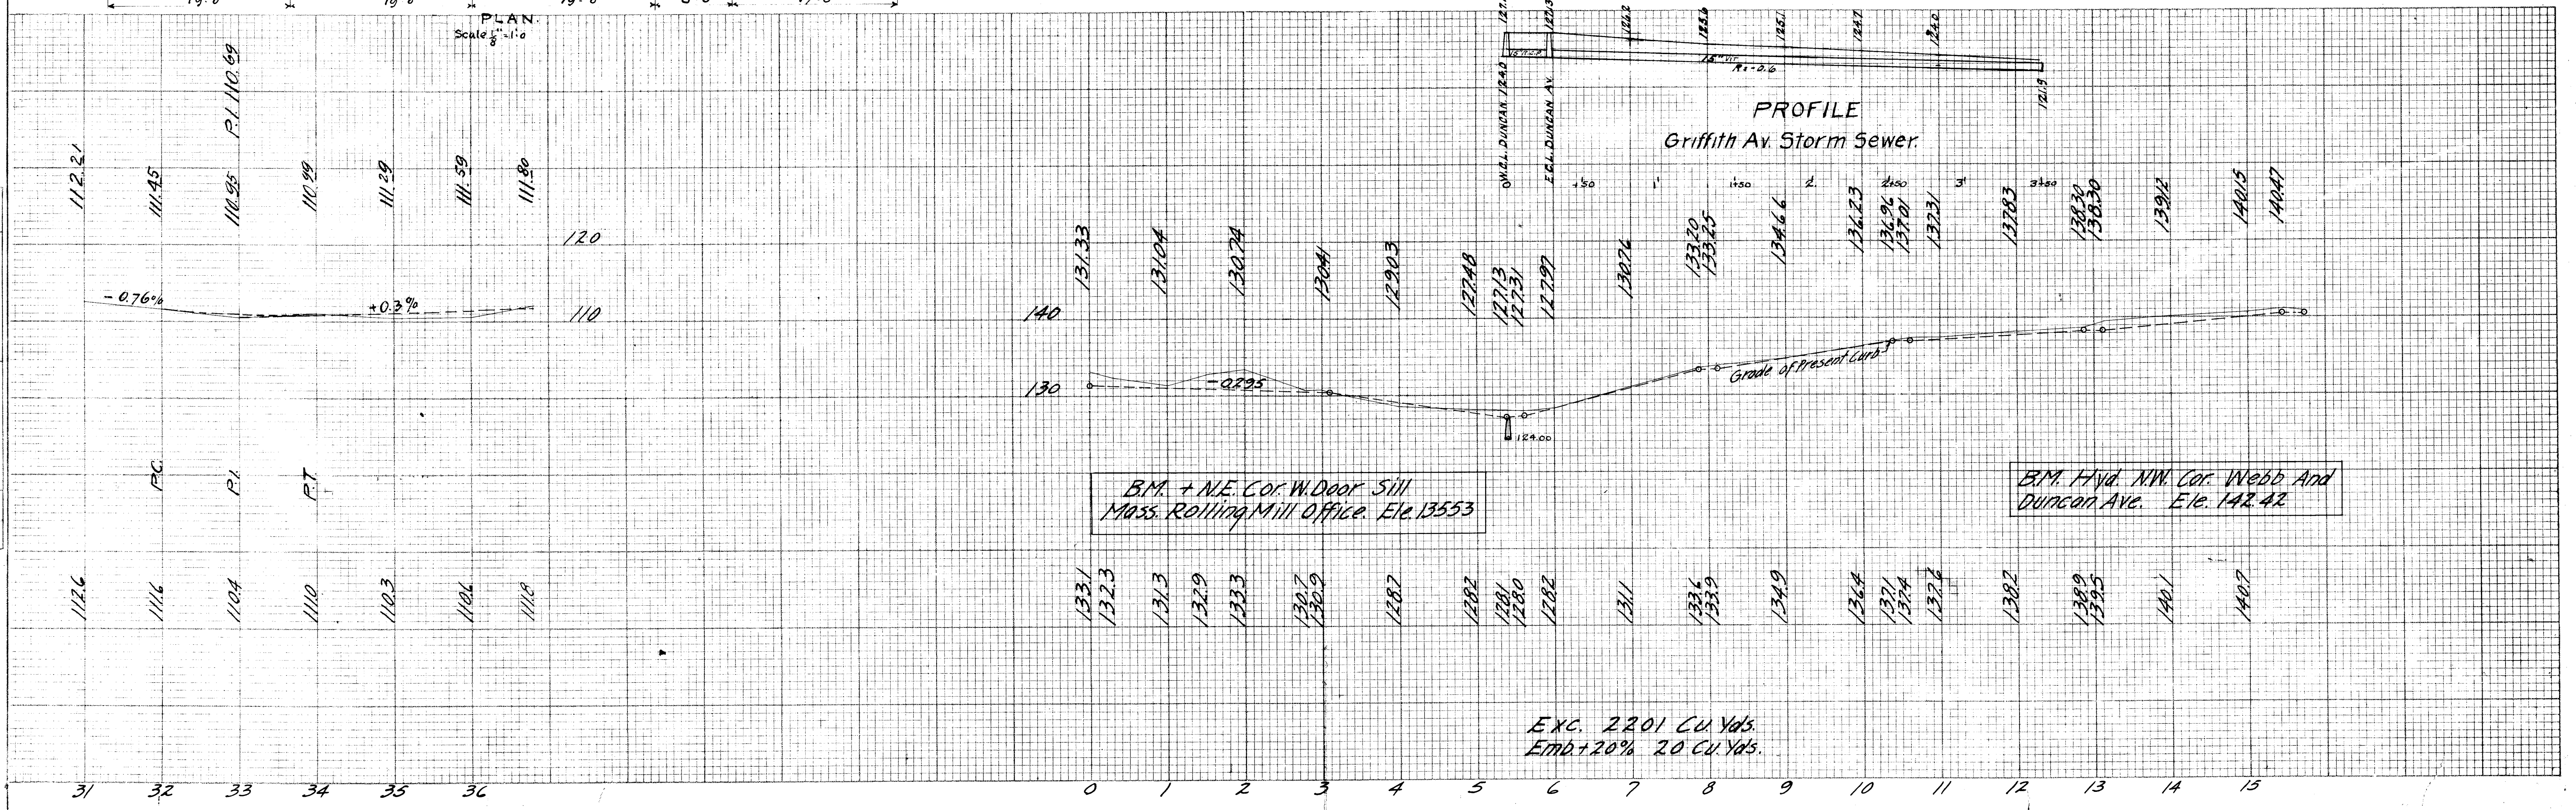


End Area		CU. Yds.	
Cut	Fill	Cut	Fill

FINAL SURVEY	SURVEYED	BY	DATE
NOTE BOOK	PLOTTED		
	TEMPLATE		
	AREAS		
NO.	AREAS CHECKED		

ORIGINAL	SURVEYED	TV	DATE
SURVEY	PLOTTED		
NOTE BOOK	TEMPLATE		
	AREAS		

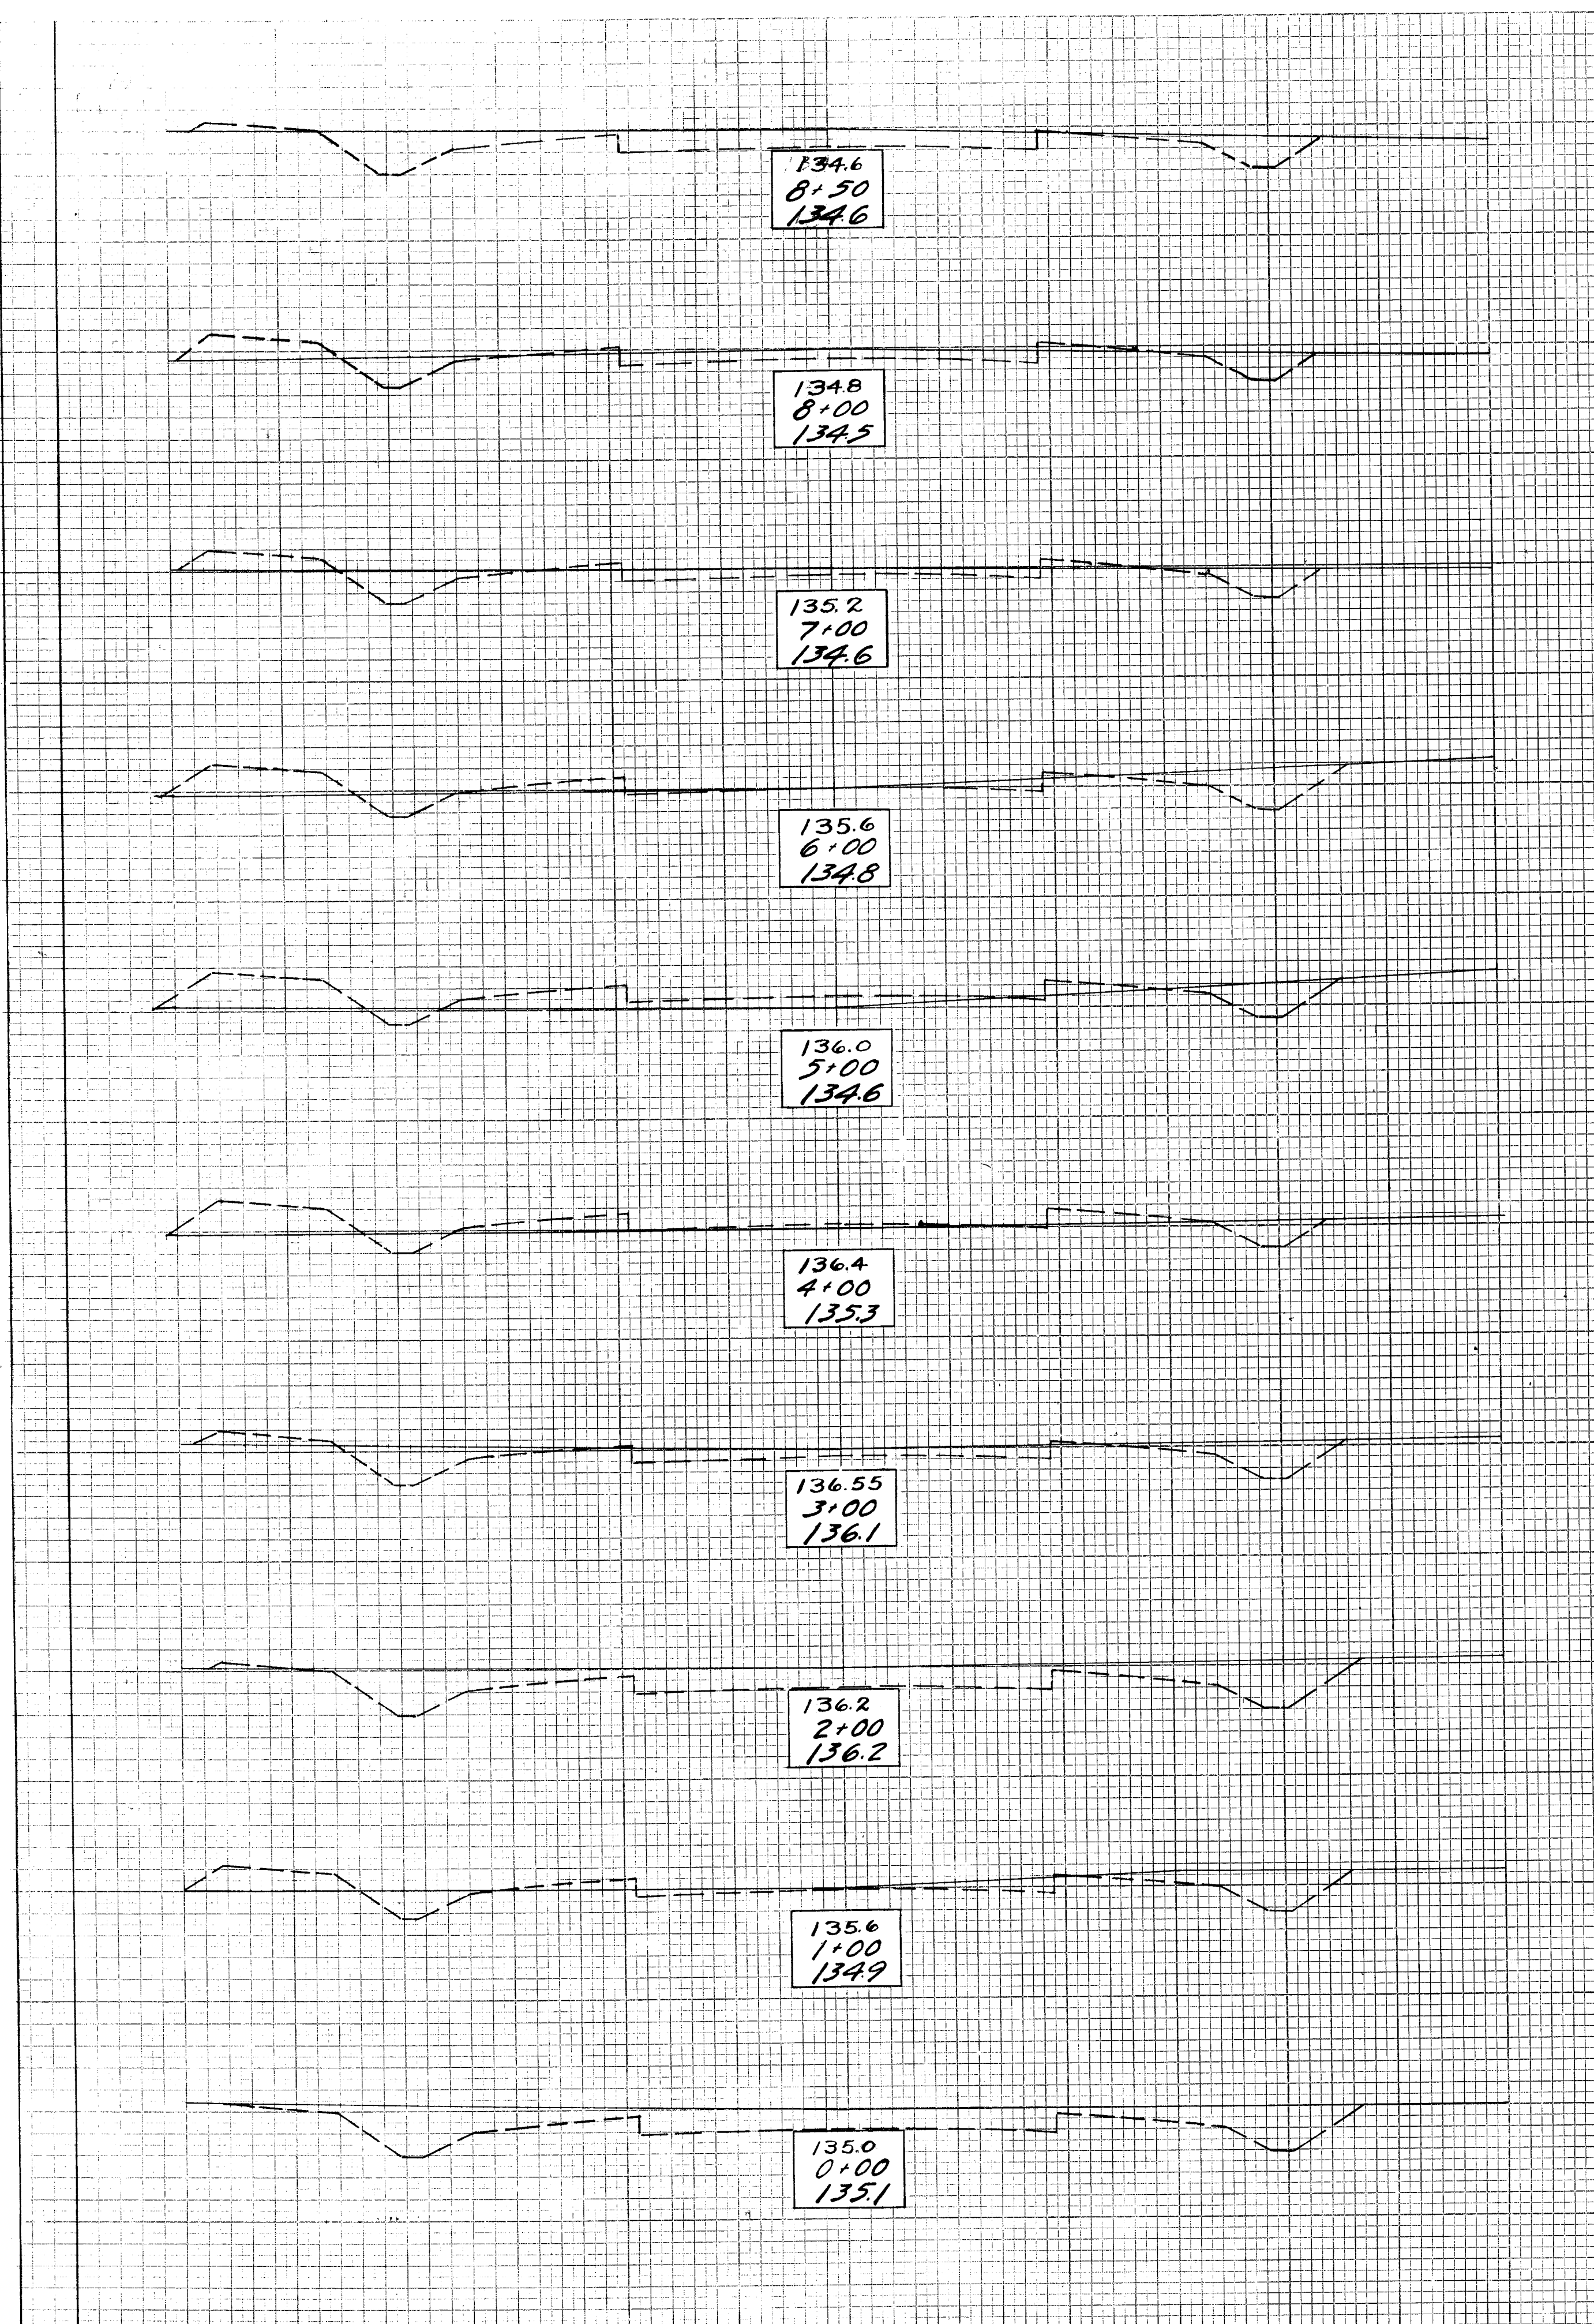


End Area		Cu. Yds.	
Cut	Fill	Cut	Fill

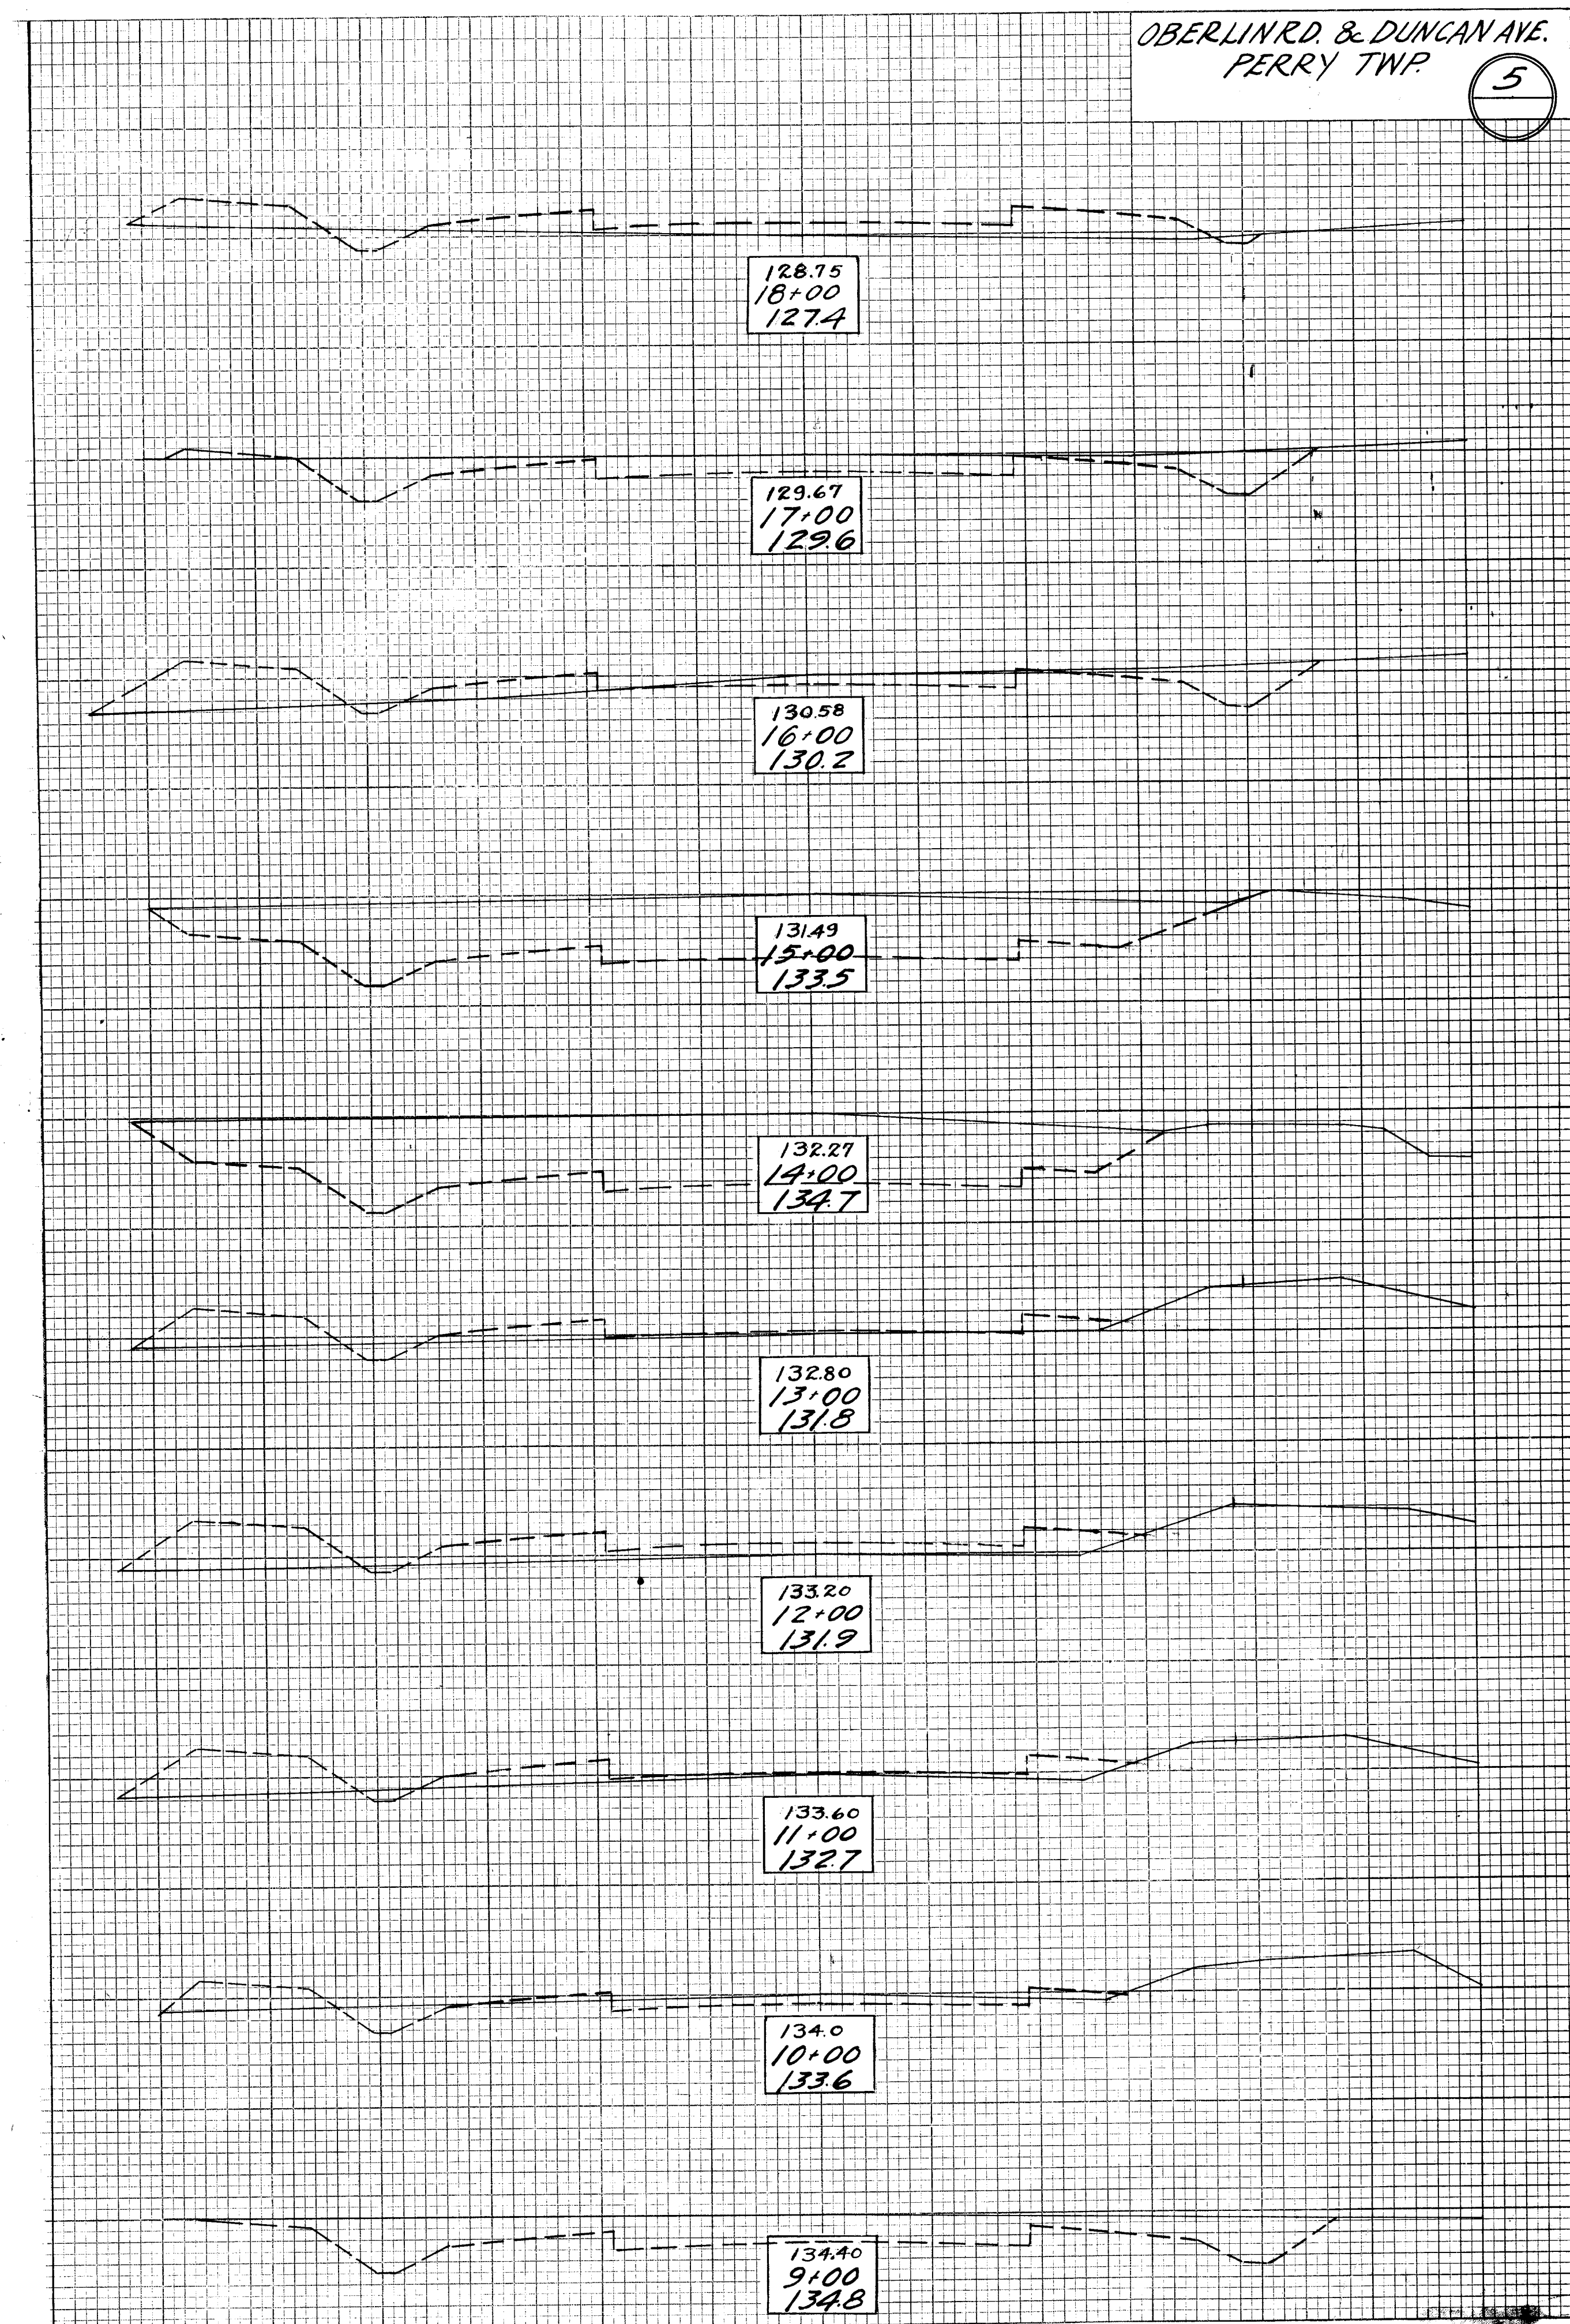


End Area		CU. Yds.	
Cut	Fill	Cut	Fill

NO.	DATE	BY	
FINAL SURVEY	SUPPLIED PLOTTER		
NOTE BOOK	TEMPLATE		
	APPROX.		
	TOTALS CHECKED		

ORIGINAL	SUPPLIER	DATE
SURVEY	PLUMMER	
NOTE BOOK	TEMPLE	
NO.	1000	

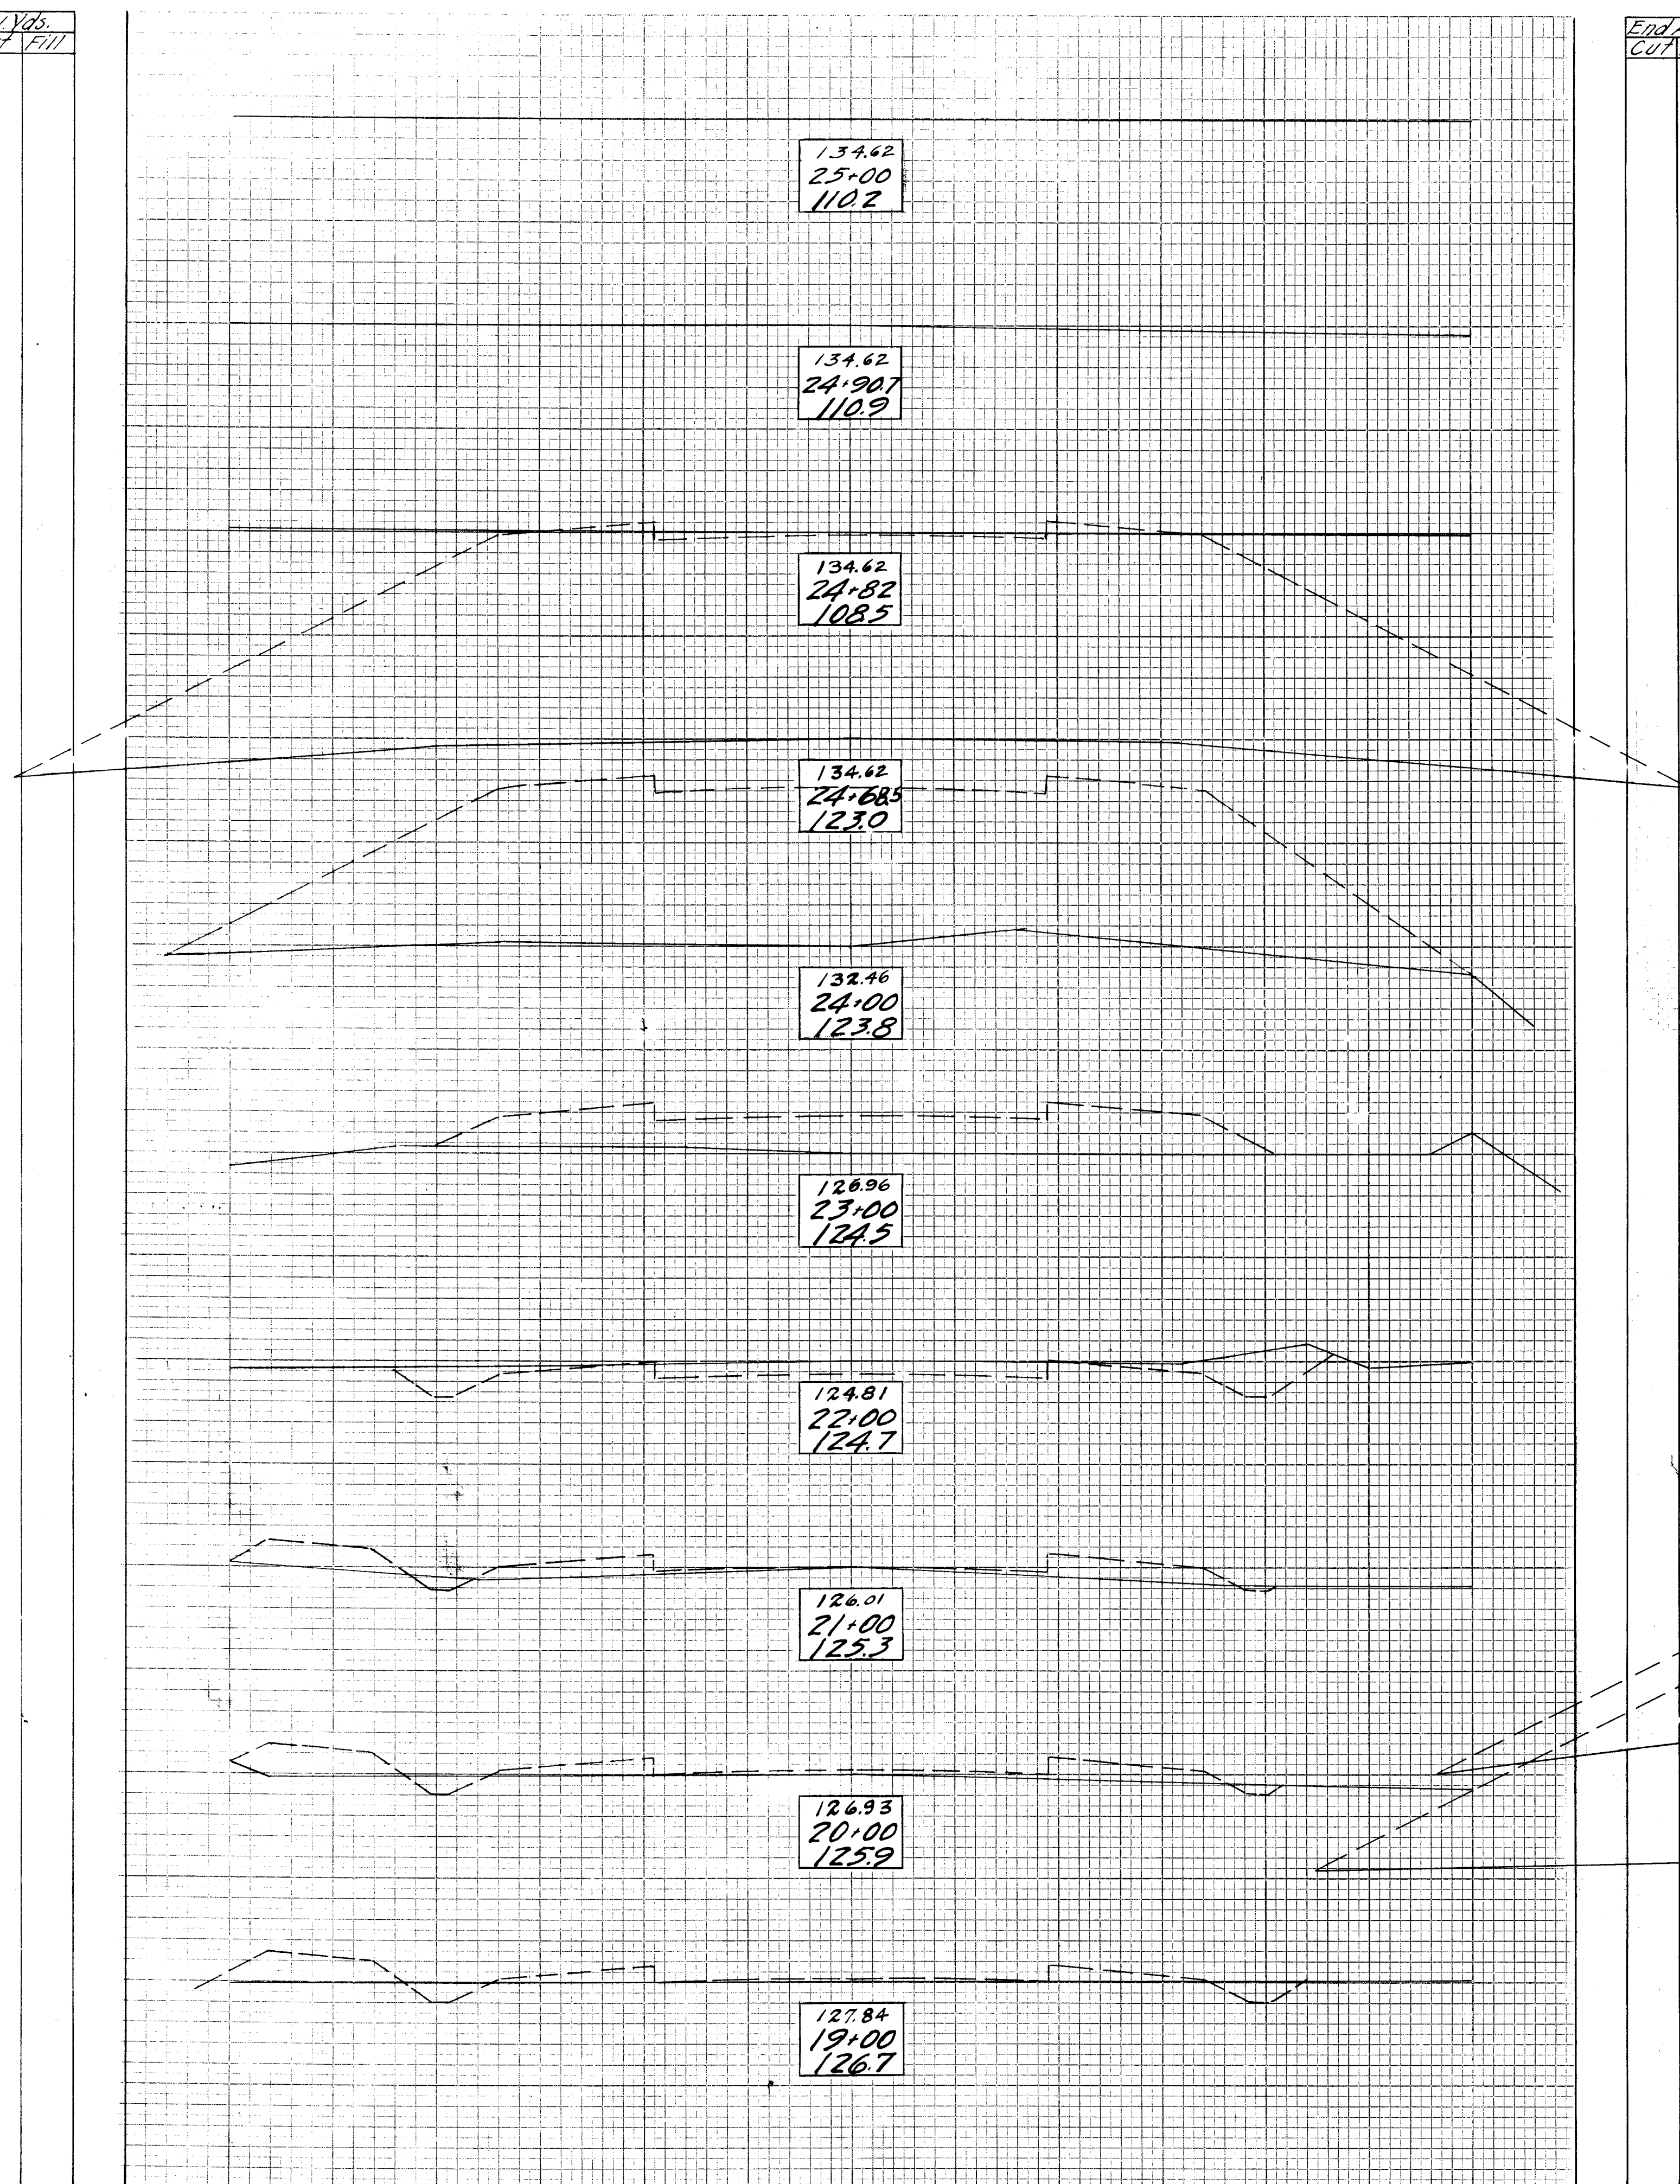


End Area		Cu. Yds.	
Cut	Fill	Cut	Fill

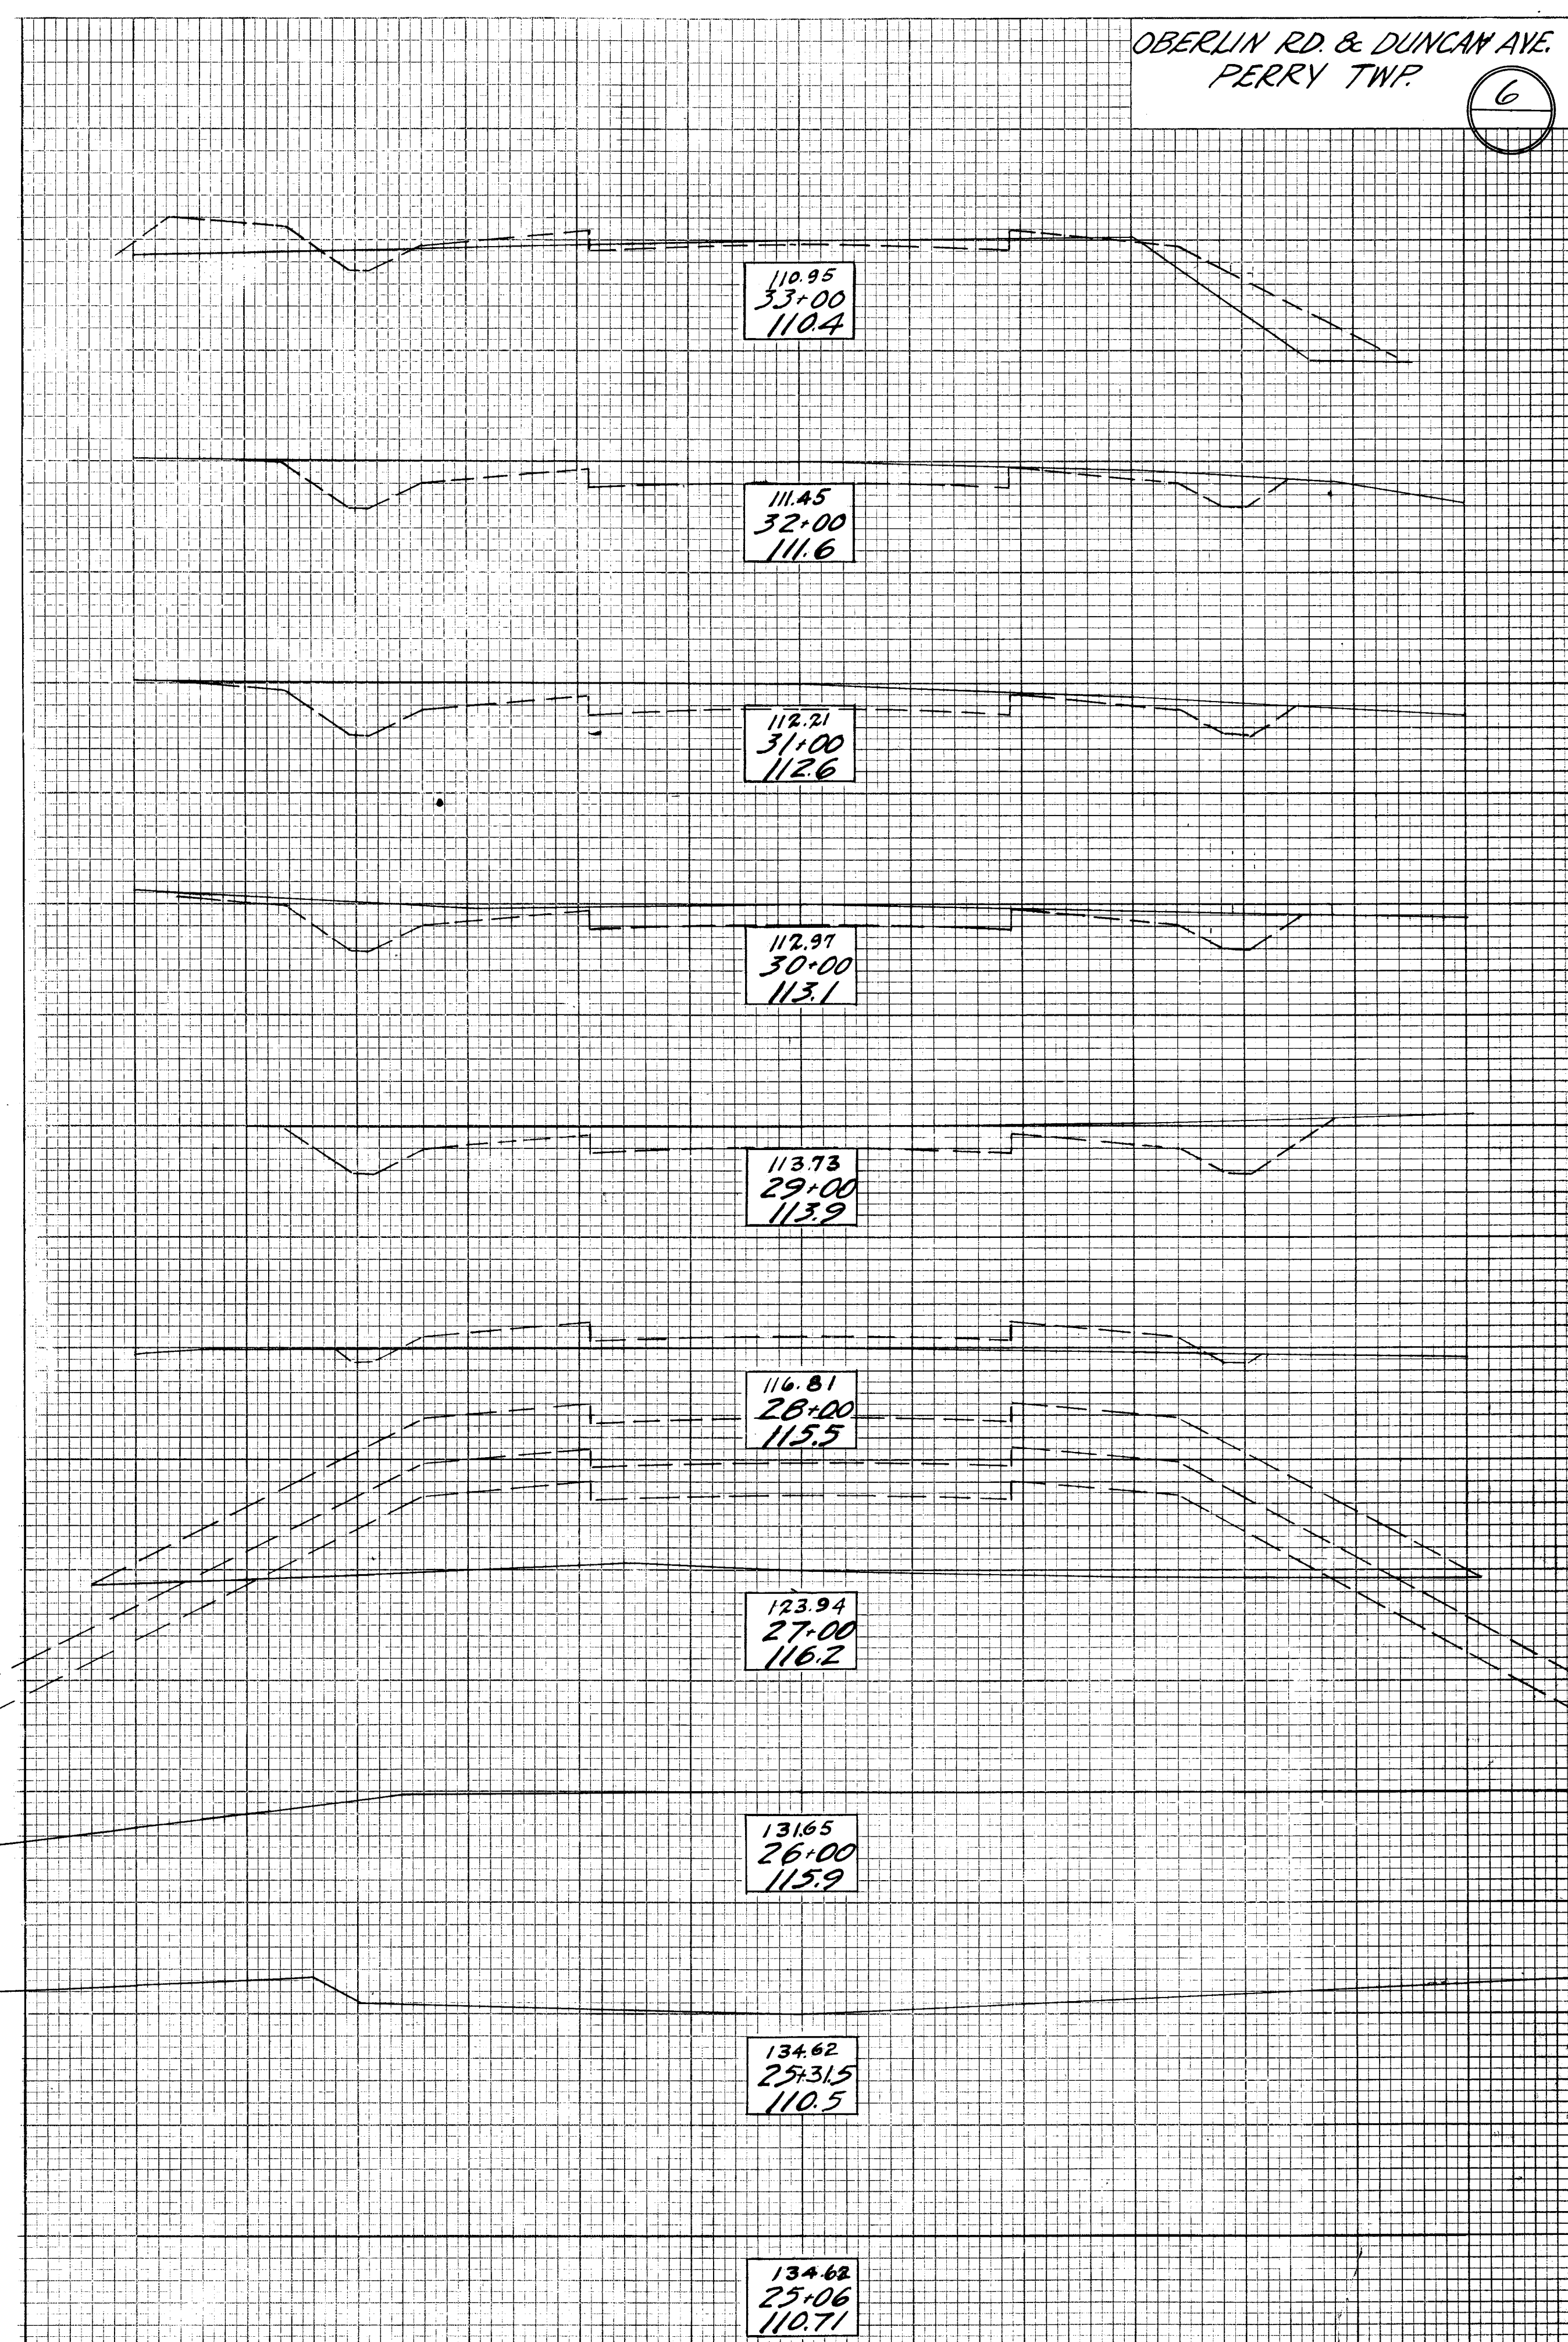

End Area		Cu. Yds.	
Cut	Fill	Cut	Fill


FINAL SURVEY	SURVEYED	BY	DATE
NOTE BOOK	PLOTTED		
	TEMPLATE		
	AREAS		
NO.	AREAS CHECKED		

ORIGINAL		BY	DATE
SURVEY			
PLOTTED			
TEMPLATE			
NOTE BOOK			
AREAS			
AREAS CHECKED			

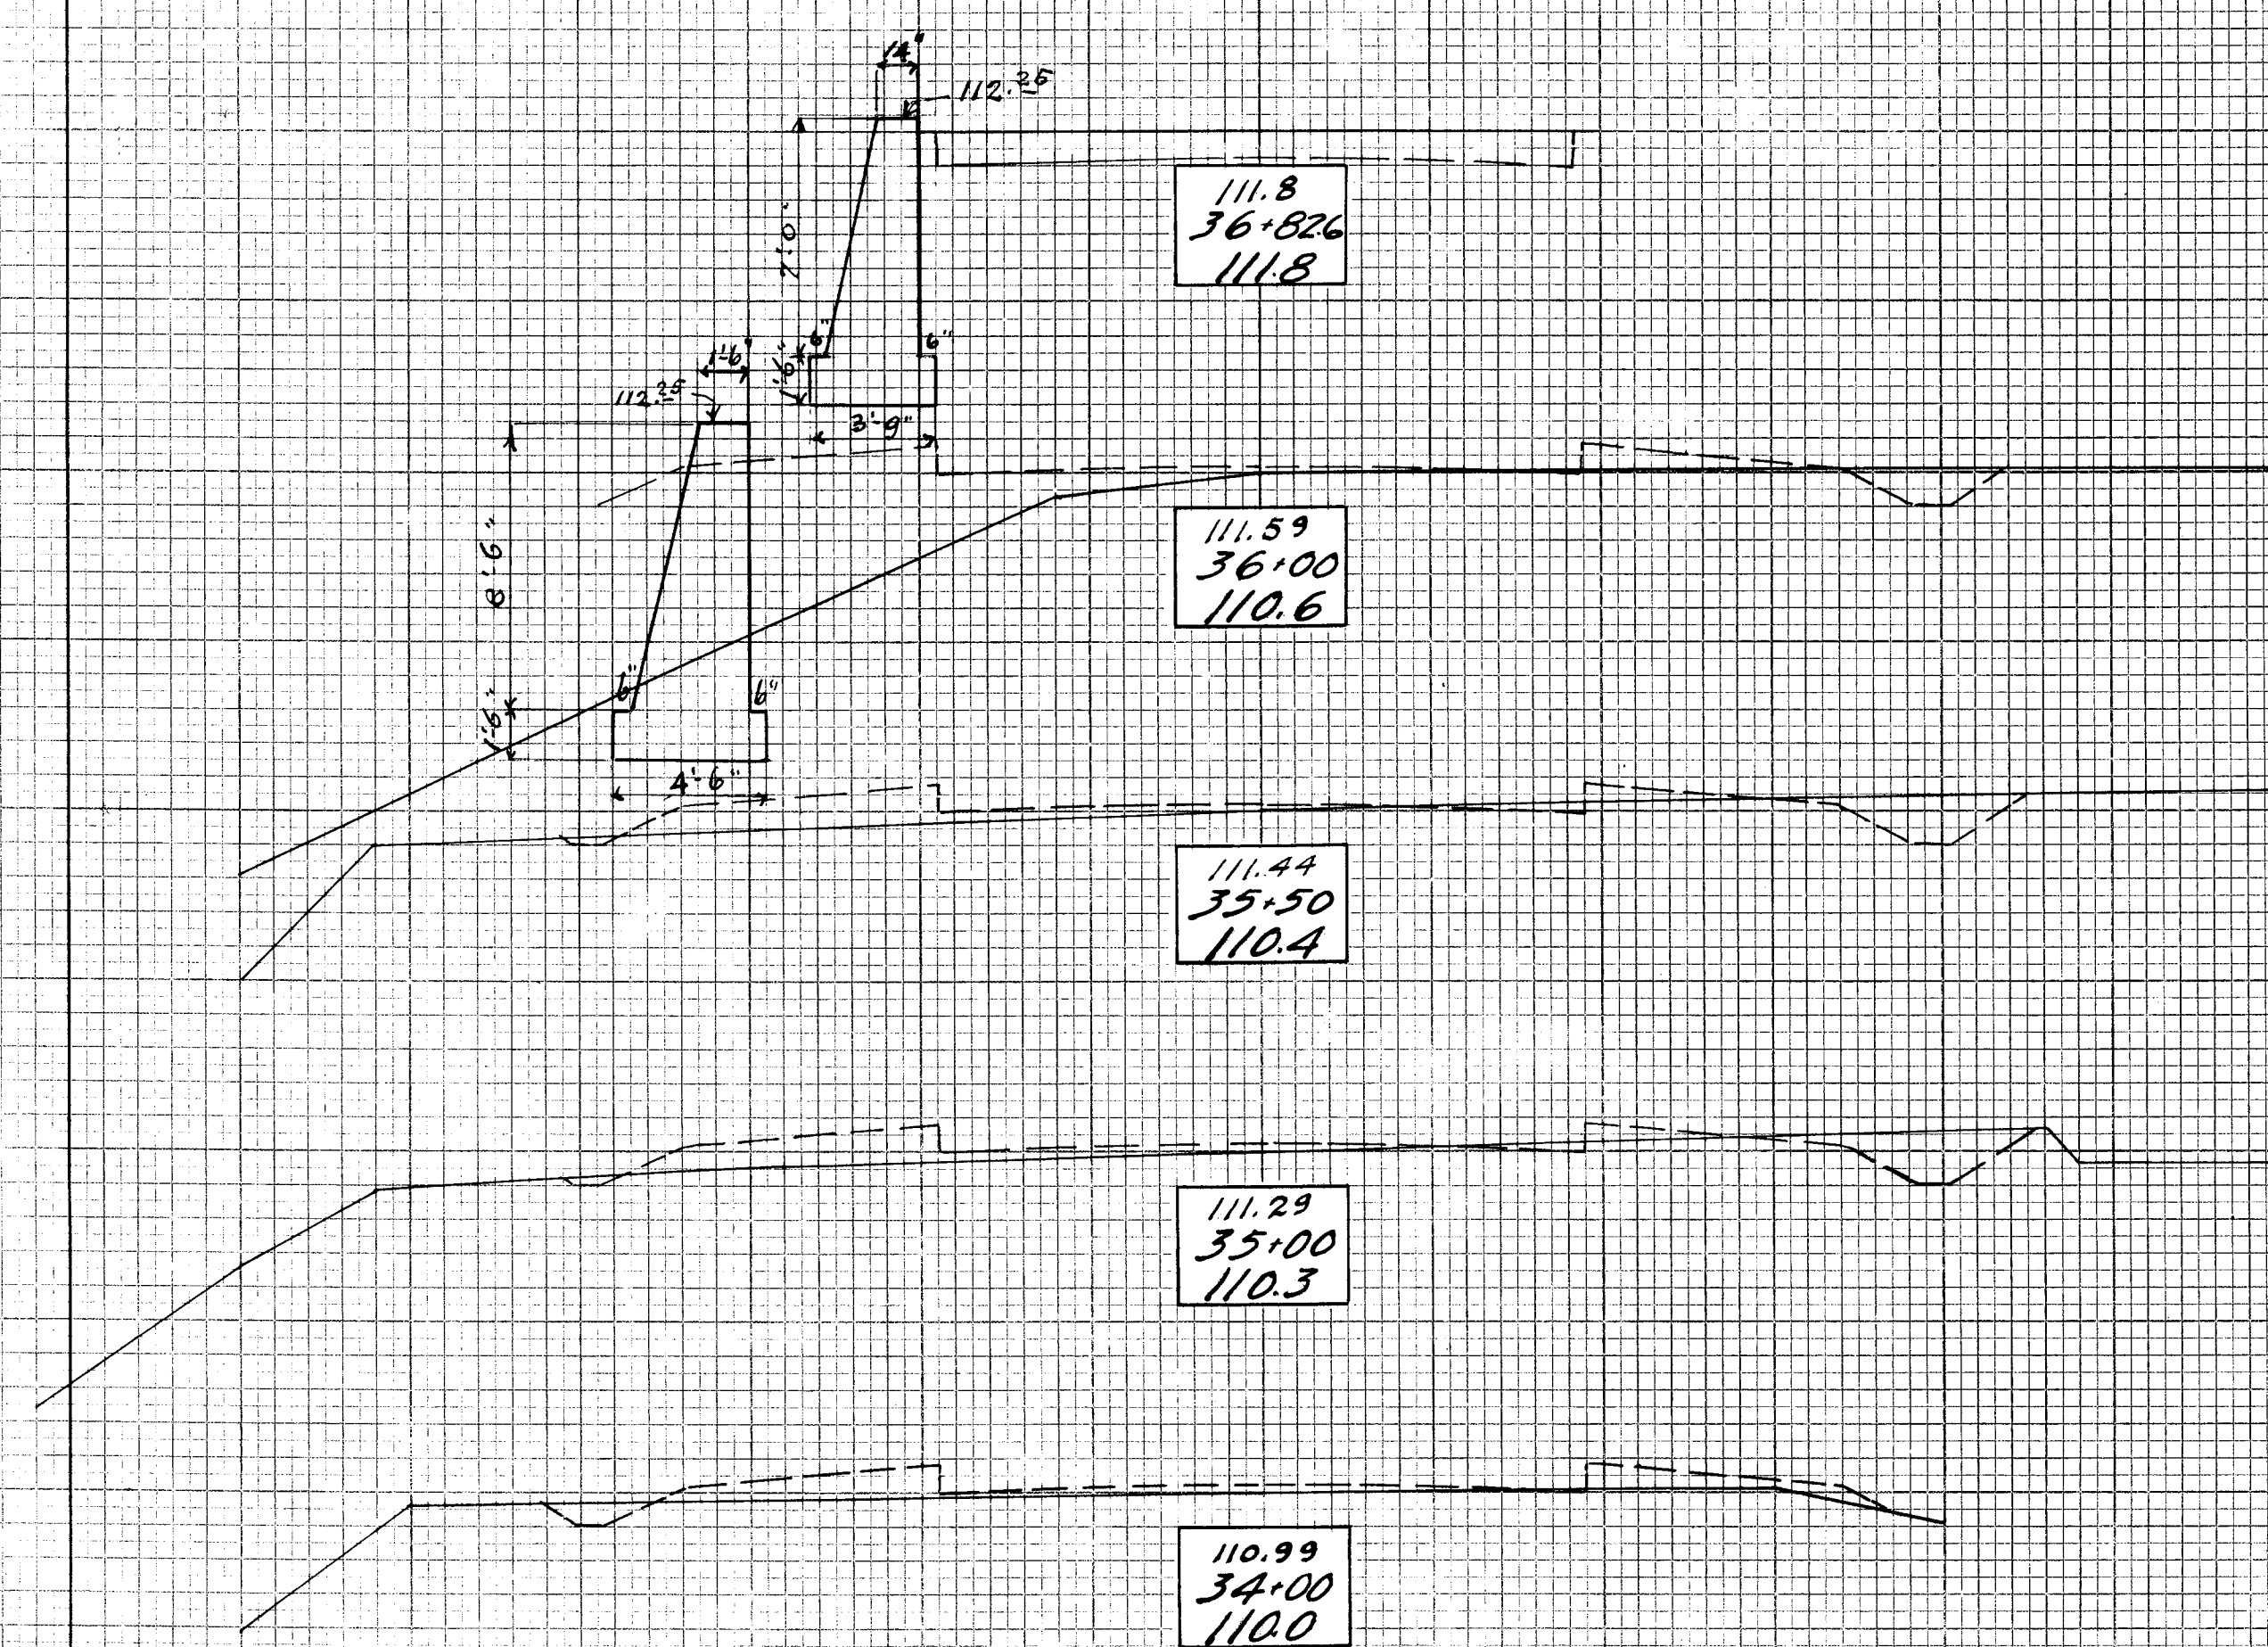

End Area		Cu. Yds.	
Cut	Fill	Cut	Fill



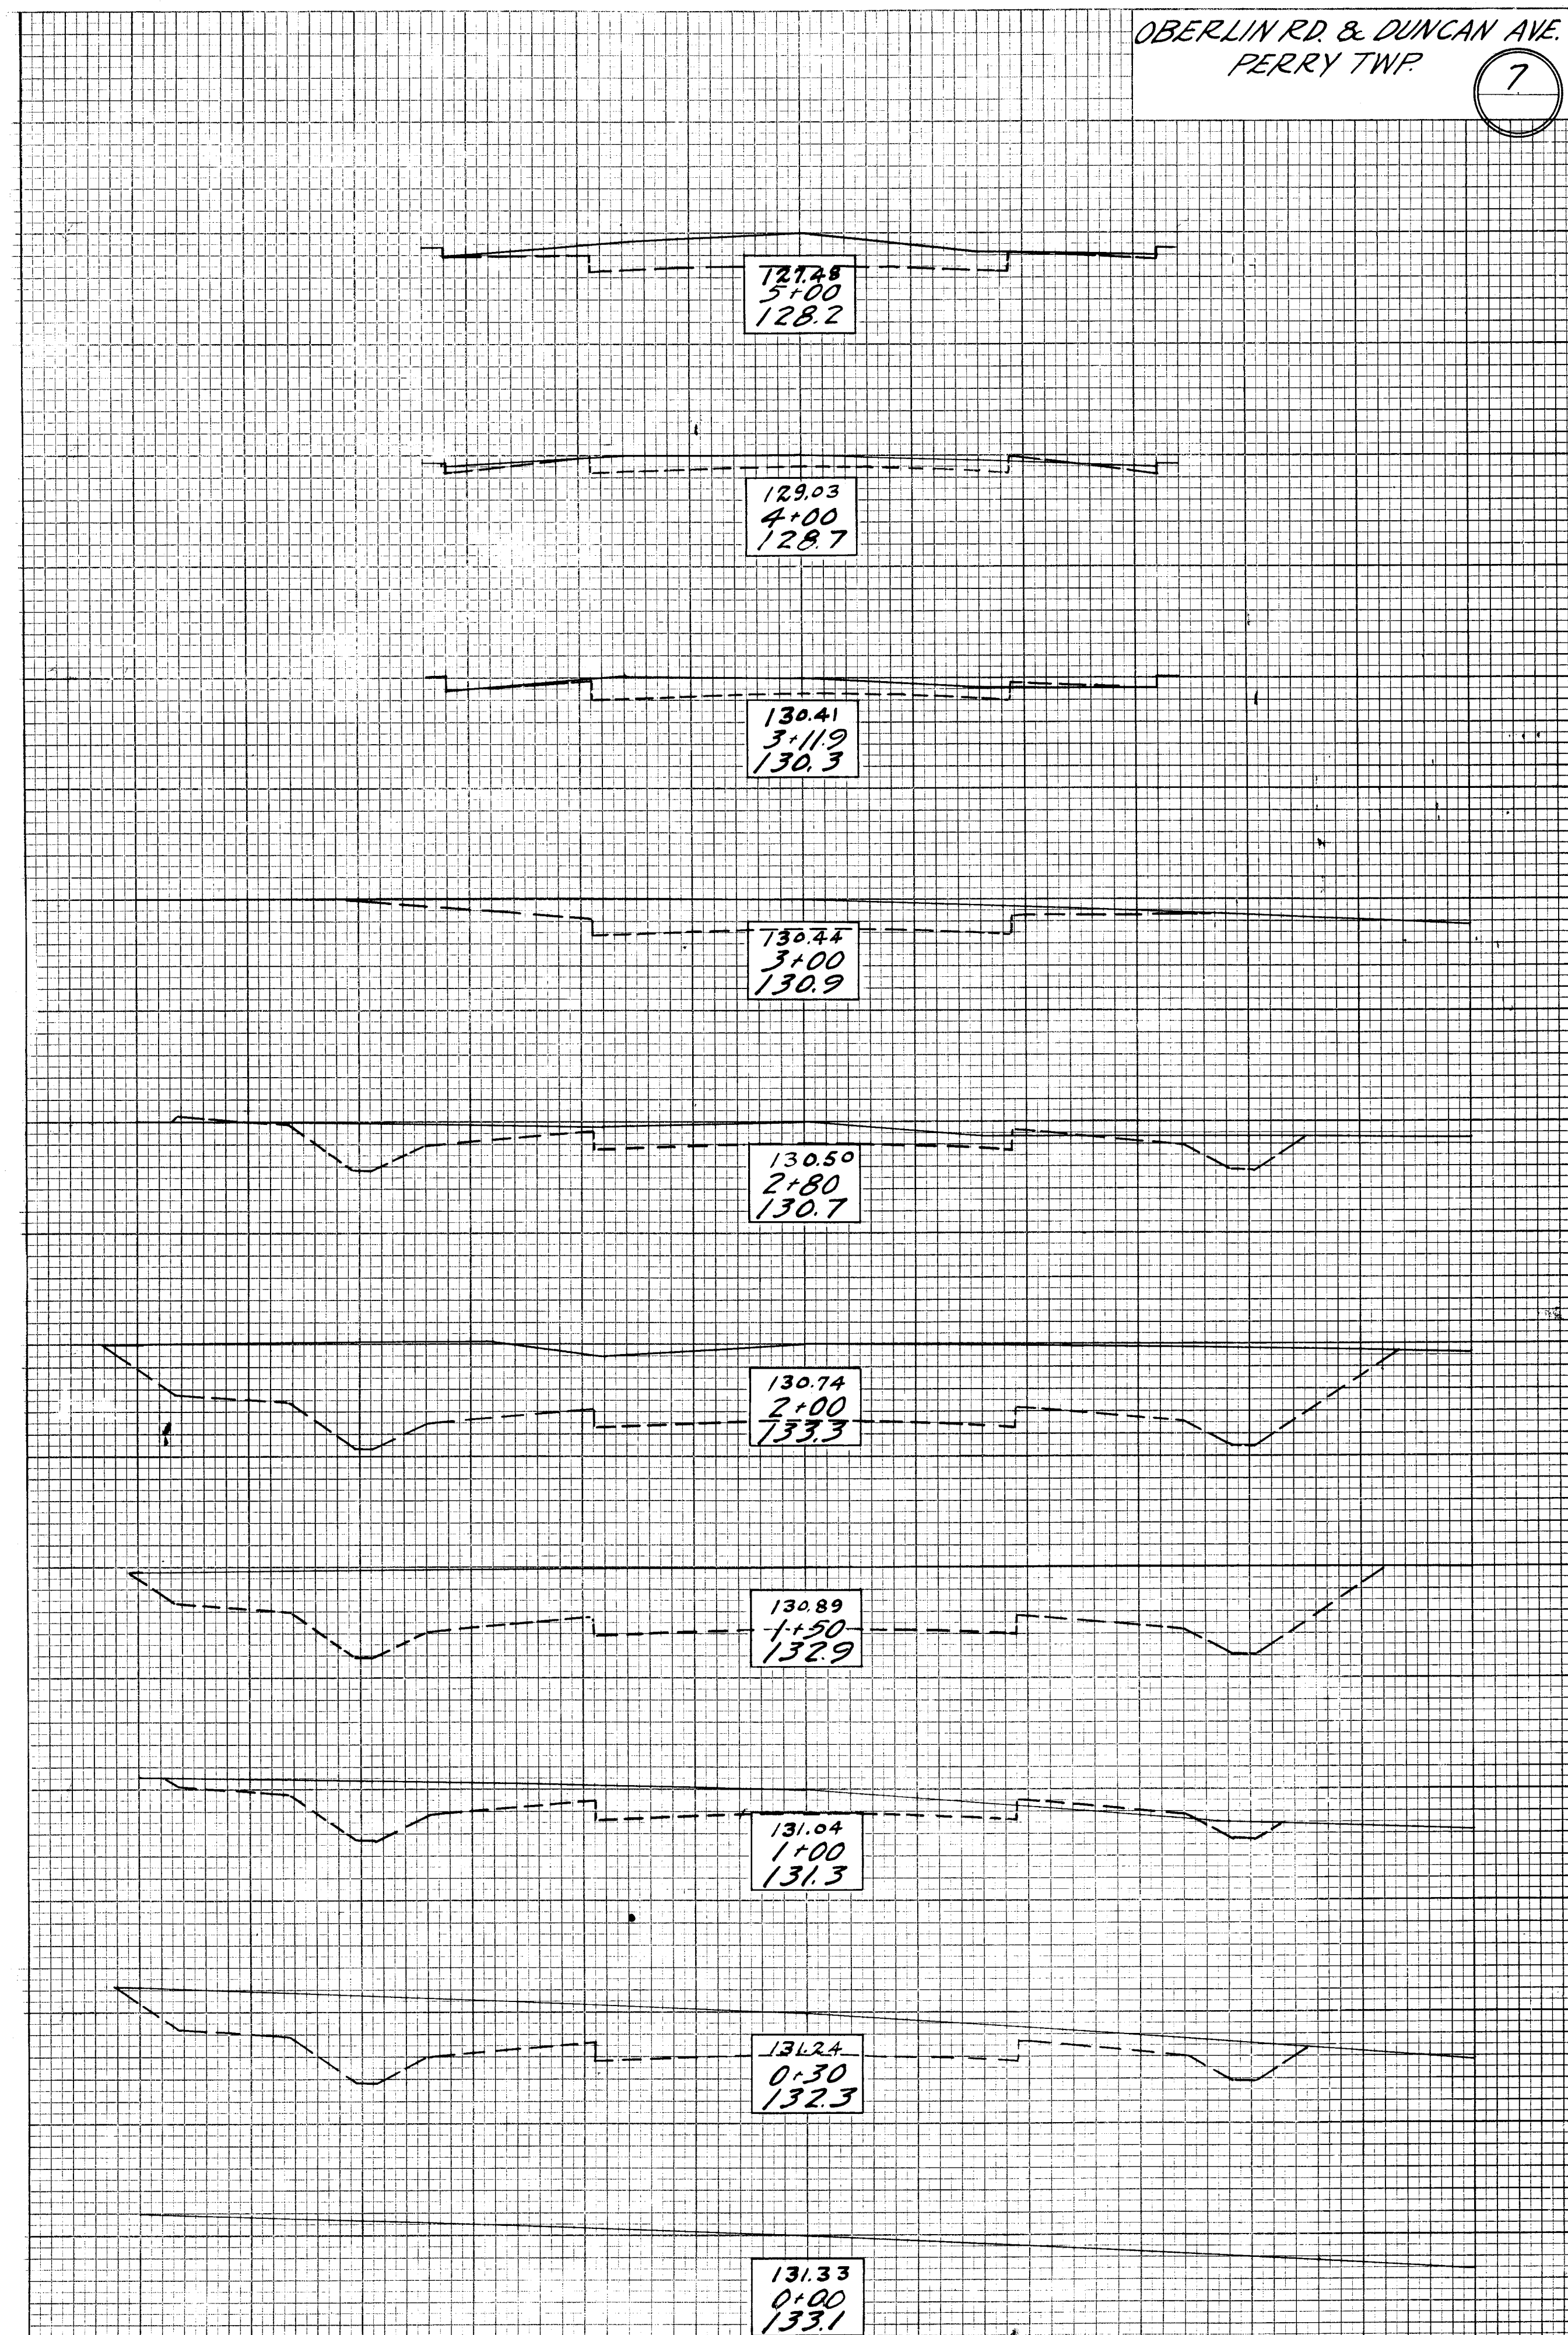


FINAL SURVEY	BY	DATE	NO.	SURVEYED PLOTTED TEMPLATE AREAS CHECKED

ORIGINAL SURVEY	BY	DATE	NO.	SURVEYED PLOTTED TEMPLATE AREAS CHECKED

End Area	Cu Yds.
Cut	Fill

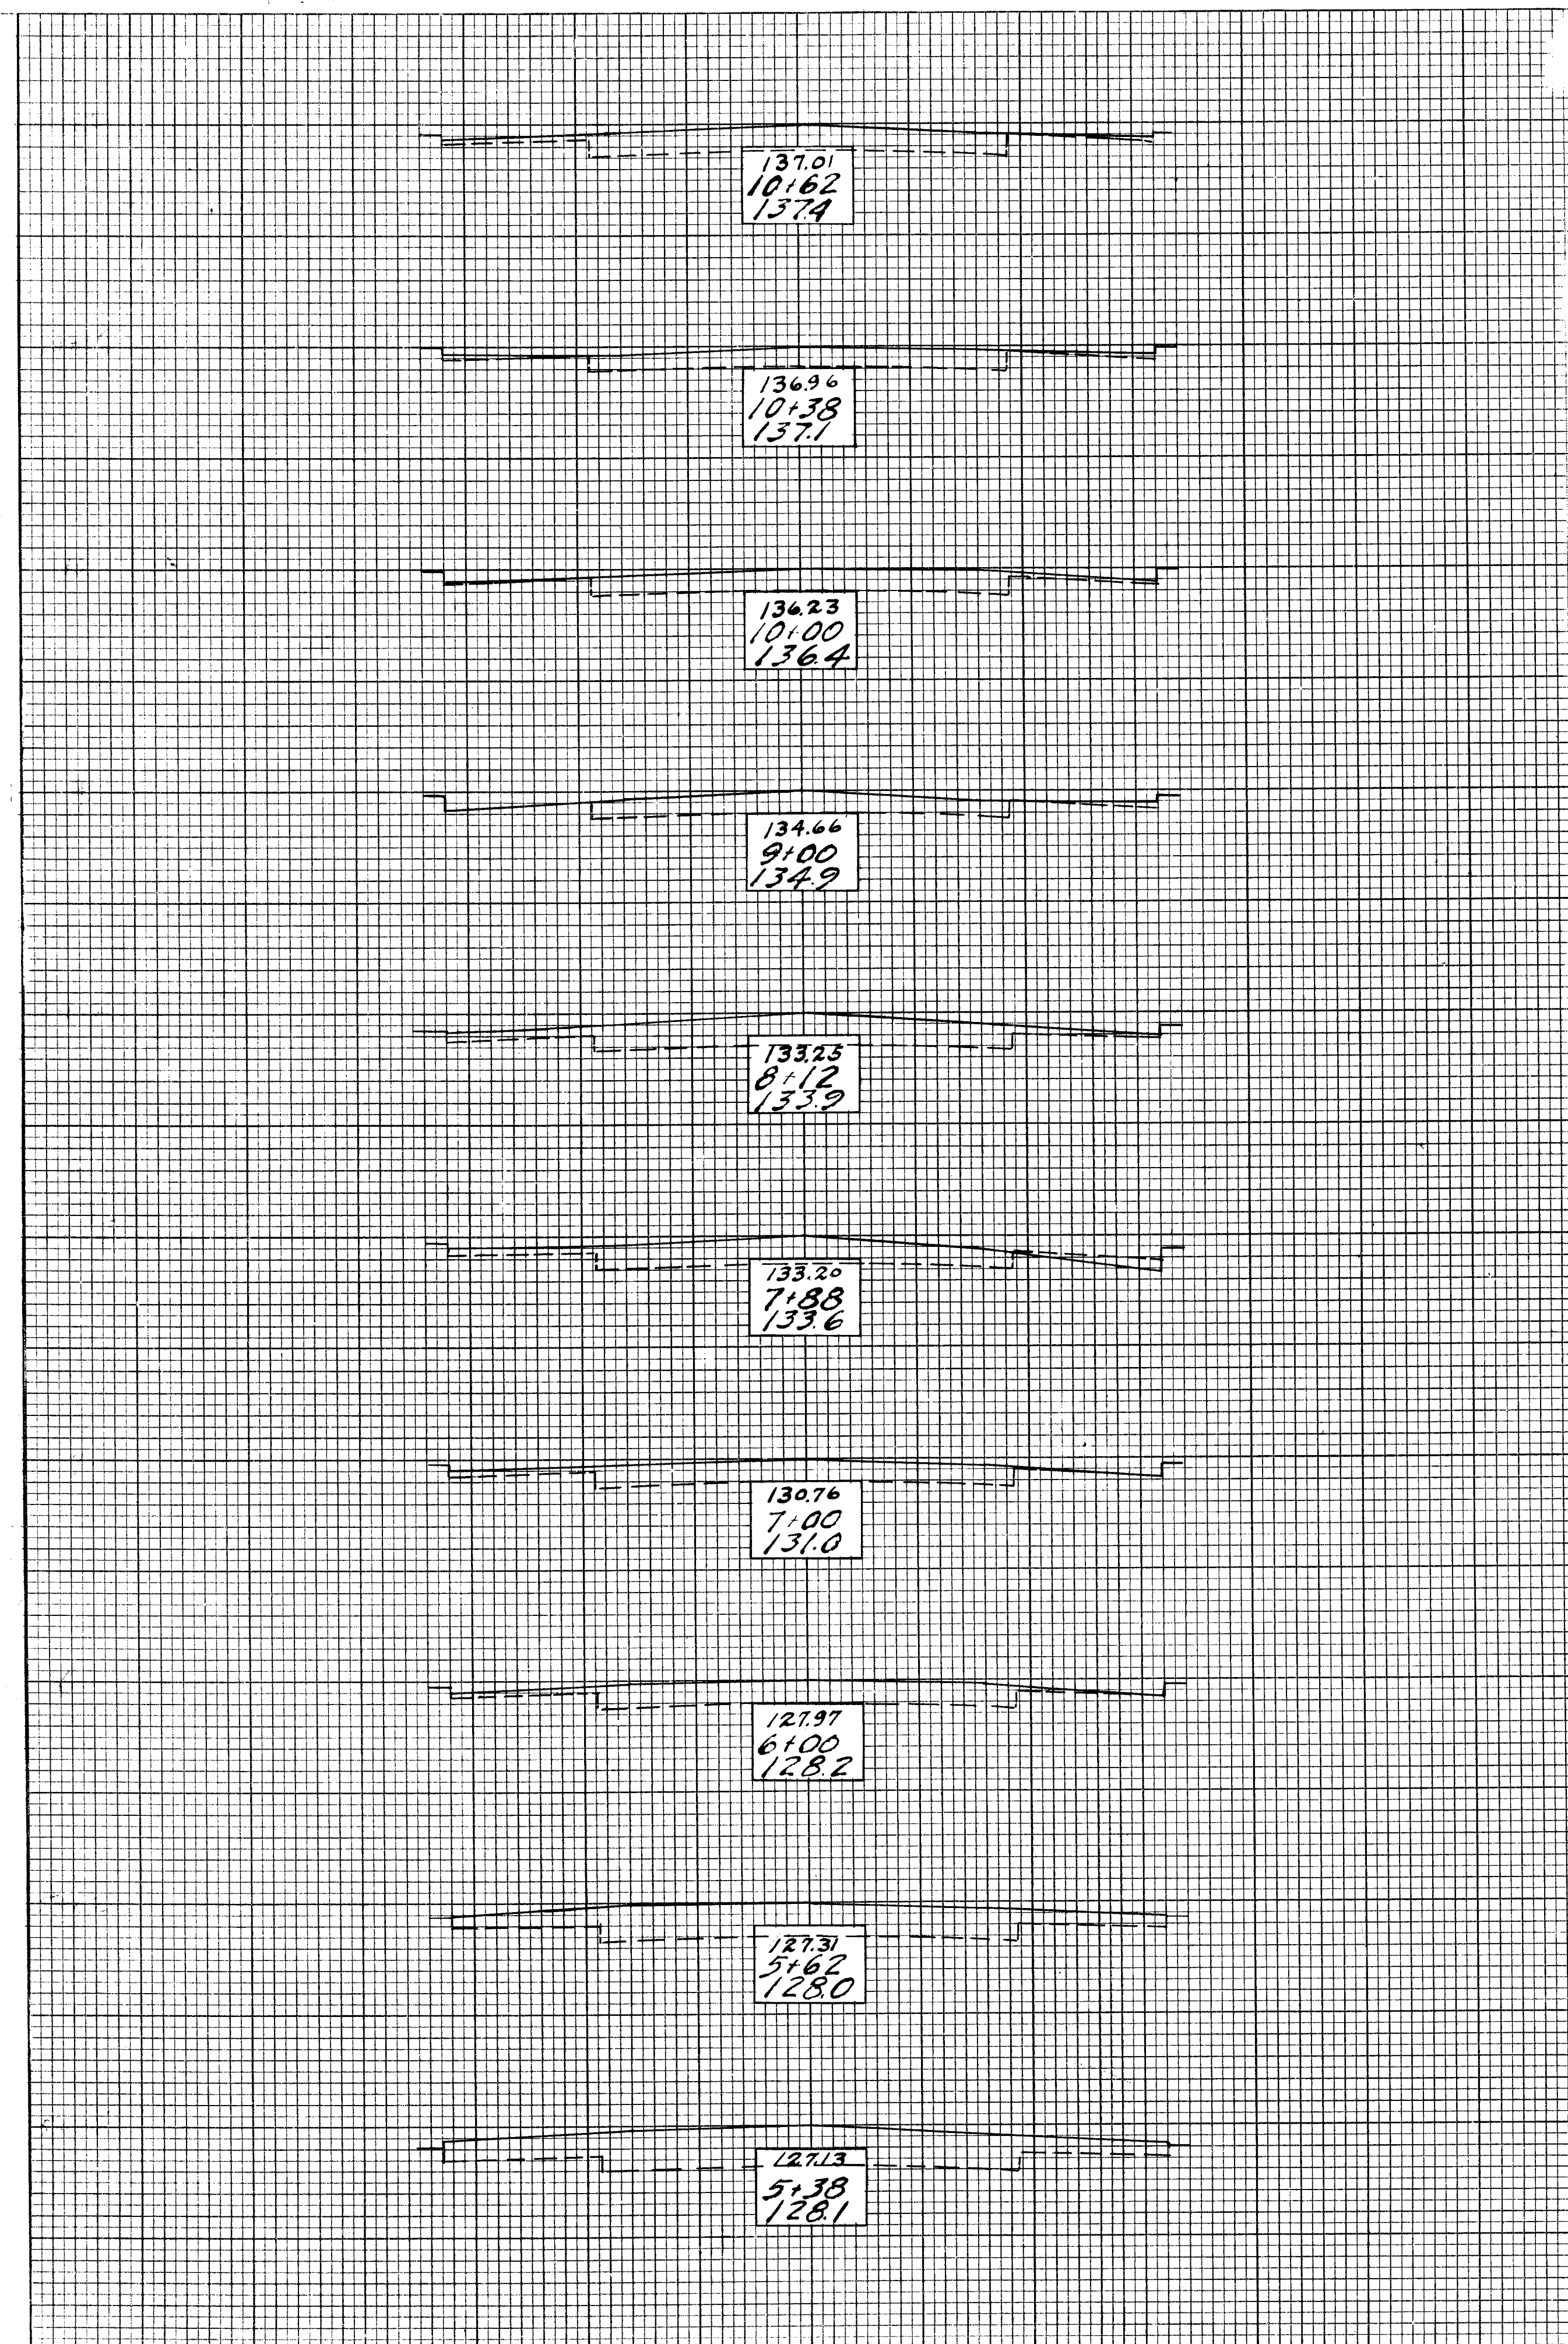

End Area	Cu Yds.
Cut	Fill

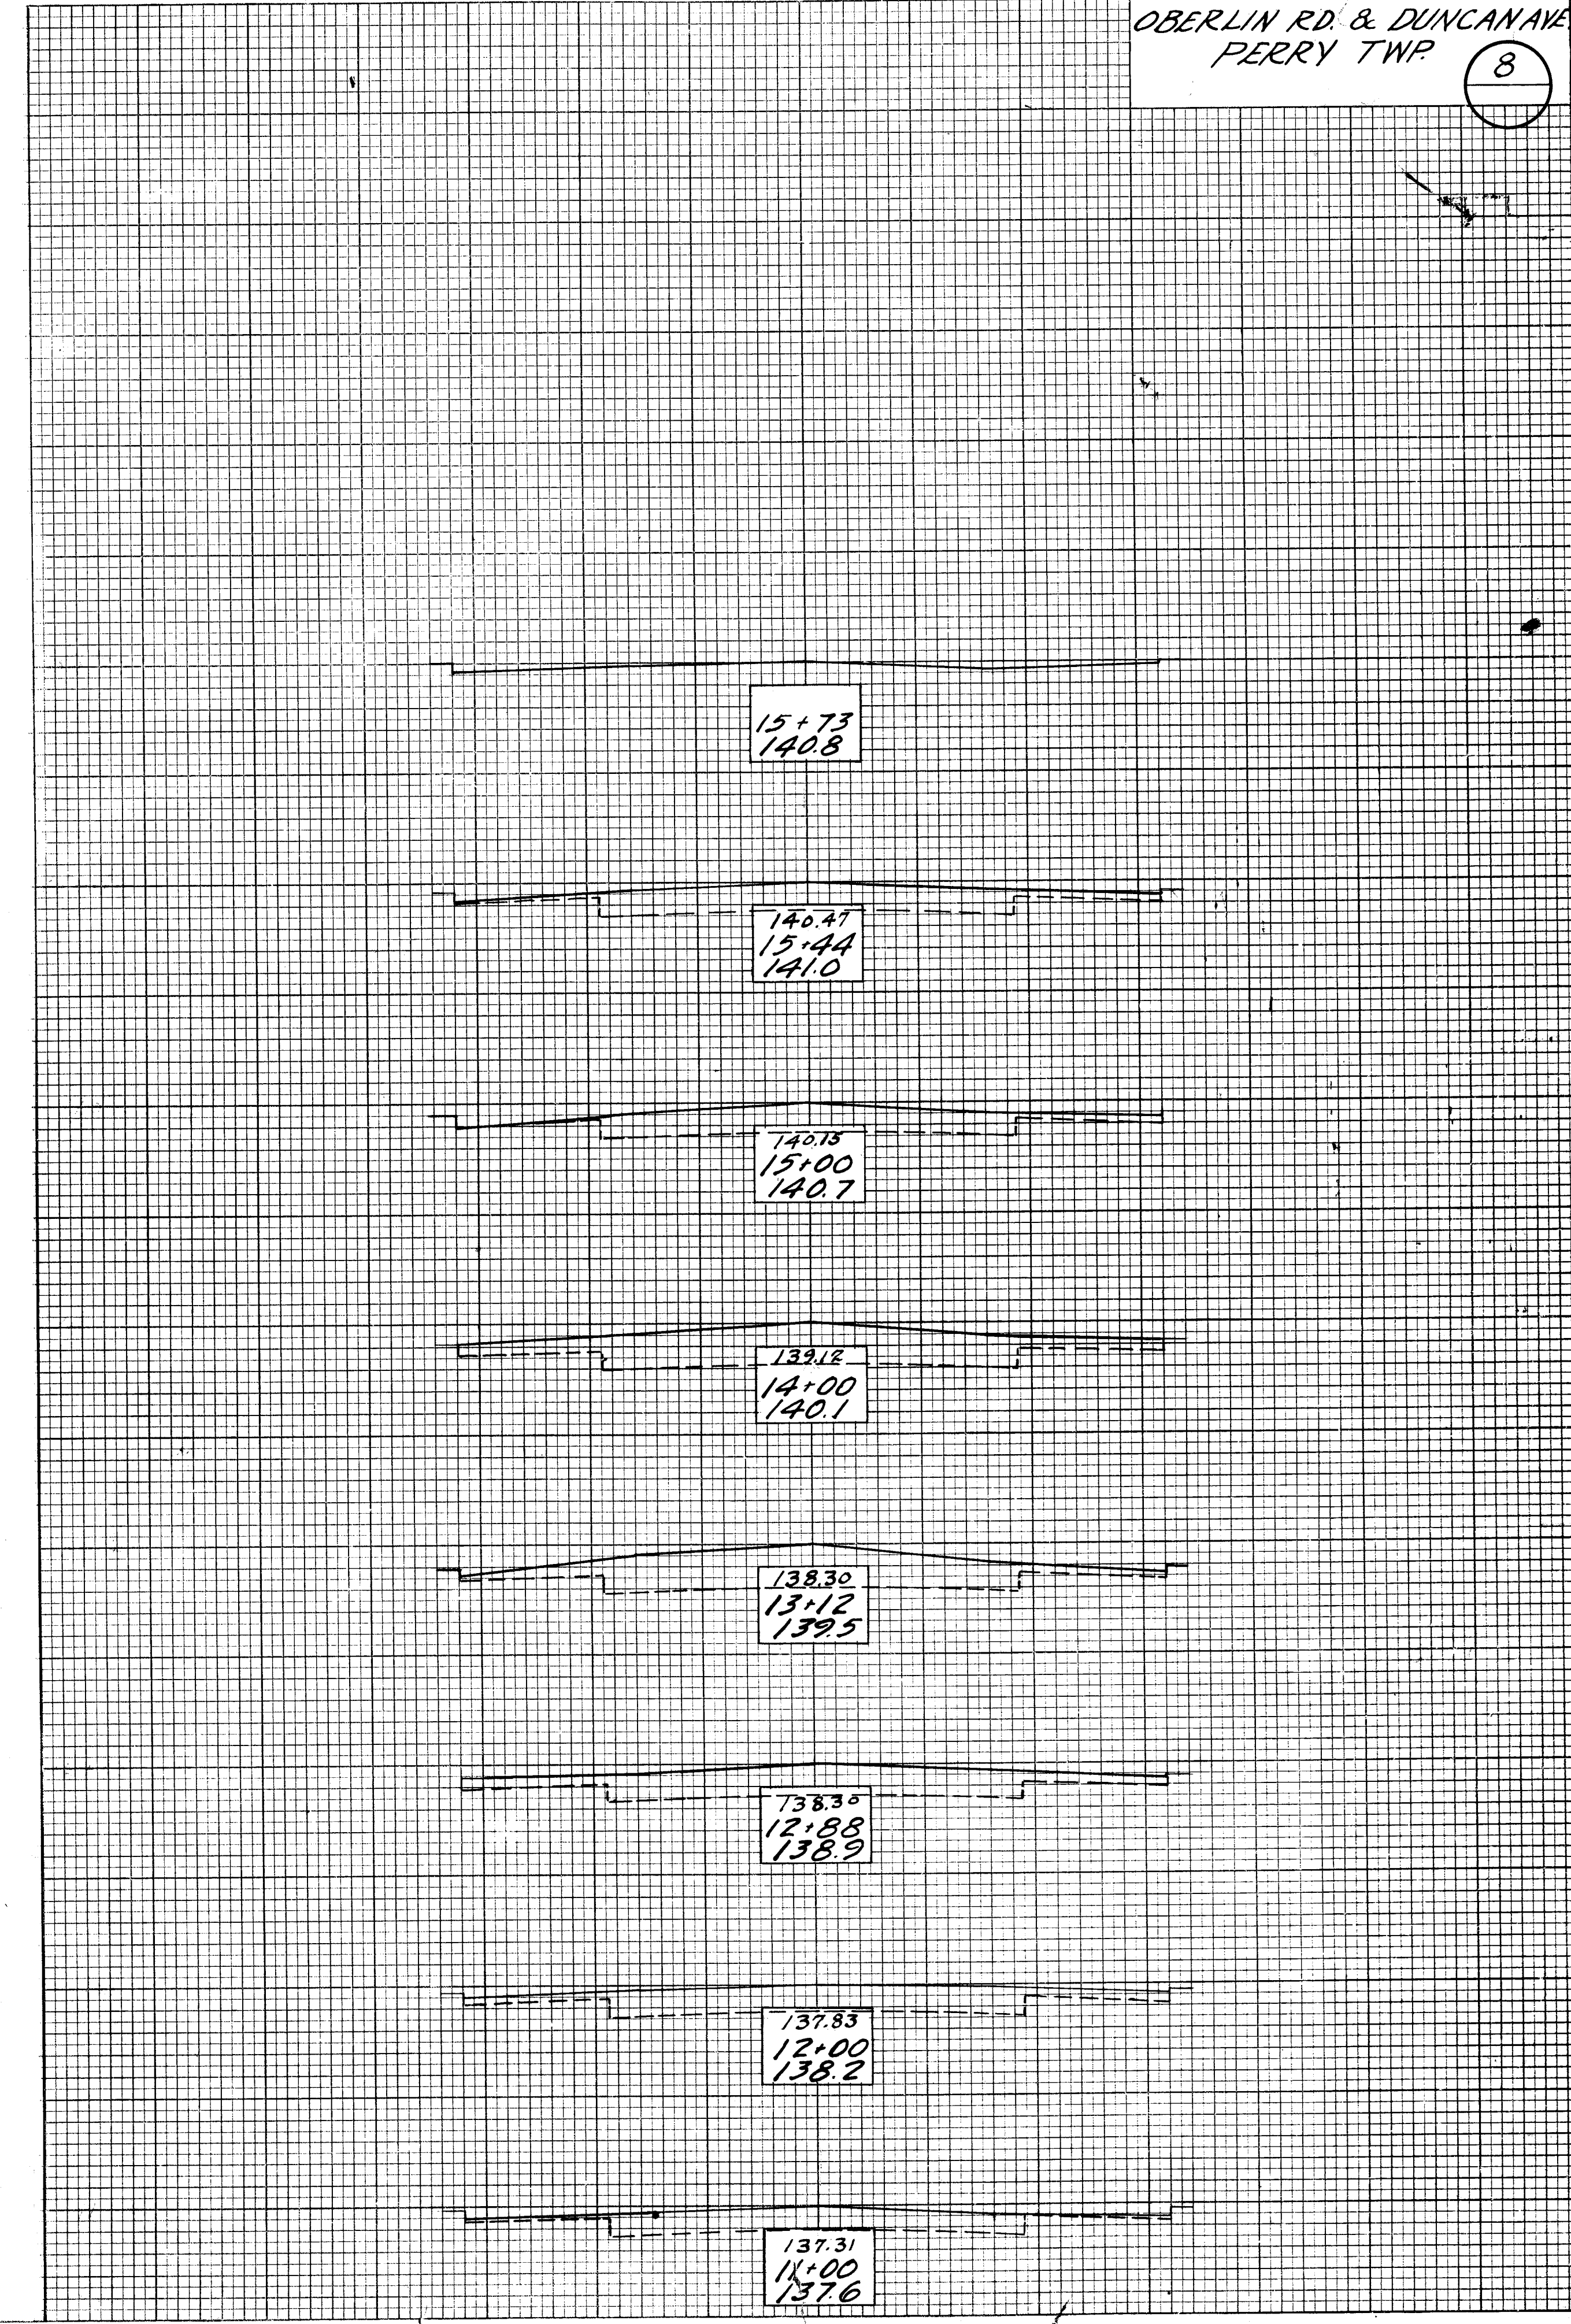

OBERLIN RD. & DUNCAN AVE
PERRY TWP.

8