
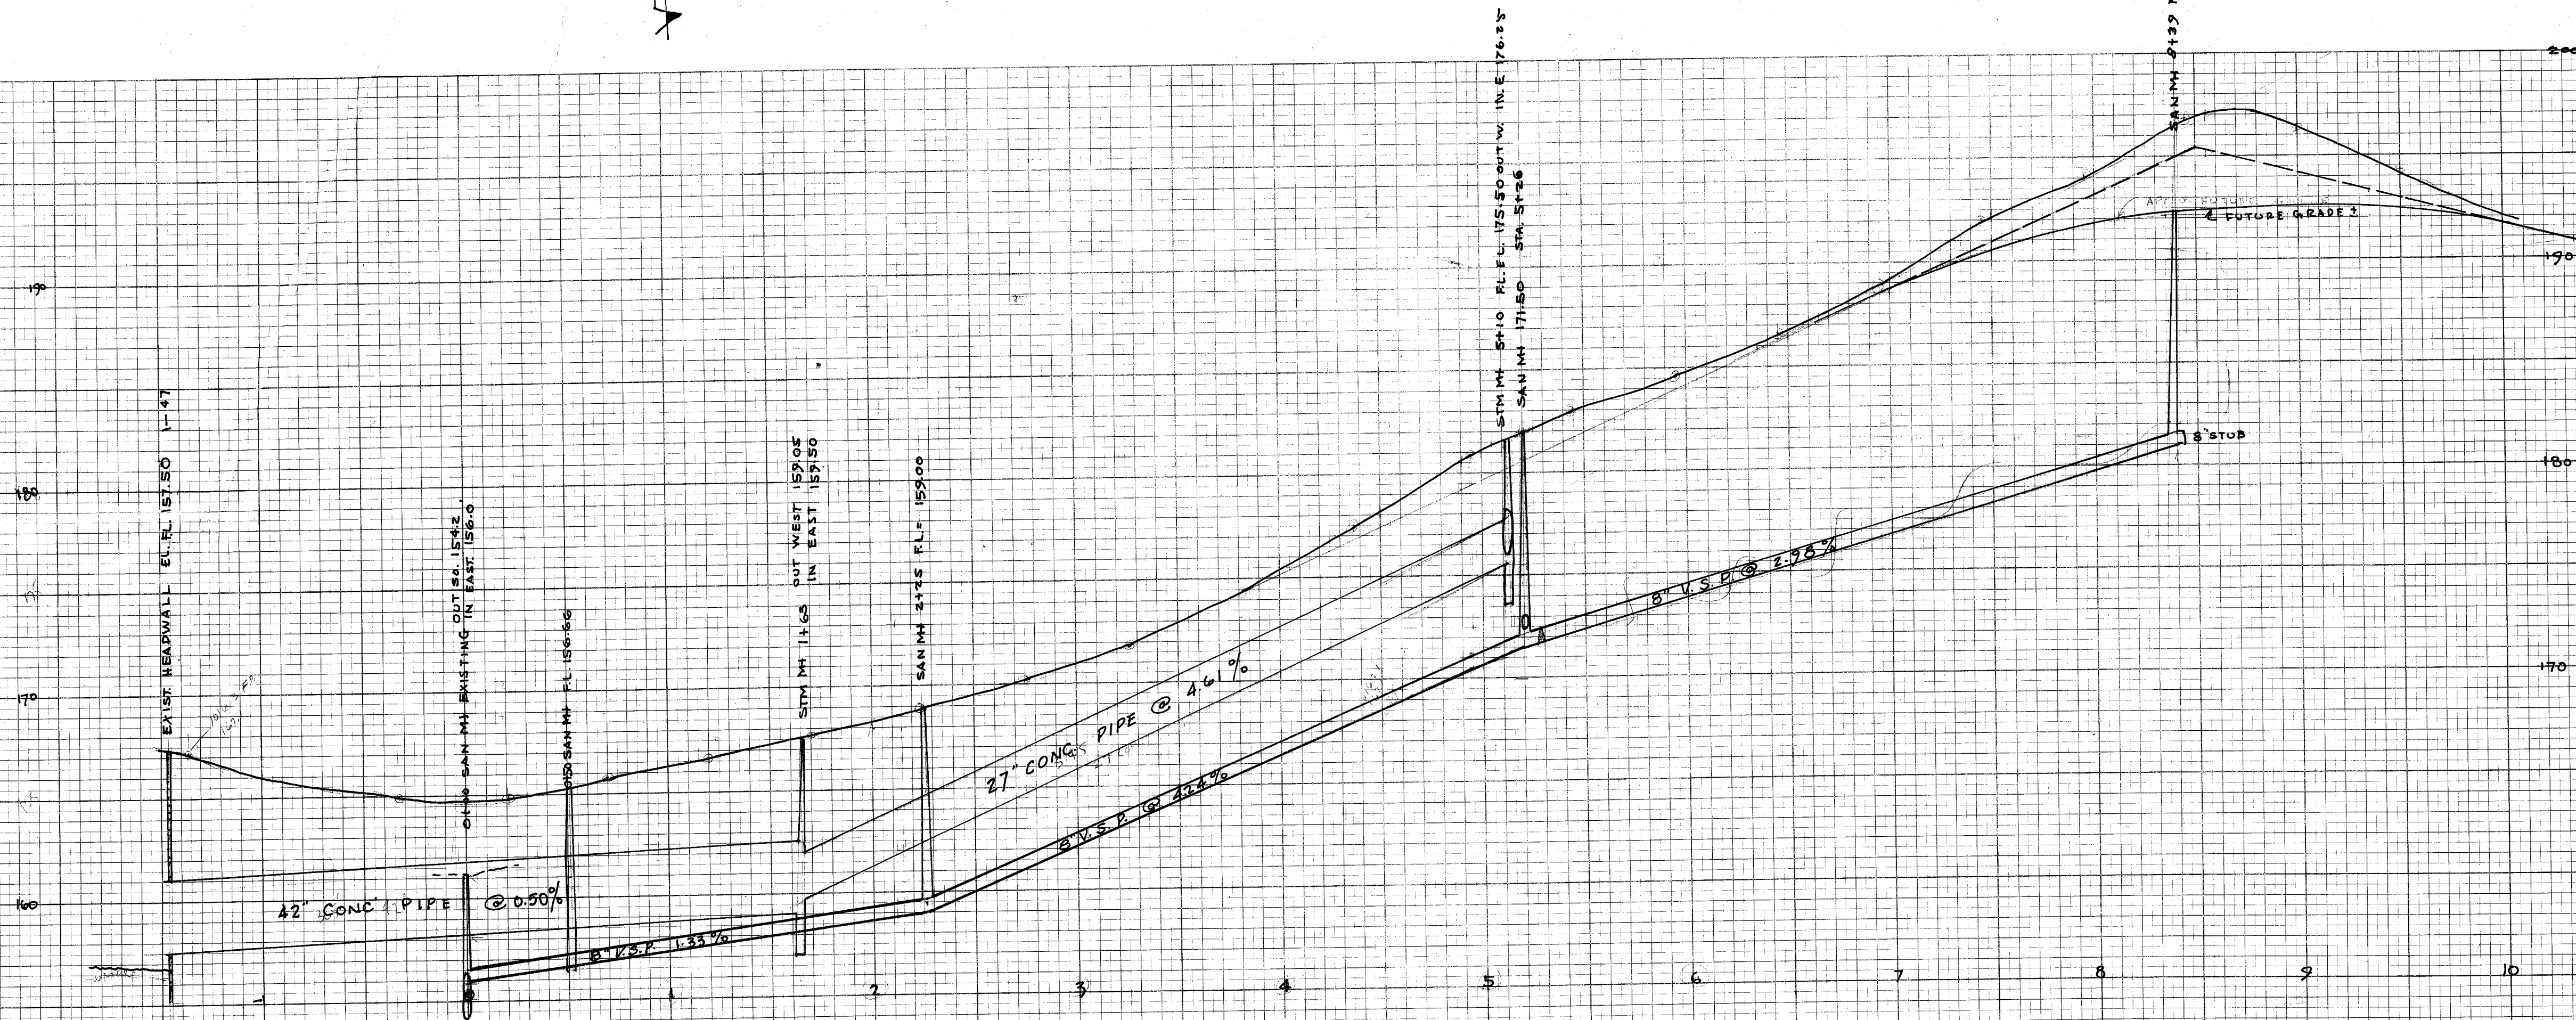


FINAL	SURVEY	DATE
SURVEYED	BY	
PLOTTED		
NOTE BOOK		
NO.		
AREAS CHECKED		

ORIGINAL	SURVEY	DATE
SURVEYED	BY	
PLOTTED		
NOTE BOOK		
NO.		
AREAS CHECKED		

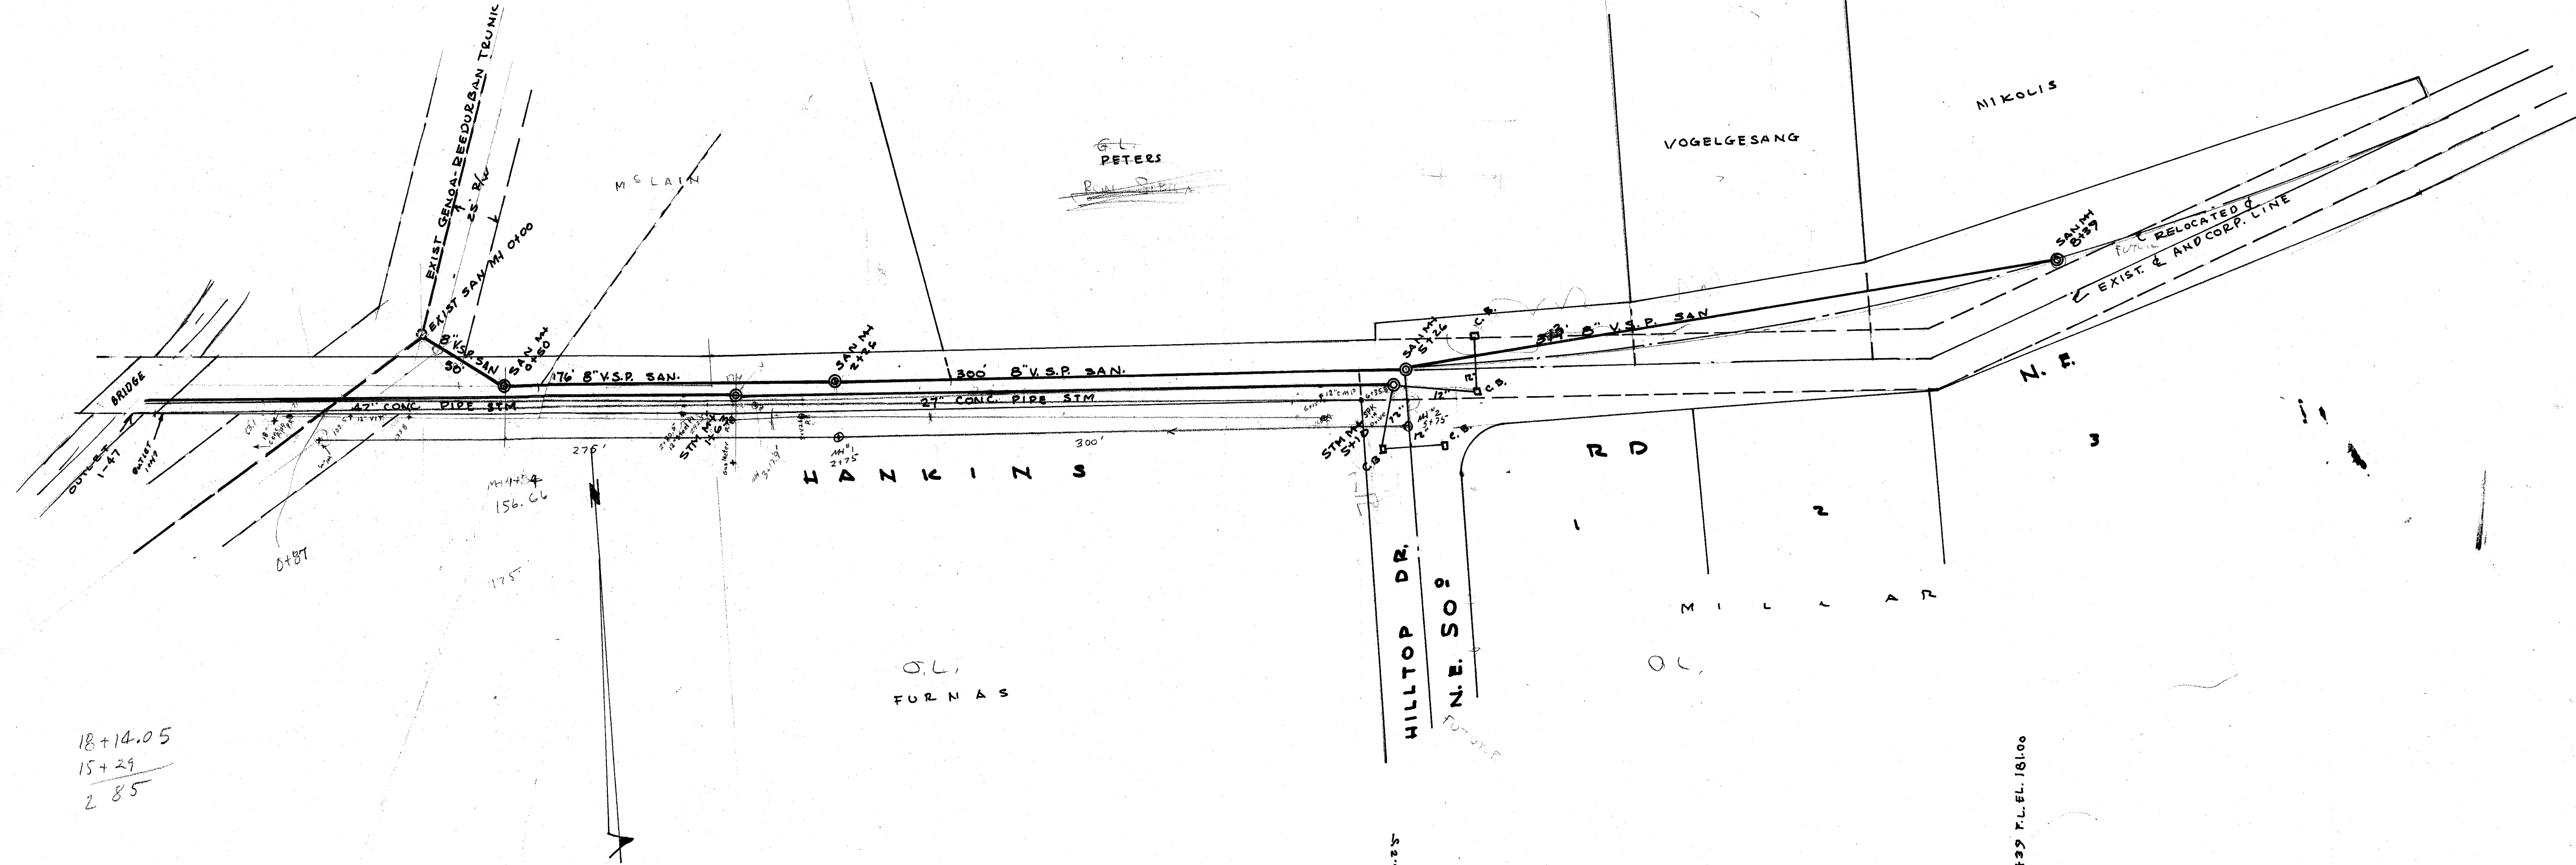

HANKINS RD. N.E. SANITARY SEWER
 EXIST. & RELOCATED & EXT. & AND COOP. LINE

DATE	BY
FINAL SURVEY	
NOTE BOOK	
AREAS CHECKED	

DATE	BY
ORIGINAL SURVEY	
NOTE BOOK	
AREAS CHECKED	

