B.M. - HYD. NE SIDE WALNUT OPP JOHNSON - 161.16
JOHNSON STA. 5+62.5 - 162.70
165
160
155
Property Line
Variable See Plan
6" Crushed Slag Base
TYPICAL CURB & GUTTER DETAIL
2'6"

Note:
1. All combination concrete curb & gutter to be constructed before roadway excavation is started.
2. Where existing roadway surface is more than 1½" above the established grade the contractor shall excavate to subgrade or 6" below the established grade.
3. Where the existing roadway surface is lower than the established grade, the contractor shall not excavate unless ordered to do so by the inspector.
4. All Sanitary & Storm Manholes and Catch Basins shall be adjusted if necessary.
5. Concrete to be 1:2:4 - 6 bag mix - 28 day 3000 # p.s.i. compressive strength with 4" max. slump. Curing compound meeting ohio Dept. of Highways Specs. to be used to cover all concrete work.
6. Contractor to pay inspector at the rate of time and one-half regular rate after 4:30 P.M.

TYPICAL CURB & GUTTER DETAIL

Excavation for curb and gutter shall be included in cost per lineal foot of combination curb & gutter. Area behind back of curb to be covered with 4" top soil & seeded.

CITY OF MASSILLON, OHIO
JOHNSON ST. S.E. CURB & GUTTER
WALNUT RD. S.E. TO 3RD ST. S.E.
CITY ENGINEER — DEPT. OF PUBLIC SERVICE, ENGINEERING DIVISION
APRIL 1953 — DR. BY R.E.W. — SCALE 1" = 40' HOR. 1" = 5' VER. — 807

FILE NO. P-250 ACC. NO. 2279

FINAL SURVEY
SURVEYED
PLOTTED
TEMPLATE
AREAS
NOTE BOOK
AREAS CHECKED
NO.
BY
DATE

ORIGINAL SURVEY
SURVEYED
PLOTTED
TEMPLATE
AREAS
NOTE BOOK
AREAS CHECKED
NO.
BY
DATE

PLATE 4—CROSS SECTION G. P. R. & B. E. STANDARD
FREDERICK POST CO., CHICAGO

CITY OF MASSILLON, OHIO
JOHNSON ST. S.E. CURB & GUTTER
WALNUT RD. S.E. TO 3RD ST. S.E.
CITY ENGINEER — DEPT. OF PUBLIC SERVICE ENGINEERING DIVISION
APRIL 1963 — DR. BY R.E.W. — SCALE 1" = 25' HOR. 1" = 5' VER.
FILE NO. P-258 — ACC NO 2280

FINAL SURVEY	BY	DATE
SURVEYED		
PLOTTED		
TEMPLATE		
AREAS		
AREAS CHECKED		
NOTE BOOK		
NO.		

ORIGINAL SURVEY	BY	DATE
SURVEYED		
PLOTTED		
TEMPLATE		
AREAS		
AREAS CHECKED		
NOTE BOOK		
NO.		

PLATE 4—CROSS SECTION O. P. R. & R. S. STANDARD
FREDERICK POST CO., CHICAGO

FINAL SURVEY		BY	DATE
NOTE BOOK	SURVEYED		
	PLOTTED		
	TEMPLATE		
	AREAS		
NO.	AREAS CHECKED		

ORIGINAL SURVEY		BY	DATE
NOTE BOOK	SURVEYED		
	PLOTTED		
	TEMPLATE		
	AREAS		
NO.	AREAS CHECKED		

CITY OF MASSILLON, OHIO

JOHNSON ST. S.E. CURB & GUTTER

WALNUT RD. S.W. TO 3RD ST. S.E.

CITY ENGINEER

DEPT. OF PUBLIC SERVICE
ENGINEERING DIVISION

APRIL 1963

DR. BY R.F.W.

SCALE 1" = 25' HOR.
1" = 5' VER.

FILE NO. P-258

ACC. NO. 2281

PLATE 4—CROSS SECTION O. P. R. & R. E. STANDARD
FREDERICK POST CO., CHICAGO

2279 - 2280 INC.

FINAL SURVEY		BY	DATE
NOTE BOOK	SURVEYED		
NO.	PLOTTED		
	TEMPLATE		
	AREAS		
	AREAS CHECKED		

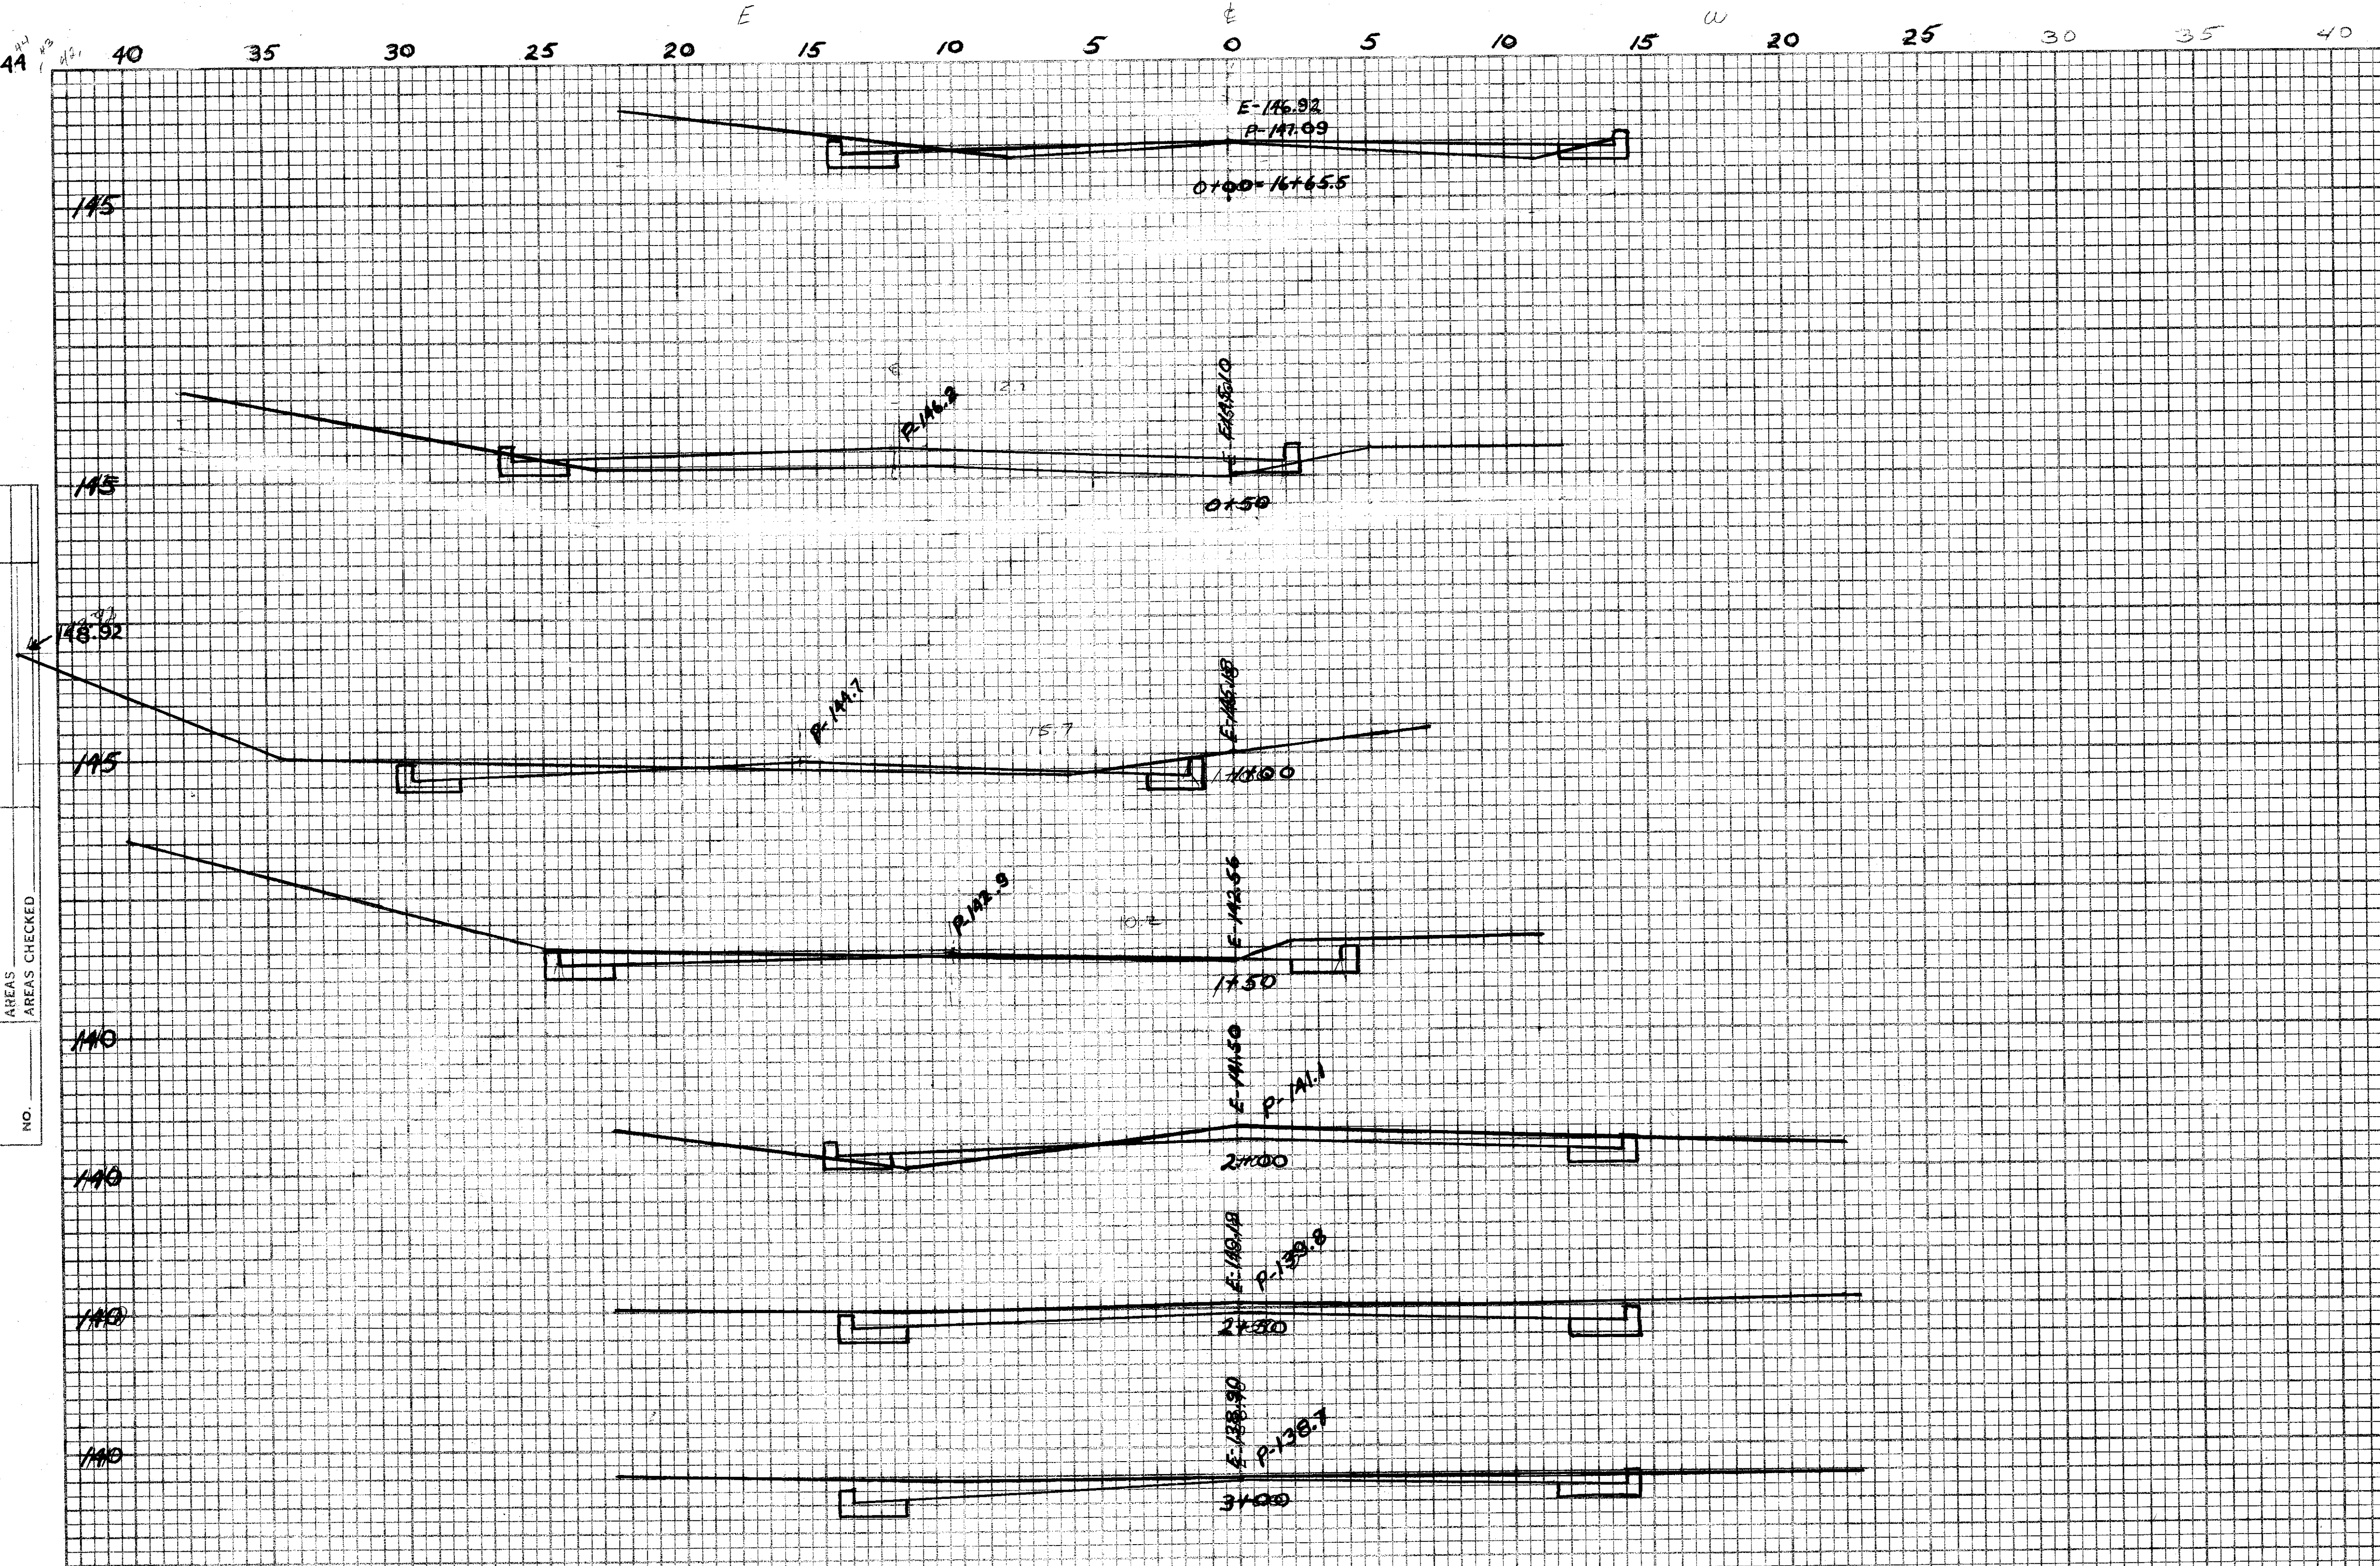

ORIGINAL SURVEY		BY	DATE
NOTE BOOK	SURVEYED		
NO.	PLOTTED		
	TEMPLATE		
	AREAS		
	AREAS CHECKED		

JOHNSON ST. S.E. CURB & GUTTER

WALNUT RD. S.E. TO 3RD ST. S.E. NO. 2 of 2

PLATE 3 — CROSS SECTION B. P. R. STANDARD

B. K. ELLIOTT CO., PITTSBURGH - CLEVELAND - DETROIT

FILE NO-P-258 ACC NO 2282

FINAL SURVEY		BY	DATE
NOTE BOOK NO.	SURVEYED		
	PLOTTED		
	TEMPLATE		
	AREAS		
	AREAS CHECKED		

ORIGINAL SURVEY		BY	DATE
NOTE BOOK NO.	SURVEYED		
	PLOTTED	ORVILLE DEBOS	4-18-63
	TEMPLATE		
	AREAS		
	AREAS CHECKED		

JOHNSON ST. S.E. CURB & GUTTER
WALNUT RD. SE TO 3RD ST. S.E. NO. 1 of 2

PLATE 3 — CROSS SECTION B. P. R. STANDARD

B. K. ELLIOTT CO., PITTSBURGH - CLEVELAND - DETROIT

FILE NO. P-258

FINAL SURVEY
NOTE BOOK
No.

	BY	DATE
SURVEYED		
PLOTTED		
TEMPLATE		
AREAS		
AREAS CHECKED		

ORIGINAL SURVEY
NOTE BOOK
No.

	BY	DATE
SURVEYED		
PLOTTED		
TEMPLATE		
AREAS		
AREAS CHECKED		

JOHNSON ST. S.E.
SIDEWALK-CURB