



CITY OF
MASSILLON
DEPT. OF
ENGINEERING

LOCATION 24TH ST Westerly
SUBJECT Grade Determination For HOWARD
COMPUTED BY ORR DATE 7/23/65 CHECKED BY _____ DATE _____

JOB NO.
FILE NO.
SHEET NO.

	+	π	-			
TBM	9.28	20 6.58		197.30	RR Spike @ Sta. 7+00 on 24 th	
0+00			10.2	196.4	☐ 24 th & Howard	
0+25			9.6	197.0		
0+50			9.1	197.5		
0+75			8.4	198.2		
0+81			8.70	197.88	☐ conc. DRN. 27' off	
1+00			7.6	199.0		
1+25			6.9	199.7		
1+50			6.1	200.5		☐ ☐
1+75			5.2	201.4		
2+00			4.3	202.3		
2+25			3.7	202.9		
2+50			3.5	203.1		
2+50			3.58	203.00	☐ conc. DR 21' N.	
2+75			3.4	203.2		
3+00			3.4	203.2		
3+25			3.4	203.2		
3+58			3.68	202.90	Top CURB N. Side Howard	

☐ 25th

T.B.M.

11.13

195.45 ✓ 195.46

RR Spike @ 7+50



3+29
44
72

For BM's see field Book

213 : 34

3
2
5
5
3

00000000

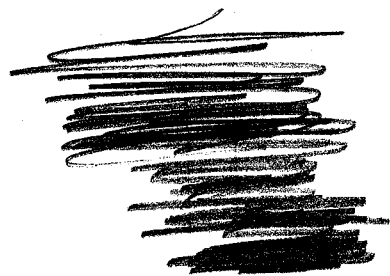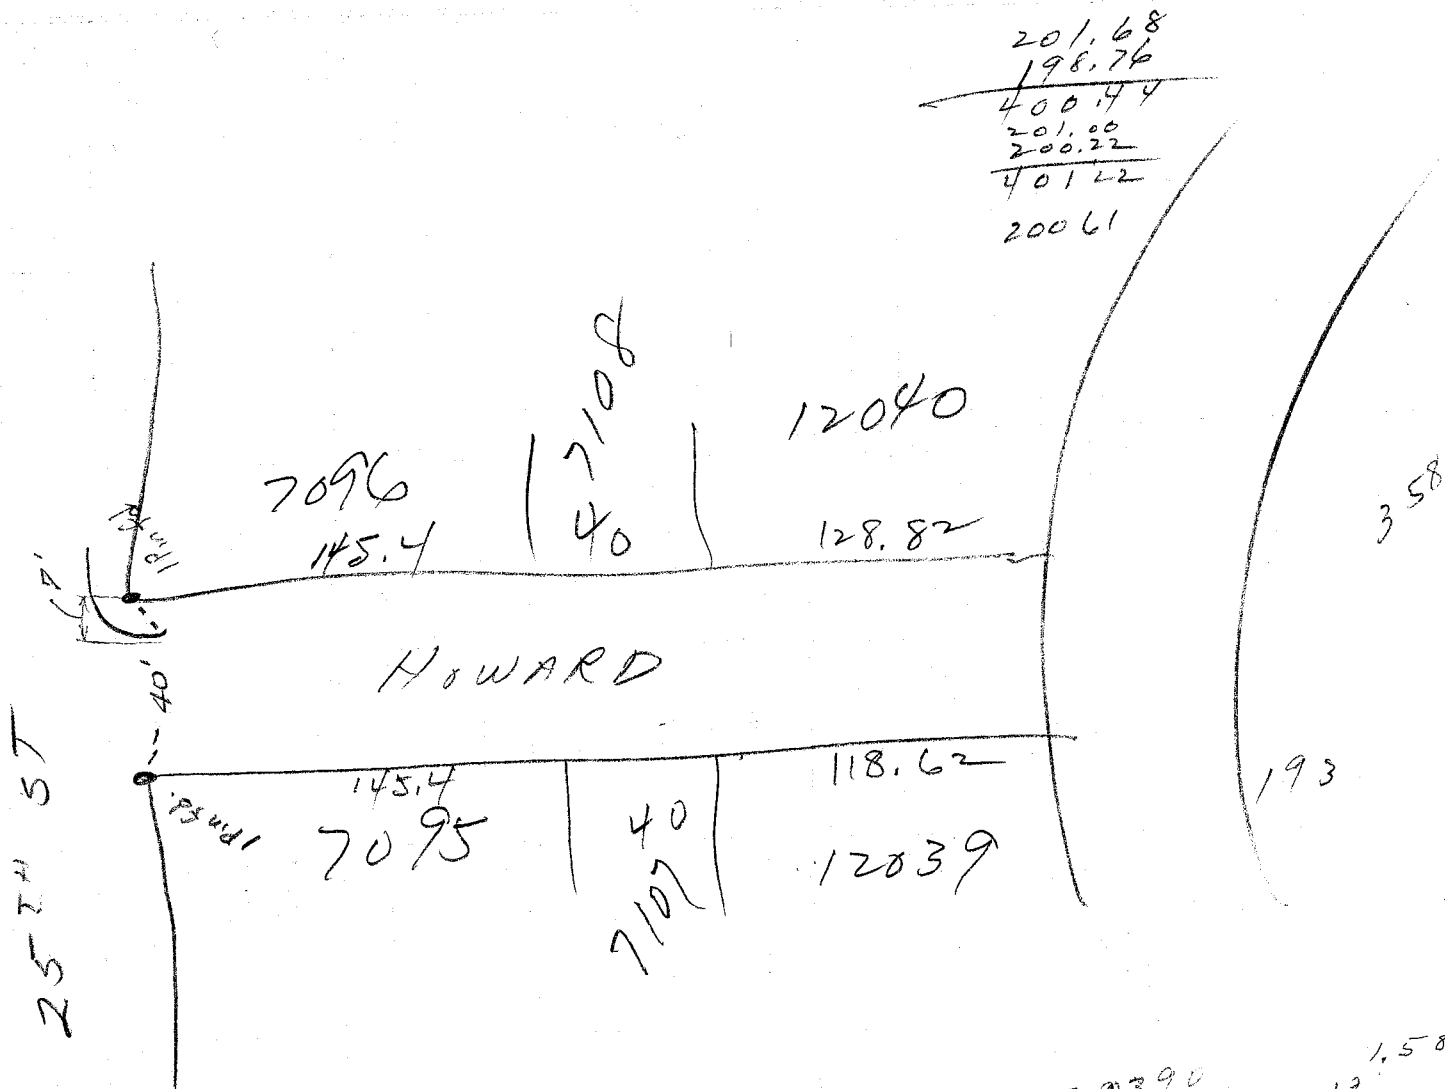

$$\begin{array}{r} 358 \\ 150 \\ \hline 208 \end{array} \quad 2.90$$

$$\begin{array}{r} 203.90 \\ 201.00 \\ \hline 290 \end{array}$$

$$\begin{array}{r} 201.0 \\ 196.50 \\ \hline 14.50 \end{array}$$


$$\begin{array}{r} 203.90 \\ 1.76 \\ \hline 202.14 \end{array}$$

$$\begin{array}{r} 196.50 \\ 2.25 \\ \hline 198.75 \\ 196.50 \\ \hline 395.25 \\ 197.62 \end{array}$$

$$\begin{array}{r} 196.50 \\ 1.58 \\ \hline 198.08 \\ 198.68 \\ \hline 198.74 \end{array}$$

NAME _____
 SURVEYED _____
 PLOTTED _____
 CHECKED _____
 DATE 2/2

NAME _____
 SURVEYED _____
 PLOTTED _____
 CHECKED _____
 DATE 2/2

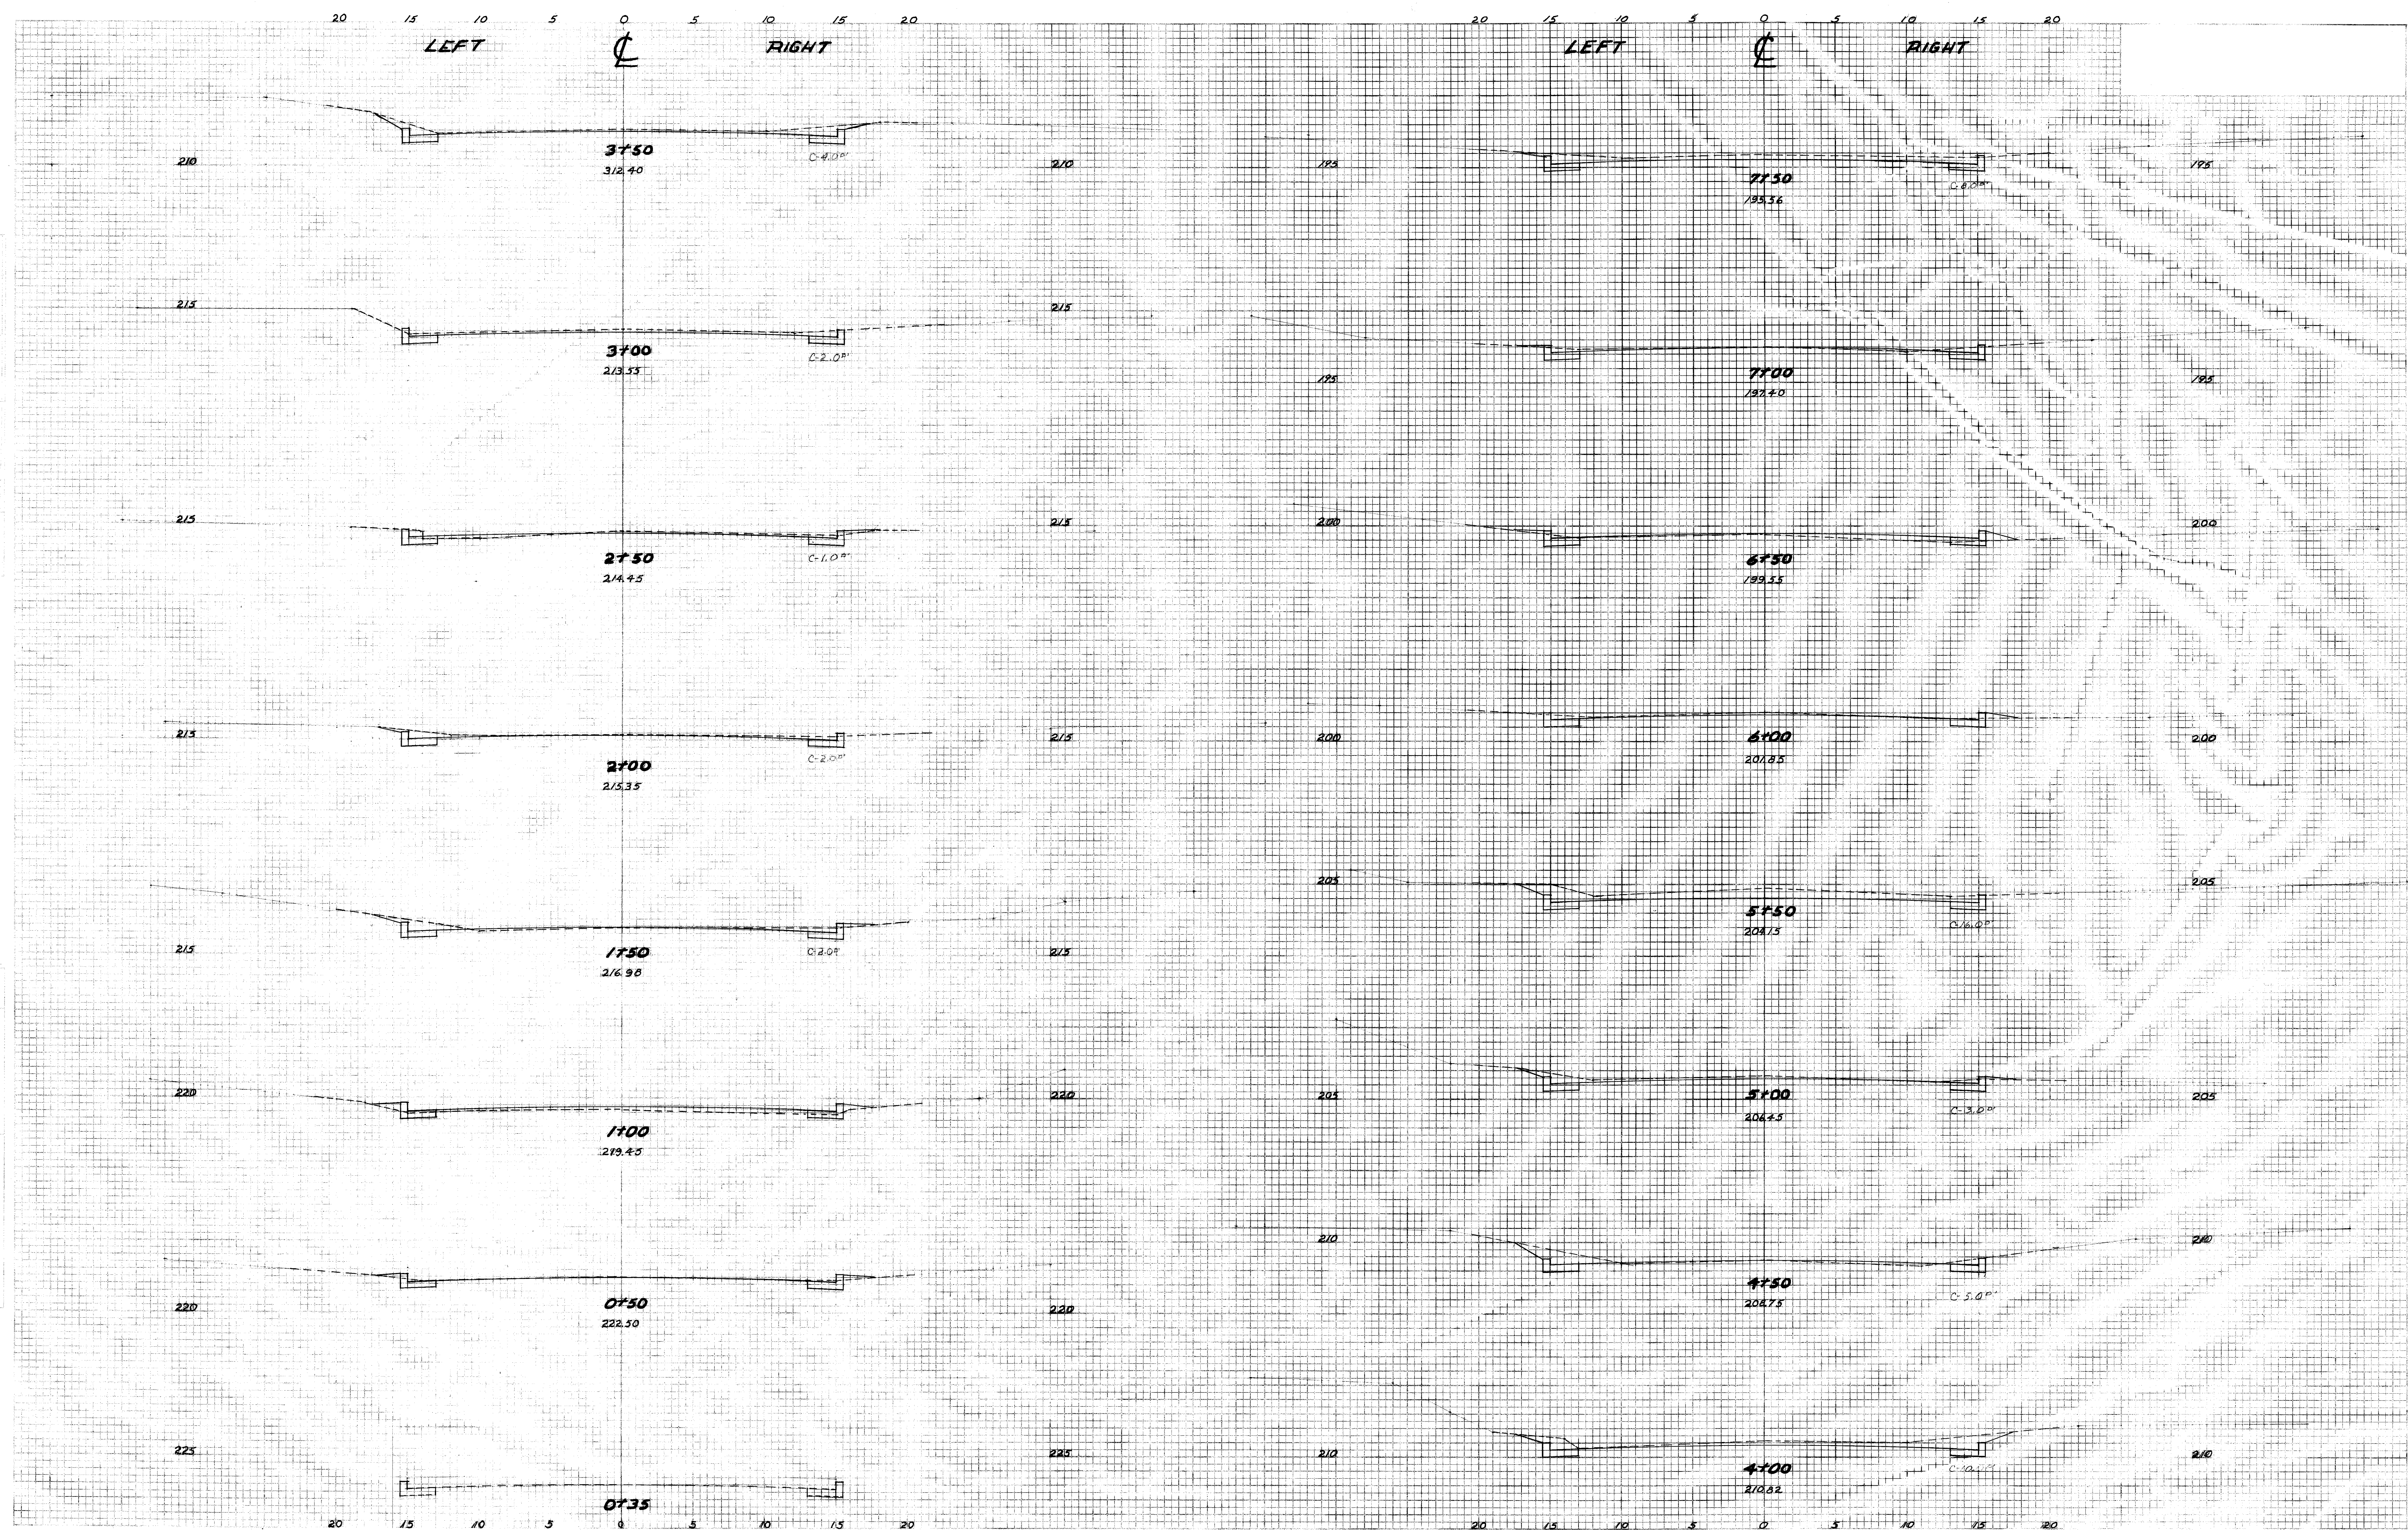

24TH ST. N.W. CROSS SECTIONS MARCH 1965 SCALE 1"=5'~ (VERT & HOR.) SHEET 1 OF 2 KEY --- EXISTING

