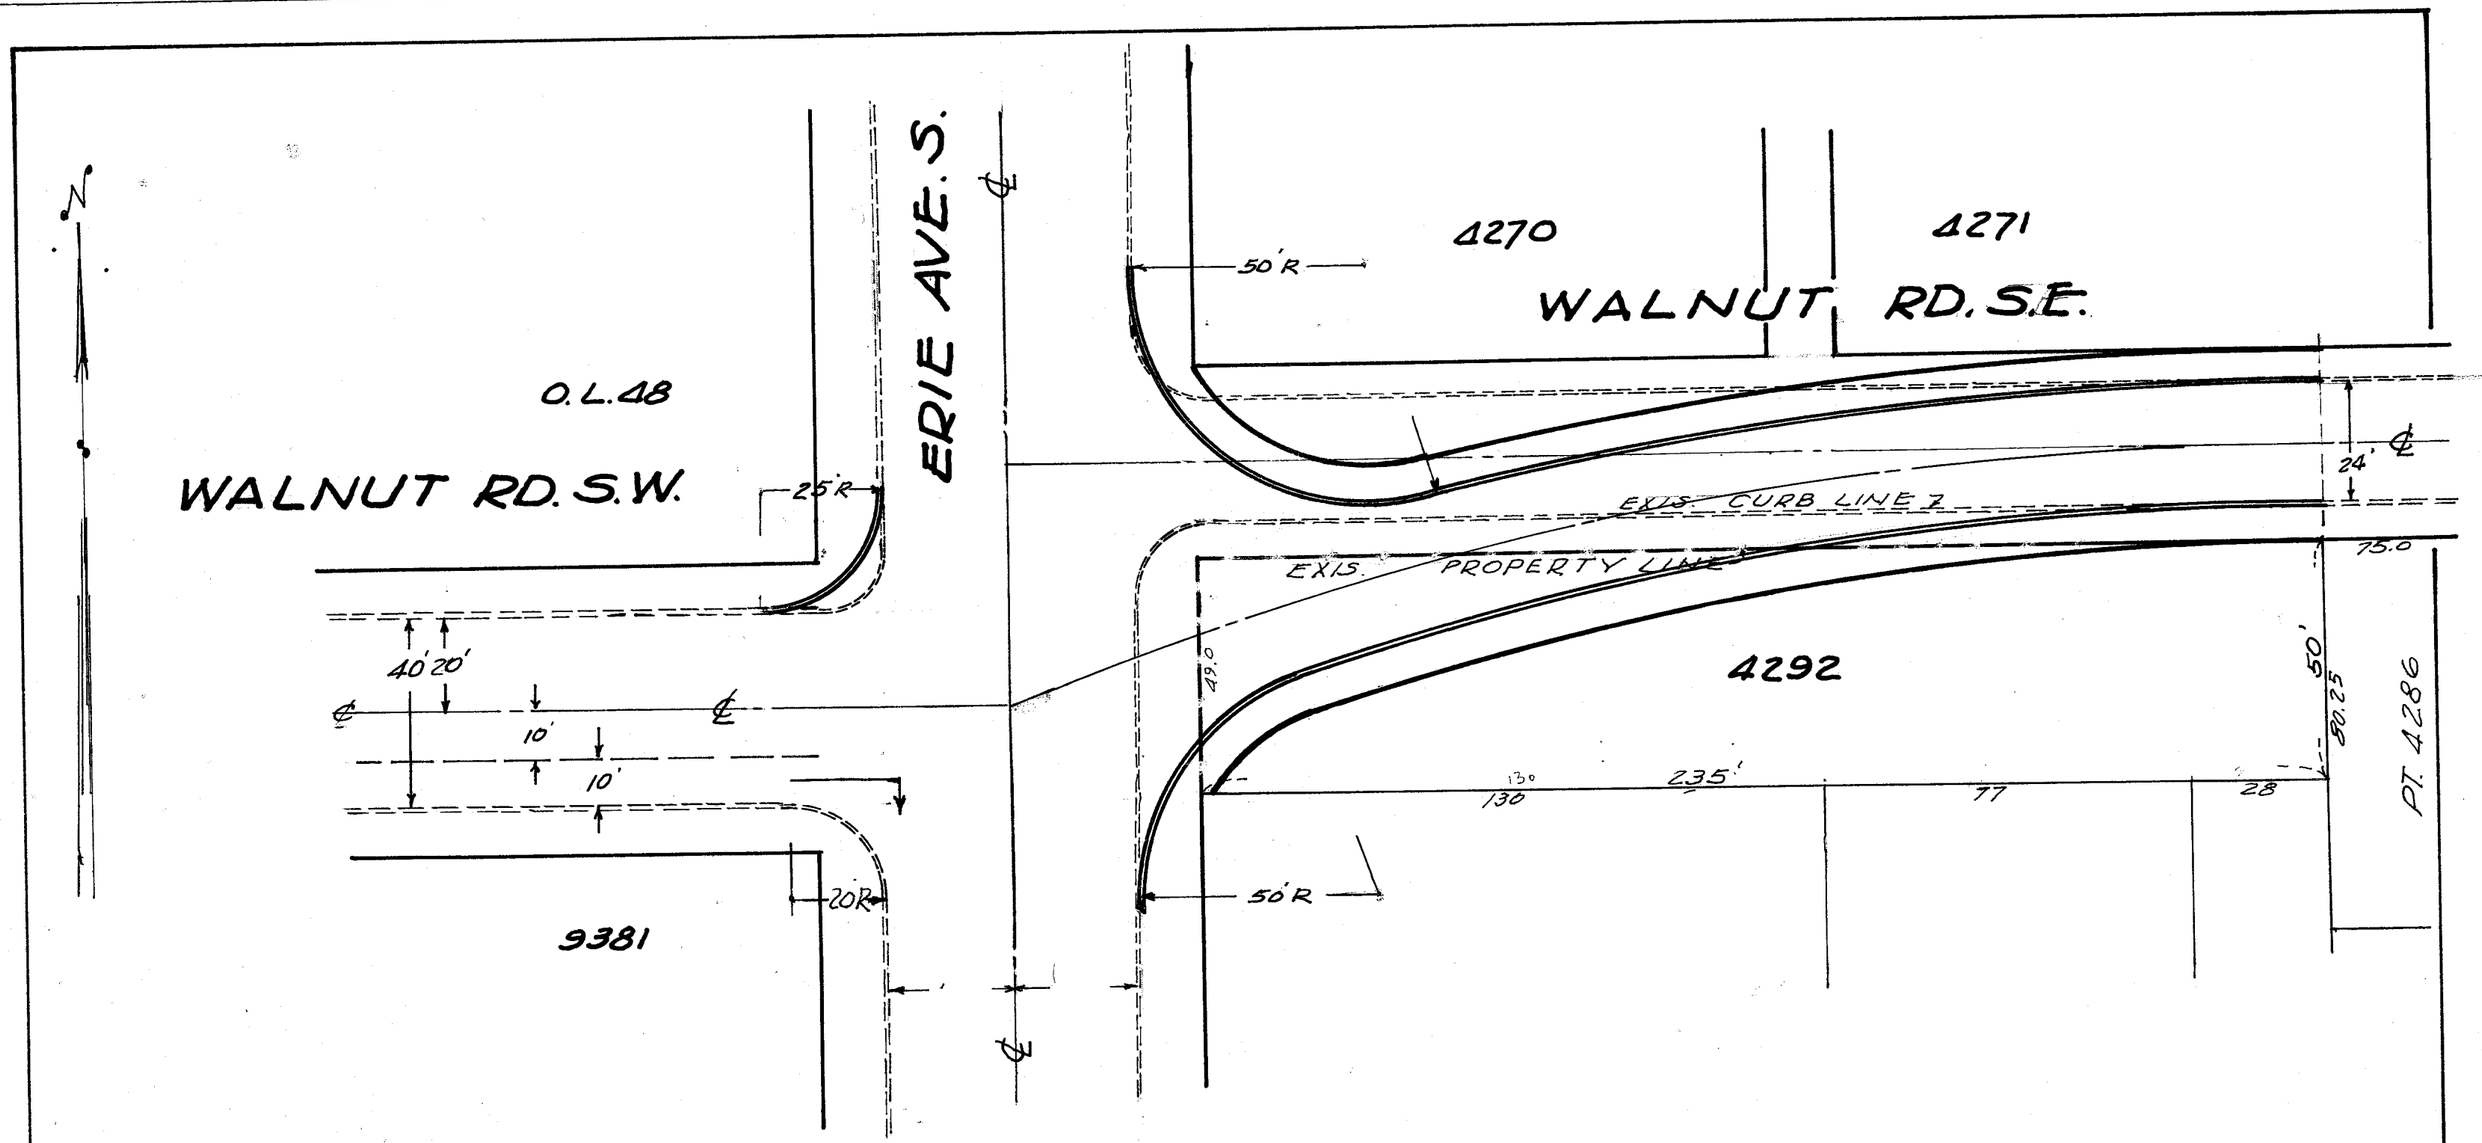

CITY OF MASSILLON, OHIO.

PROPOSED INTERSECTION
WALNUT RD. S.E. AT ERIE ST. S.

DR. BY: H. PIPER FEB. 4, '66 SCALE: 1 IN = 30 FT

FILE NO. P-283, ACC. NO. 2382