
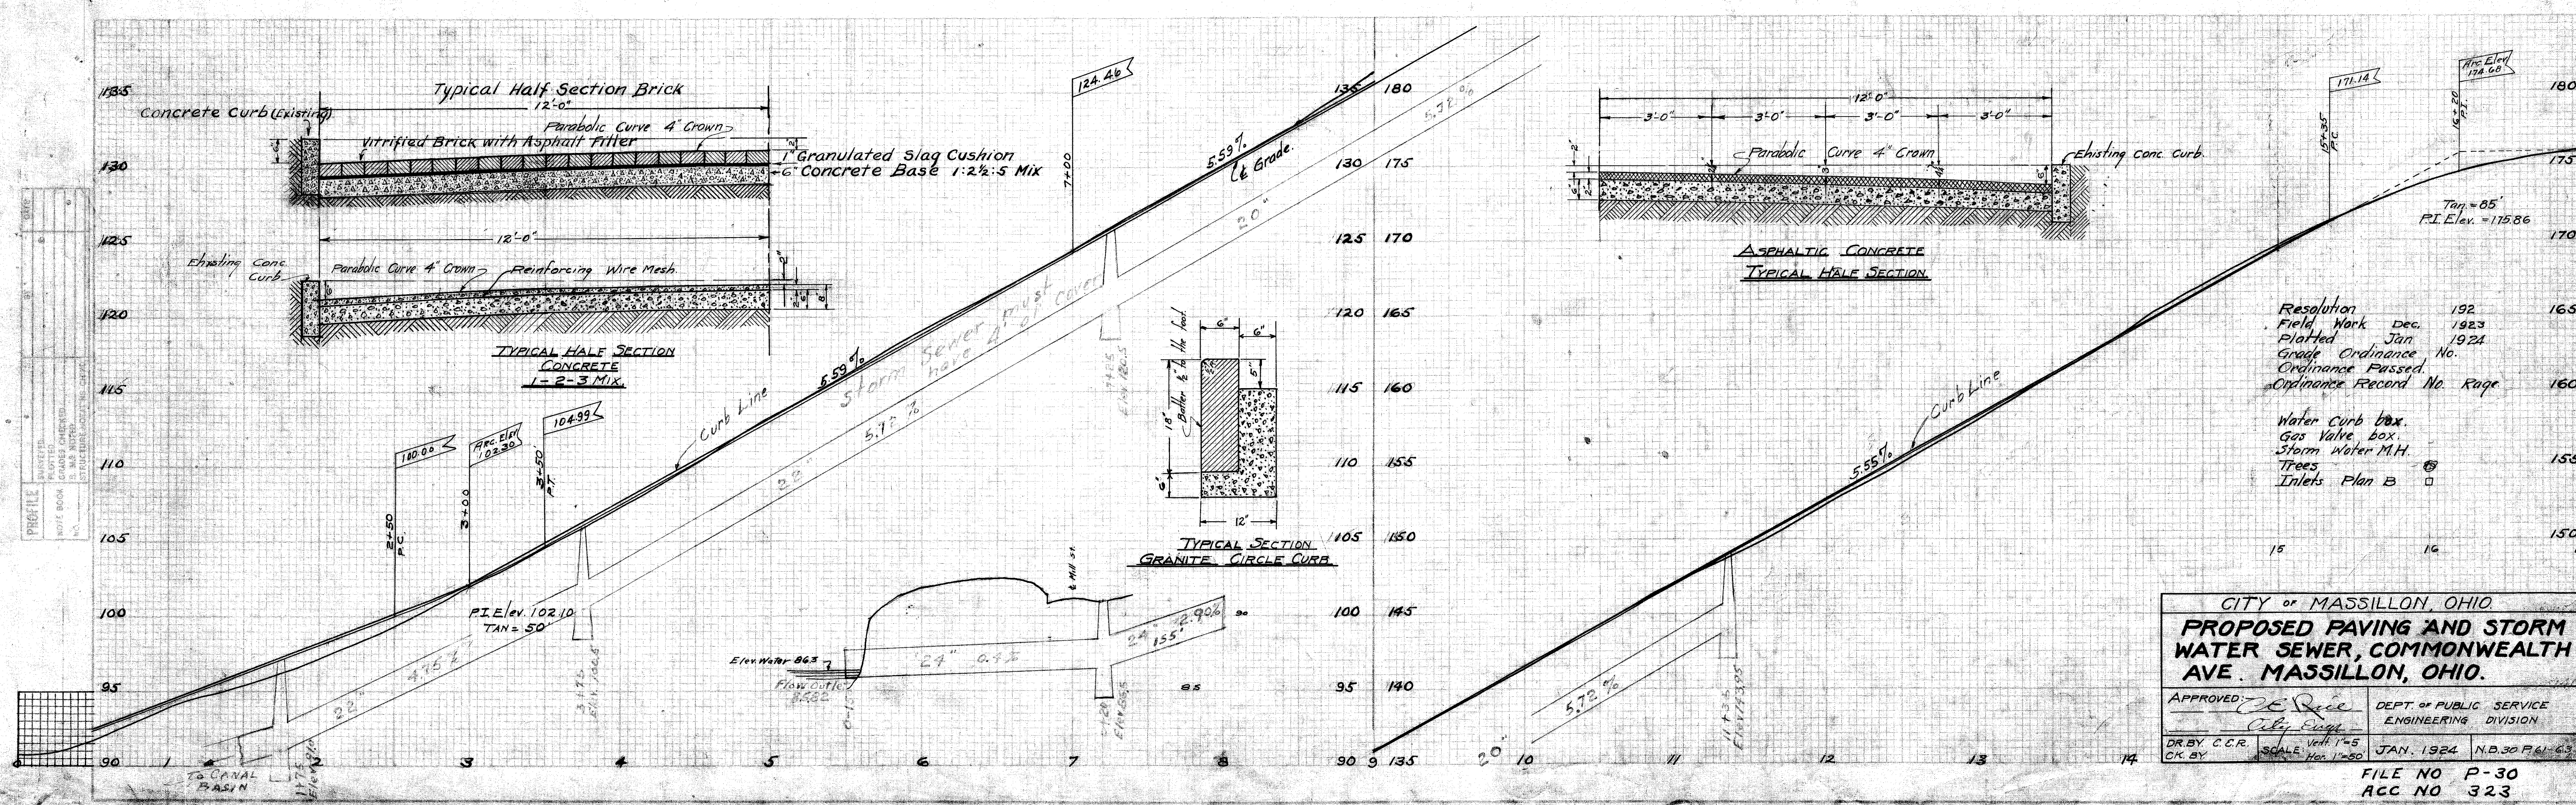


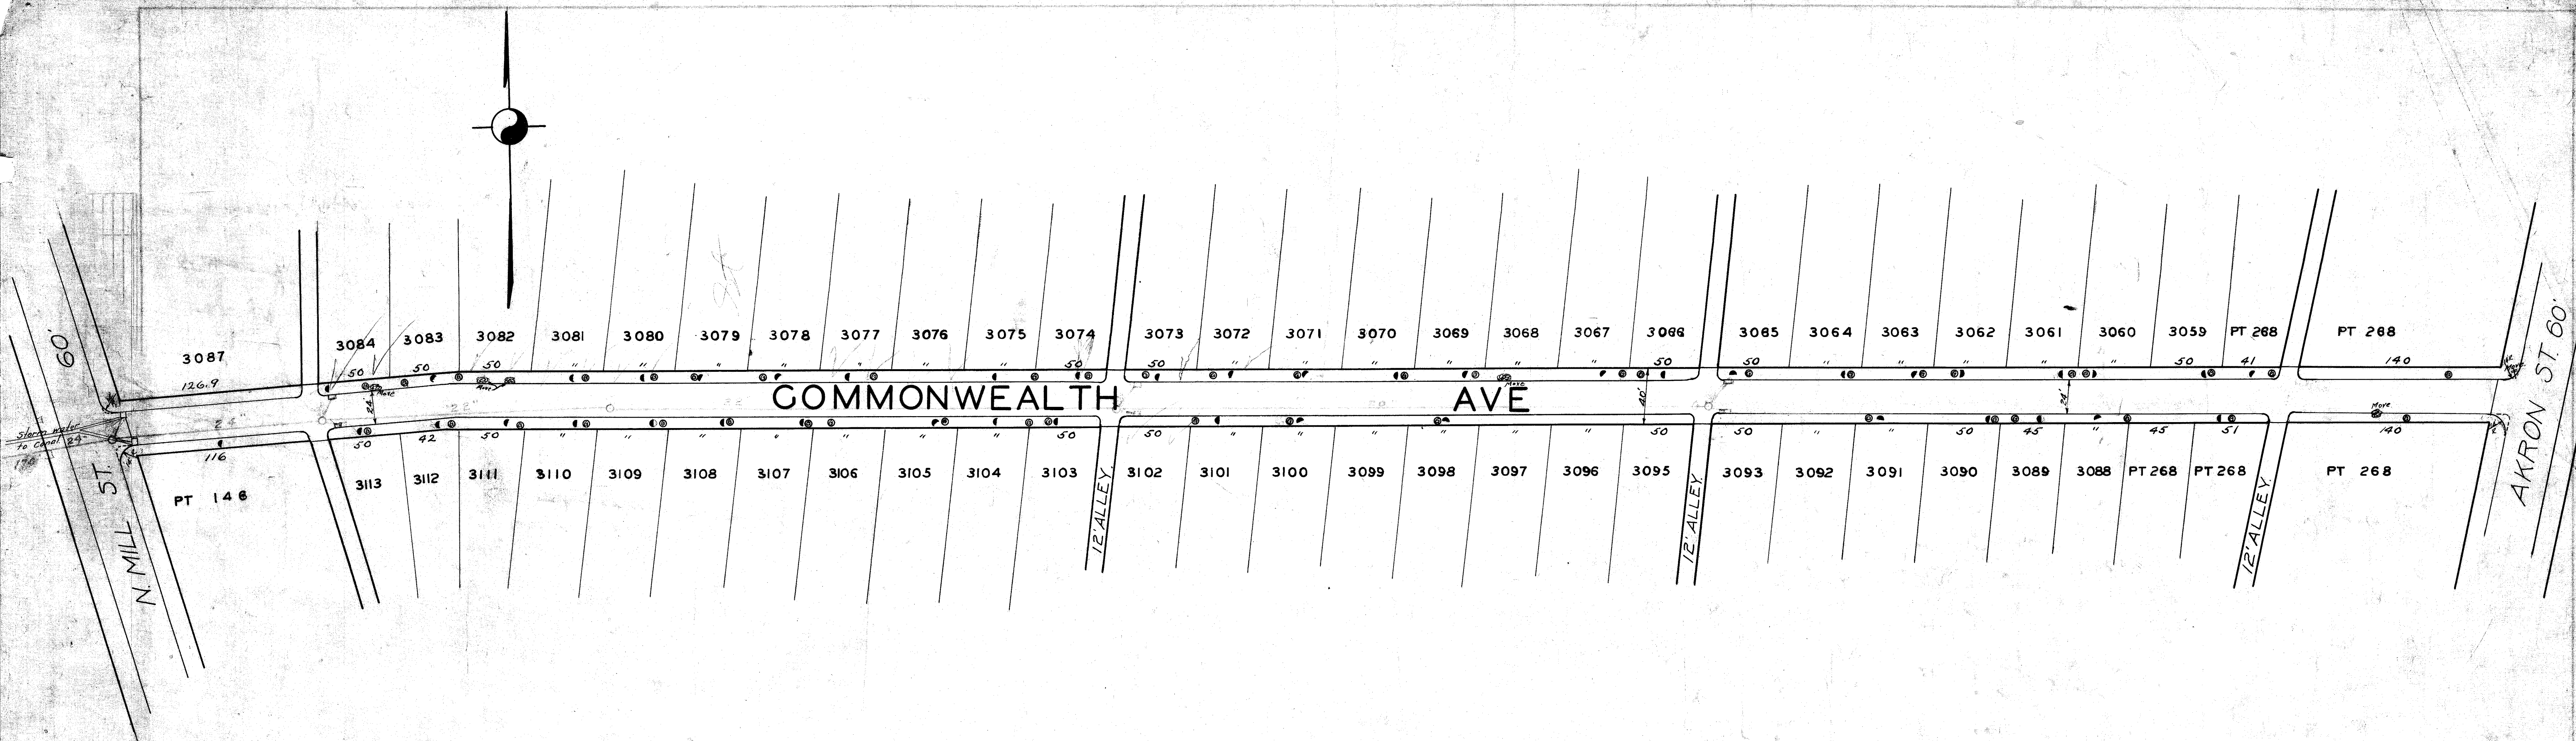

CITY OF MASSILLON, OHIO
PROPOSED PAVING AND STORM WATER SEWER, COMMONWEALTH AVE. MASSILLON, OHIO.

APPROVED: <i>C. E. Rice</i>	DEPT. OF PUBLIC SERVICE ENGINEERING DIVISION
DR. BY C.C.R.	SCALE: 1"=40'
OK BY	JAN. 1924 N.D. 30 P. 61 '23

FILE NO P-30
ACC NO 323