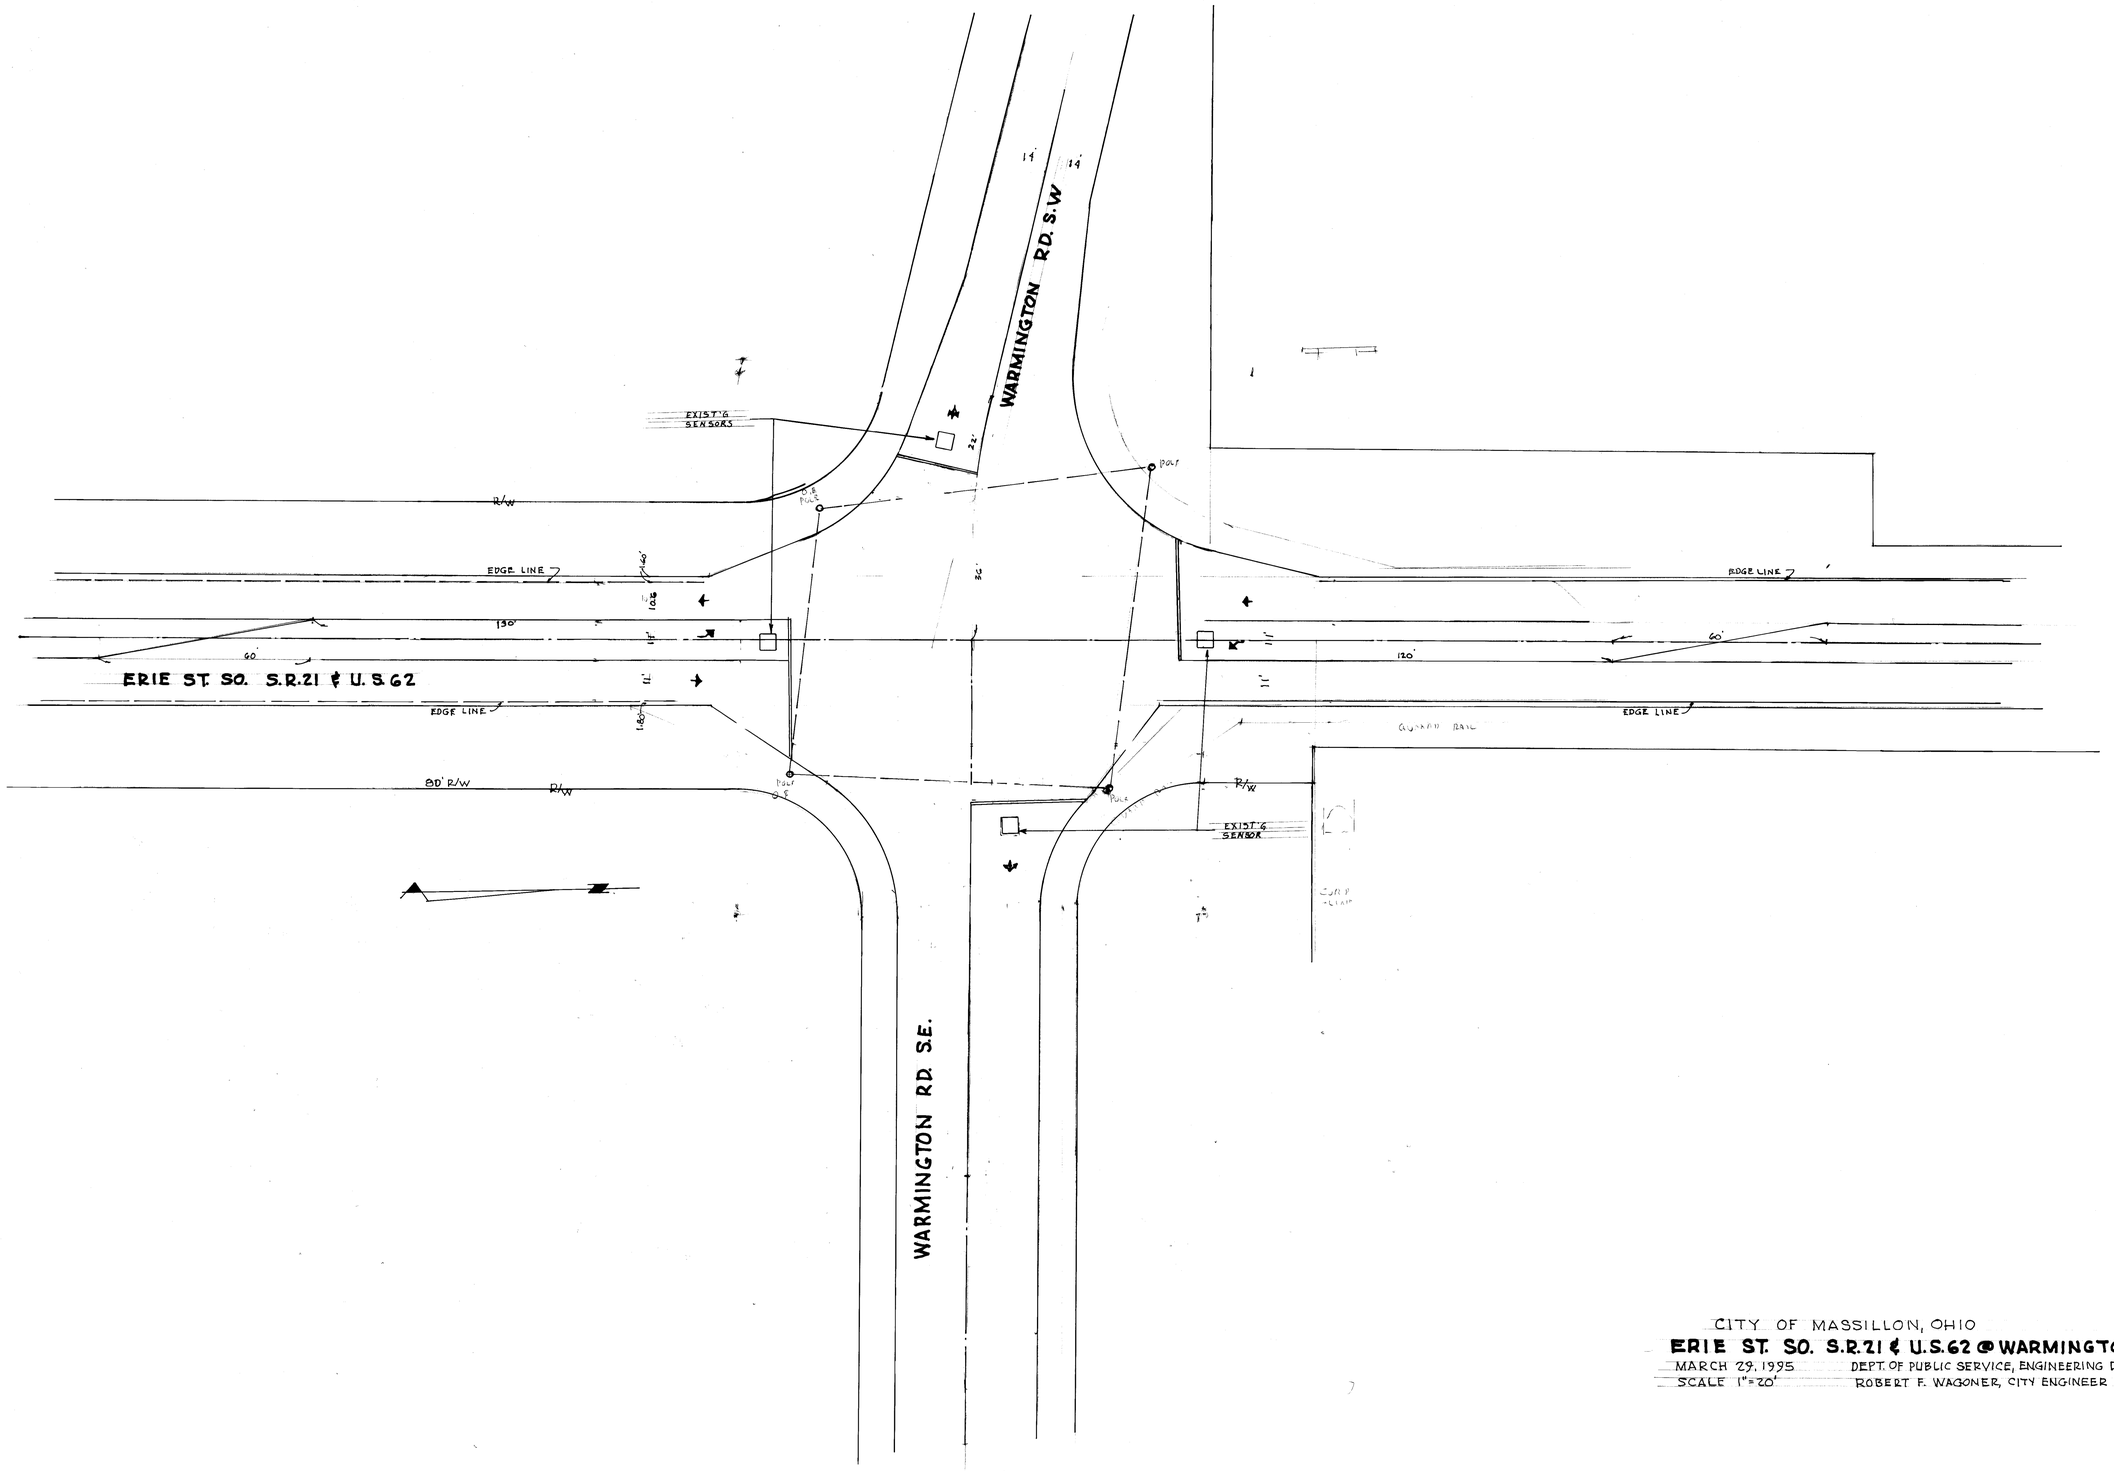

CITY OF MASSILLON, OHIO

ERIE ST. SO. S.R.21 & U.S.62 @ WARMINGTON RD.

MARCH 29, 1995 — DEPT. OF PUBLIC SERVICE, ENGINEERING DIVISION

SCALE 1"=20' — ROBERT F. WAGONER, CITY ENGINEER

FILE NO. P-351 ACC. NO. 3284