

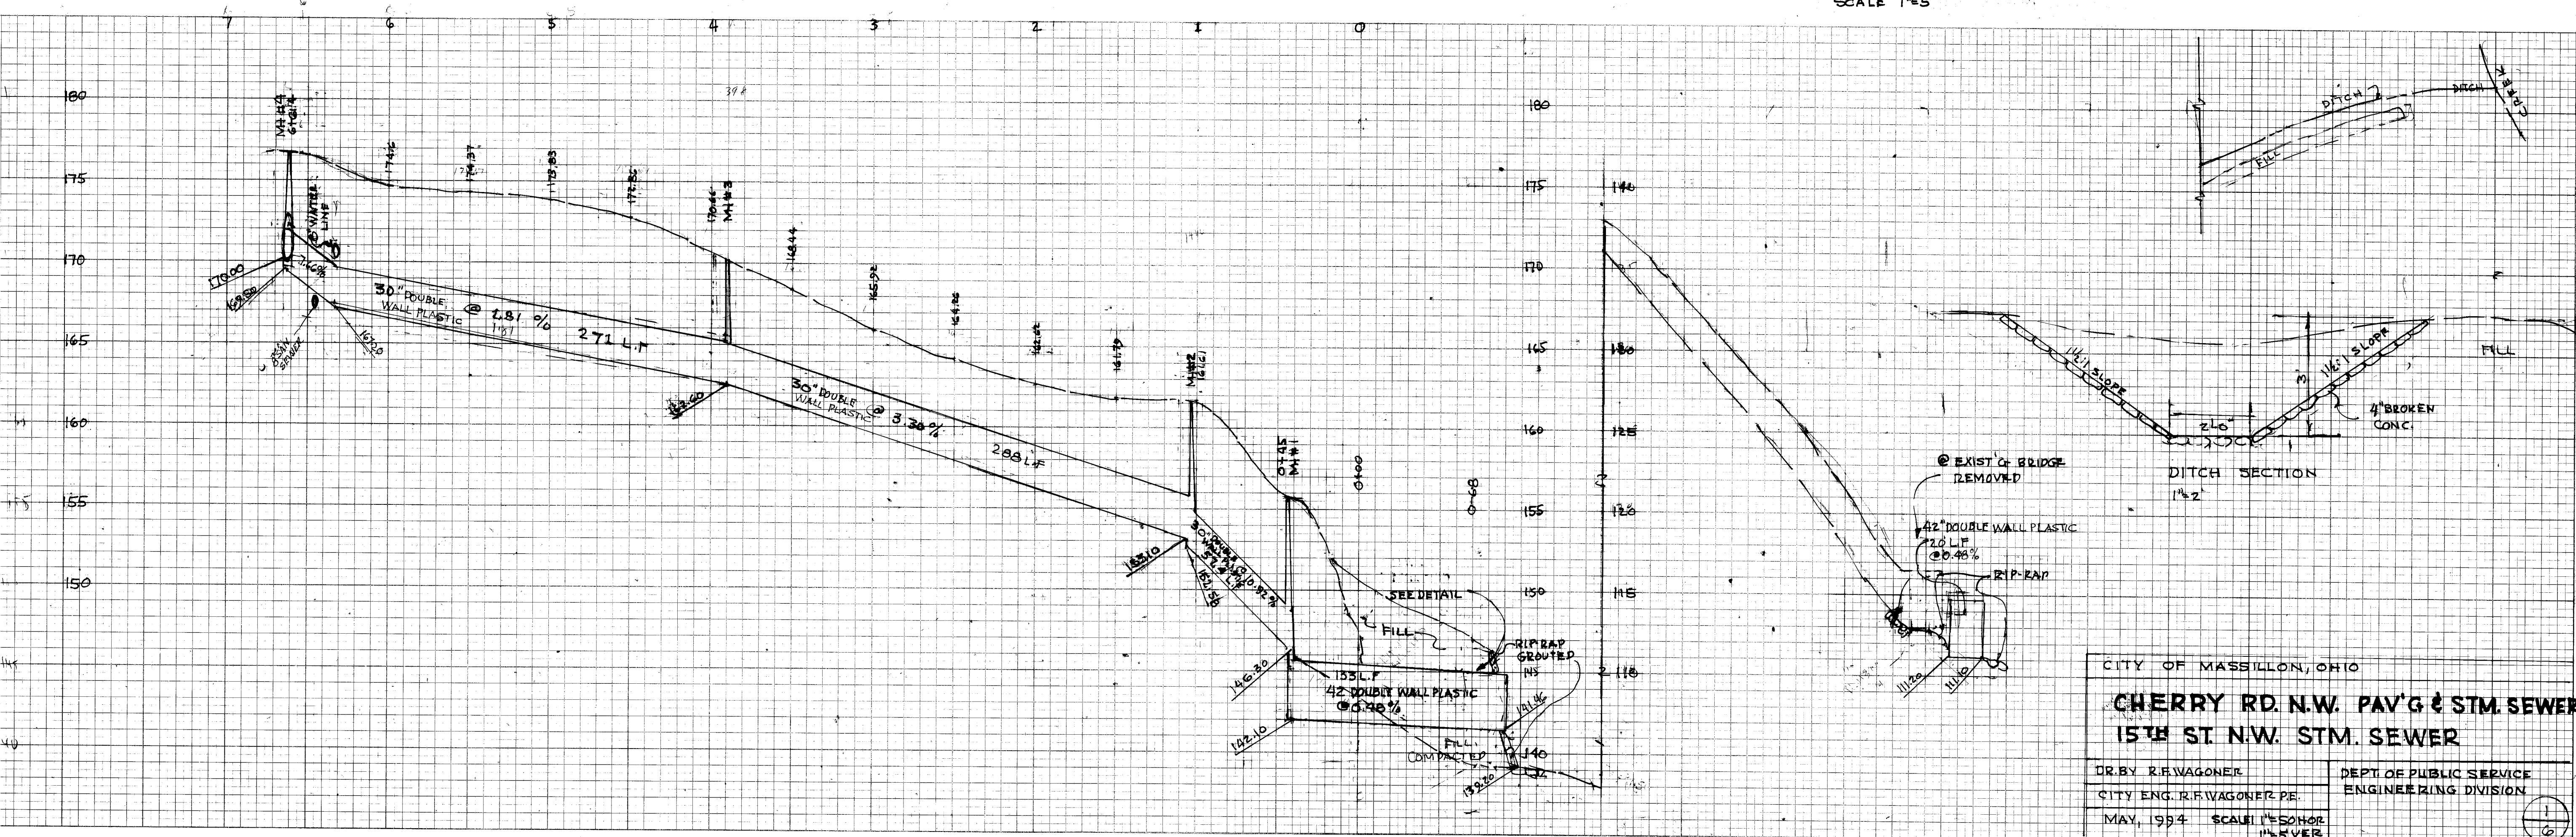
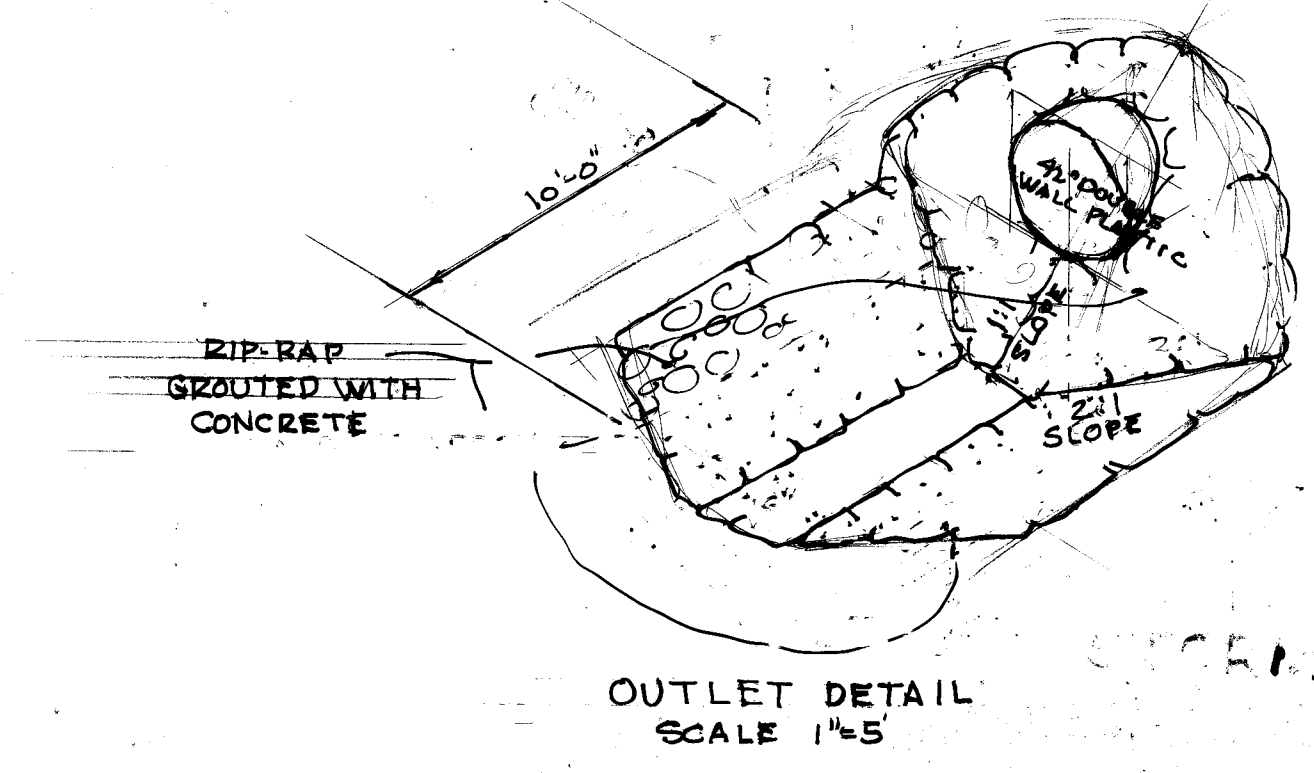
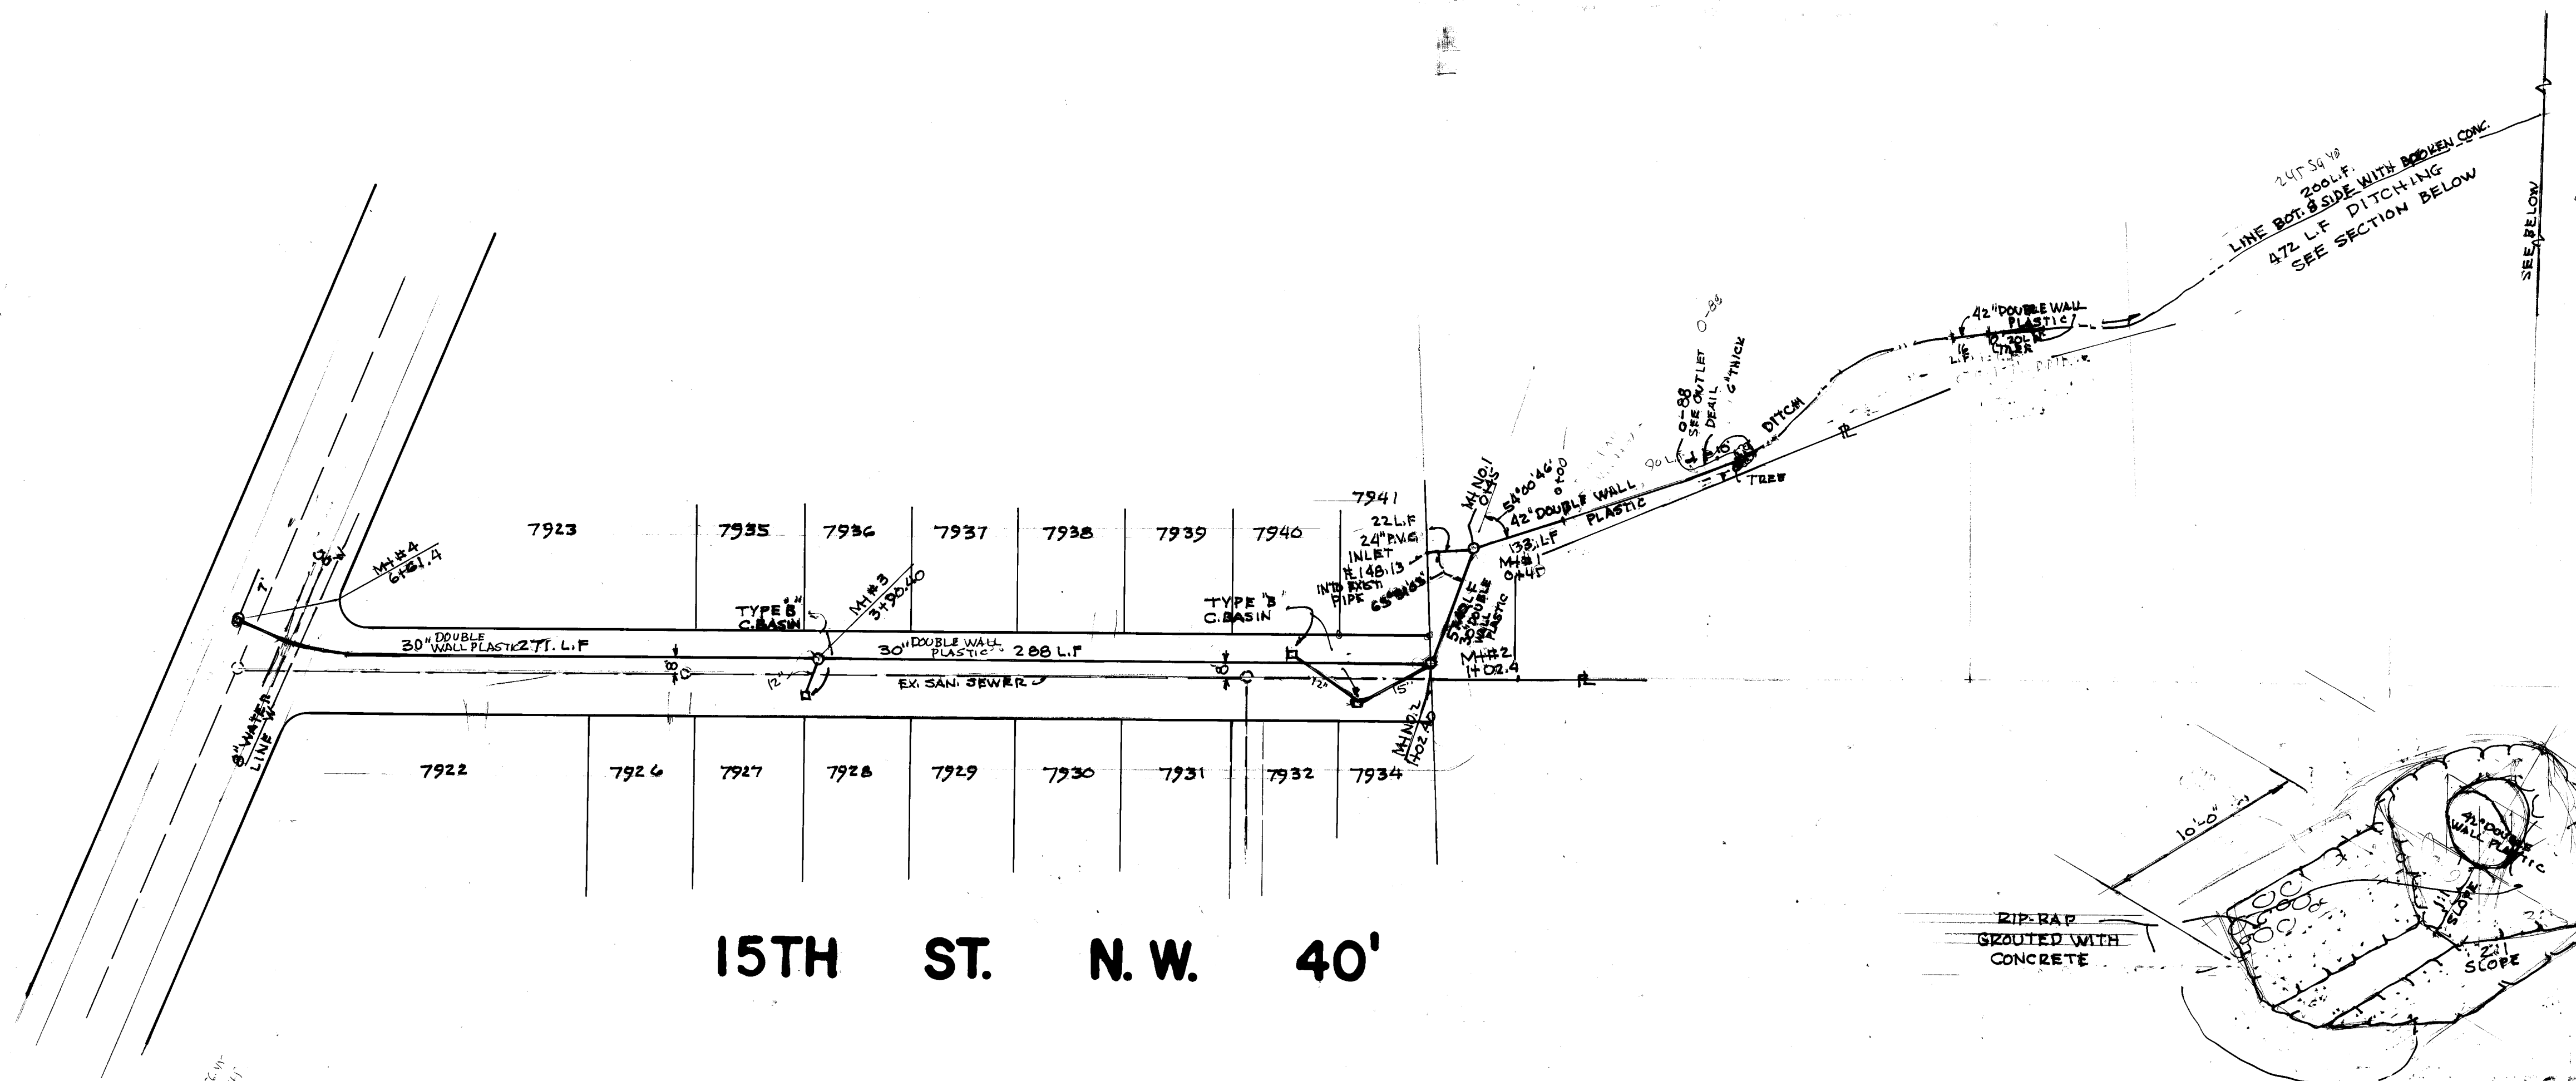


FINAL SURVEY	DATE
SURVEYED	BY
NOTED	BY
NO.	AREAS CHECKED


ORIGINAL SURVEY	DATE
SURVEYED	BY
NOTED	BY
NO.	AREAS CHECKED

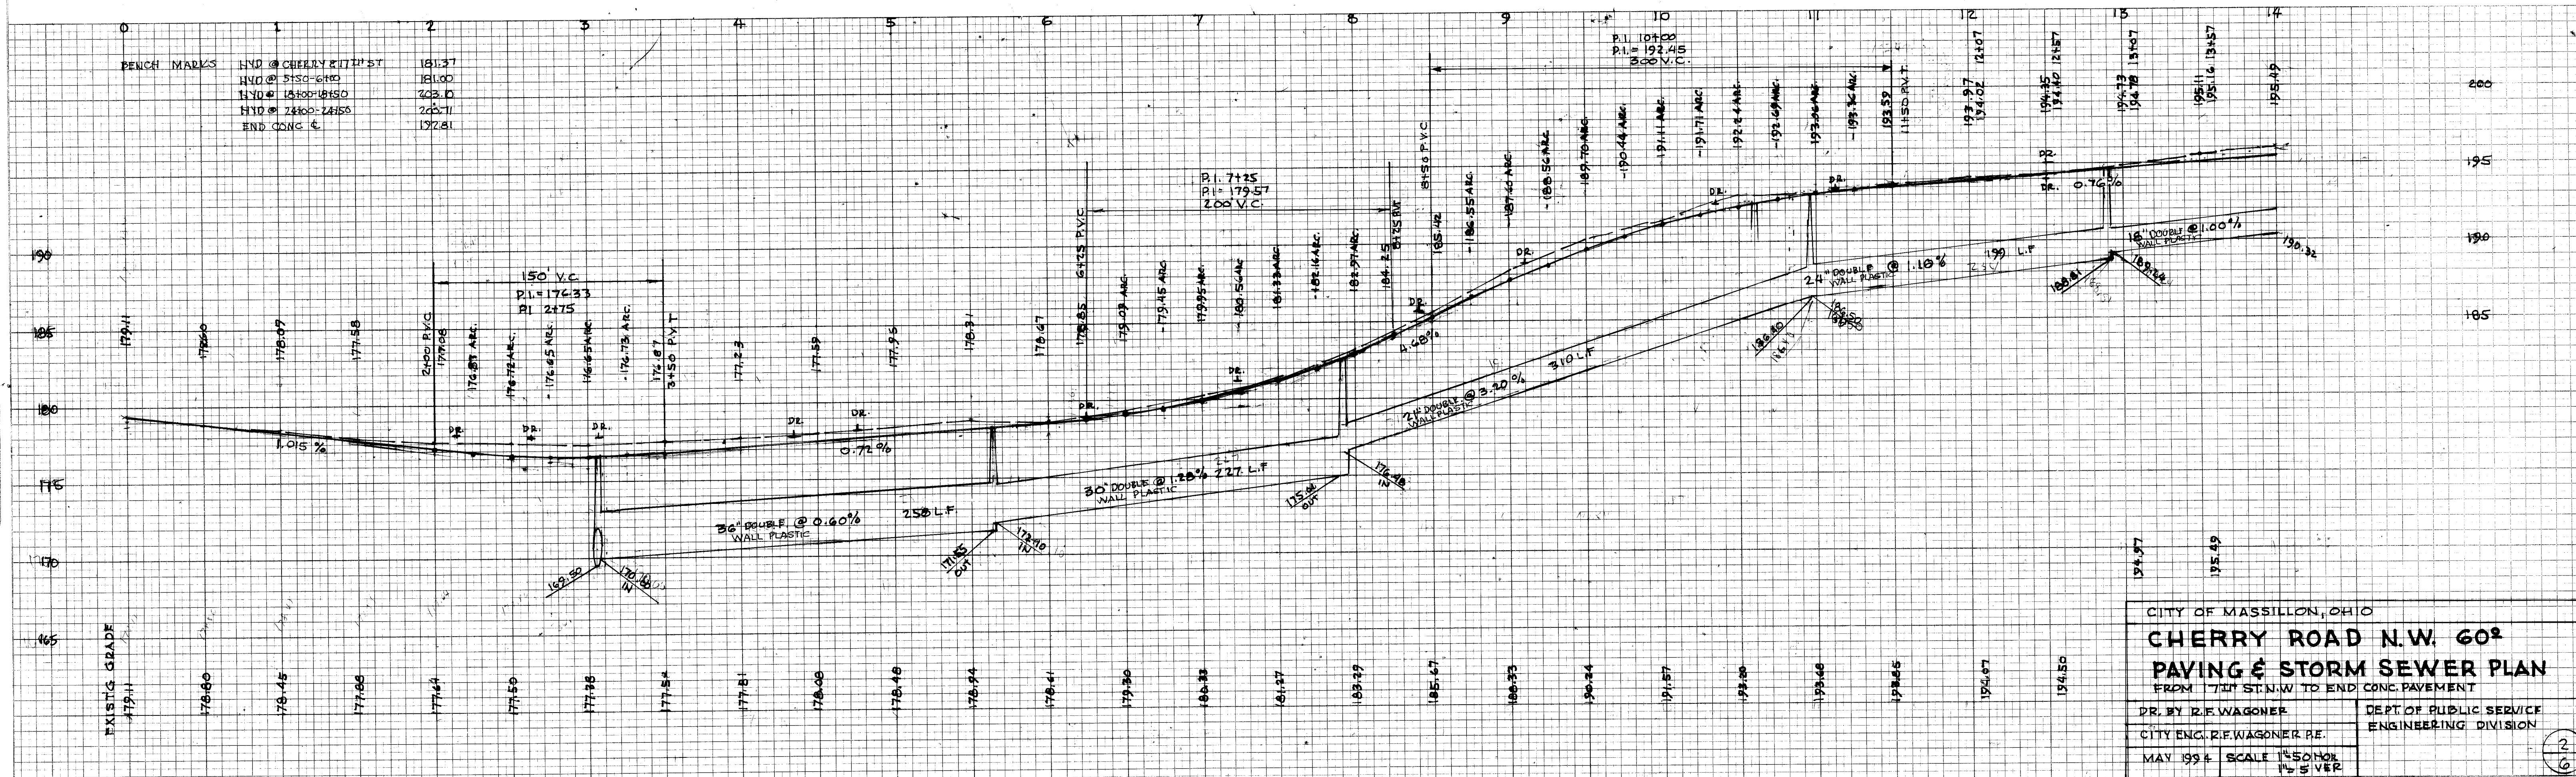

CITY OF MASSILLON, OHIO	
CHERRY RD. N.W. PAV'G & STM. SEWER	
15TH ST. N.W. STM. SEWER	
DR. BY R.F. VAGNER	DEPT. OF PUBLIC SERVICE
CITY ENG. R.F. VAGNER, PE	ENGINEERING DIVISION
MAY, 1994	SCALE 1"=50' HORIZONTAL 1"=5' VERTICAL


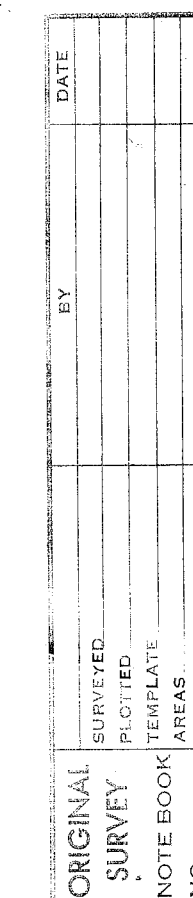


ORIGINAL	BY _____	DATE _____
SURVEY		
PLOTTED		
TEMPLATE		
AREAS		
NO. _____	NOTE BOOK	

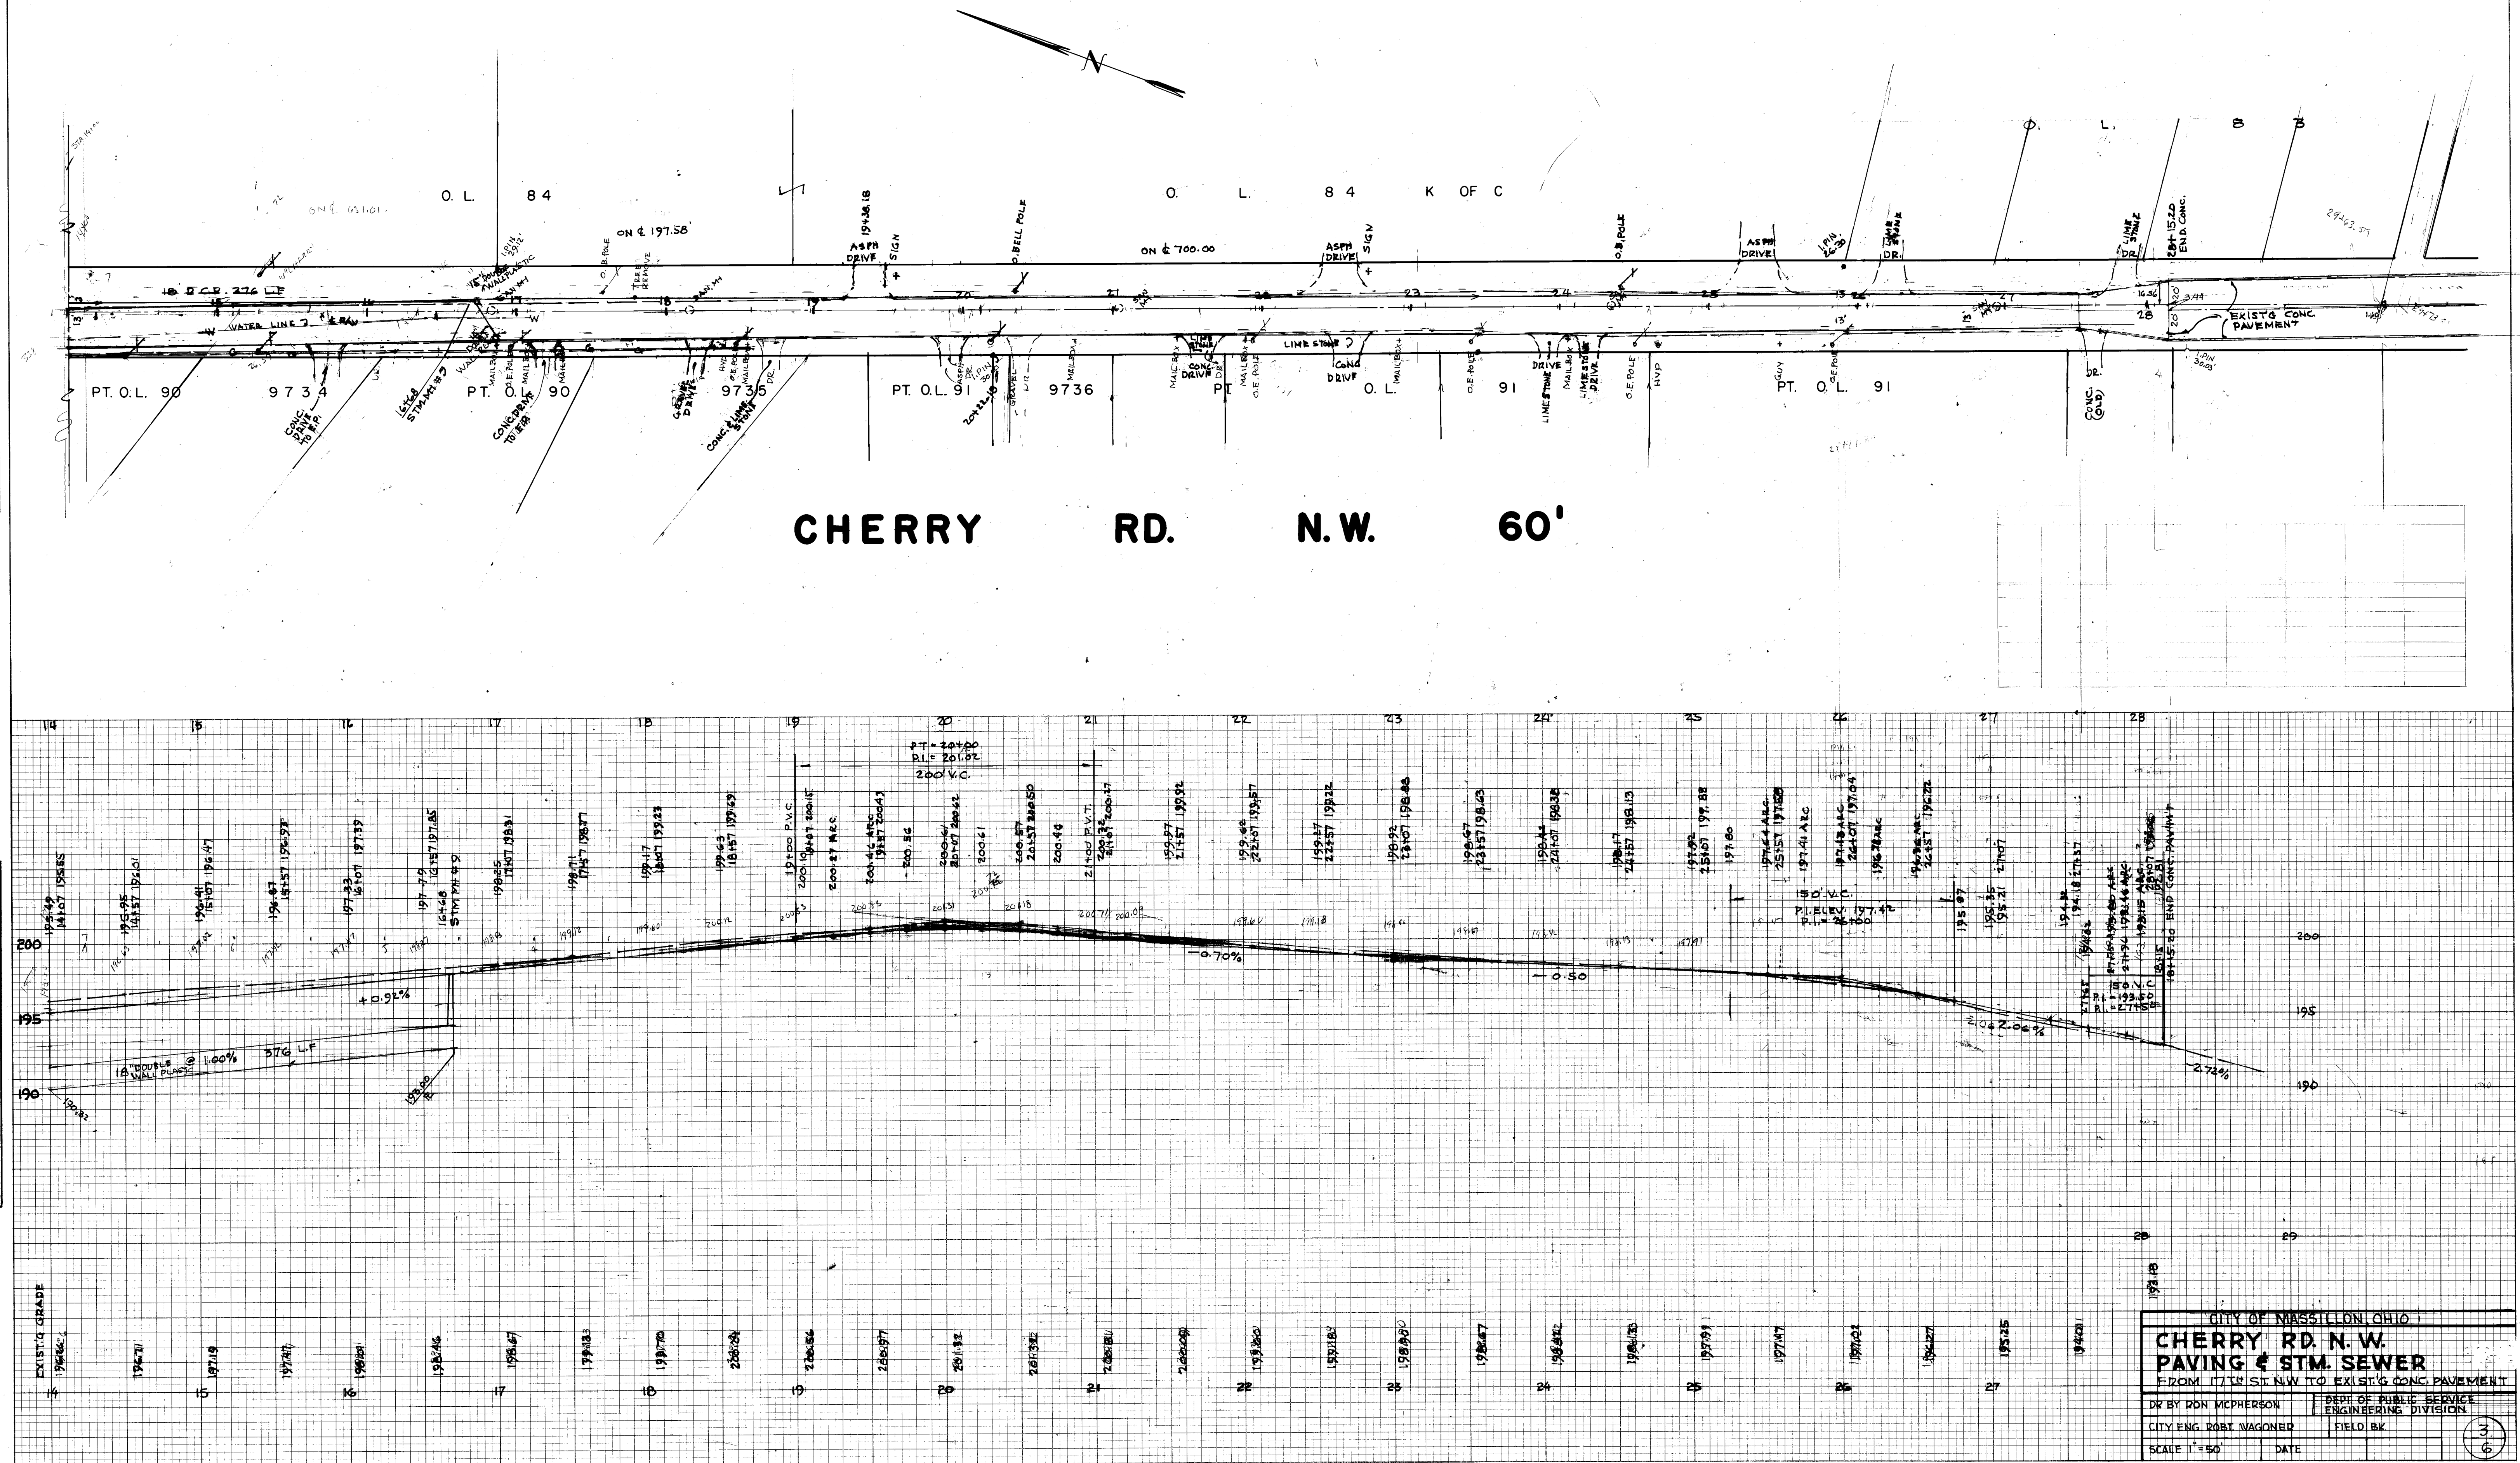


FINAL	SURVEYED	DATE
SURVEY	PLOTTED	BY
NOTEBOOK	TEMPLATE	
NO.	AREAS CHECKED	



ORIGINAL	DATE
SURVEY	BY
NOTEBOOK	
AREAS CHECKED	

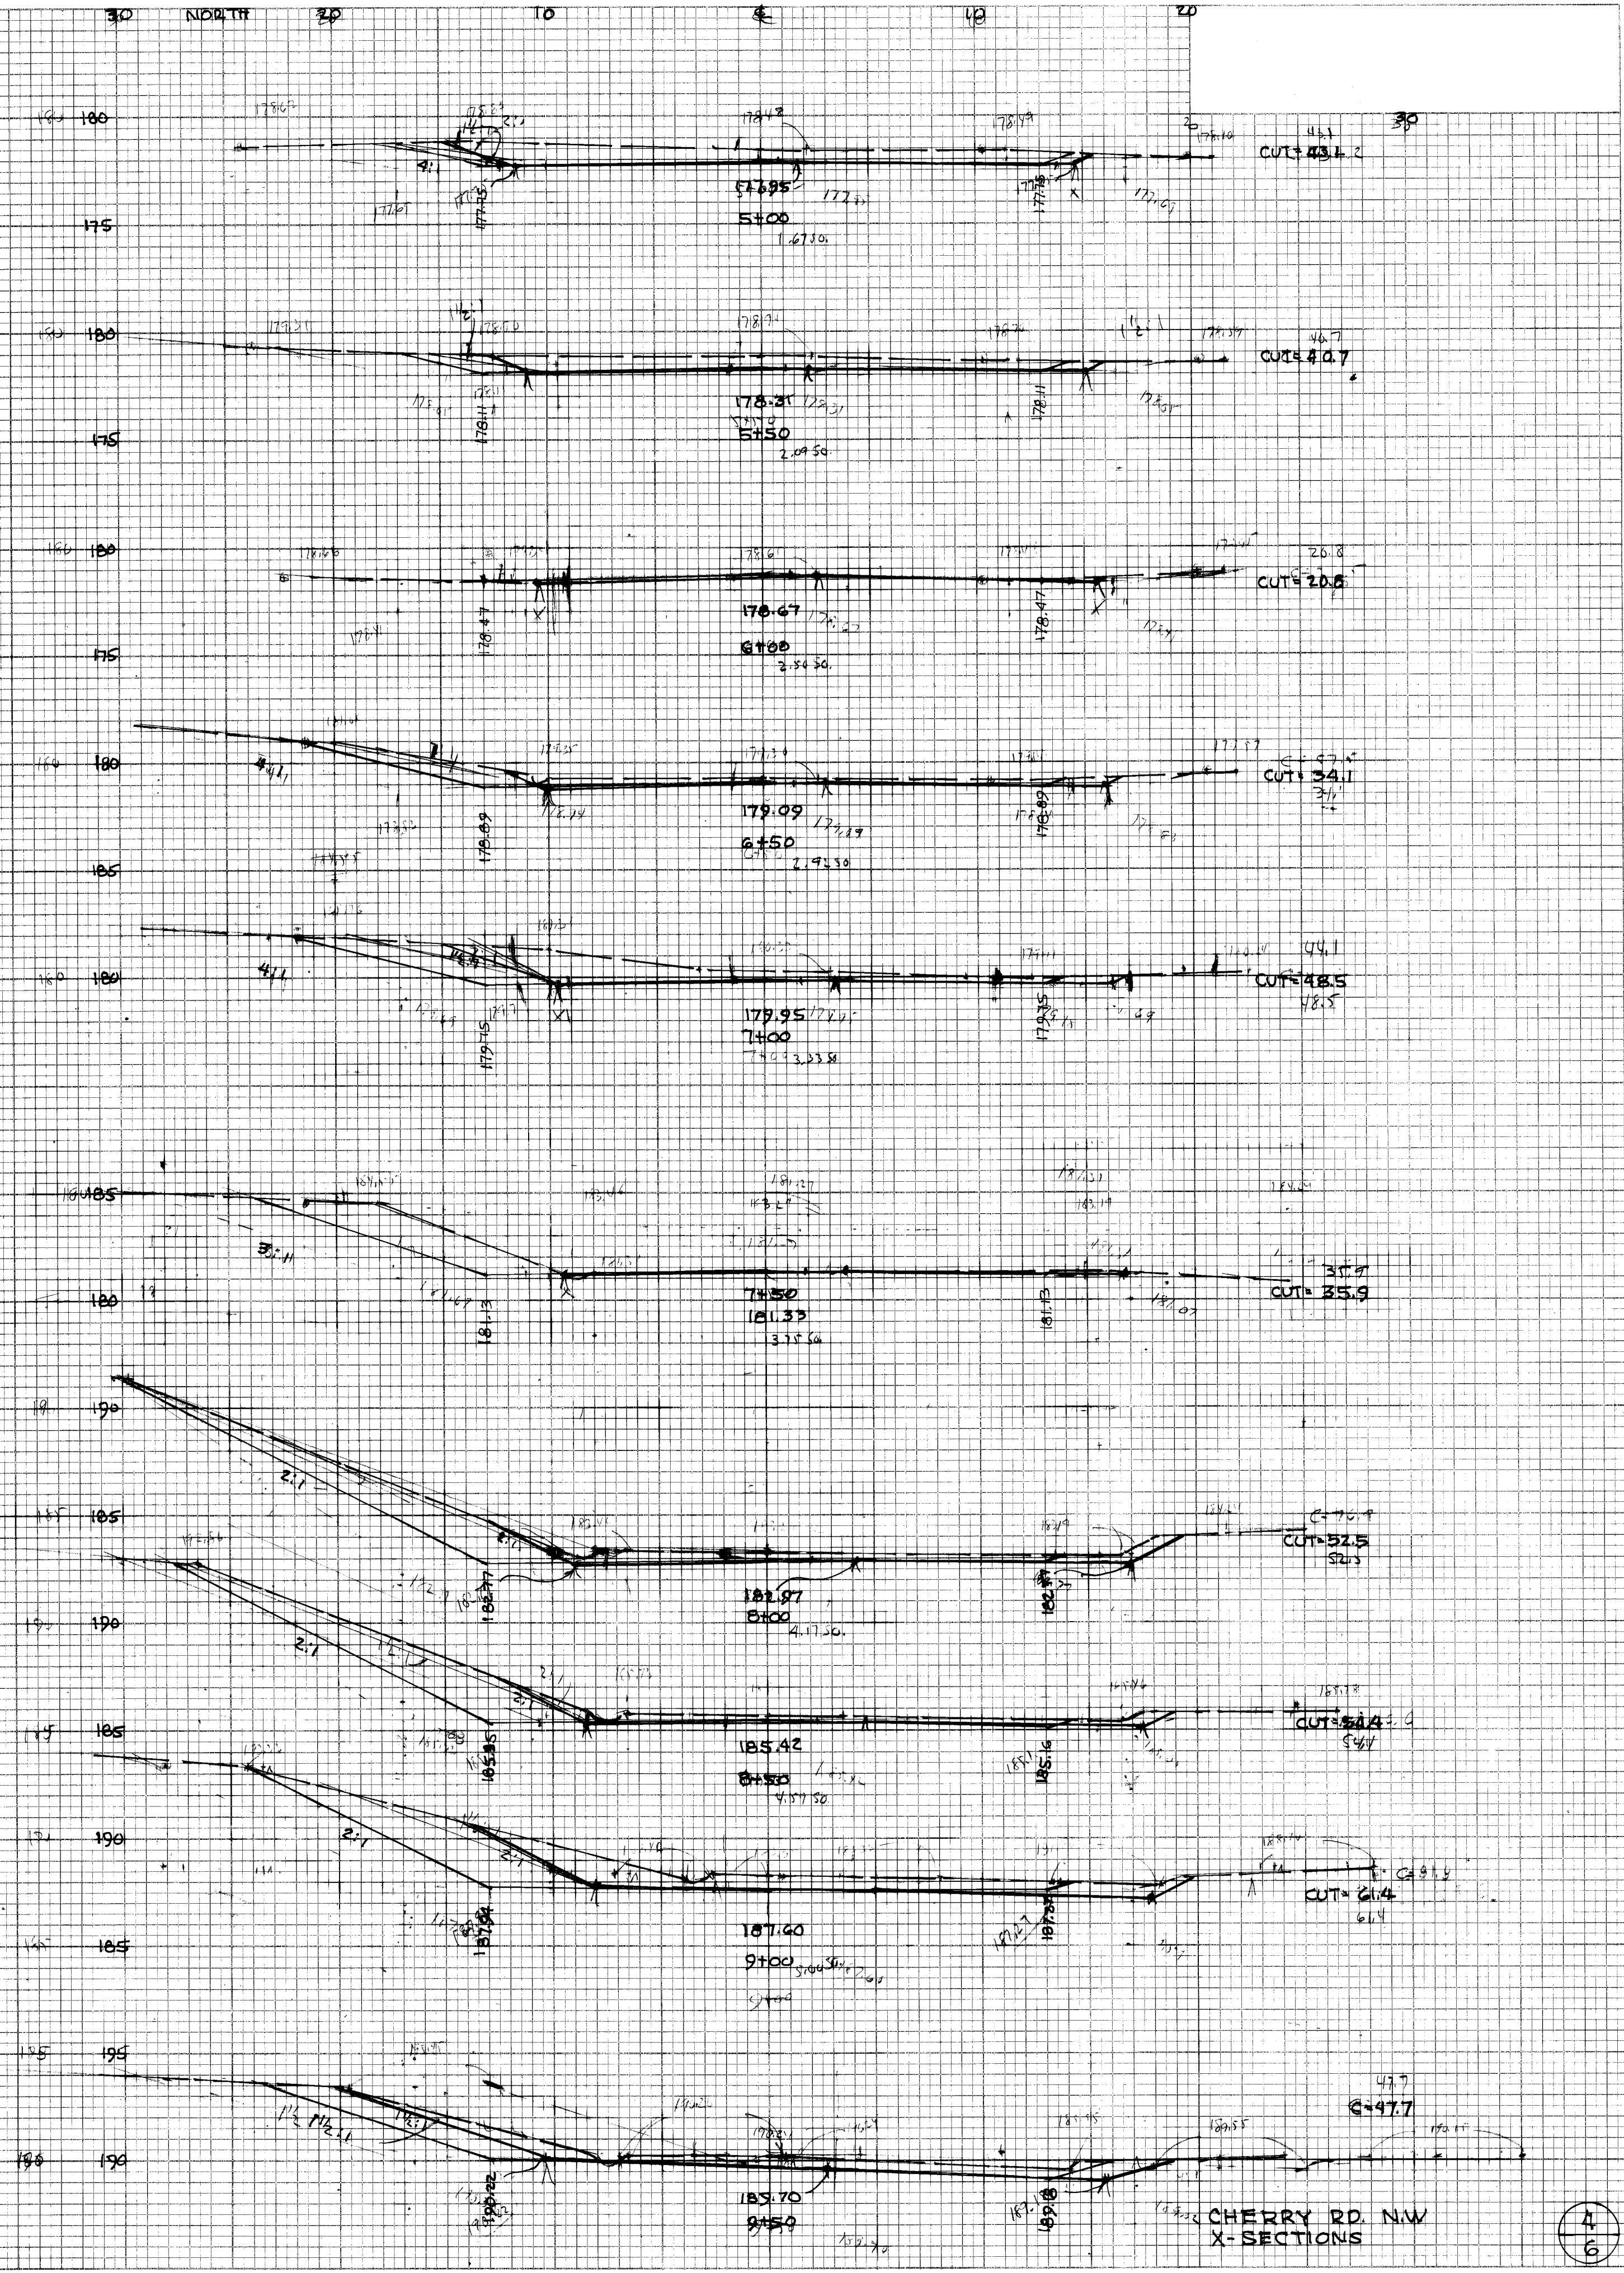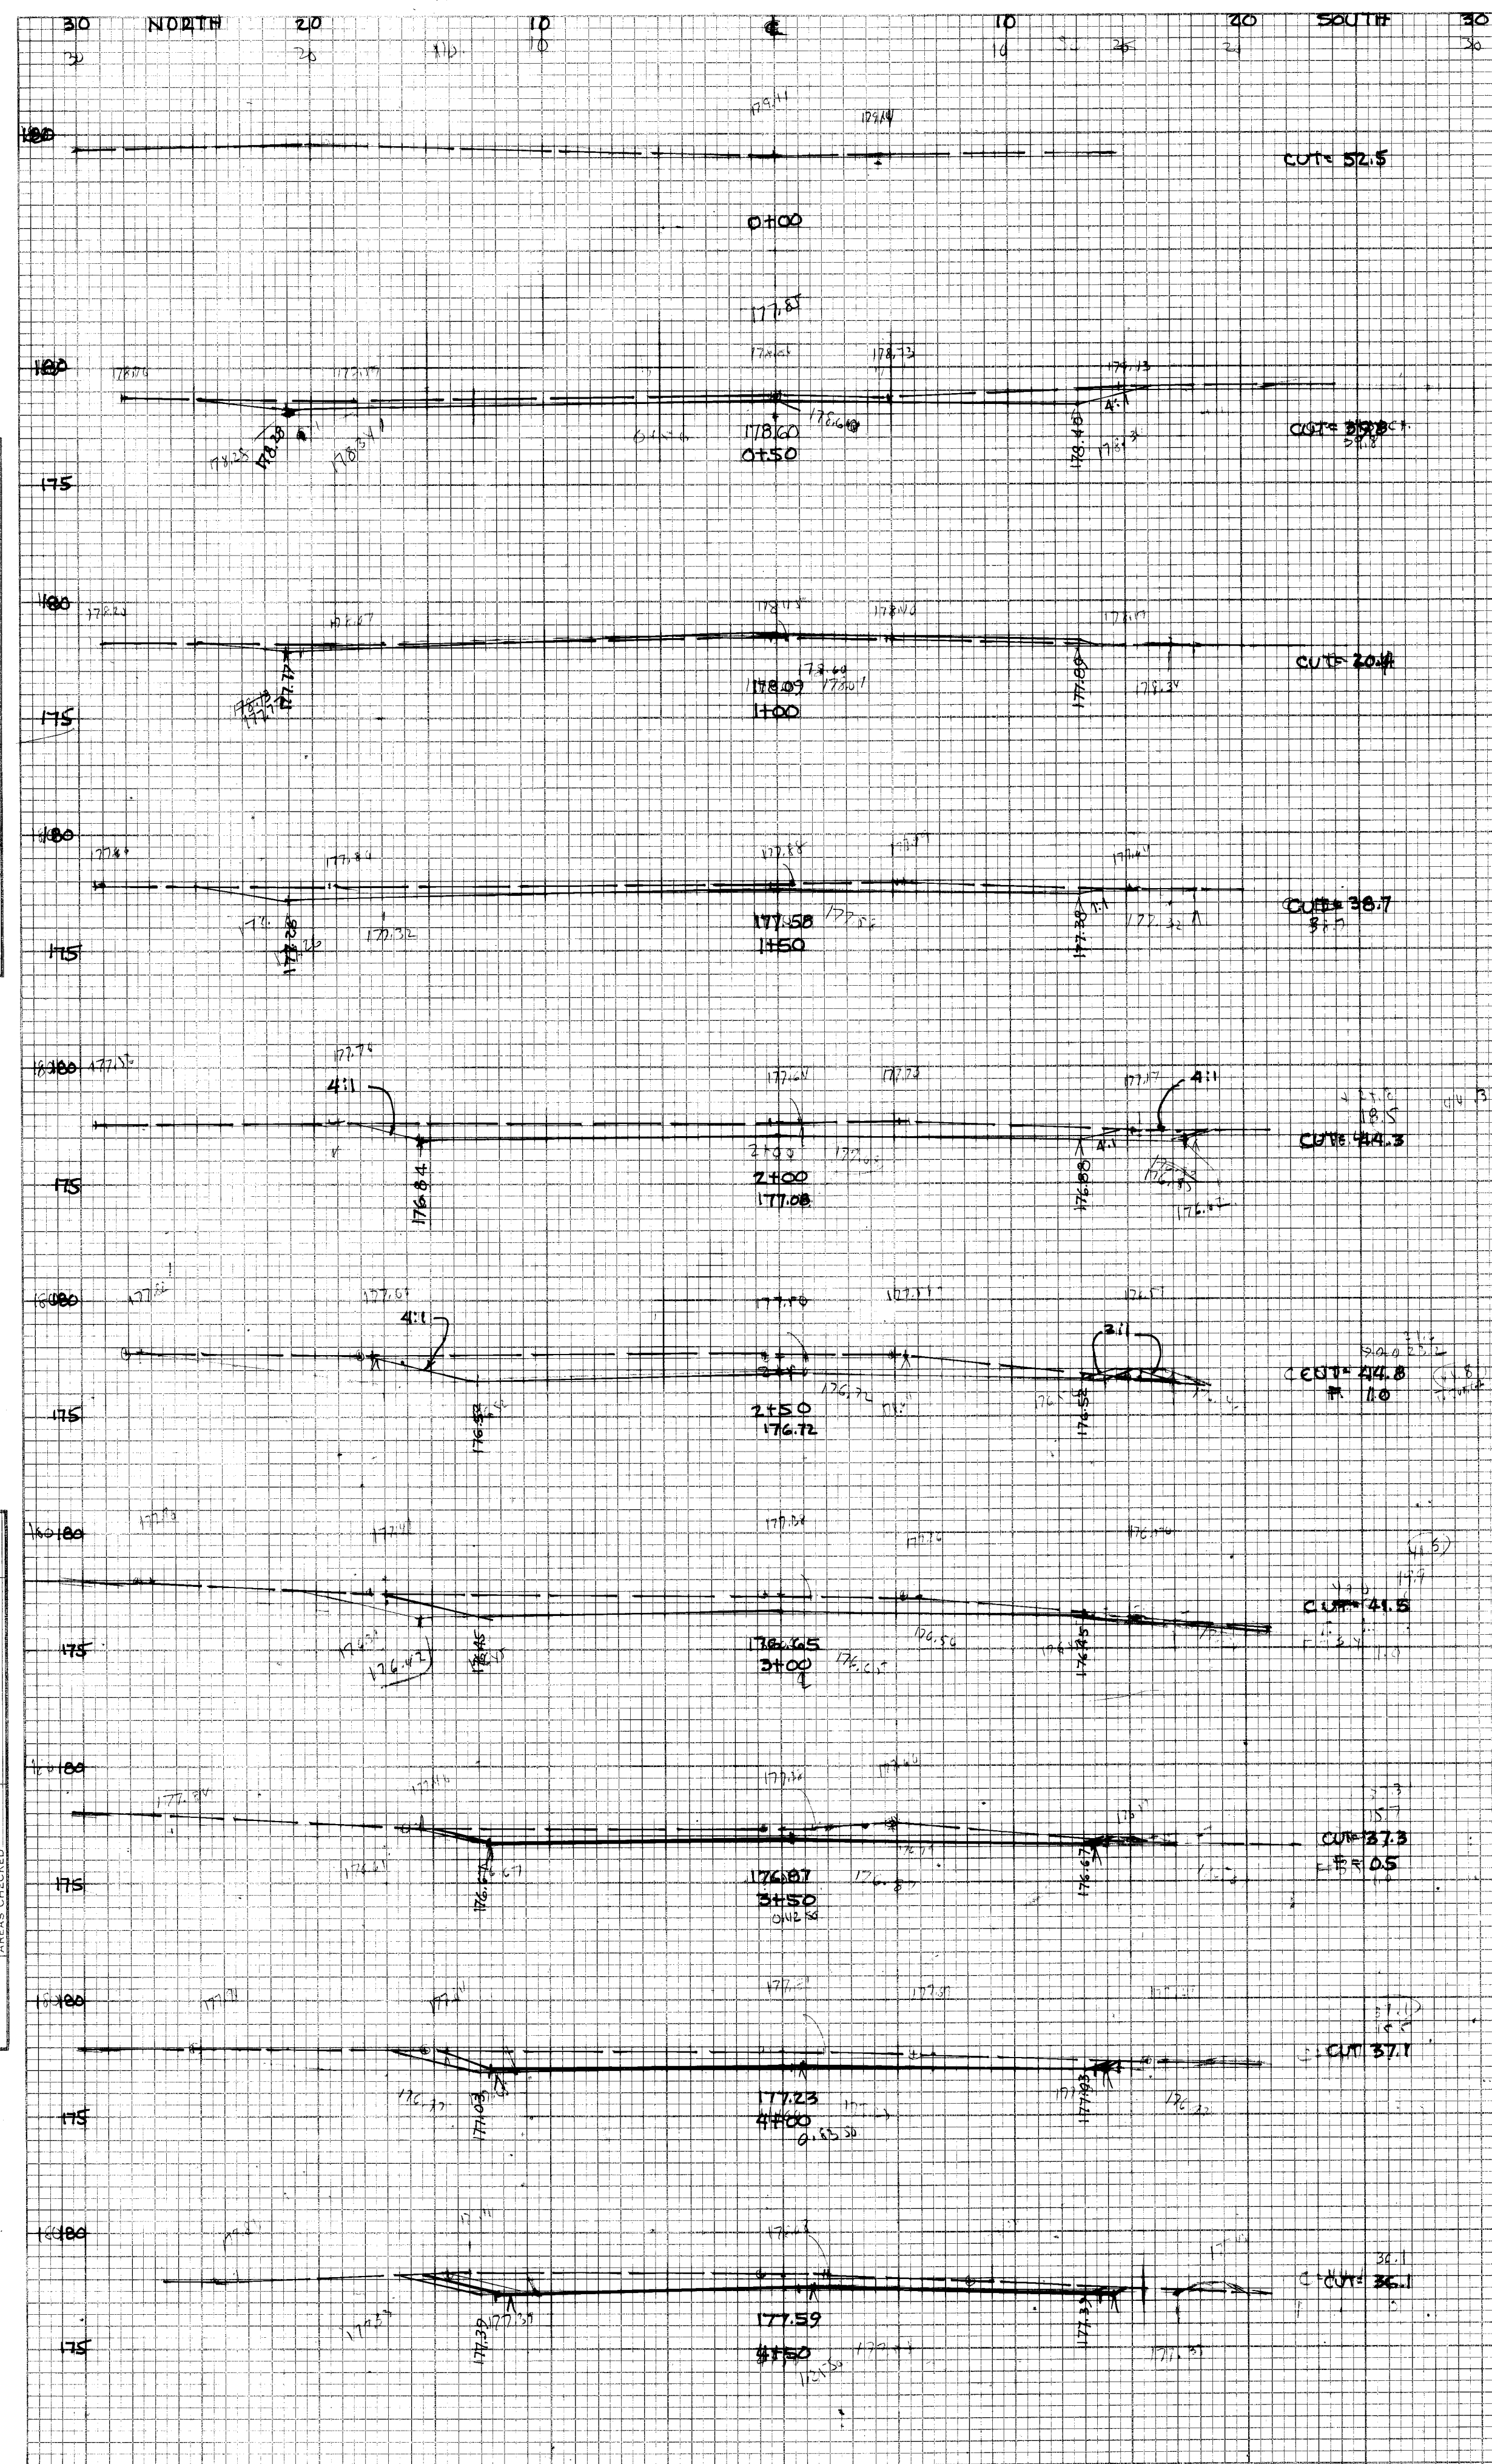



ORIGINAL	BY	DATE
SURVEYED		
PLOTTED		
TEMPLATE		
AREAS		
NOTE BOOK		
NO.		
AREAS CHECKED		

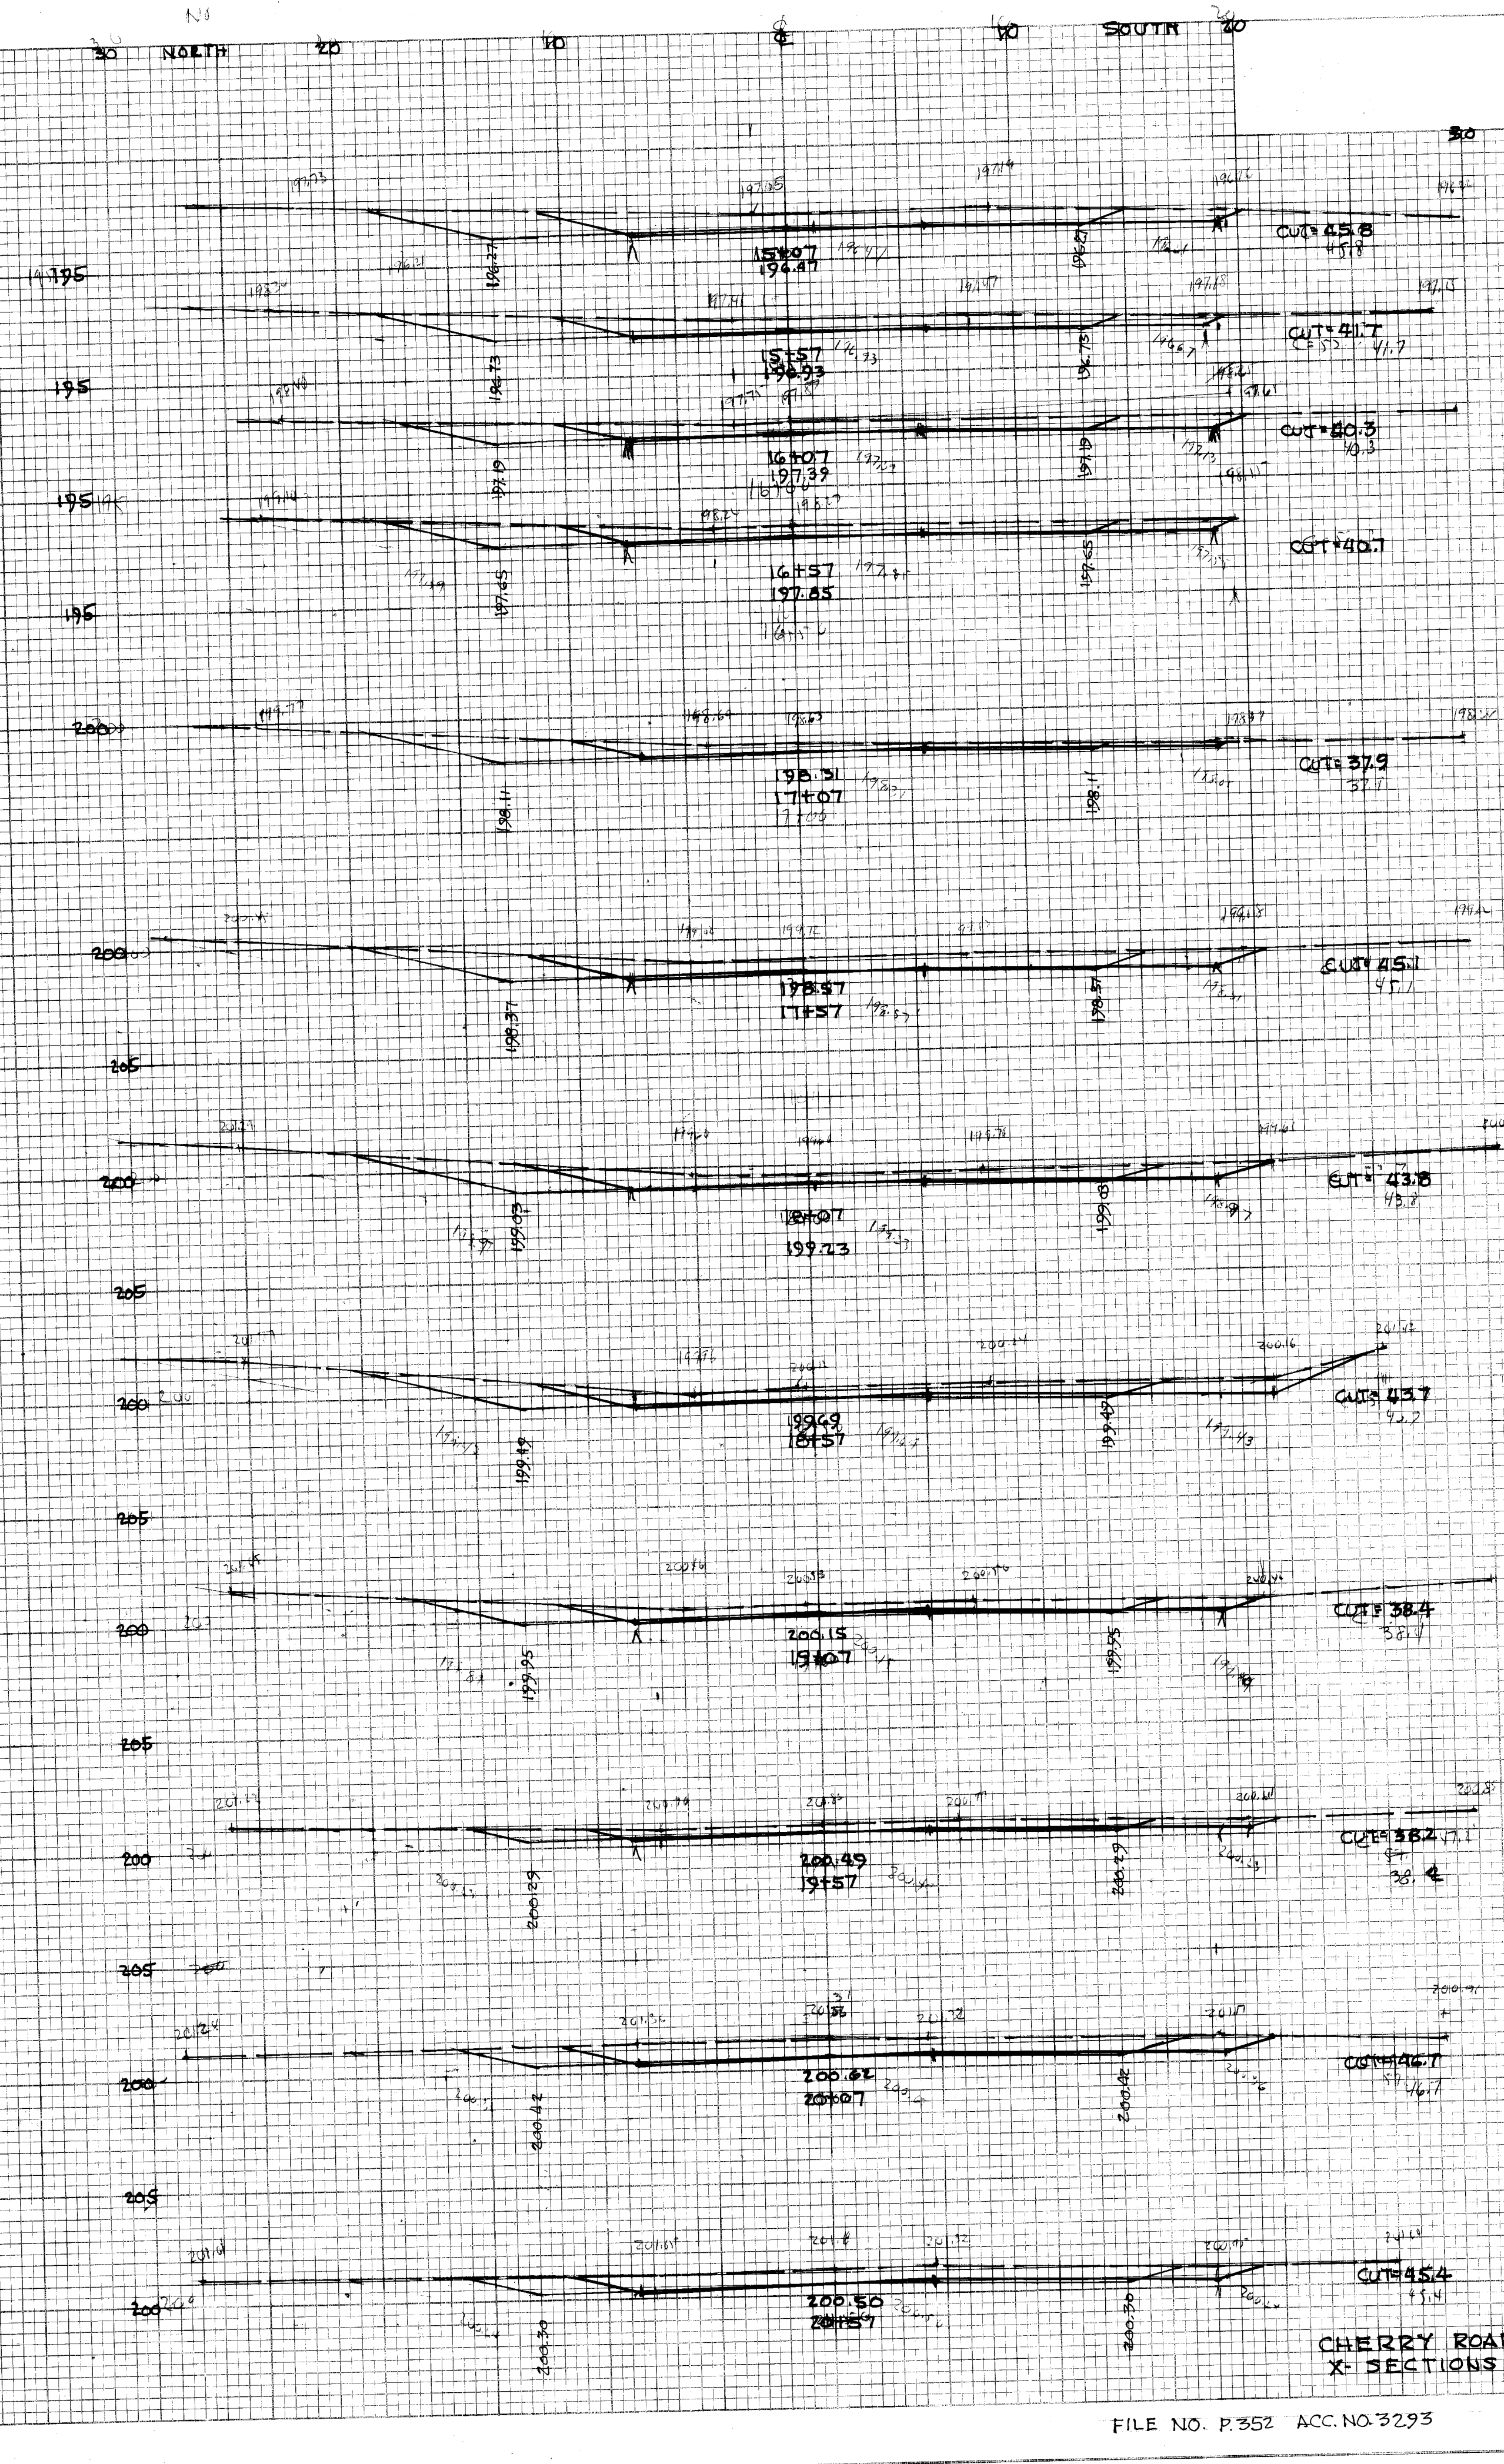


ORIGINAL SURVEY	BY _____	DATE _____
NOTED BOOK		

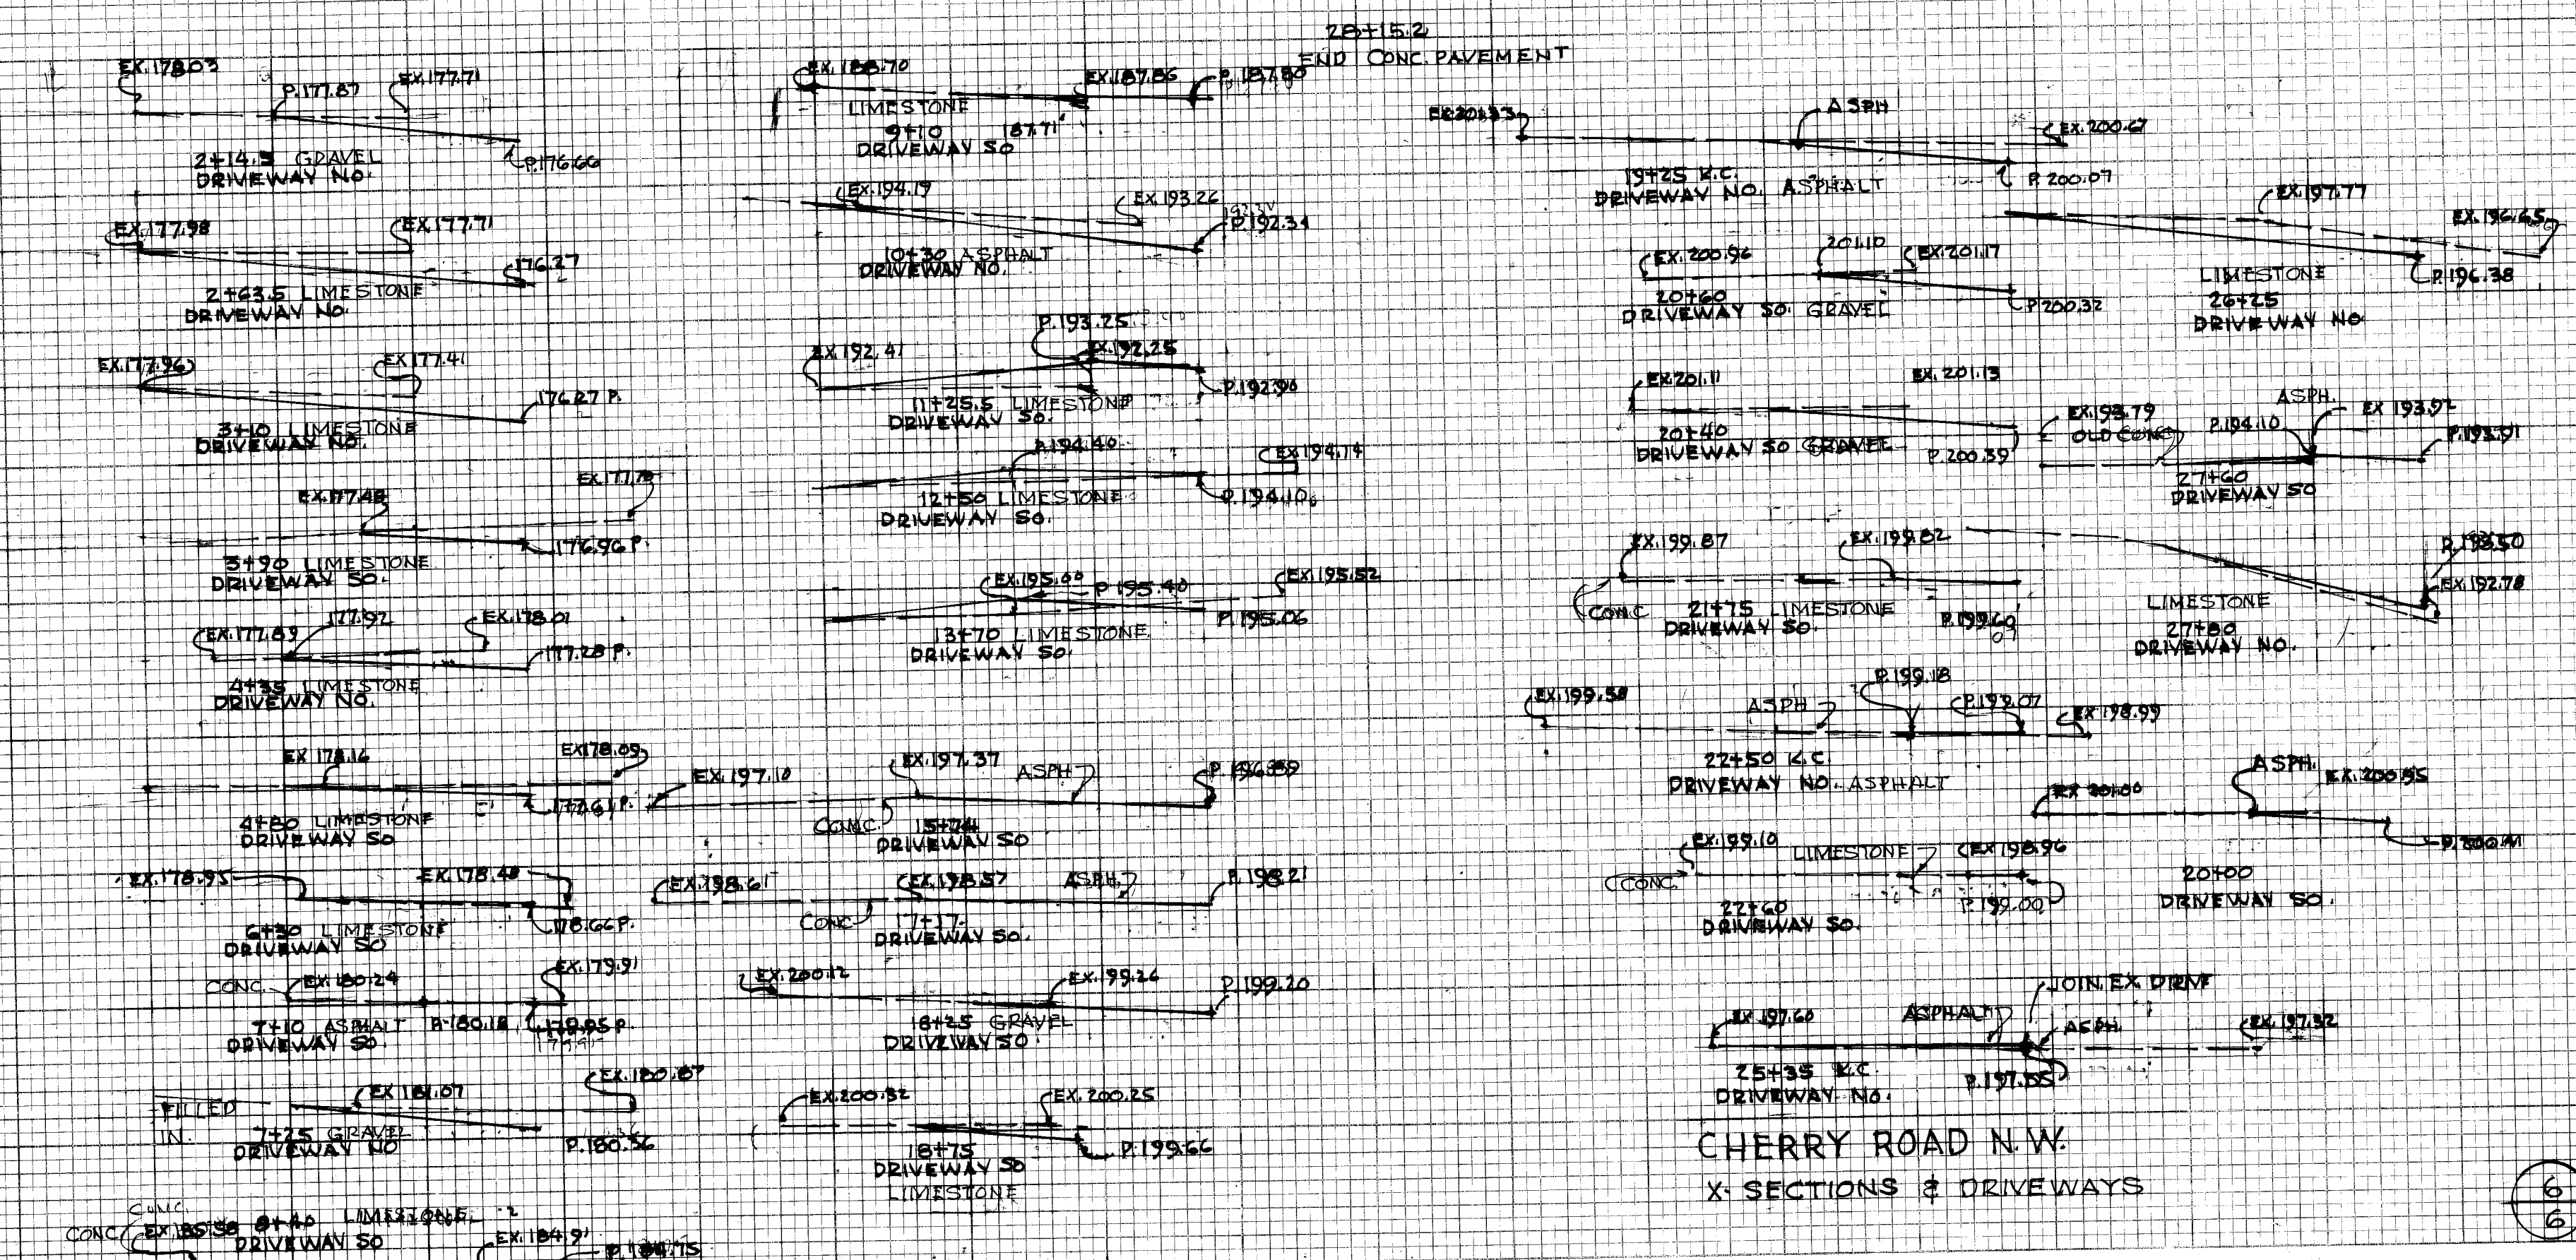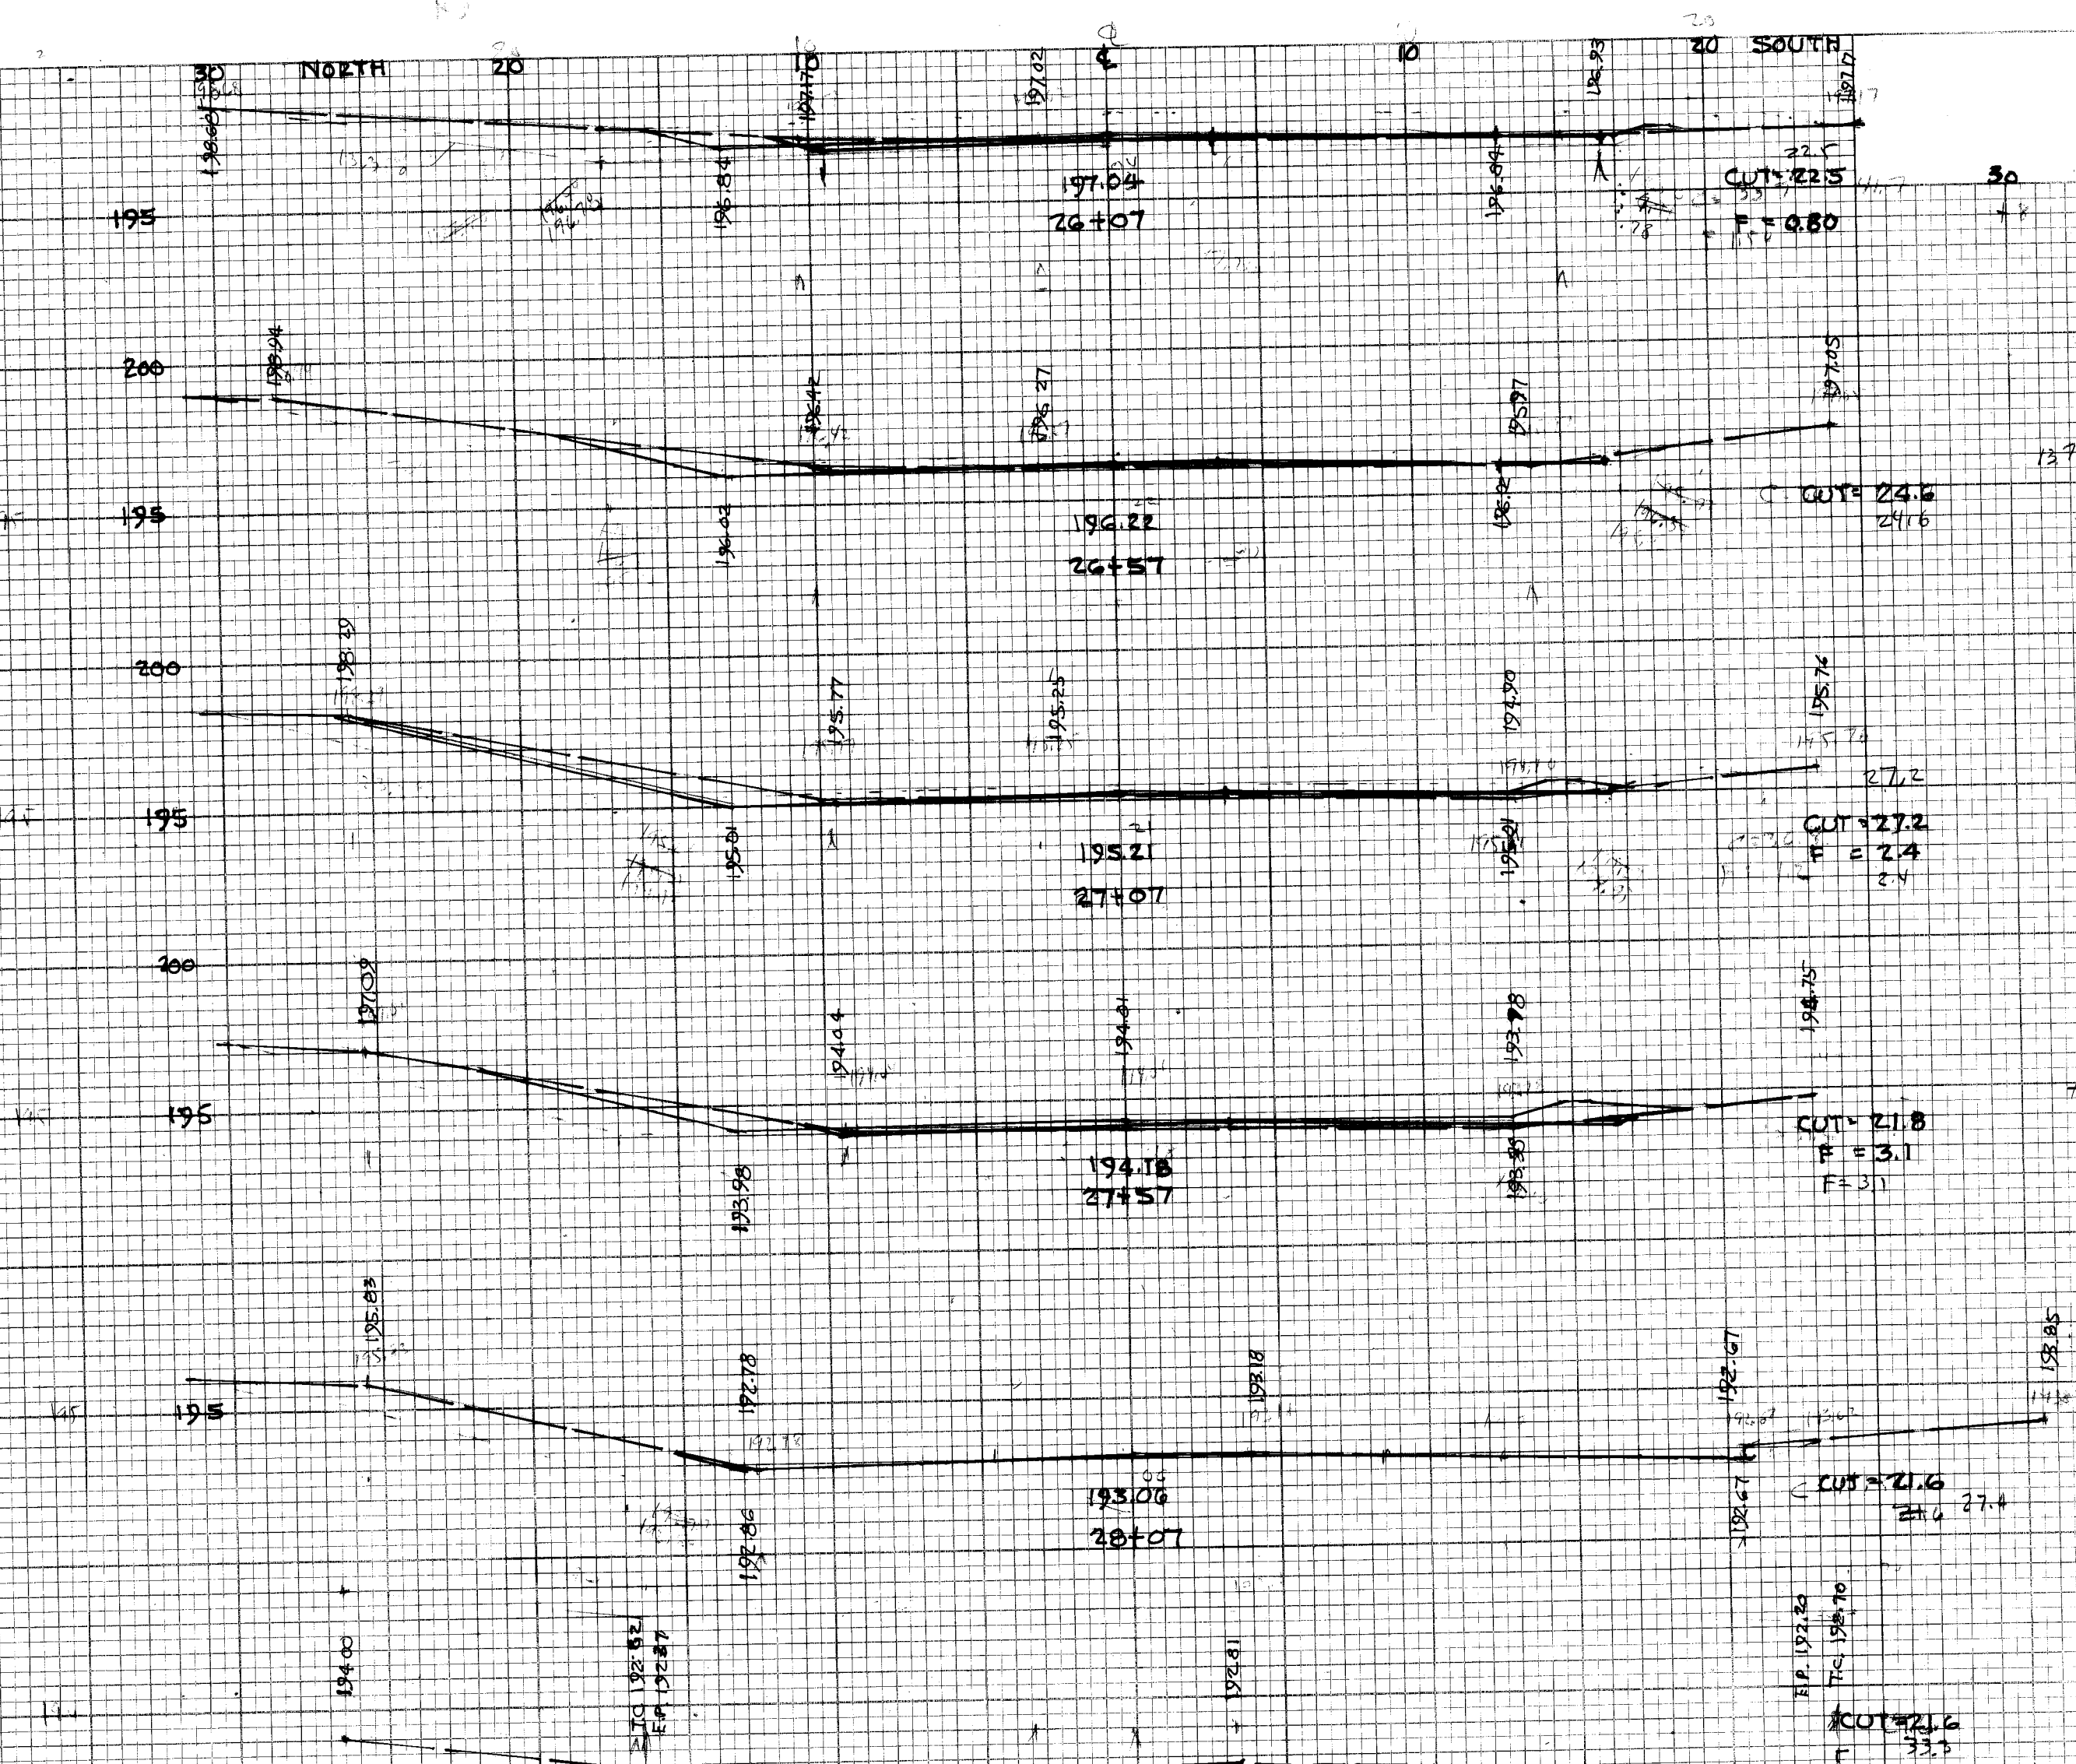

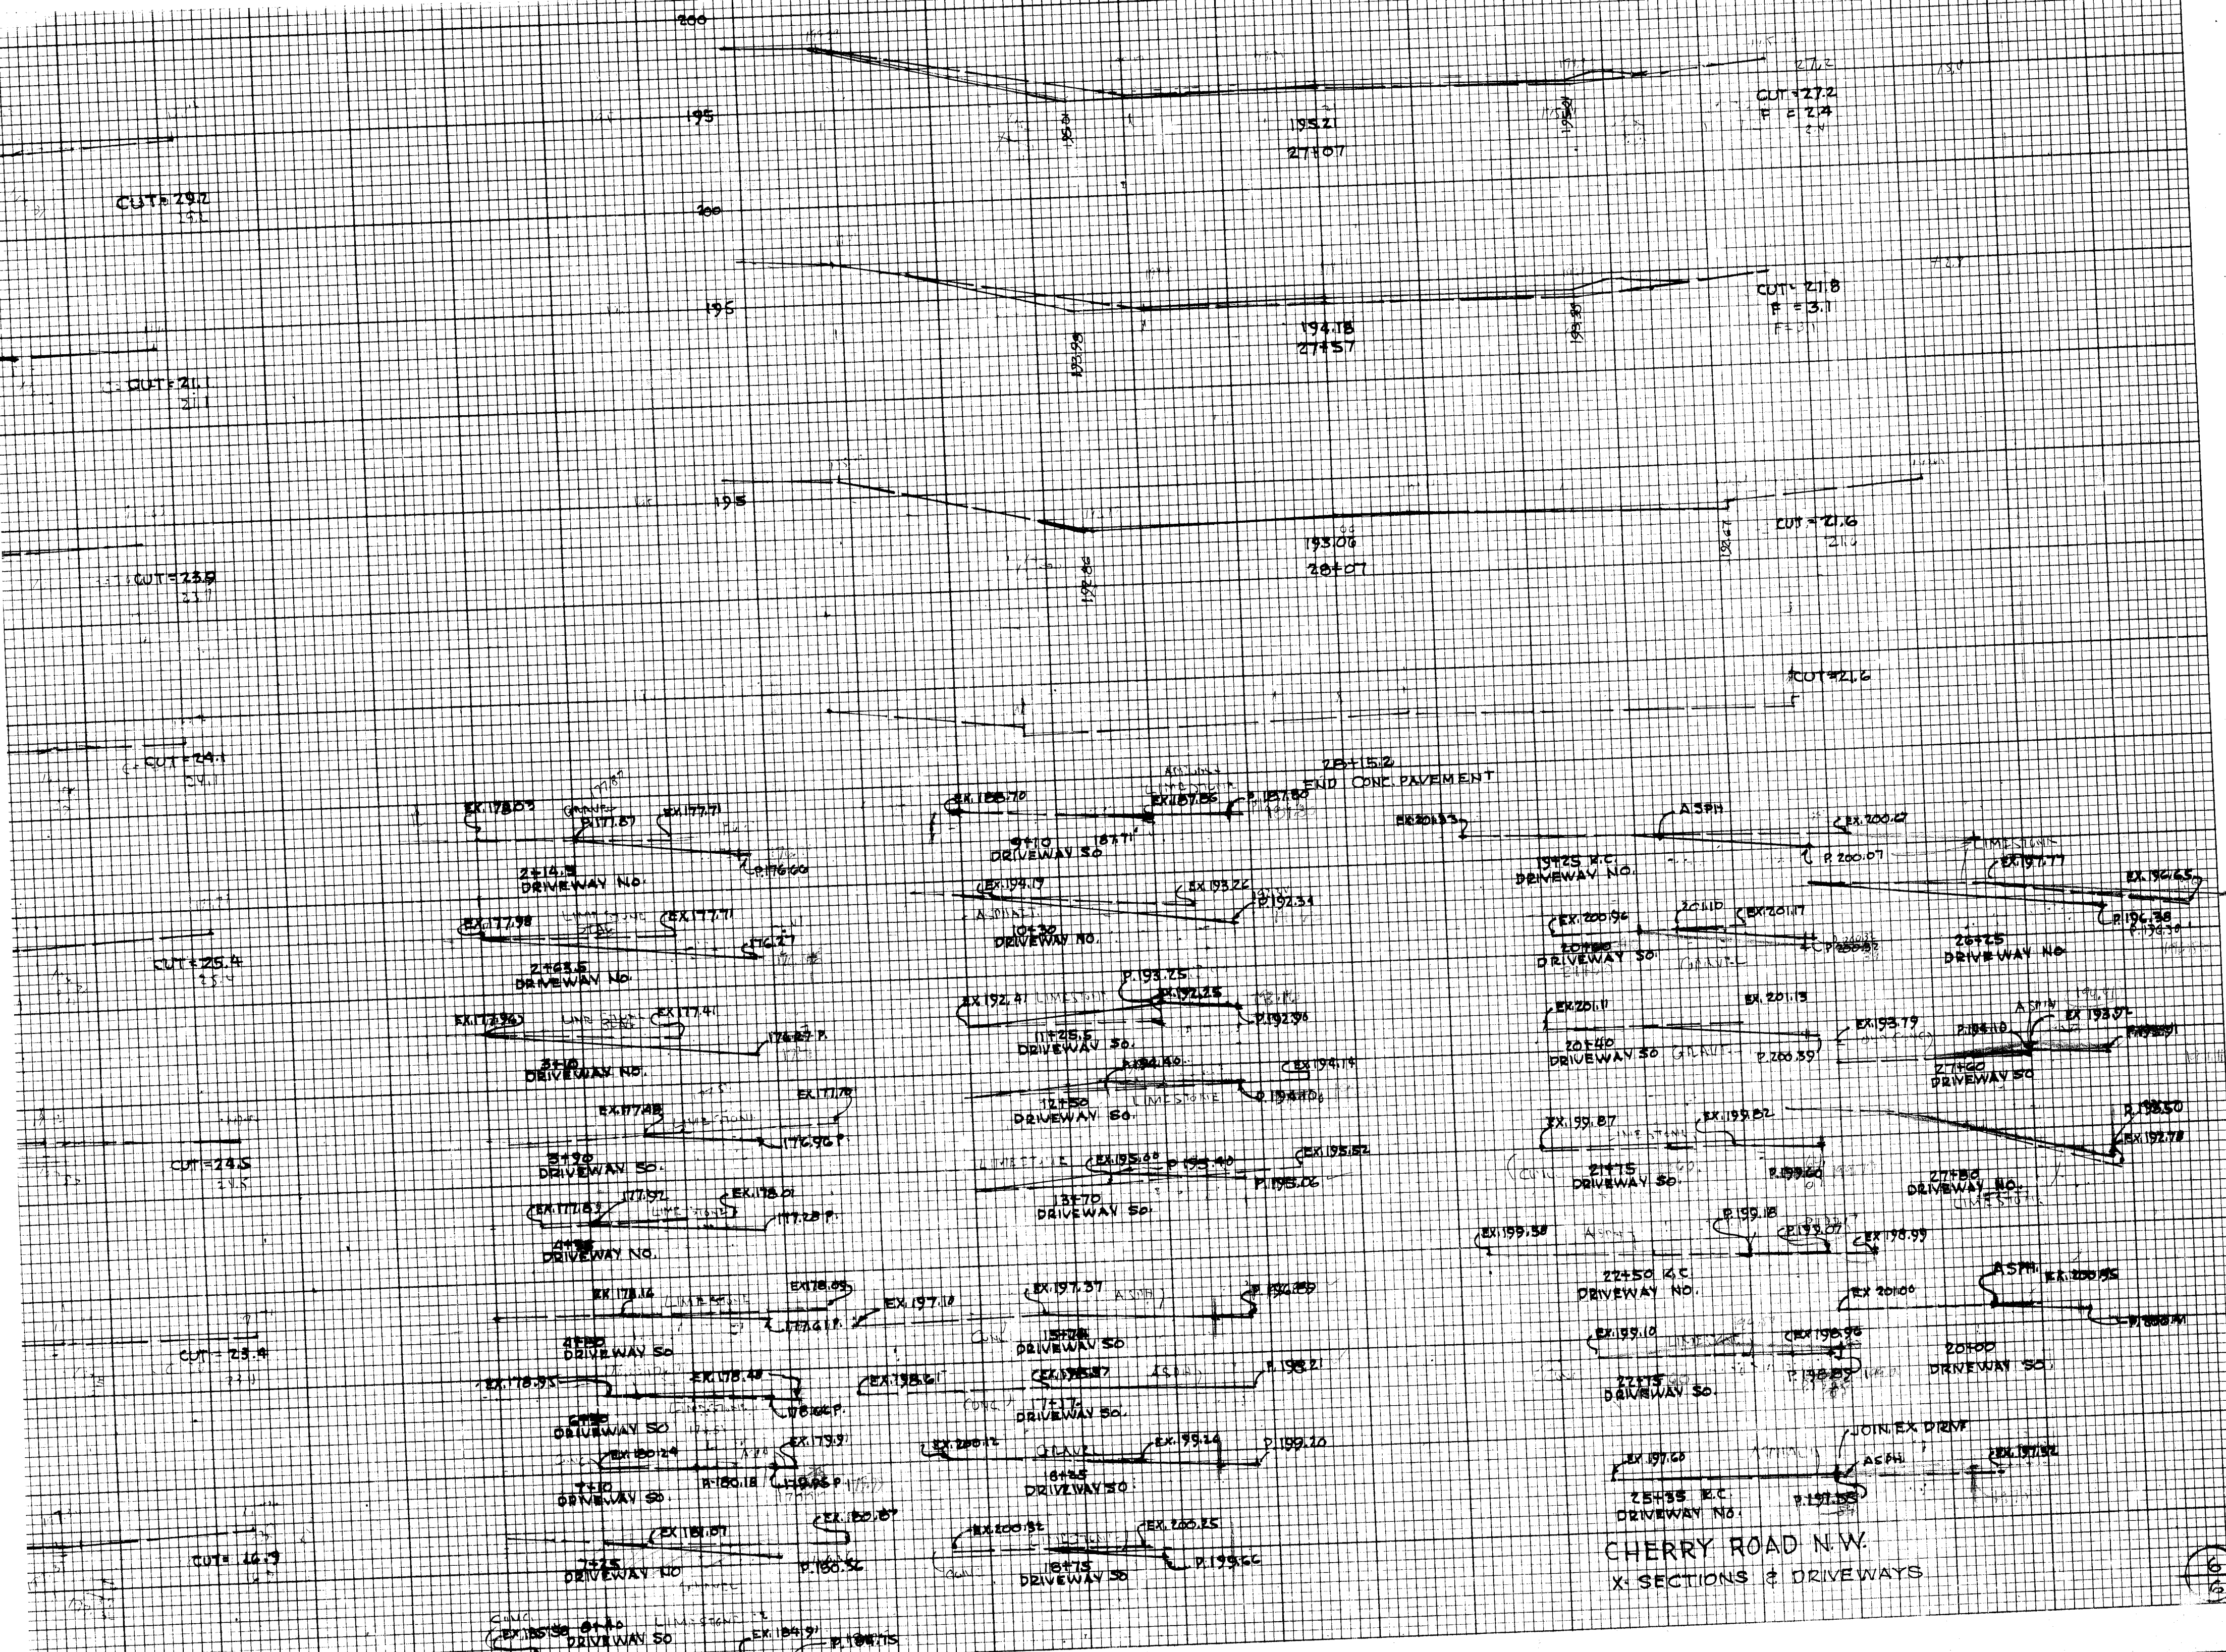

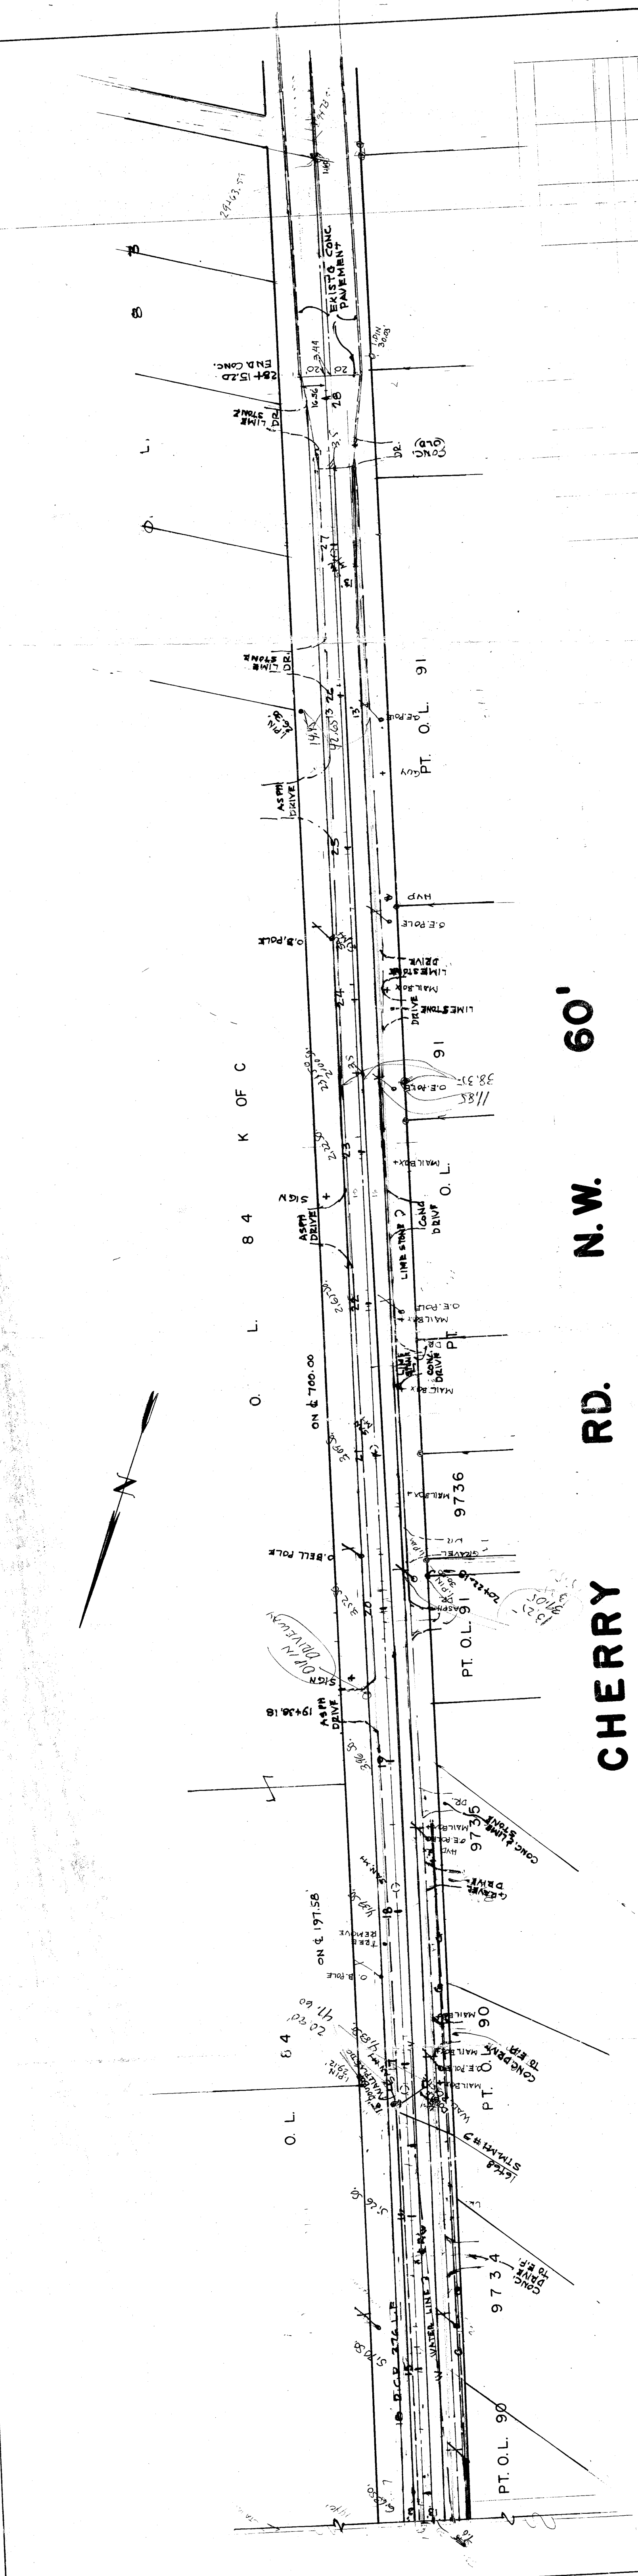

CHERRY RD. N.W. 60'

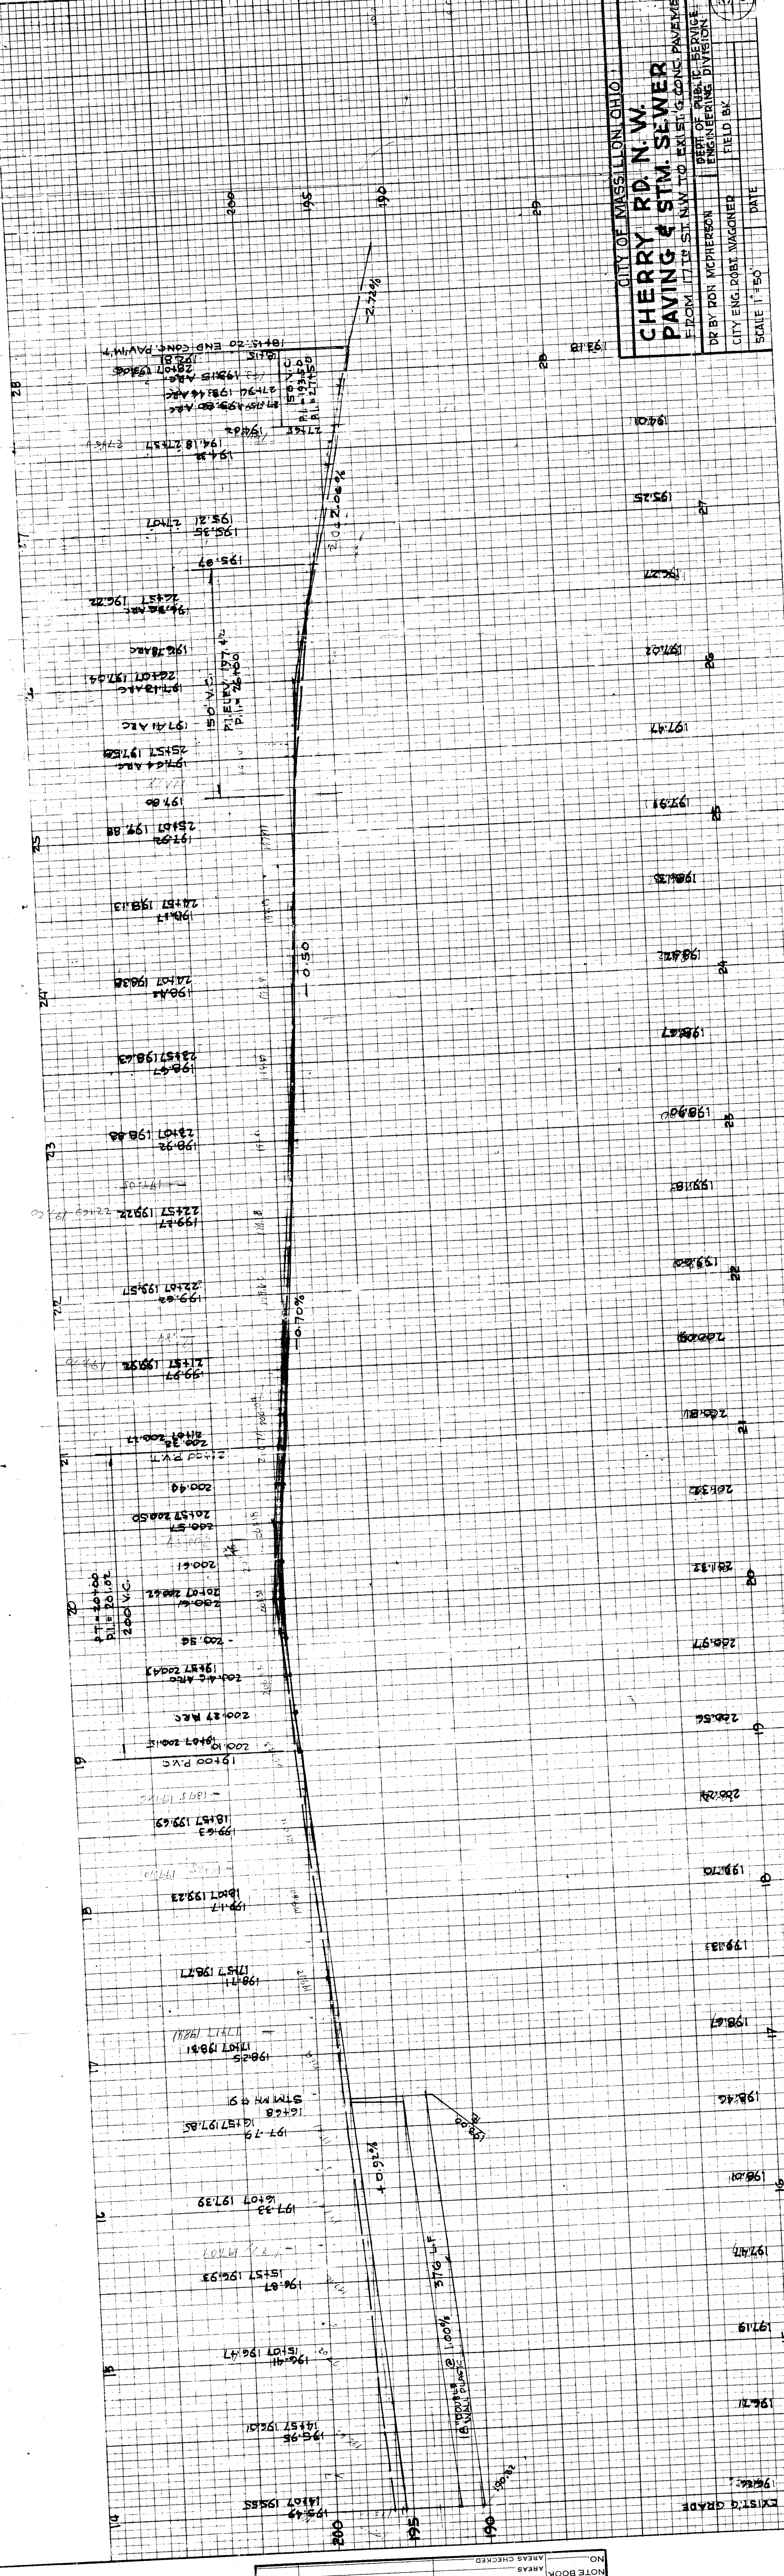

CITY OF MASSILLON, OHIO
CHERRY RD. N.W.
PAVING & STM. SEWER
FROM 17TH ST. N.W. TO EXIST. CONC. PAVEMENT
DEPT. OF PUBLIC SERVICE
ENGINEERING DIVISION
CITY ENGINEER WAGONER
SCALE 1"=50' DATE

NO.	DATE

ORIGINAL	DATE
SURVEY	BY
PLOTTED	BY
TEMPERATURE	BY
AREAS CHECKED	BY
NO.	DATE