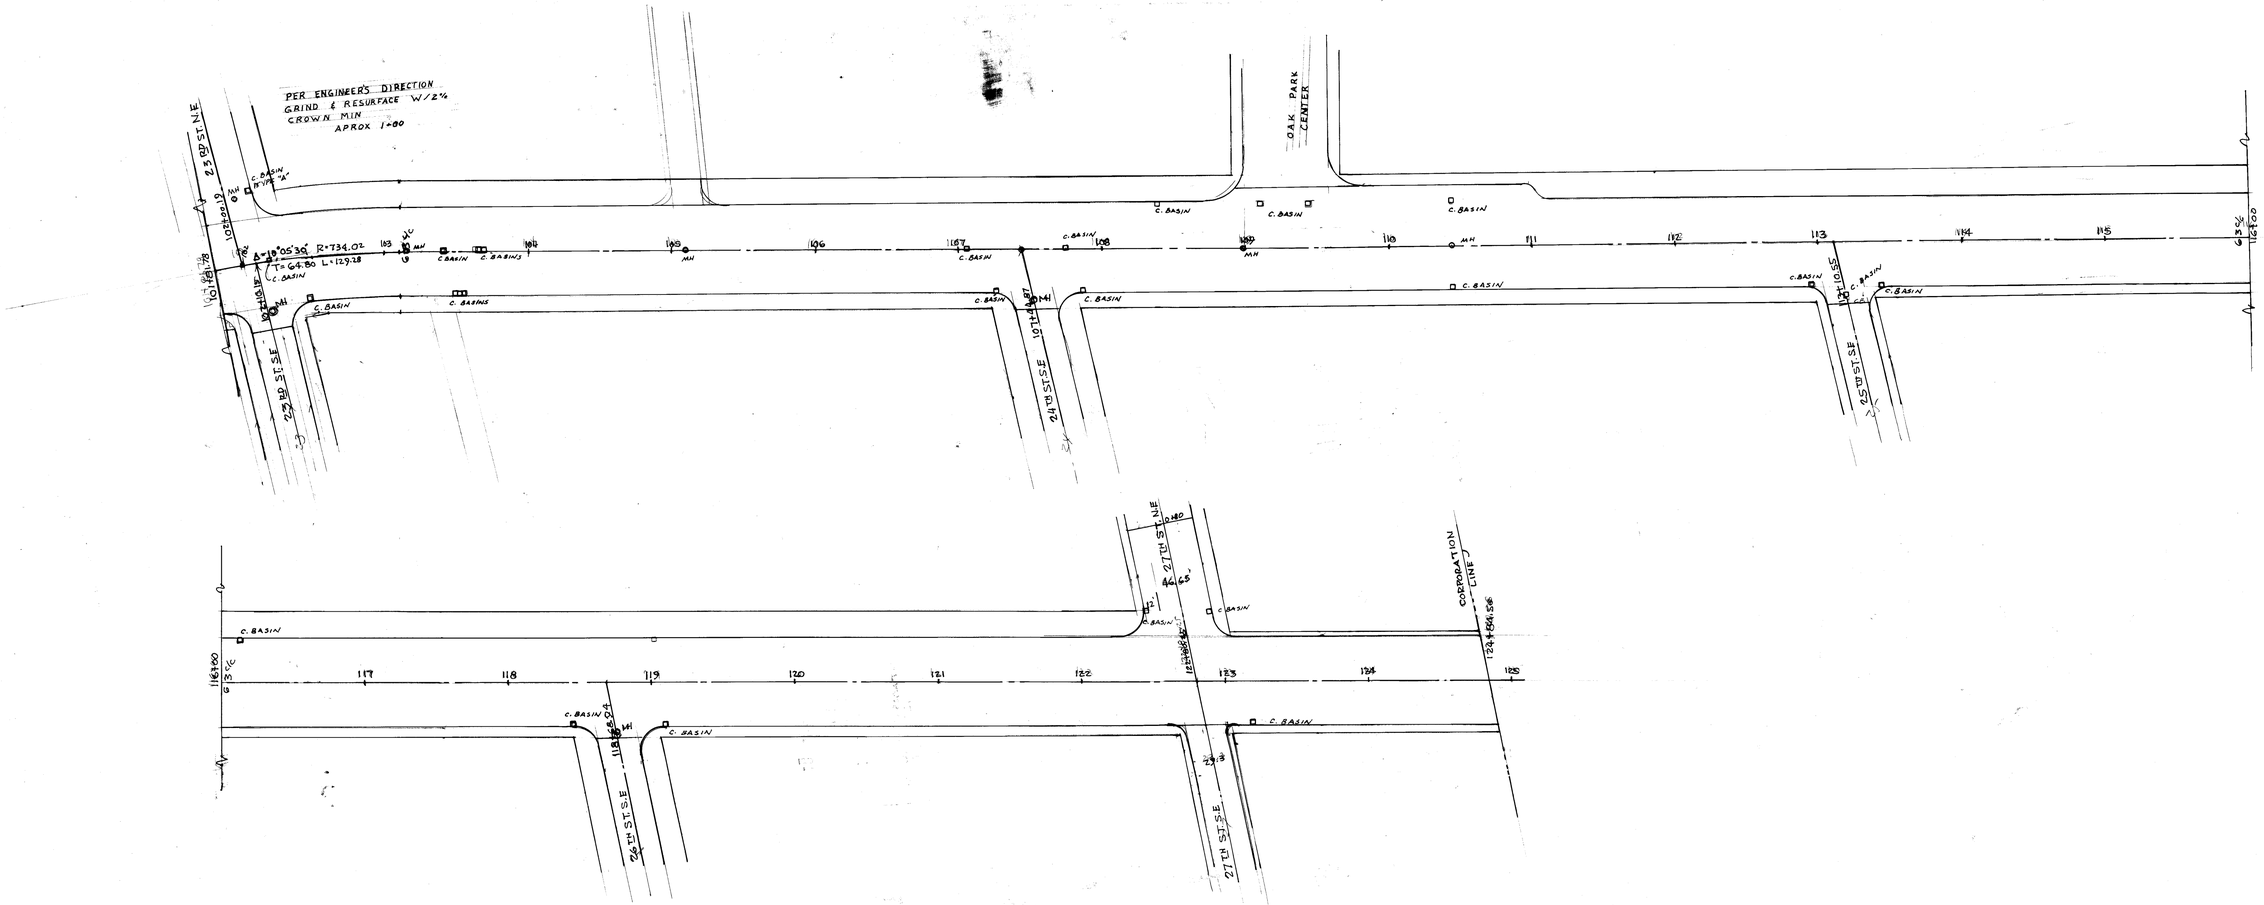

CITY OF MASSILLON, OHIO

LINCOLN WAY EAST (PHASE III)

EAST OF HESS BLVD TO EAST CORPORATION LINE

SCALE 1"=50' DEPT OF PUBLIC SERVICE

DR. BY ROBERT WAGONER ENGINEERING DIVISION

CITY ENGINEER JUNE 1995

FILE No. P-358 ACC. No. 3303

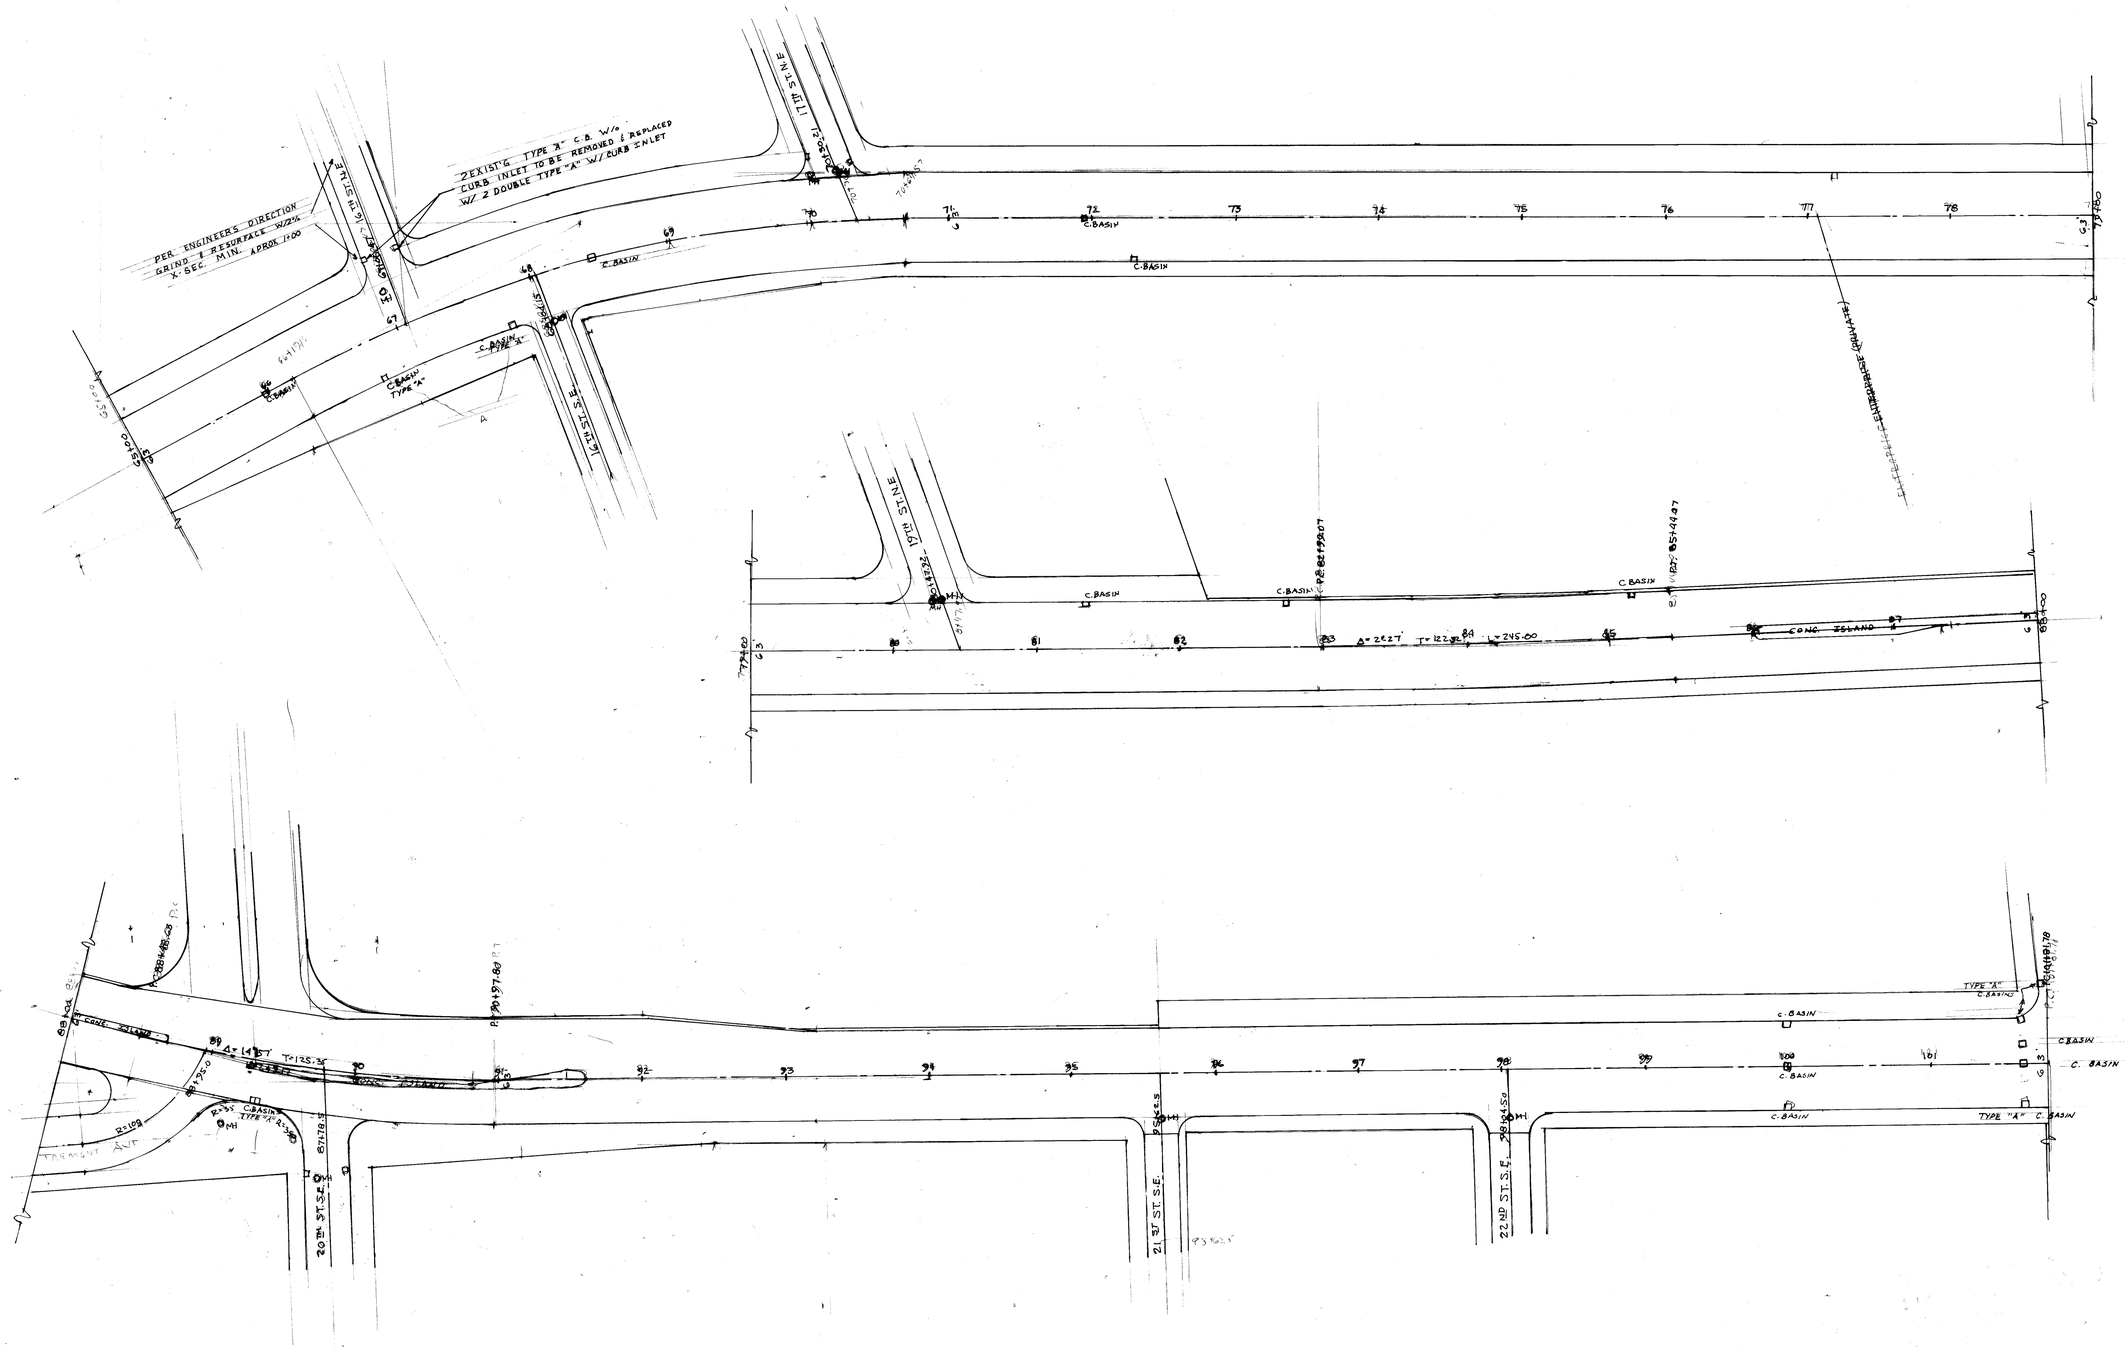

CITY OF MASSILLON, OHIO

LINCOLN WAY EAST (PHASE III)

EAST OF HESS BLVD TO CORPORATION LINE EAST

SCALE 1"=50'	DEPT. OF PUBLIC SERVICE
DR. BY ROBERT WAGONER	ENGINEERING DIVISION
CITY ENGINEER	JUNE 1995

FILE No. P-358 ACC No. 3303