
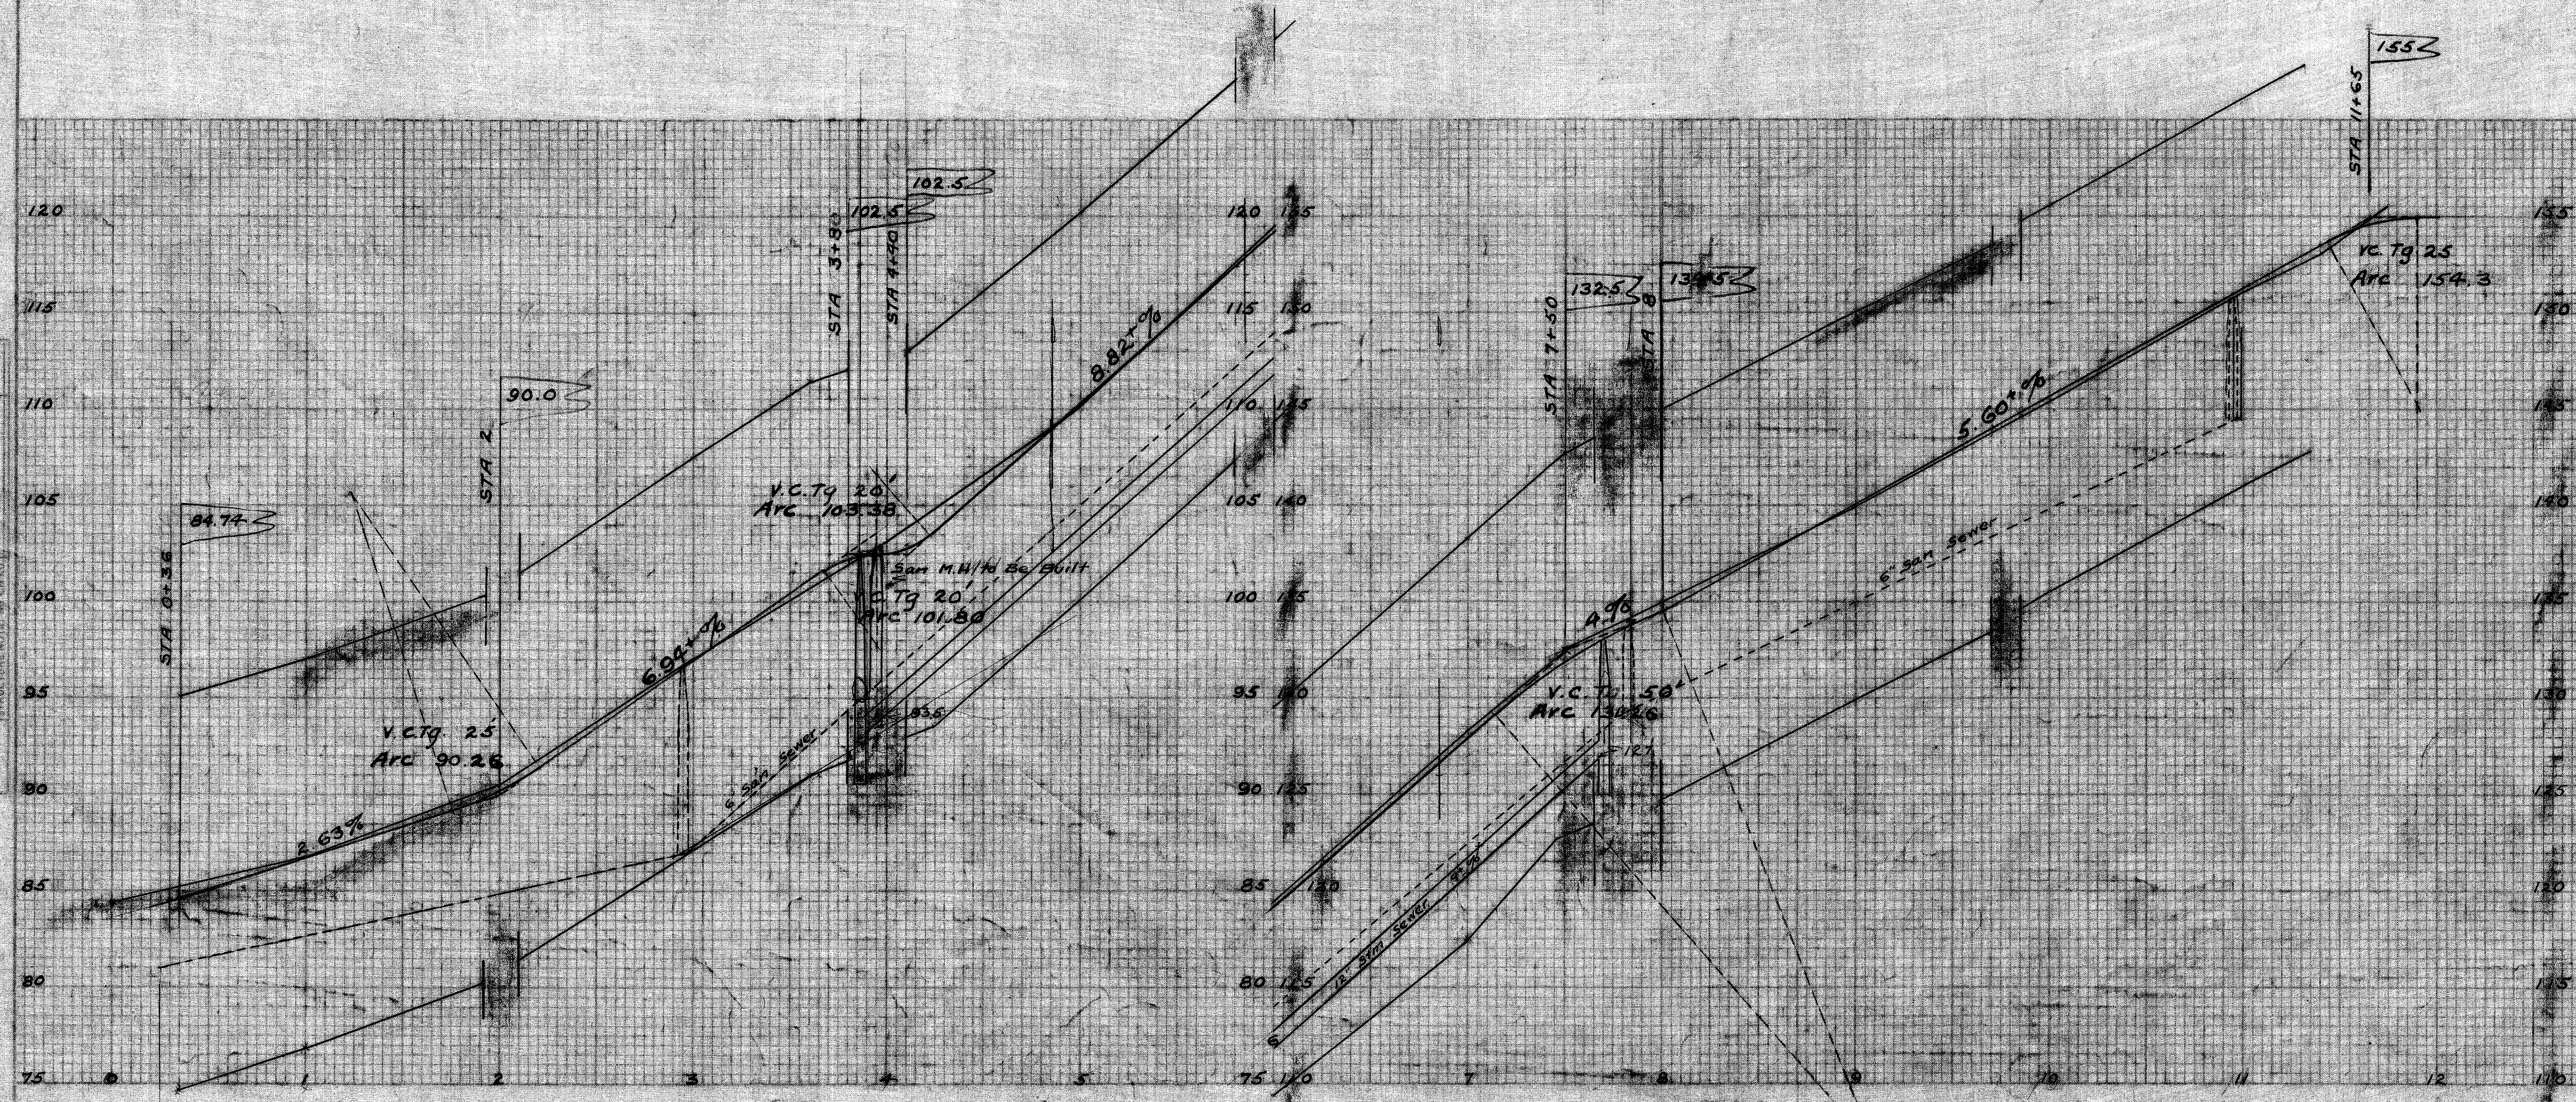
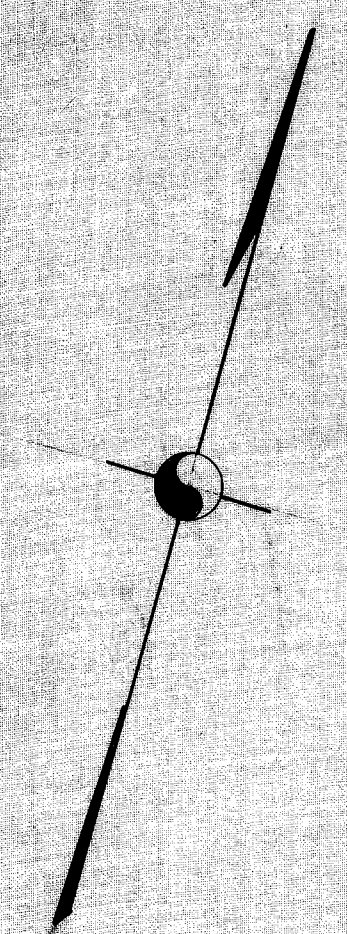


PLAN	DATE
DESIGNED BY	
CHECKED BY	
APPROVED BY	
NOTE BOOK	
NO.	

PROFILE	DATE
DESIGNED BY	
CHECKED BY	
APPROVED BY	
NOTE BOOK	
NO.	

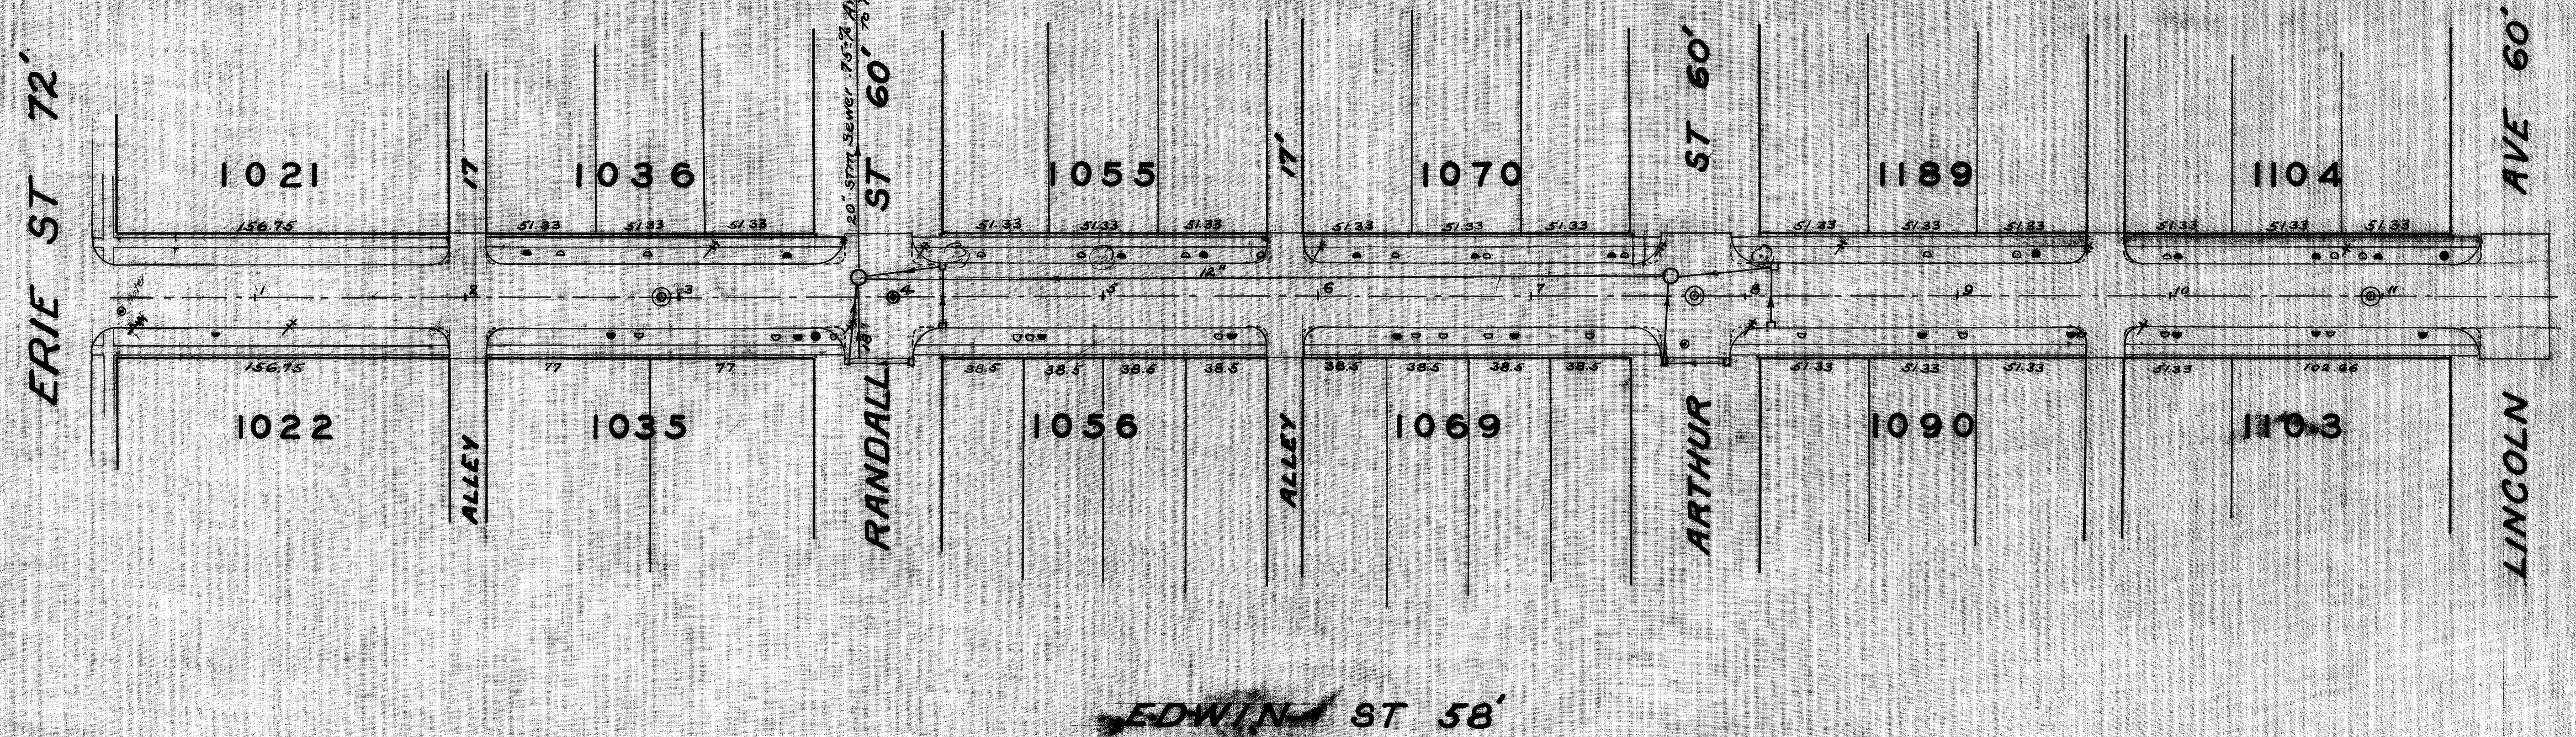

- B.M. Stone post S.E. corner Erie & Edwin Elev 87.79
- Hydrant Randall St Elev 103.68
- S.W. corner conc step House No 214 Elev 115.99
- S.W. corner " " " " 308 Elev 128.10
- West End " Wall " " 406 Elev 141.15
- Hydrant Lincoln Ave Elev 155.12

CITY OF MASSILLON OHIO
EDWIN ST PAVING
ERIE TO LINCOLN AVENUE
APPROVED BY _____
DEPARTMENT PUBLIC SERVICE ENG. DIV.
DESIGNED BY _____
CHECKED BY _____
FILE NO P-48
ACC NO 538