

LINCOLN WAY EAST

FRAME BLDG

LOT No. 104


10' ALLEY

BRICK BLDG.


PT. OF 169

DIAMOND CT., SE.

Woven Wire Fence

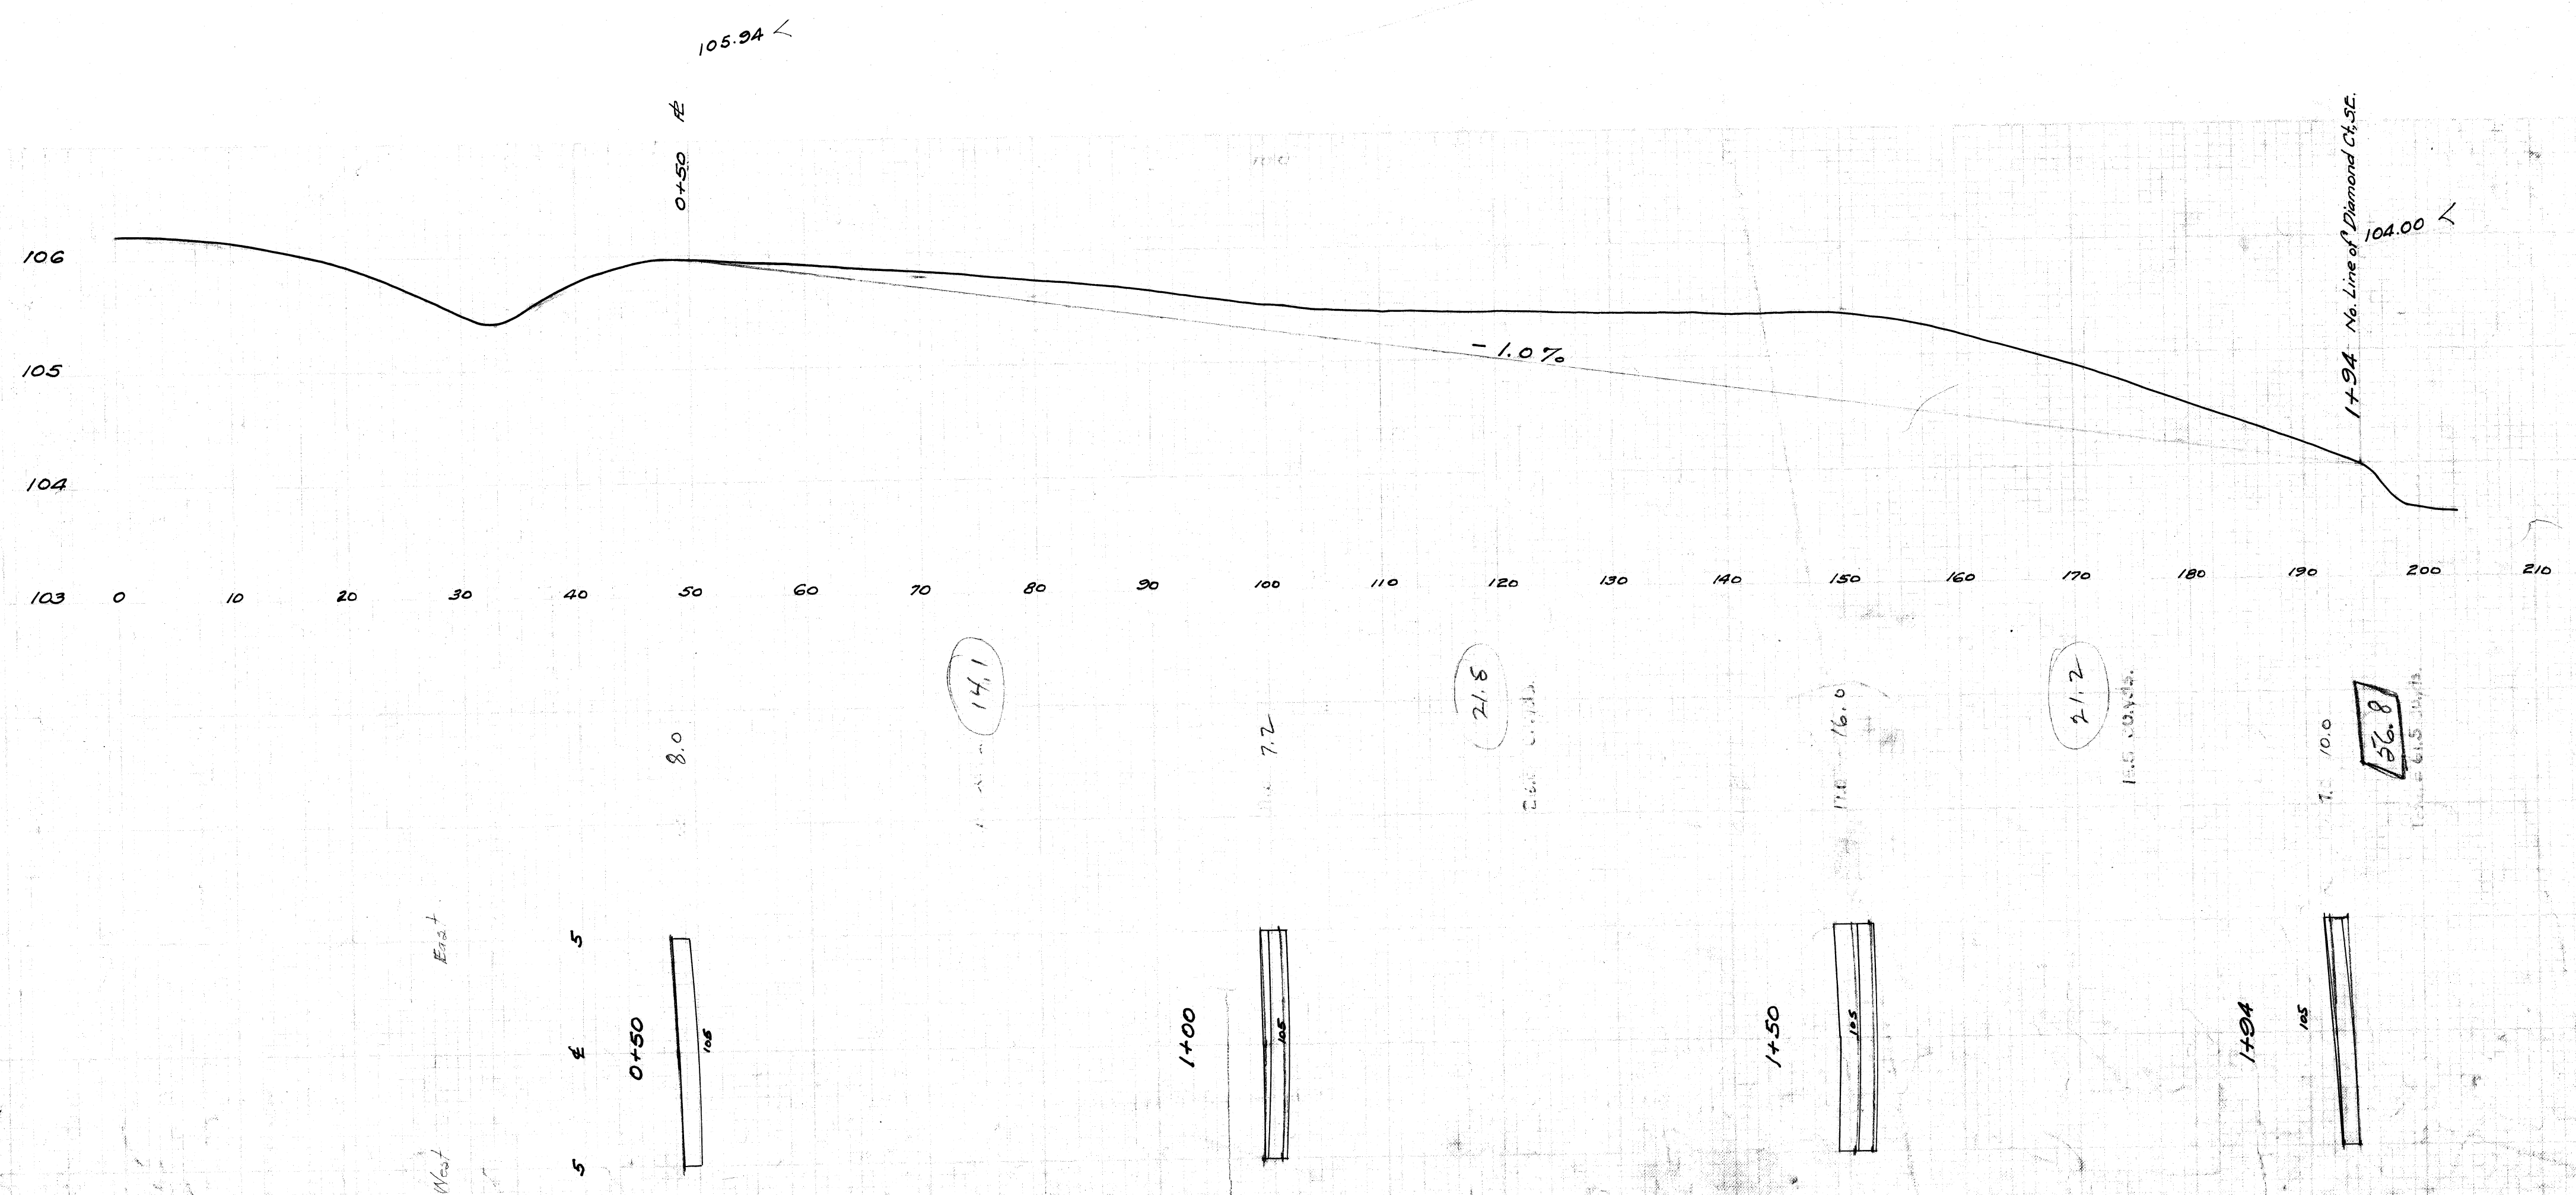

B.M. - Hyd. at Lincoln Way and Factory St. Elev. = 104.74

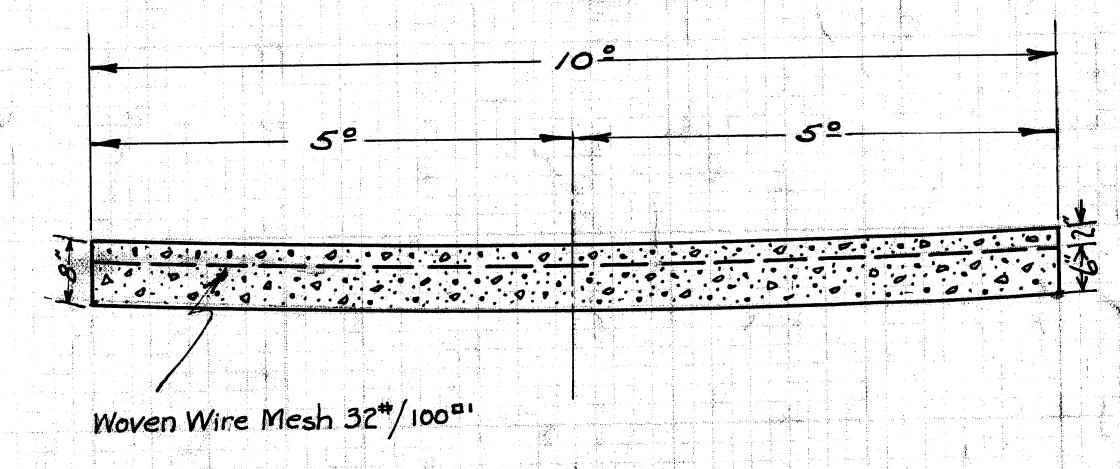

Standard X Section
OF
8" concrete Pavement

CITY OF MASSILLON, OHIO			
PAVING 10 FOOT ALLEY BETWEEN LINCOLN WAY EAST AND DIAMOND CT., SE-1/2 EAST OF FACTORY ST. SE			
APPROVED:		DEPT. OF PUBLIC SERVICE ENGINEERING DIVISION	
DR. BY G.C.M.	APR	Scale 1/4" = 1' Vert.	1/8" = 1' Hor.

FILE No. P-99
Acc. No. 936