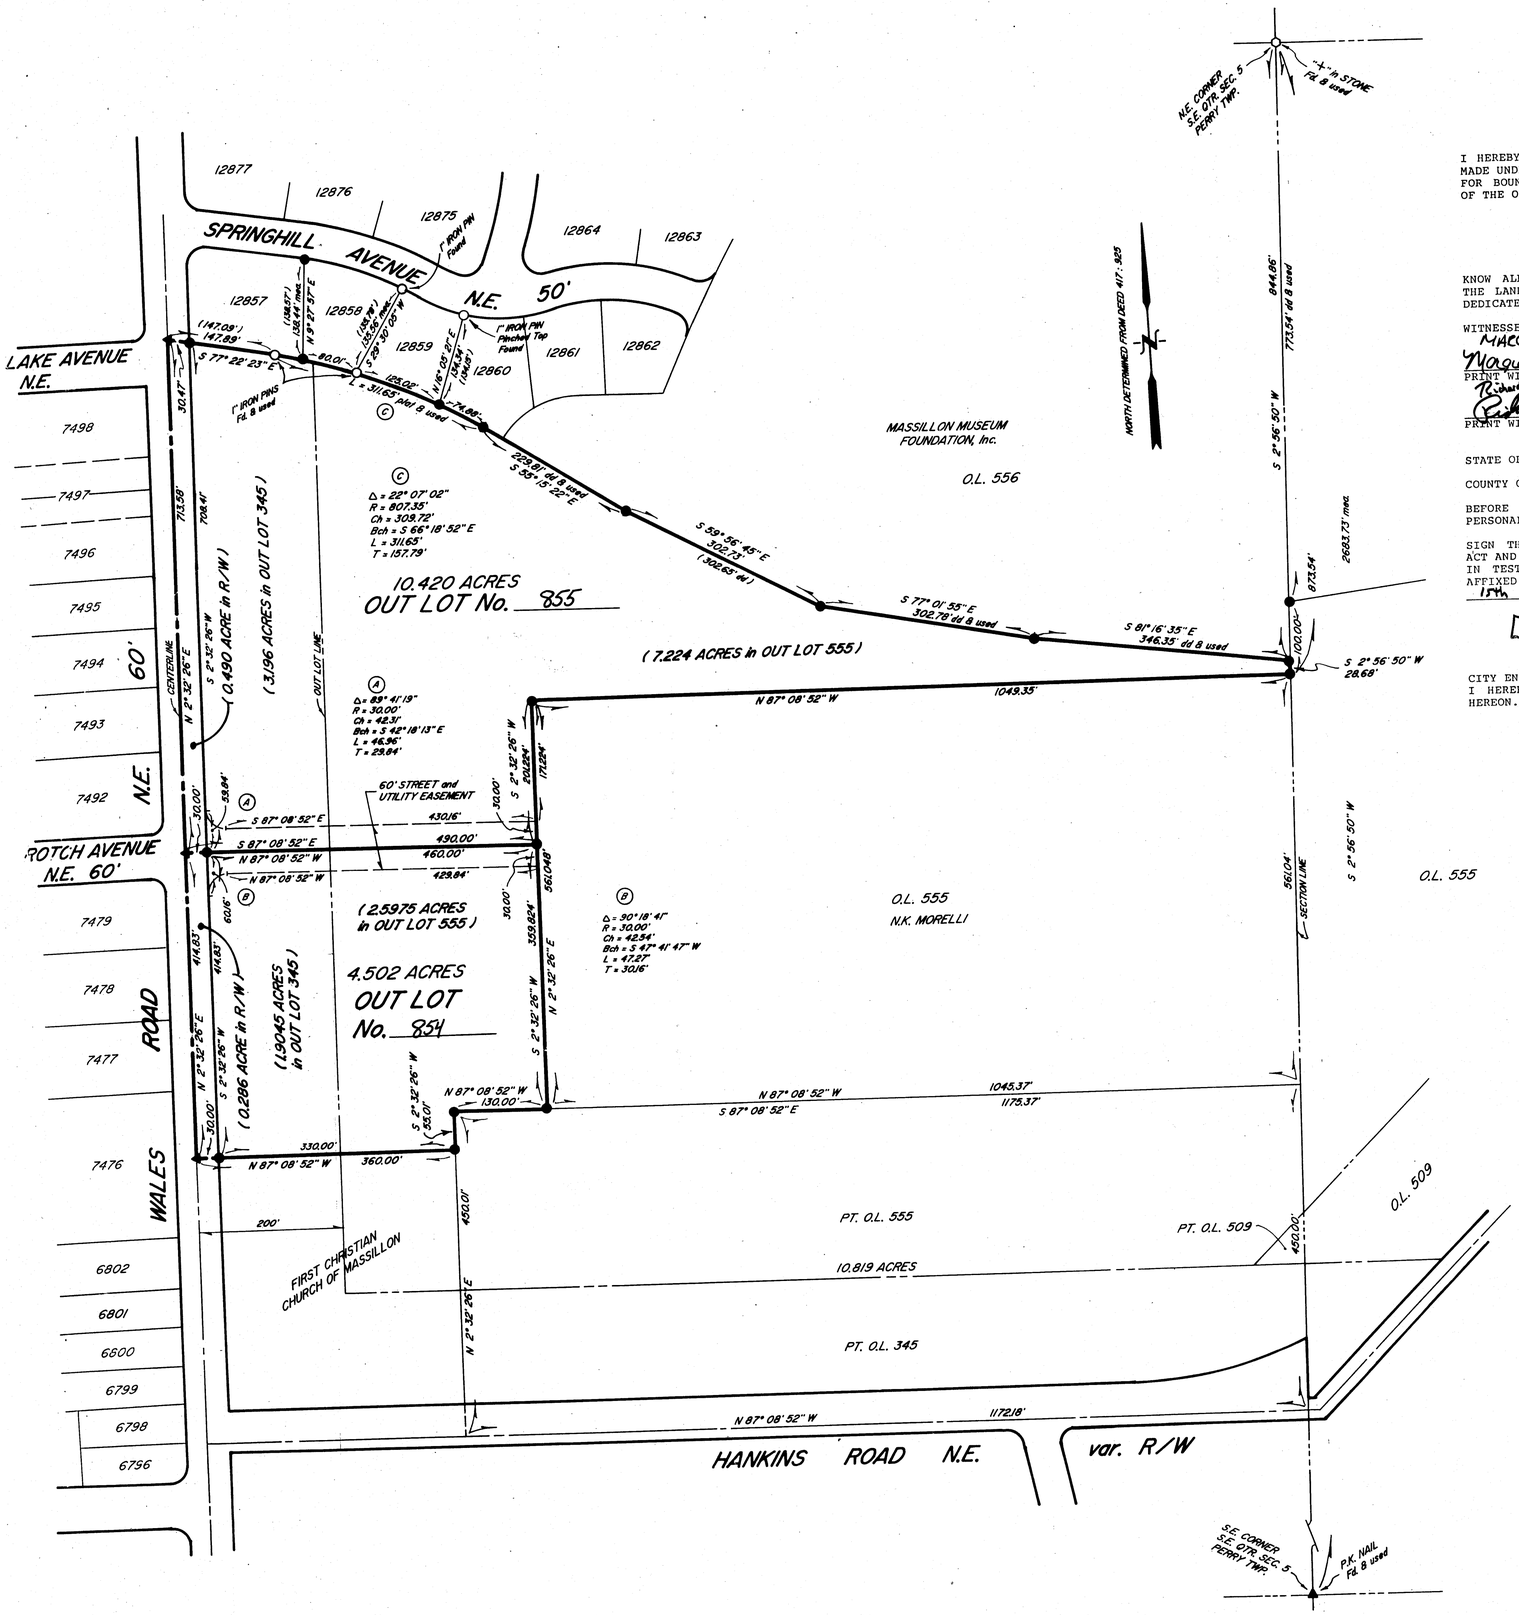

I HEREBY CERTIFY THAT THIS PLAT ACCURATELY REPRESENTS A SURVEY MADE UNDER MY SUPERVISION IN ACCORDANCE WITH THE MINIMUM STANDARD FOR BOUNDARY SURVEYS IN THE STATE OF OHIO PER CHAPTER 4733-37 OF THE OHIO REVISED CODE.

Robert P. Hoover
ROBERT P. HOOVER
OHIO REG. NO. 6155

STATE OF OHIO ROBERT PAUL HOOVER 6155 REGISTERED SURVEYOR

KNOW ALL MEN BY THESE PRESENTS THAT THE UNDERSIGNED OWNER OF THE LAND SHOWN ON THIS PLAT, DOES HEREBY APPROVE THE PLAT AND DEDICATE THE PUBLIC LANDS SHOWN HEREON TO PUBLIC USE FOREVER.

WITNESSES:
MAGGIE MAUBERT
Maggie Maubert
PRINT WITNESS NAME:
Richard D. Dodez
Richard D. Dodez
PRINT WITNESS NAME:

OWNER: N. KENTE Morelli, deceased
BY: William K. Henry, Adm. DBNWWA
MASSILON MUSEUM FOUNDATION, INC
BY: Jacque E. Jones
JACQUE E. JONES, PRESIDENT

STATE OF OHIO)
) SS
COUNTY OF STARK)

BEFORE ME, A NOTARY PUBLIC IN AND FOR SAID COUNTY AND STATE PERSONALLY APPEARED WILLIAM K. HENRY, ADMINISTRATOR DBN, WWA, WHO ACKNOWLEDGED THAT THEY DID SIGN THE FOREGOING INSTRUMENT AND THAT THE SAME IS THE FREE ACT AND DEED OF SUCH PERSONS.
IN TESTIMONY WHEREOF I HAVE HEREUNTO SUBSCRIBED MY HAND AND AFFIXED MY OFFICIAL SEAL AT Canton, OHIO, THIS 15th DAY OF December, 1999.

[Seal]

Richard D. Dodez
NOTARY PUBLIC
RICHARD D. DODEZ, Attorney at Law
Notary Public State of Ohio
My Commission has no expiration date
Section 147.03 R.C.

CITY ENGINEER:
I HEREBY APPROVE THIS PLAT AND ASSIGN THE LOT NUMBERS SHOWN HEREON.

James J. Burkes
CITY ENGINEER

STARK COUNTY AUDITOR:
ENTERED FOR TRANSFER BY THE STARK COUNTY AUDITOR THIS 26th DAY OF April, 2000.

Janet Klein Creighton
STARK COUNTY AUDITOR
by Robert P. Hoover II, Deputy

STARK COUNTY RECORDER:
RECEIVED BY THE STARK COUNTY RECORDER THIS 26th DAY OF April, 2000, AND RECORDED IN PLAT BOOK 67, PAGE 91.
Fee $43.20

STARK COUNTY RECORDER

CITY PLANNING COMMISSION:
APPROVED BY THE MASSILLON CITY PLANNING COMMISSION THIS 9th DAY OF February, 2000.

James J. Burkes
SECRETARY

CHAIRMAN

CITY COUNCIL:
APPROVED BY THE MASSILLON CITY COUNCIL THIS _____ DAY OF _____, _____.

COUNCIL ACCEPTANCE NOT NECESSARY, NO STREET DEDICATION HERE-ON PER SECTION 1107.03 (B), 3, CODIFIED ORDINANCES OF THE CITY OF MASSILLON, OHIO

PRESIDENT

CLERK OF COUNCIL

AREA IN EXISTING R/W - 0.776 ACRE

AREAS IN NEW OUT LOTS - 10.420 ACRES
4.502 ACRES

TOTAL AREA TO BE PLATTED - 15.698 ACRES

DATA USED:

STARK COUNTY TAX MAPS
PREVIOUS SURVEYS -
PIPER - dated 2-27-60
CAMMEL - dated OCT. 20, 1965
BUCKEYE - dated AUG. 16, 1985
DEDICATION PLAT - P.B. 34 PG. 132
DEEDS - 417 : 925 3117 : 434
153 : 157 599 : 866
2292 : 404 838 : 619

● INDICATES A 5/8" IRON BAR SET
▲ INDICATES A P.K. NAIL SET
UNLESS OTHERWISE NOTED.

1 INCH = 100 FEET
0 100 200

DRAWN BY	DATE	REVISION DESCRIPTION
CHECKED BY		

REPLAT

MORELLI PROPERTY

PART of OUT LOTS 345 and 555
in the CITY of MASSILLON
STARK COUNTY, OHIO

HOOVER and ASSOCIATES, Inc.
PROFESSIONAL SURVEYING SERVICES
5782 HUCKLEBERRY STREET N.W. NORTH CANTON, OHIO 44720

SCALE: 1" = 100' | DECEMBER 1999 | SHEET

00 PS 09