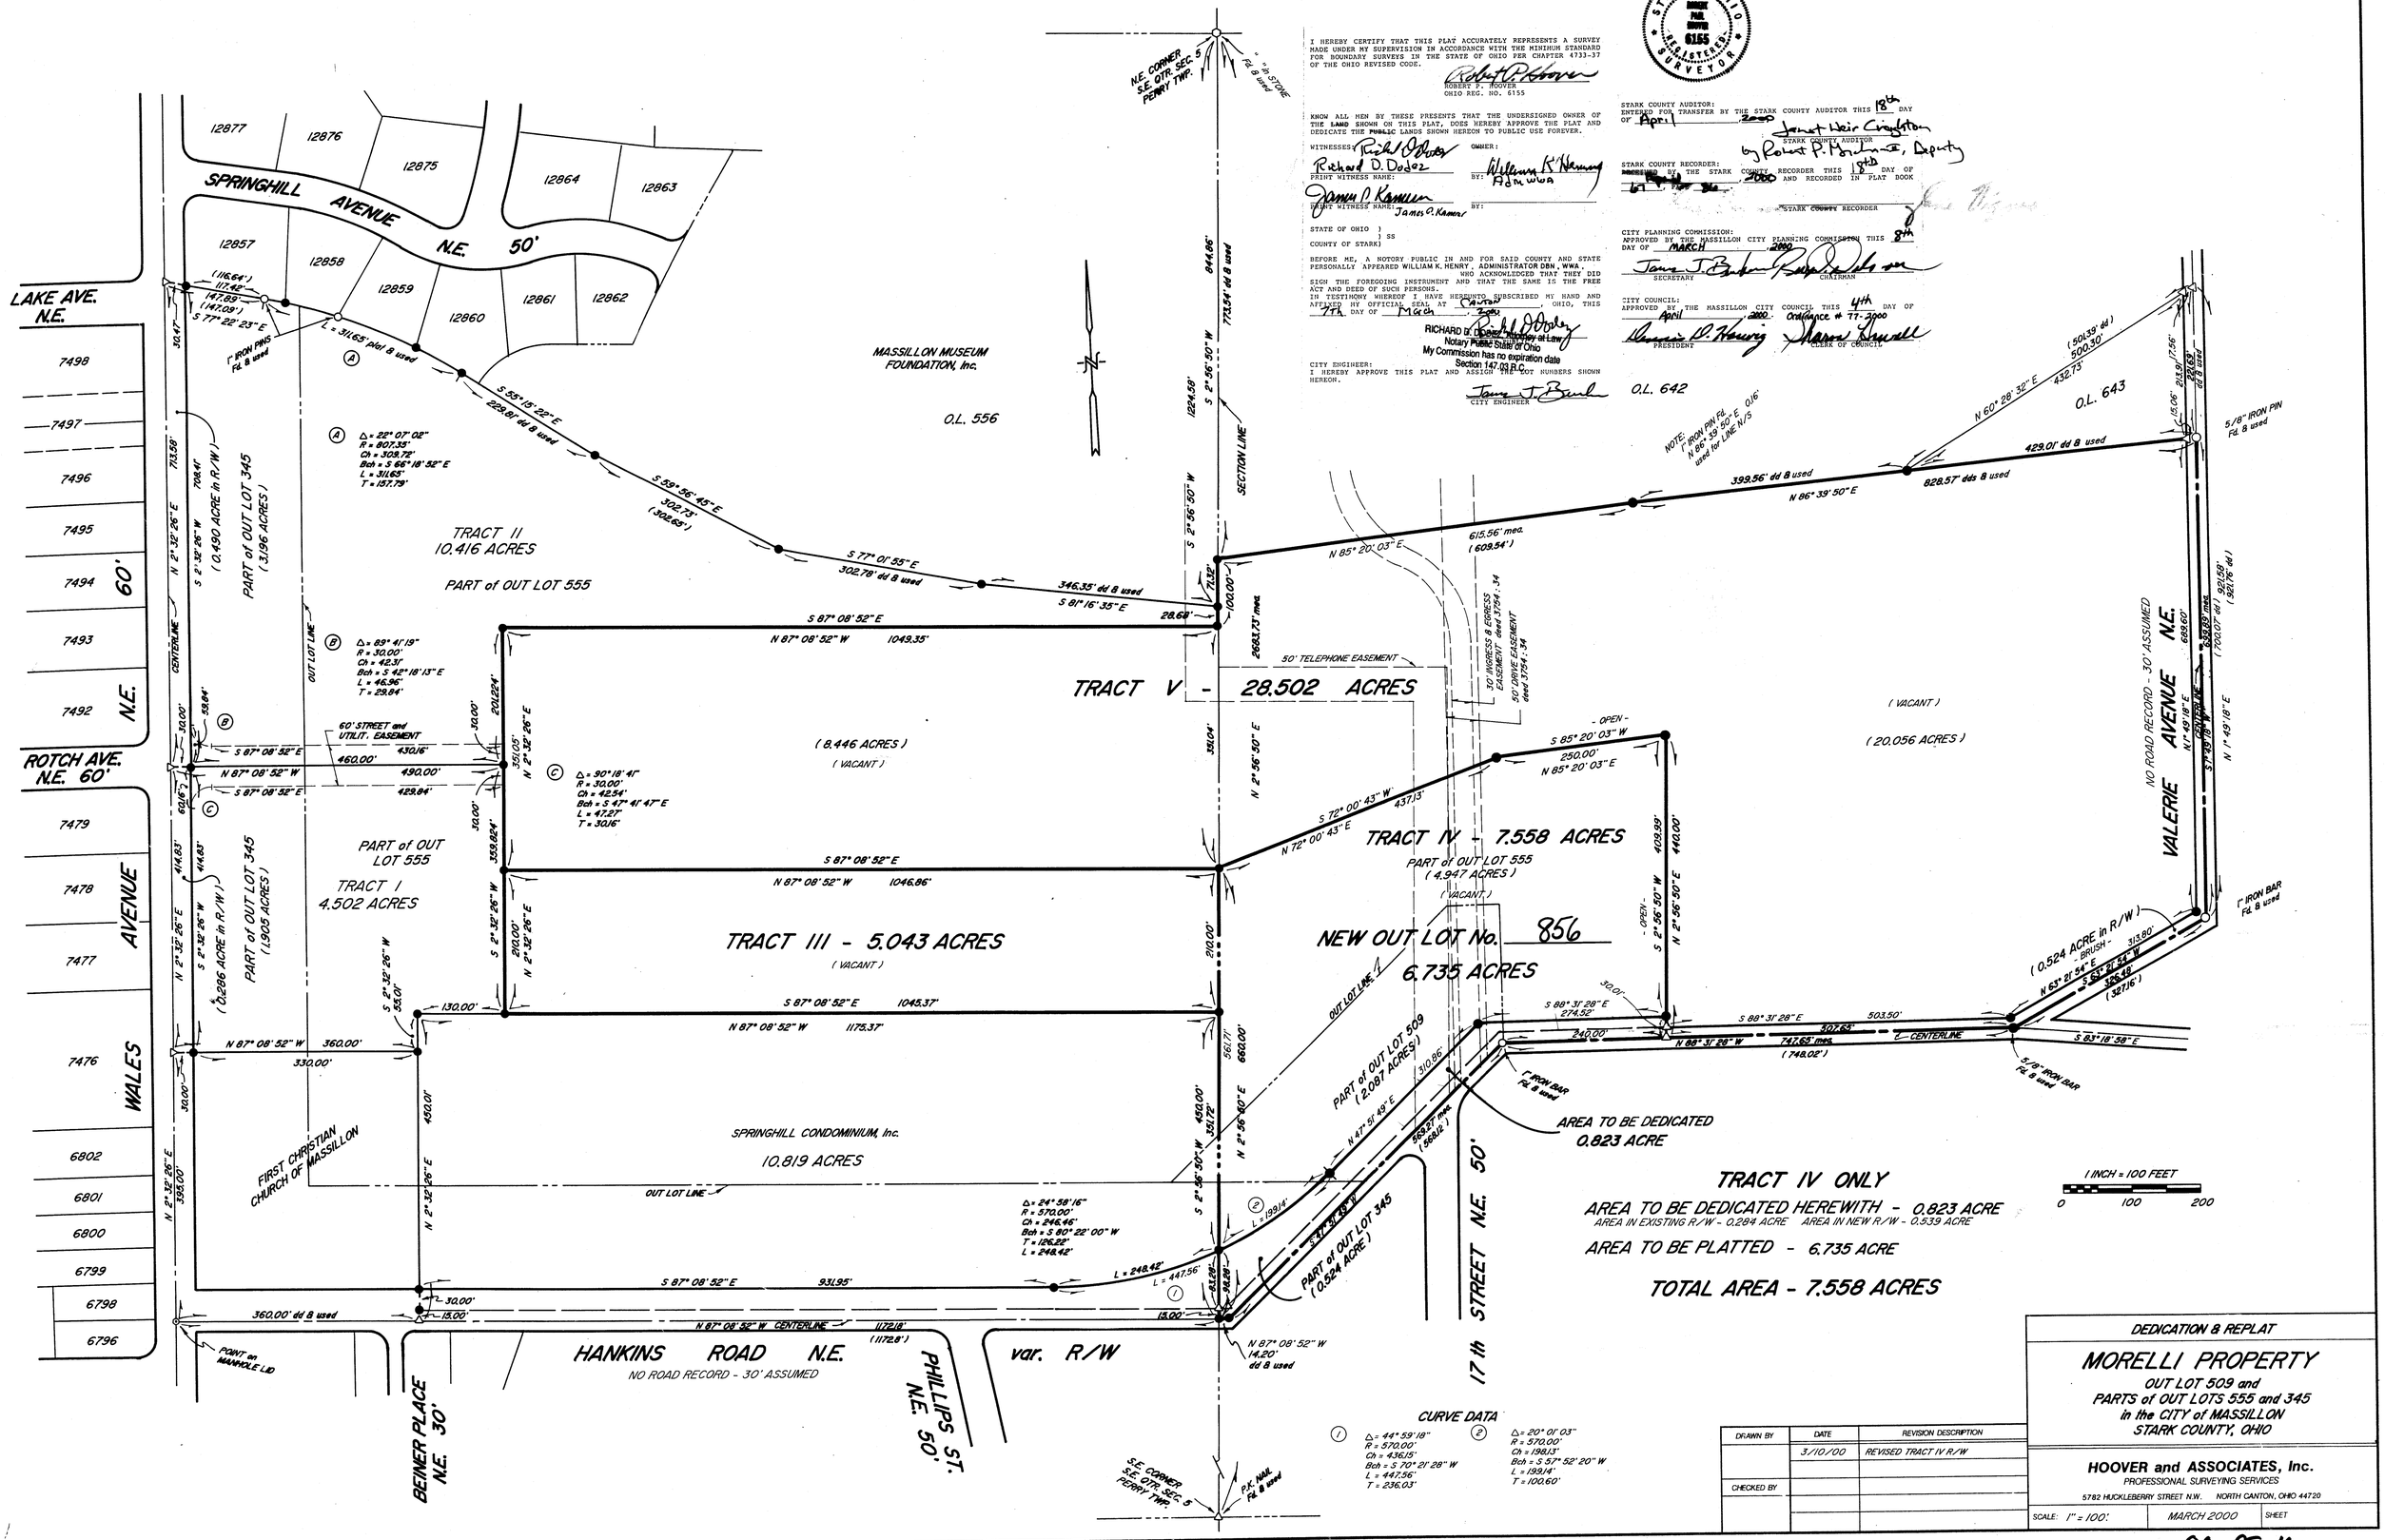

I HEREBY CERTIFY THAT THIS PLAT ACCURATELY REPRESENTS A SURVEY MADE UNDER MY SUPERVISION IN ACCORDANCE WITH THE MINIMUM STANDARD FOR BOUNDARY SURVEYS IN THE STATE OF OHIO PER CHAPTER 4733-37 OF THE OHIO REVISED CODE.

ROBERT P. HOOVER
OHIO REG. NO. 6155

STATE OF OHIO REGISTERED SURVEYOR 6155

KNOW ALL MEN BY THESE PRESENTS THAT THE UNDERSIGNED OWNER OF THE LAND SHOWN ON THIS PLAT, DOES HEREBY APPROVE THE PLAT AND DEDICATE THE PUBLIC LANDS SHOWN HEREON TO PUBLIC USE FOREVER.

WITNESSES: Richard D. Dodez
PRINT WITNESS NAME:
James O. Kamner
PRINT WITNESS NAME: James O. Kamner

OWNER:
BY: William K. Henry
ADM WWA
BY:

STATE OF OHIO }
} SS
COUNTY OF STARK}

BEFORE ME, A NOTORY PUBLIC IN AND FOR SAID COUNTY AND STATE PERSONALLY APPEARED WILLIAM K. HENRY, ADMINISTRATOR DBH, WWA, WHO ACKNOWLEDGED THAT THEY DID SIGN THE FOREGOING INSTRUMENT AND THAT THE SAME IS THE FREE ACT AND DEED OF SUCH PERSONS.
IN TESTIMONY WHEREOF I HAVE HEREUNTO SUBSCRIBED MY HAND AND AFFIXED MY OFFICIAL SEAL AT Canton, OHIO, THIS 7th DAY OF March, 2000.

RICHARD D. DODEZ, Attorney at Law
Notary Public State of Ohio
My Commission has no expiration date
Section 147.03 R.C.

CITY ENGINEER:
I HEREBY APPROVE THIS PLAT AND ASSIGN THE LOT NUMBERS SHOWN HEREON.
CITY ENGINEER

STARK COUNTY AUDITOR:
ENTERED FOR TRANSFER BY THE STARK COUNTY AUDITOR THIS 18th DAY OF April, 2000
Janet Weir Creighton
STARK COUNTY AUDITOR
by Robert P. Houghtaling, Deputy

STARK COUNTY RECORDER:
FILED BY THE STARK COUNTY RECORDER THIS 19th DAY OF 2000 AND RECORDED IN PLAT BOOK
STARK COUNTY RECORDER

CITY PLANNING COMMISSION:
APPROVED BY THE MASSILLON CITY PLANNING COMMISSION THIS 8th DAY OF MARCH 2000
SECRETARY CHAIRMAN

CITY COUNCIL:
APPROVED BY THE MASSILLON CITY COUNCIL THIS 4th DAY OF April 2000 Ordinance # 77-2000
PRESIDENT CLERK OF COUNCIL

DRAWN BY	DATE	REVISION DESCRIPTION
	3/10/00	REVISED TRACT IV R/W
CHECKED BY		

DEDICATION & REPLAT

MORELLI PROPERTY

OUT LOT 509 and
PARTS of OUT LOTS 555 and 345
in the CITY of MASSILLON
STARK COUNTY, OHIO

HOOVER and ASSOCIATES, Inc.
PROFESSIONAL SURVEYING SERVICES
5782 HUCKLEBERRY STREET N.W. NORTH CANTON, OHIO 44720

SCALE: 1" = 100' | MARCH 2000 | SHEET

00 PS 10