KNOW ALL MEN BY THESE PRESENTS THAT THE UNDERSIGNED OWNERS OF THE LAND SHOWN ON THIS PLAT, DO HEREBY APPROVE THE REPLAT OF THE LANDS SHOWN HEREON.

WITNESSES:

PRINT WITNESS NAME:

PRINT WITNESS NAME:

OWNERS:

BY: MICHAEL D. BELL

BY: KIMBERLY A. BELL

STATE OF WASHINGTON)
) SS:
King COUNTY)

BEFORE ME, A NOTARY PUBLIC IN AND FOR SAID COUNTY AND STATE, PERSONALLY APPEARED MICHAEL D. BELL AND KIMBERLY A. BELL, HUSBAND AND WIFE WHO ACKNOWLEDGED THAT THEY DID SIGN THE FOREGOING INSTRUMENT AND THAT THE SAME IS THE FREE ACT AND DEED OF SUCH PERSONS.

IN TESTIMONY WHEREOF, I HAVE HEREUNTO SUBSCRIBED MY HAND AND AFFIXED MY OFFICIAL SEAL AT _____, WASHINGTON, THIS 4TH DAY OF JUNE, 2002.

NOTARY PUBLIC

WITNESSES:

PRINT WITNESS NAME:

PRINT WITNESS NAME:

PRINT WITNESS NAME:

PRINT WITNESS NAME:

OWNERS:

BY: BARBARA H. BERTOVICH

BY: GEORGE BERTOVICH

BY: ROBIN E. HENSCH

BY: EDWARD C. HENSCH

STATE OF OHIO)
) SS.
COUNTY OF STARK)

BEFORE ME, A NOTARY PUBLIC IN AND FOR SAID COUNTY AND STATE, PERSONALLY APPEARED GEORGE BERTOVICH AND BARBARA H. BERTOVICH, HUSBAND AND WIFE AND EDWARD C. HENSCH AND ROBIN E. HENSCH, HUSBAND AND WIFE, WHO ACKNOWLEDGED THAT THEY DID SIGN THE FOREGOING INSTRUMENT AND THAT THE SAME IS THE FREE ACT AND DEED OF SUCH PERSONS.

IN TESTIMONY WHEREOF, I HAVE HEREUNTO SUBSCRIBED MY HAND AND AFFIXED MY OFFICIAL SEAL AT CANTON, OHIO, THIS 4TH DAY OF JUNE, 2002.

[seal]

NOTARY PUBLIC

STARK COUNTY RECORDER:
RECEIVED BY THE STARK COUNTY RECORDER THIS 7 DAY OF August 2002, AND RECORDED IN PLAT BOOK _____, PAGE _____

STARK COUNTY RECORDER

CITY PLANNING COMMISSION:
APPROVED BY THE MASSILLON CITY PLANNING COMMISSION THIS 24TH DAY OF July, 2002.

SECRETARY CHAIRMAN

CITY COUNCIL:
APPROVED BY THE MASSILLON CITY COUNCIL THIS _____ DAY OF _____, 2002.

COUNCIL ACCEPTANCE NOT NECESSARY, NO STREET DEDICATION HEREON, PER SECTION 1107.3(b)(3) CODIFIED ORDINANCES OF MASSILLON, OHIO.

PRESIDENT CLERK OF COUNCIL

CITY ENGINEER:
I HEREBY APPROVE THIS PLAT AND ASSIGN THE OUT LOT NUMBER SHOWN HEREON.

CITY ENGINEER

STARK COUNTY AUDITOR:
ENTERED FOR TRANSFER BY THE STARK COUNTY AUDITOR THIS 7th DAY OF August, 2002.

STARK COUNTY AUDITOR
by Robert P. Moralanti, Deputy

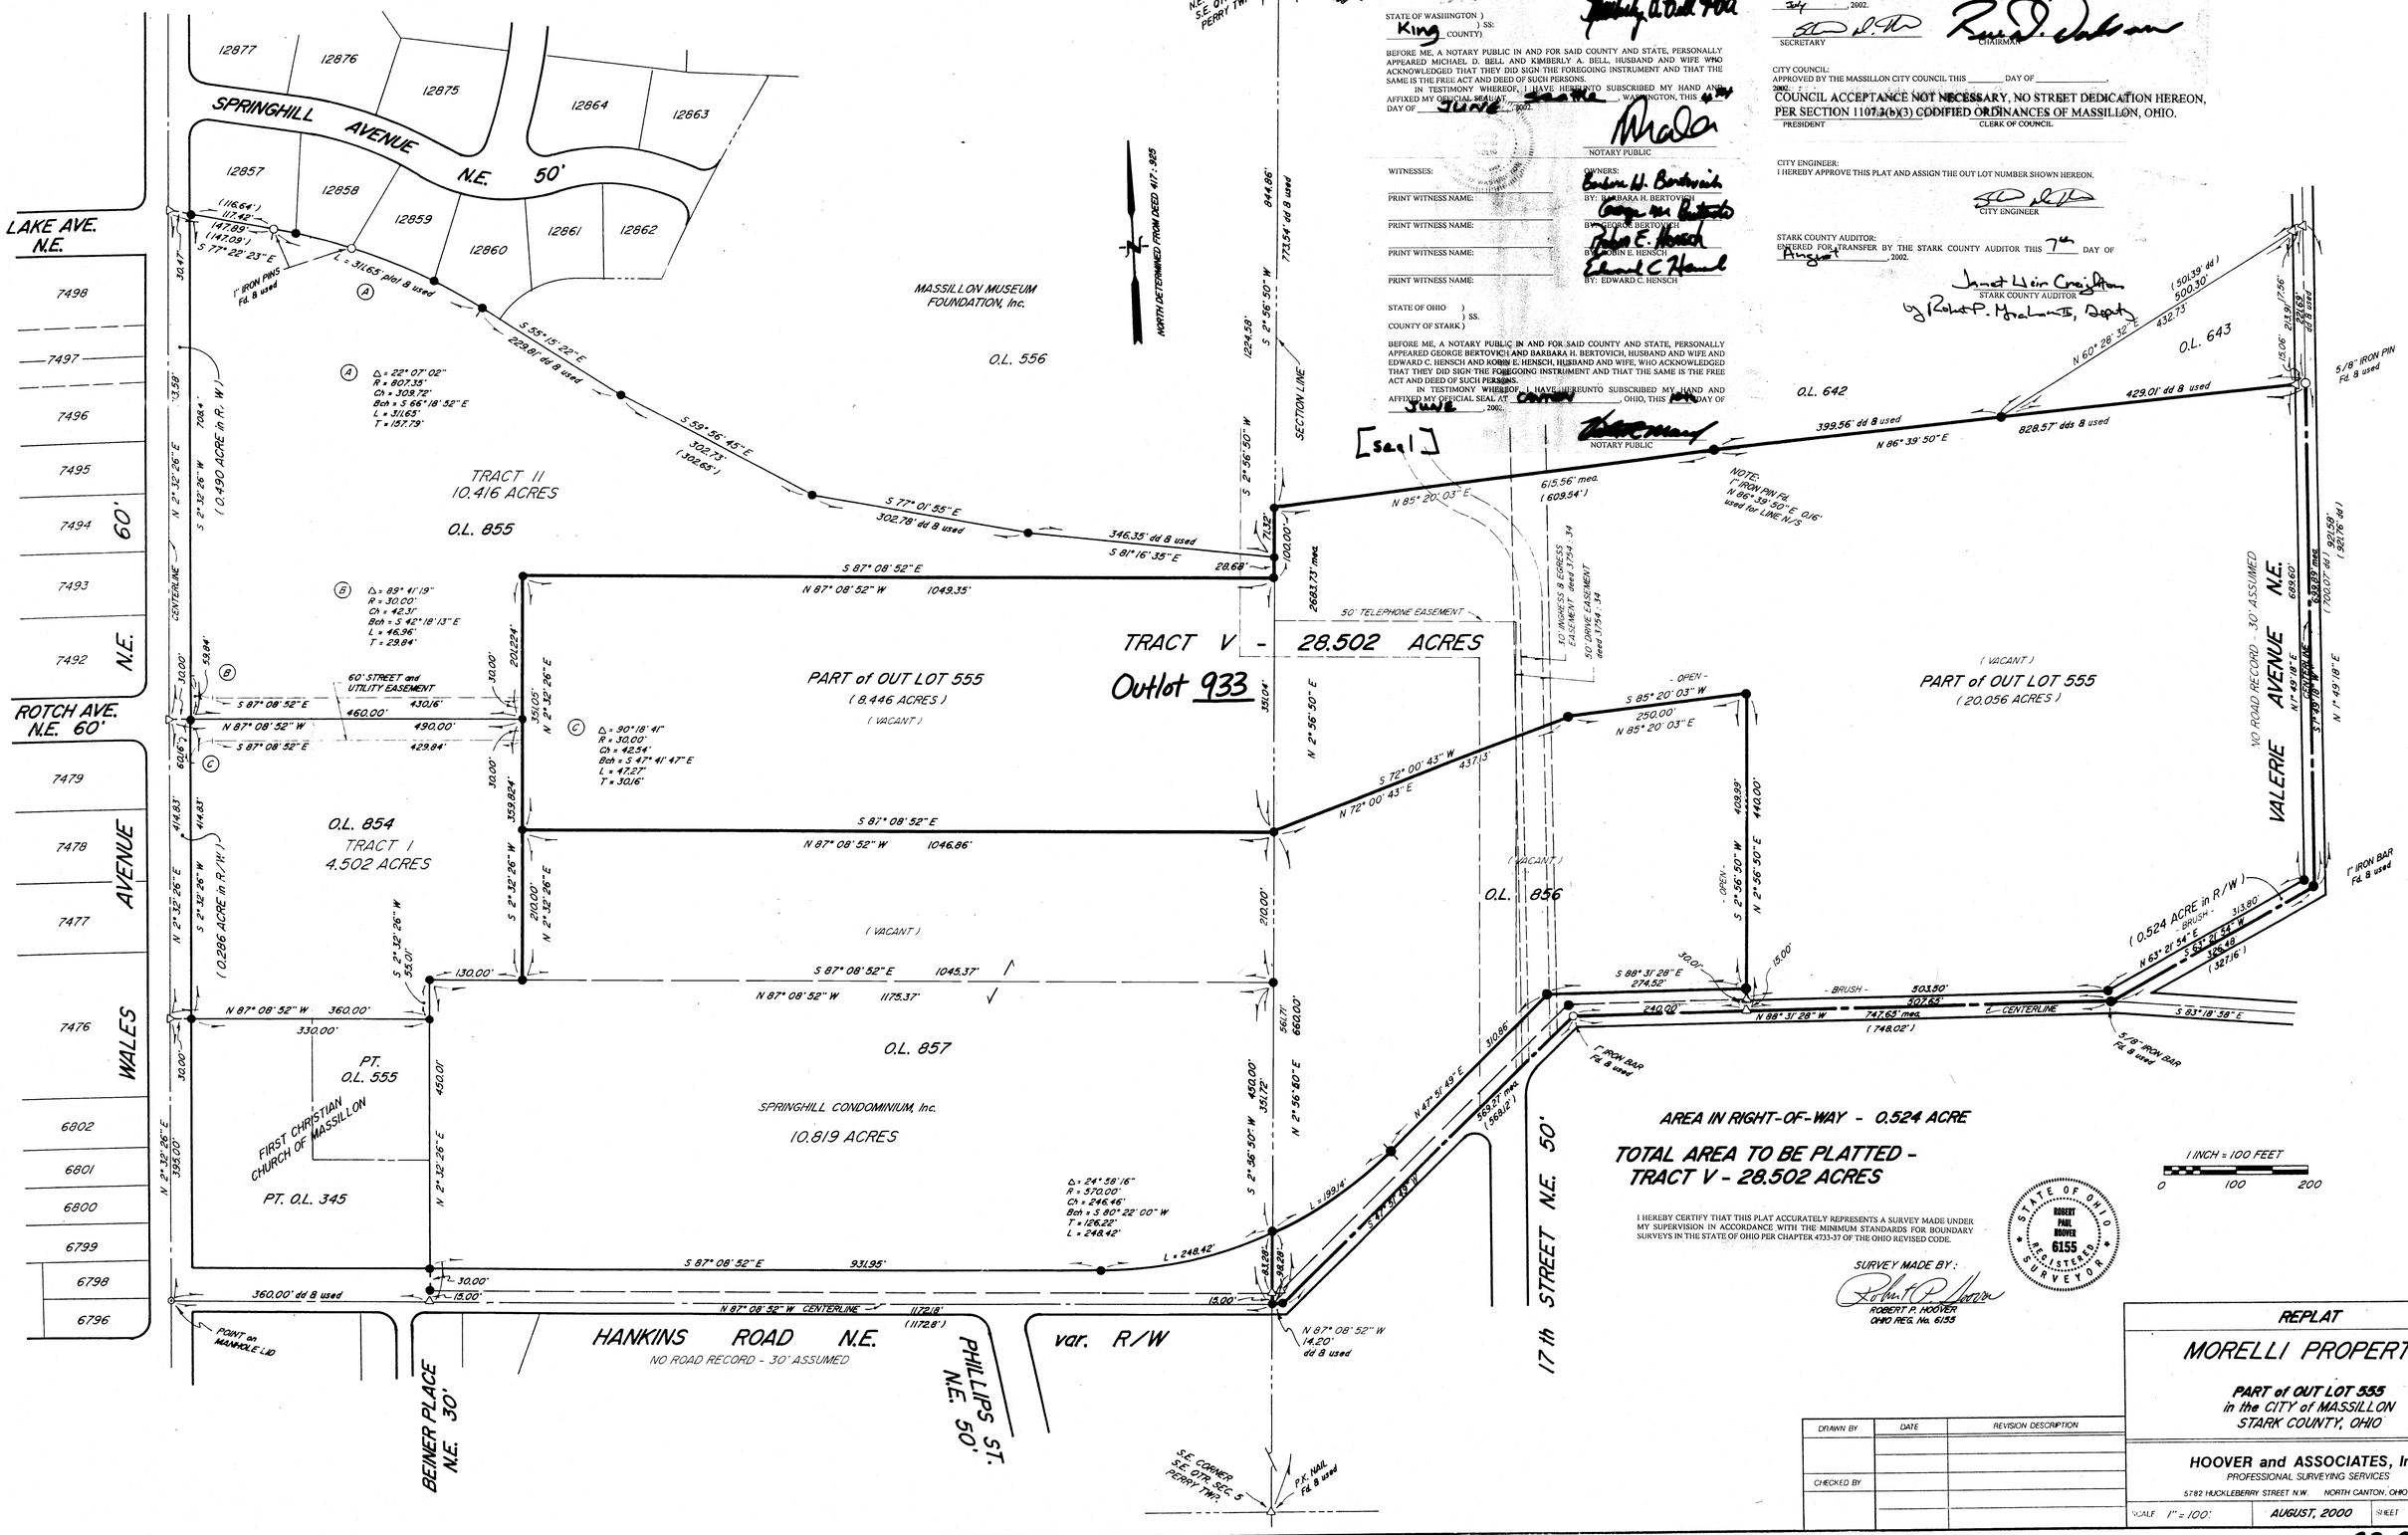

AREA IN RIGHT-OF-WAY - 0.524 ACRE

TOTAL AREA TO BE PLATTED - TRACT V - 28.502 ACRES

1 INCH = 100 FEET
0 100 200

I HEREBY CERTIFY THAT THIS PLAT ACCURATELY REPRESENTS A SURVEY MADE UNDER MY SUPERVISION IN ACCORDANCE WITH THE MINIMUM STANDARDS FOR BOUNDARY SURVEYS IN THE STATE OF OHIO PER CHAPTER 4733-37 OF THE OHIO REVISED CODE.

STATE OF OHIO ROBERT PAUL HOOVER 6155 REGISTERED SURVEYOR

SURVEY MADE BY:
ROBERT P. HOOVER
OHIO REG. No. 6155

DRAWN BY	DATE	REVISION DESCRIPTION
CHECKED BY		

REPLAT

MORELLI PROPERTY

PART of OUT LOT 555
in the CITY of MASSILLON
STARK COUNTY, OHIO

HOOVER and ASSOCIATES, Inc.
PROFESSIONAL SURVEYING SERVICES
5782 HUCKLEBERRY STREET N.W. NORTH CANTON, OHIO 44720

SCALE 1" = 100' | AUGUST, 2000 | SHEET

02 85 16