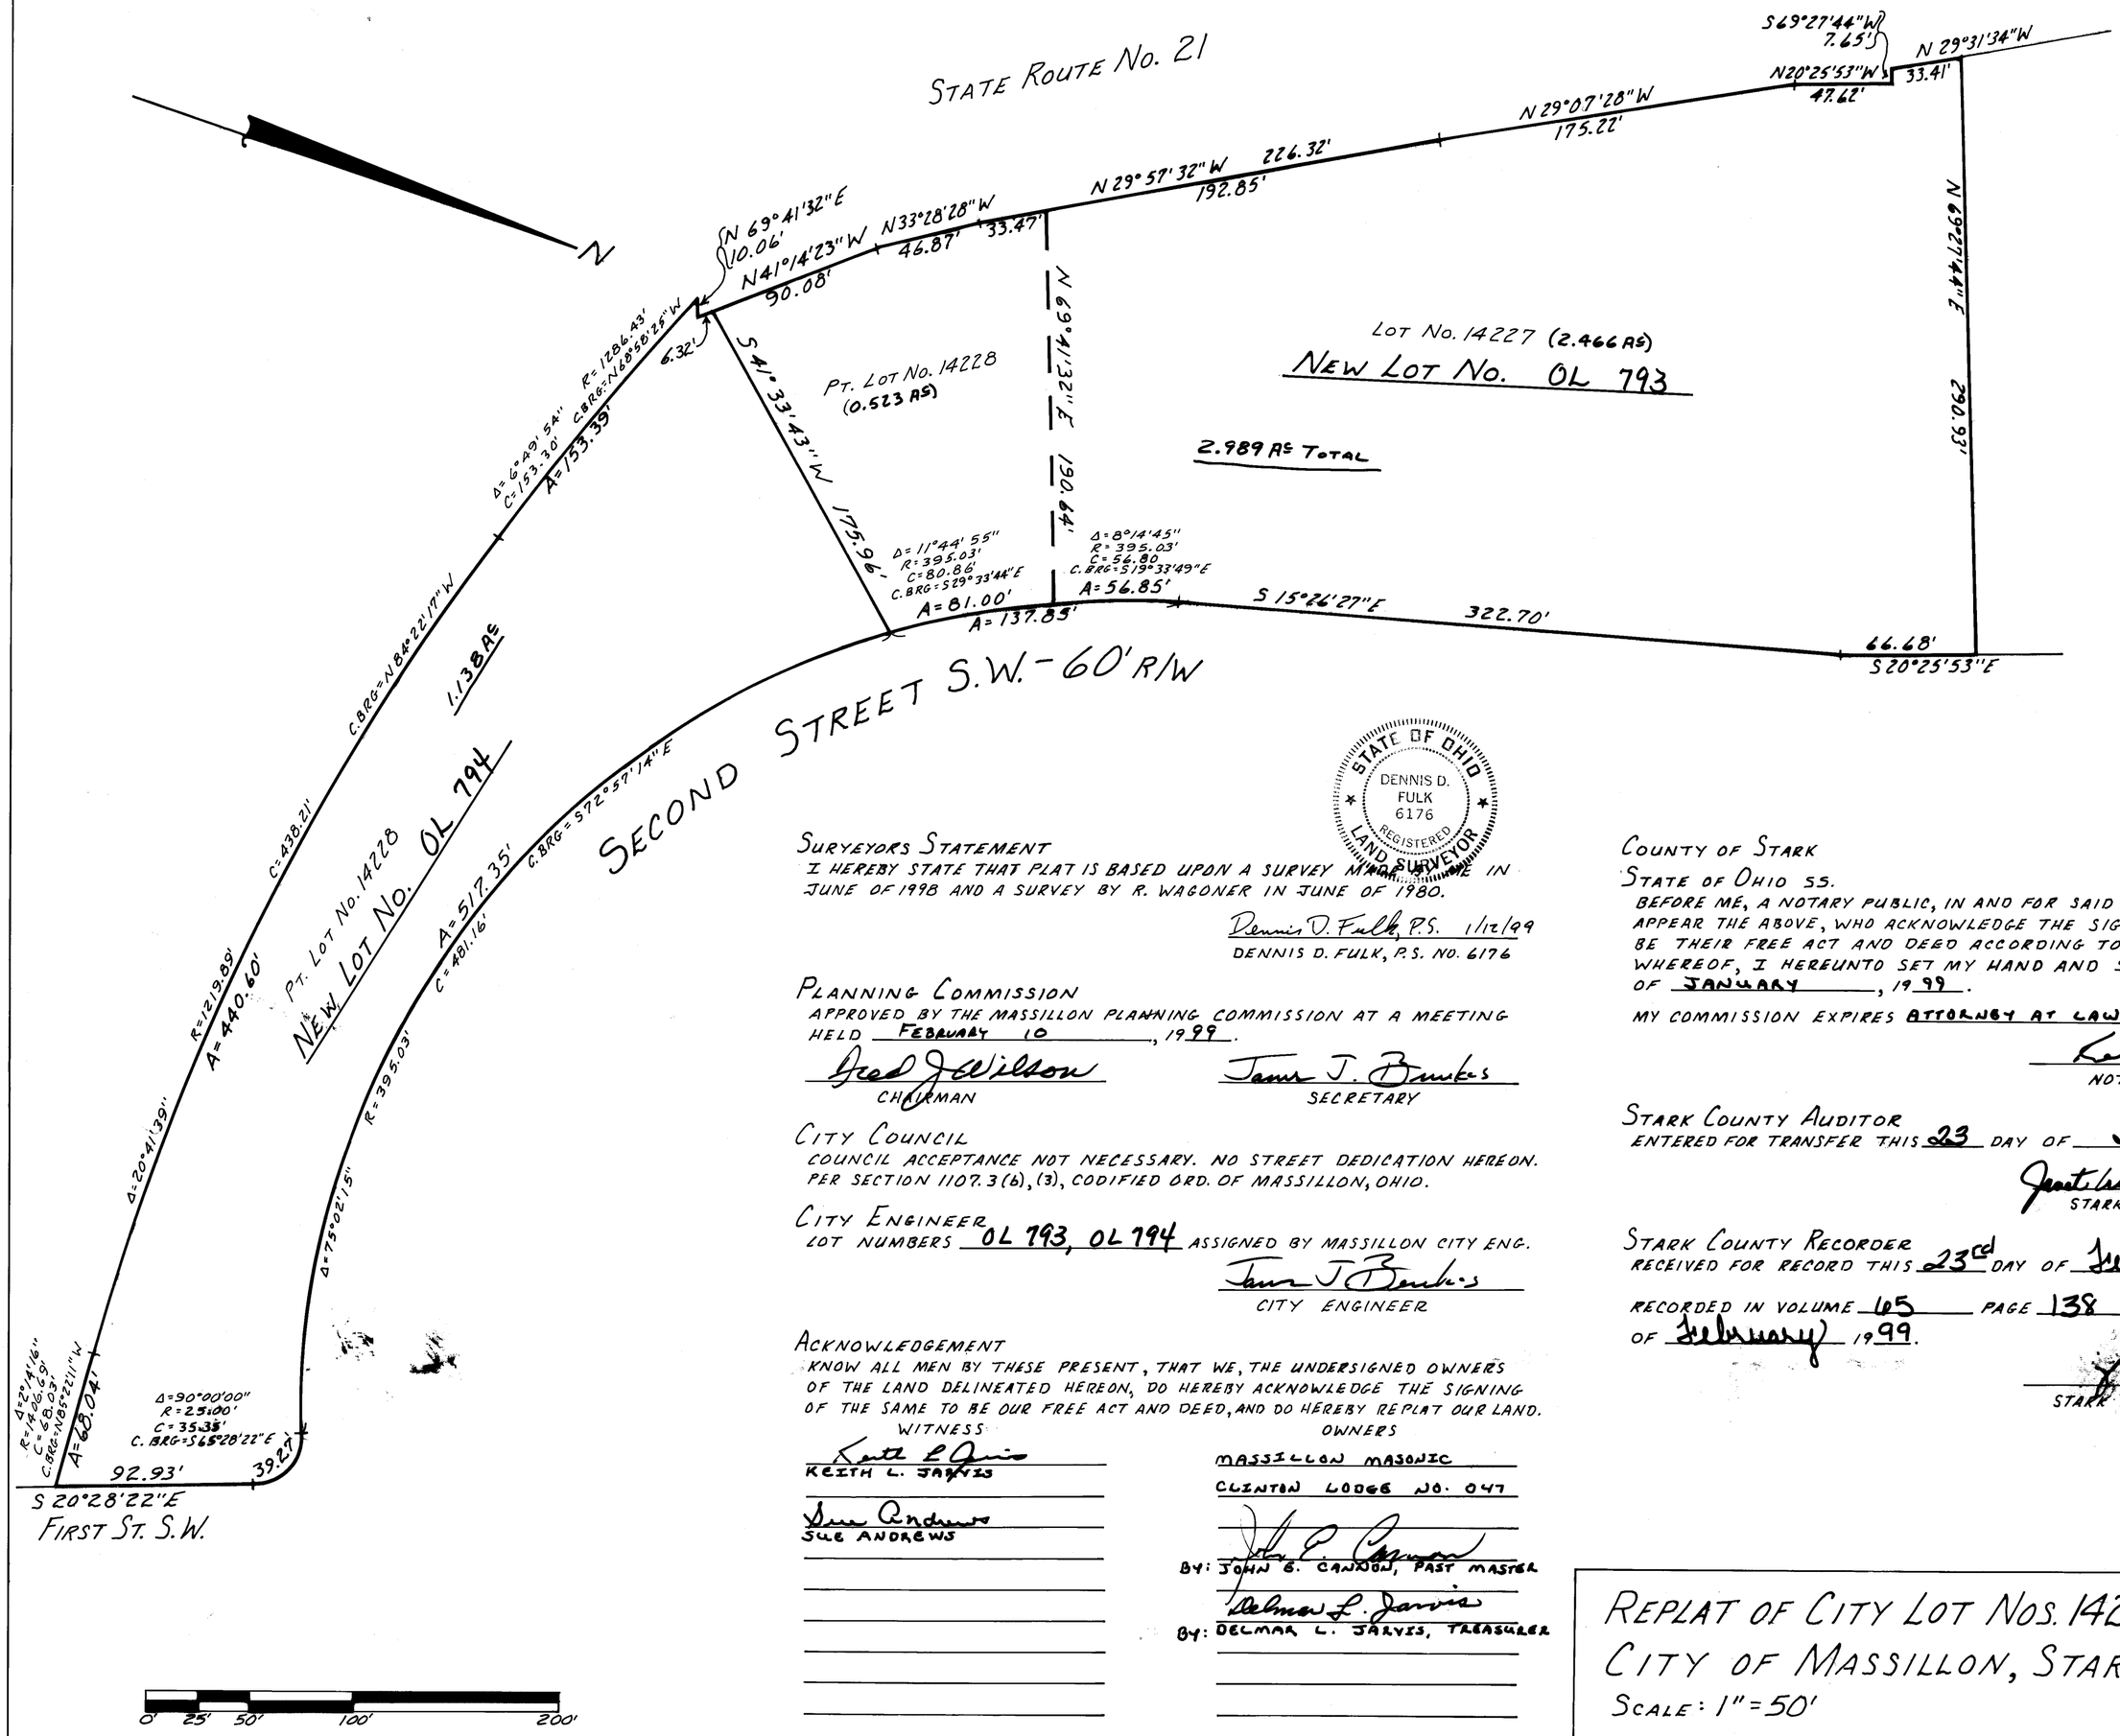

STATE OF OHIO
DENNIS D. FULK
6176
REGISTERED
LAND SURVEYOR

SURVEYORS STATEMENT

I HEREBY STATE THAT PLAT IS BASED UPON A SURVEY MADE BY ME IN JUNE OF 1998 AND A SURVEY BY R. WAGONER IN JUNE OF 1980.

Dennis D. Fulk, P.S. 1/12/99
DENNIS D. FULK, P.S. NO. 6176

PLANNING COMMISSION

APPROVED BY THE MASSILLON PLANNING COMMISSION AT A MEETING HELD FEBRUARY 10, 1999.

Fred J. Wilson — CHAIRMAN
James J. Banks — SECRETARY

CITY COUNCIL

COUNCIL ACCEPTANCE NOT NECESSARY. NO STREET DEDICATION HEREON. PER SECTION 1107.3(b),(3), CODIFIED ORD. OF MASSILLON, OHIO.

CITY ENGINEER

LOT NUMBERS OL 793, OL 794 ASSIGNED BY MASSILLON CITY ENG.

James J. Banks
CITY ENGINEER

ACKNOWLEDGEMENT

KNOW ALL MEN BY THESE PRESENT, THAT WE, THE UNDERSIGNED OWNERS OF THE LAND DELINEATED HEREON, DO HEREBY ACKNOWLEDGE THE SIGNING OF THE SAME TO BE OUR FREE ACT AND DEED, AND DO HEREBY REPLAT OUR LAND.

WITNESS	OWNERS
Keith L. Jarvis	MASSILLON MASONIC
KEITH L. JARVIS	CLINTON LODGE NO. 047
Sue Andrews	
SUE ANDREWS	
	By: John G. Cannon, PAST MASTER
	Delmar L. Jarvis
	By: DELMAR L. JARVIS, TREASURER

COUNTY OF STARK
STATE OF OHIO SS.

BEFORE ME, A NOTARY PUBLIC, IN AND FOR SAID COUNTY, DID PERSONALLY APPEAR THE ABOVE, WHO ACKNOWLEDGE THE SIGNING OF THE SAME TO BE THEIR FREE ACT AND DEED ACCORDING TO LAW. IN WITNESS WHEREOF, I HEREUNTO SET MY HAND AND SEAL THIS 27TH DAY OF JANUARY, 1999.

MY COMMISSION EXPIRES ATTORNEY AT LAW - NO EXPIRATION

Keith L. Jarvis
NOTARY PUBLIC

STARK COUNTY AUDITOR

ENTERED FOR TRANSFER THIS 23 DAY OF February 1999

Janet Weir Creighton by Patricia Fagan
STARK COUNTY AUDITOR Deputy Auditor

STARK COUNTY RECORDER

RECEIVED FOR RECORD THIS 23rd DAY OF February 1999.

RECORDED IN VOLUME 65 PAGE 138, THIS 23rd DAY OF February 1999.

Jane Vigness
STARK COUNTY RECORDER

REPLAT OF CITY LOT NOS. 14227 AND 14228, CITY OF MASSILLON, STARK COUNTY, OHIO.

SCALE: 1" = 50'

JANUARY, 1999.

DENNIS D. FULK, P.S. NO. 6176
MASSILLON, OHIO 837-9683

99PS01