PART OF THIRD WARD
—OF THE—
CITY OF MASSILLON

See Tax Map 32

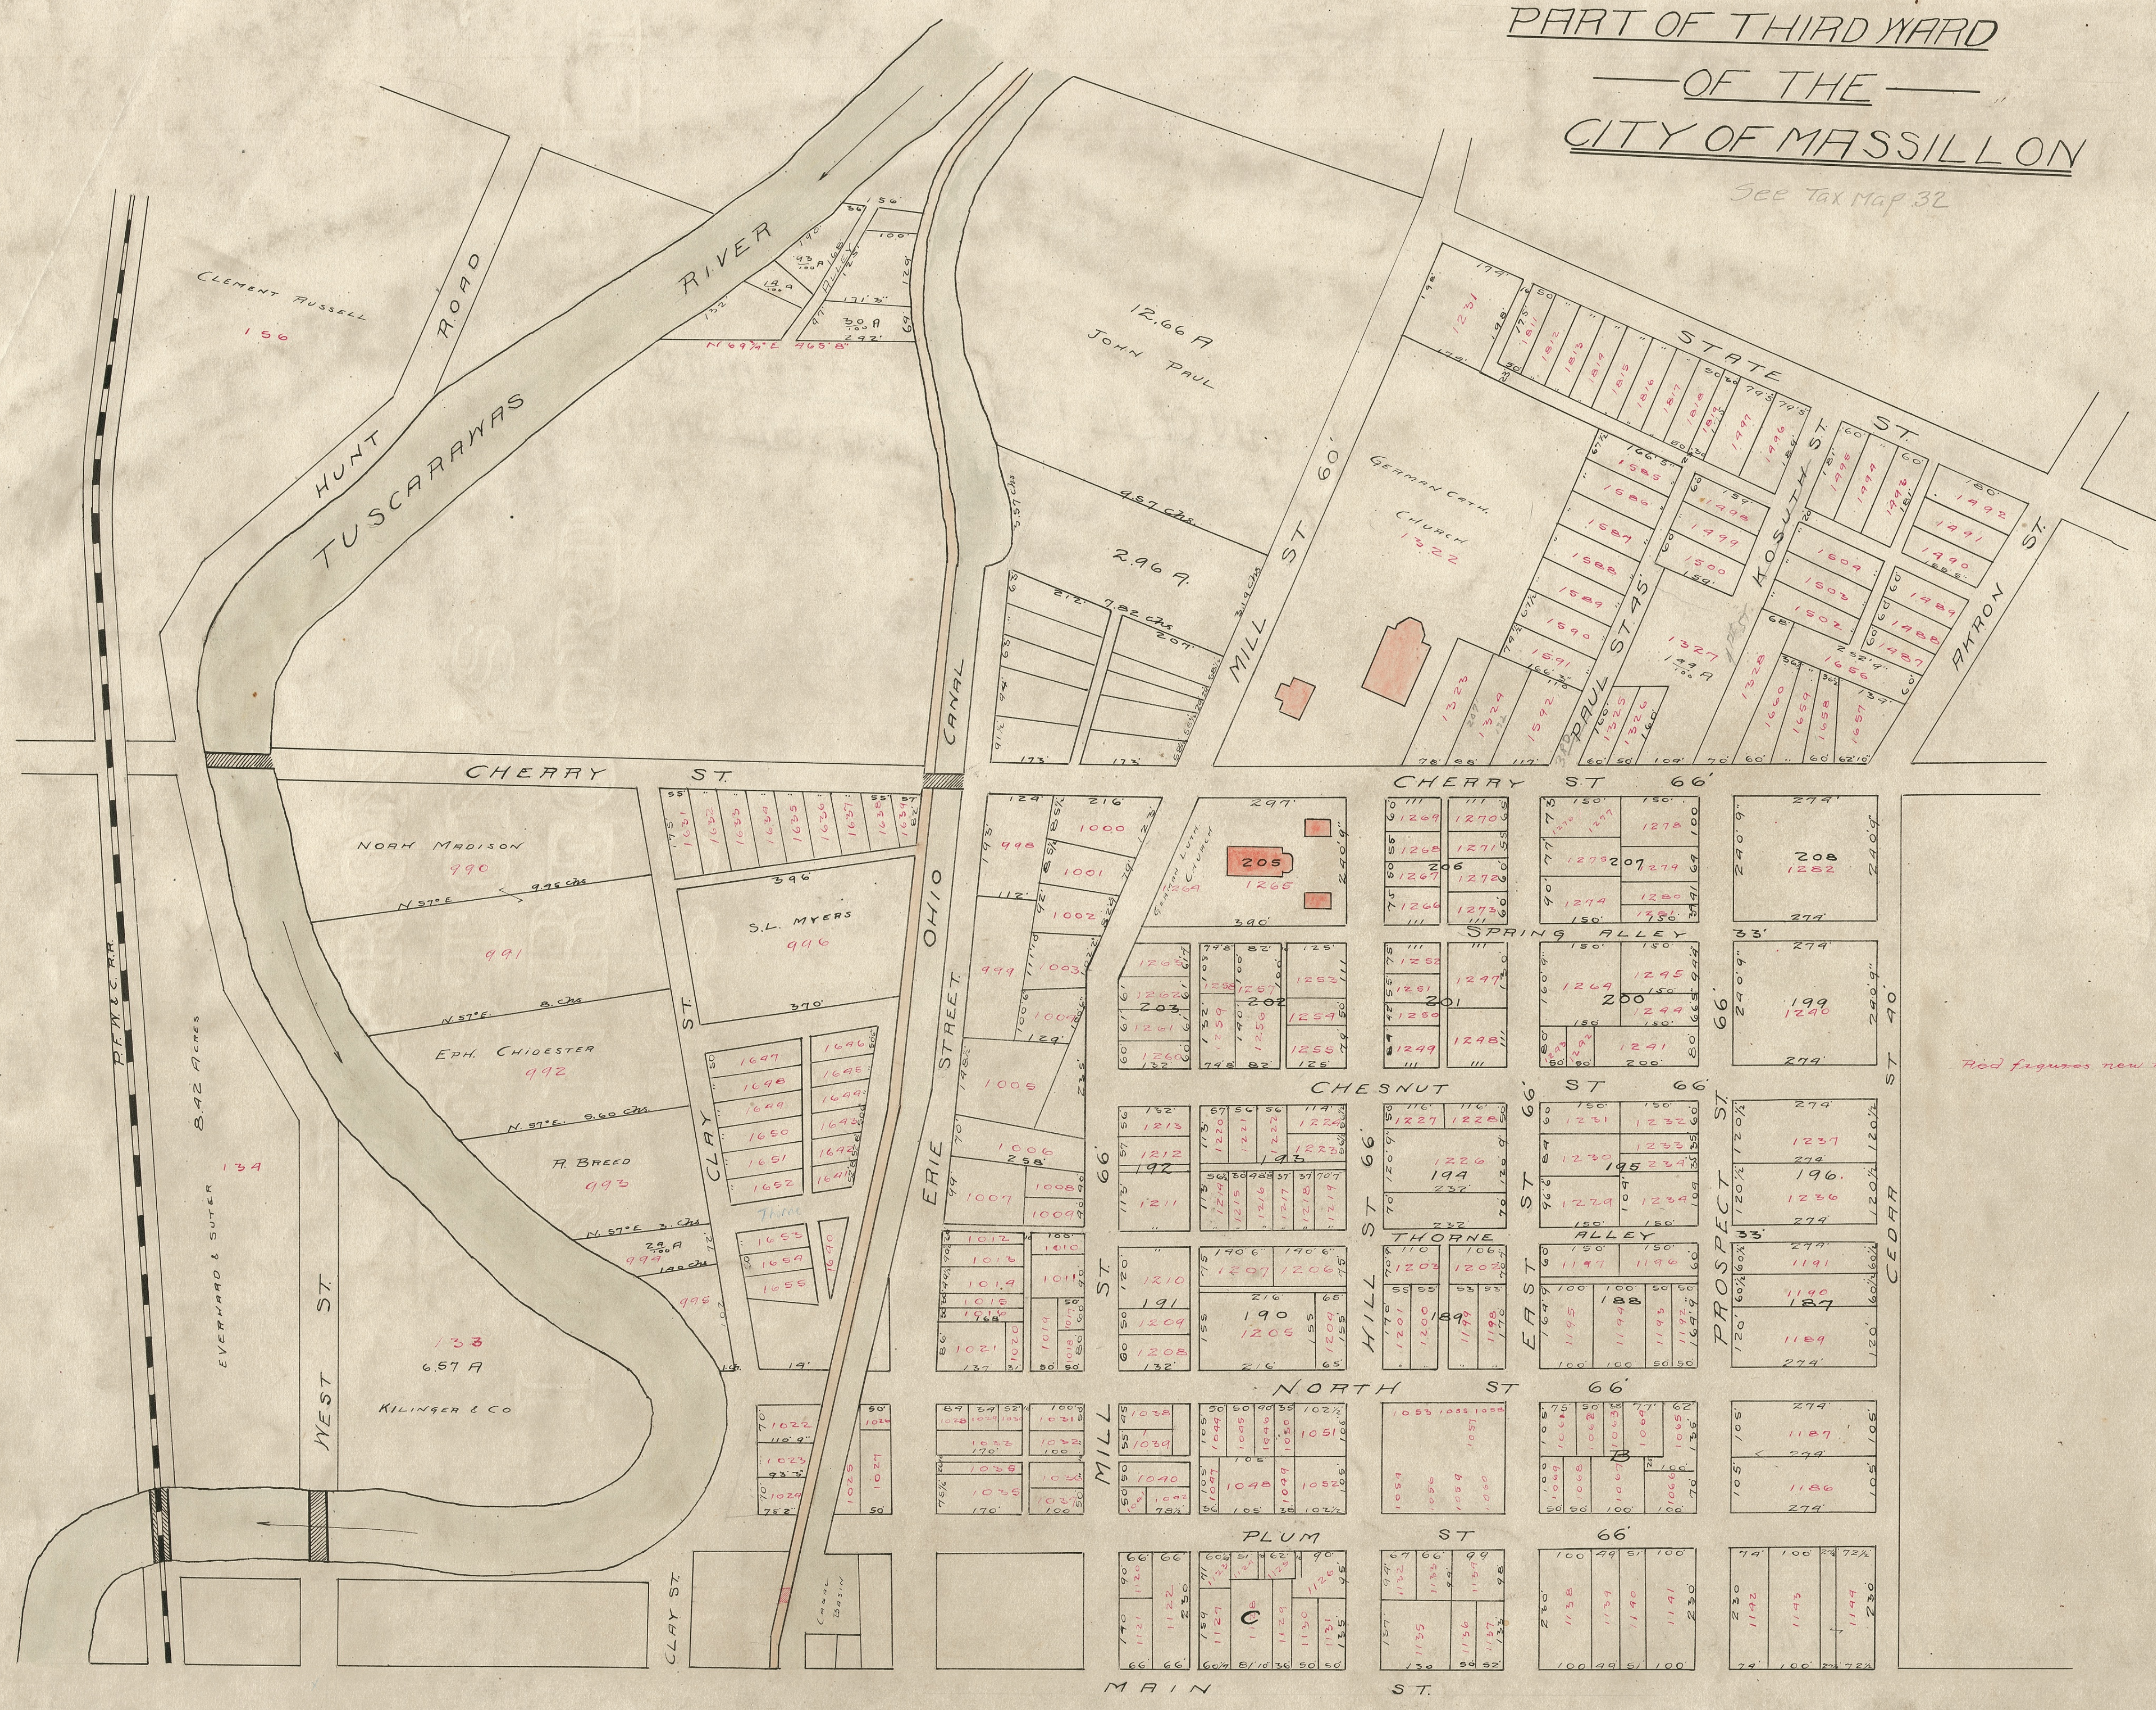
Red figures new numbers
TUSCARAWAS RIVER
HUNT ROAD
CLEMENT RUSSELL
156
12.66 A
JOHN PAUL
2.96 A
German Cath. Church
1322
STATE ST.
KOSUTH ST
PAUL ST 45
AKRON ST.
MILL ST 60'
OHIO CANAL
ERIE STREET
CHERRY ST.
CHERRY ST 66'
NORM MADISON
990
S.L. MYERS
996
EPH. CHICESTER
992
A. BREED
993
CLAY ST
WEST ST
6.57 A
KILINGER & CO
EVERHARD & SUTER
8.42 ACRES
SPRING ALLEY
CHESNUT ST 66
THORNE ALLEY
NORTH ST 66'
PLUM ST 66
MILL ST
HILL ST
EAST ST
PROSPECT ST
CEDAR ST 40
MAIN ST.
205
1266
208
1282
199
1240
196
194
190
1205
188
187
B
C
CLAY ST
Canal Basin

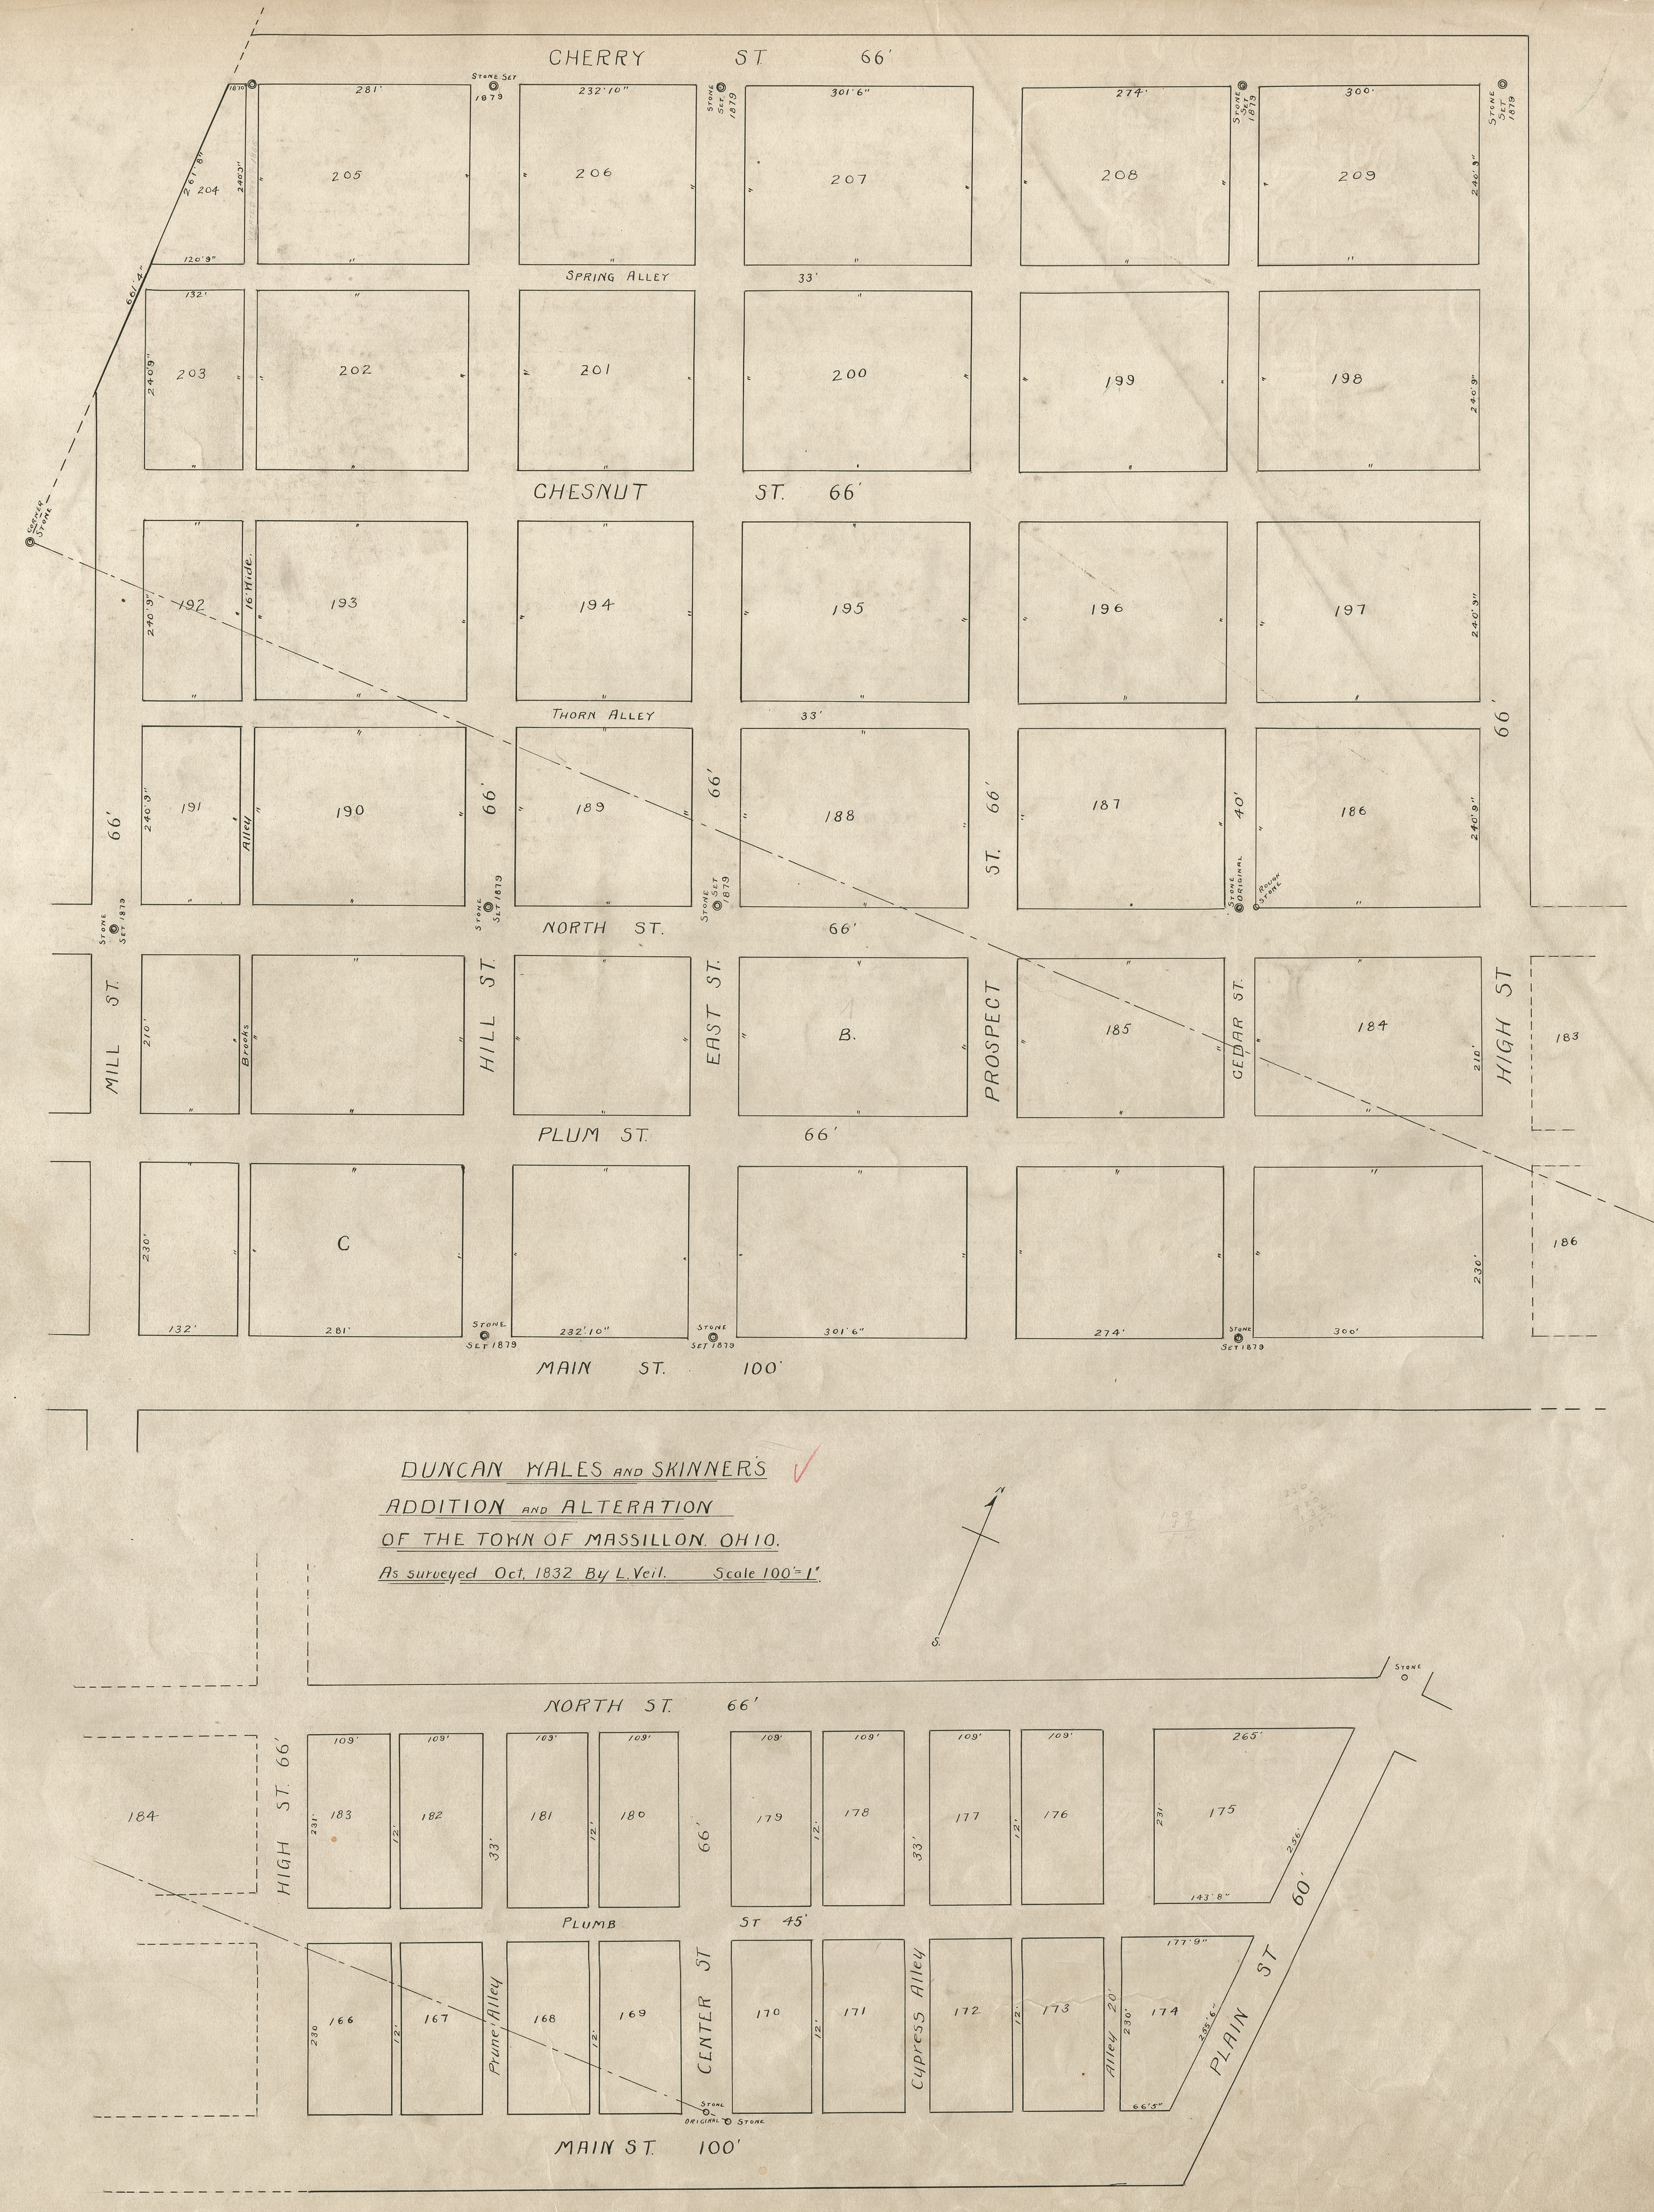
CHERRY ST 66'
SPRING ALLEY 33'
CHESNUT ST. 66'
THORN ALLEY 33'
NORTH ST. 66'
PLUM ST. 66'
MAIN ST. 100'
MILL ST.
HILL ST. 66'
EAST ST. 66'
PROSPECT ST. 66'
CEDAR ST. 40'
HIGH ST. 66'
Alley 16' Wide
Brooks
205
206
207
208
209
204
203
202
201
200
199
198
192
193
194
195
196
197
191
190
189
188
187
186
B.
185
184
183
C
186
281'
232'10"
301'6"
274'
300'
240'9"
132'
120'9"
261'8"
661'4"
210'
230'
Stone Set 1879
Stone Original
Corner Stone
NORTH ST. 66'
PLUMB ST 45'
MAIN ST. 100'
HIGH ST. 66'
PLAIN ST 60'
CENTER ST 66'
Prune Alley 33'
Cypress Alley 33'
Alley 20'
183
182
181
180
179
178
177
176
175
166
167
168
169
170
171
172
173
174
184
109'
12'
231'
230'
265'
256'
143'8"
177'9"
255'6"
66'5"
Stone Original
Stone
N
S.

DUNCAN WALES AND SKINNER'S ✓
ADDITION AND ALTERATION
OF THE TOWN OF MASSILLON OHIO.
As surveyed Oct. 1832 By L. Veil. Scale 100'=1"