





MASSILLON-CEMETERY-ASSOCIATION'S
ALLOTMENT OF LAND
IN SECTION 20, PERRY TOWNSHIP, STARK CO., OHIO.
D.E. HARTON. SCALE 20' = 1".

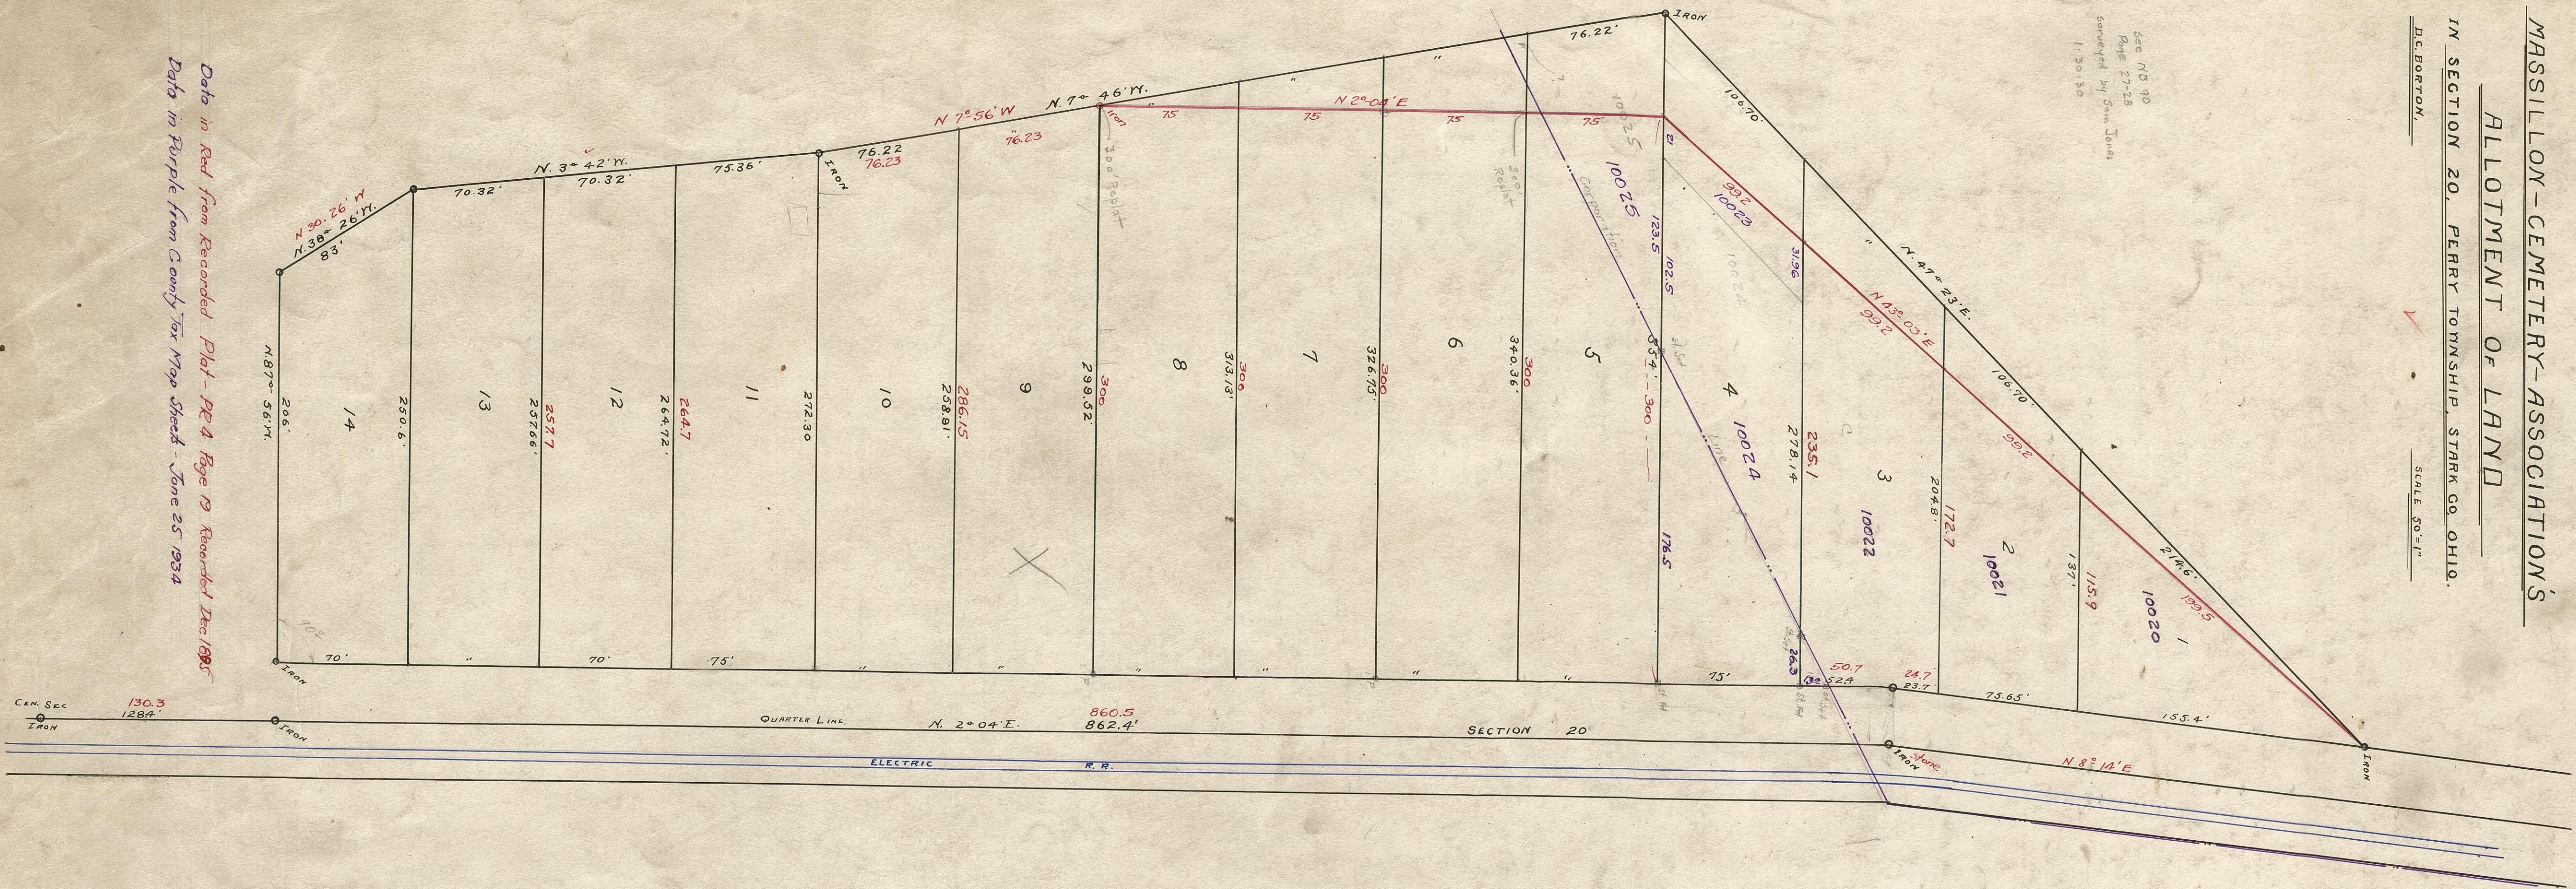

PLAT OF PART OF MILL ST.
Survey Made May 1878
By Frank M. Northcutt.
Scale 200' = 1\"/>

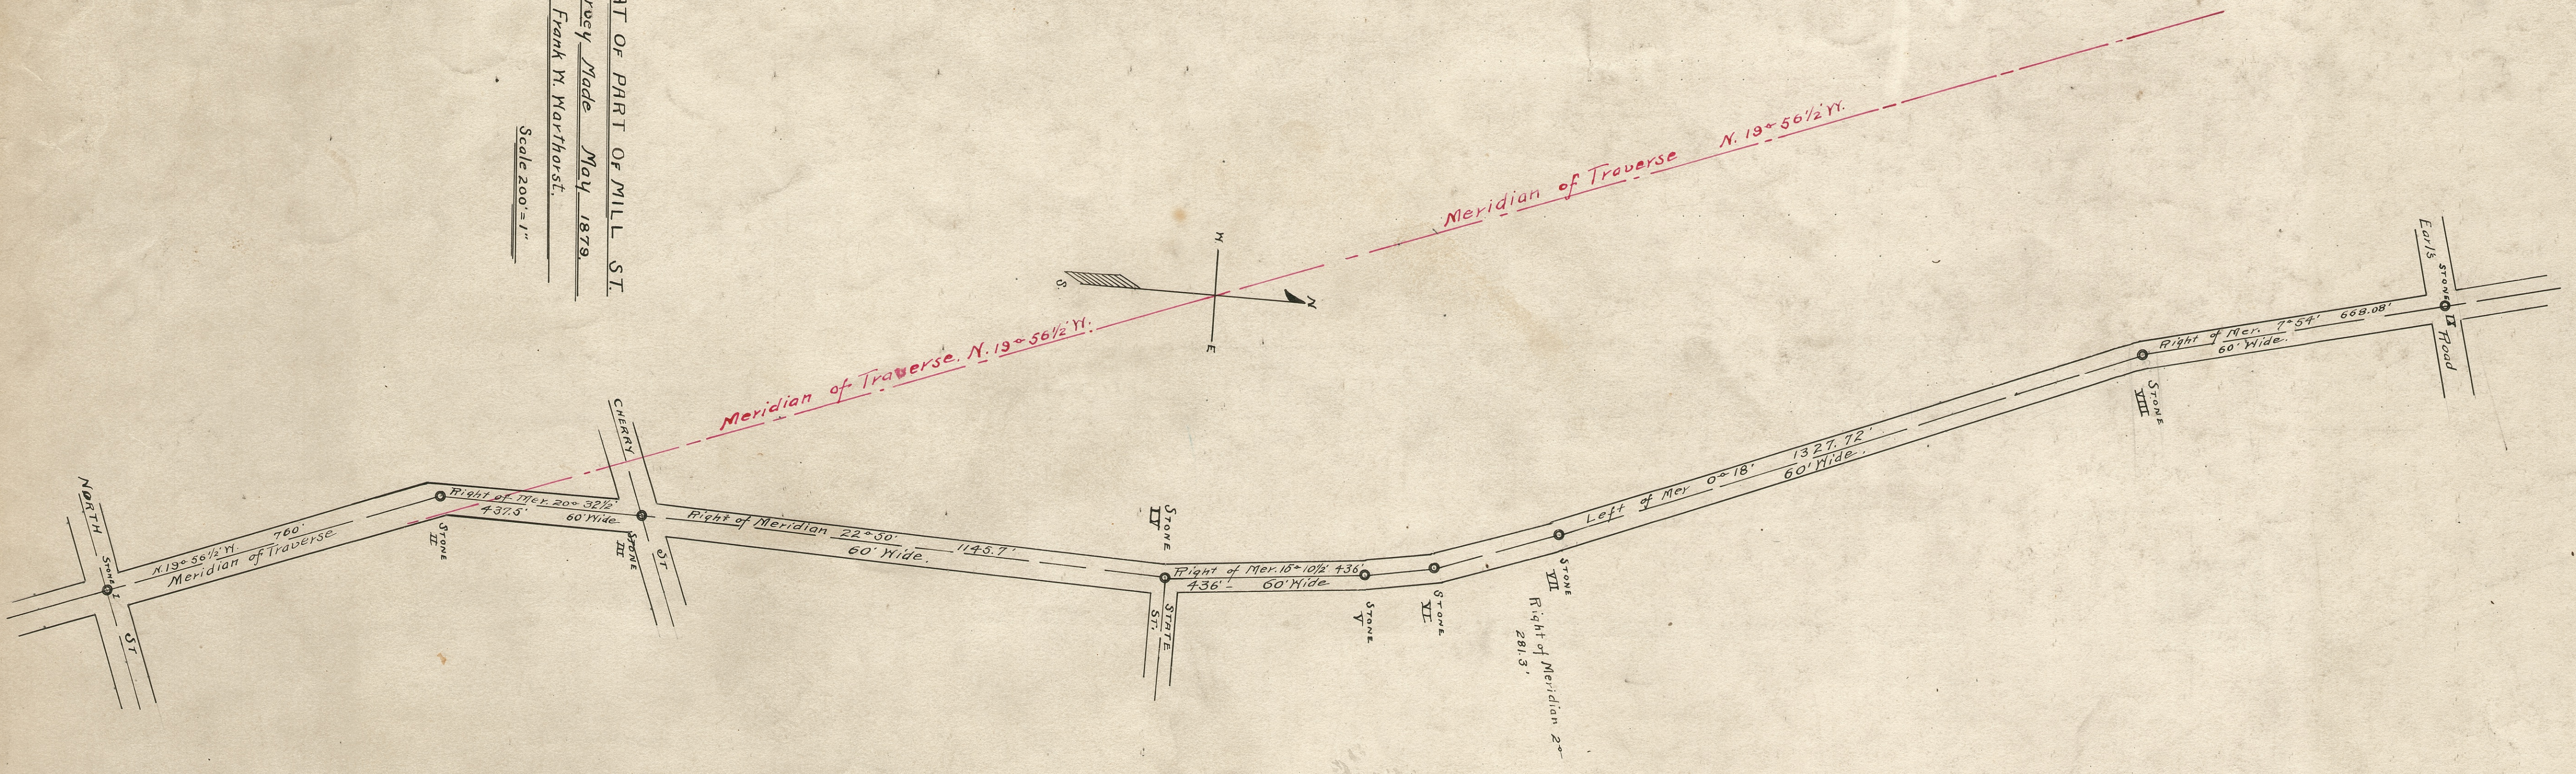

RUSSELL ADDITION
TO MASSILLON OHIO.

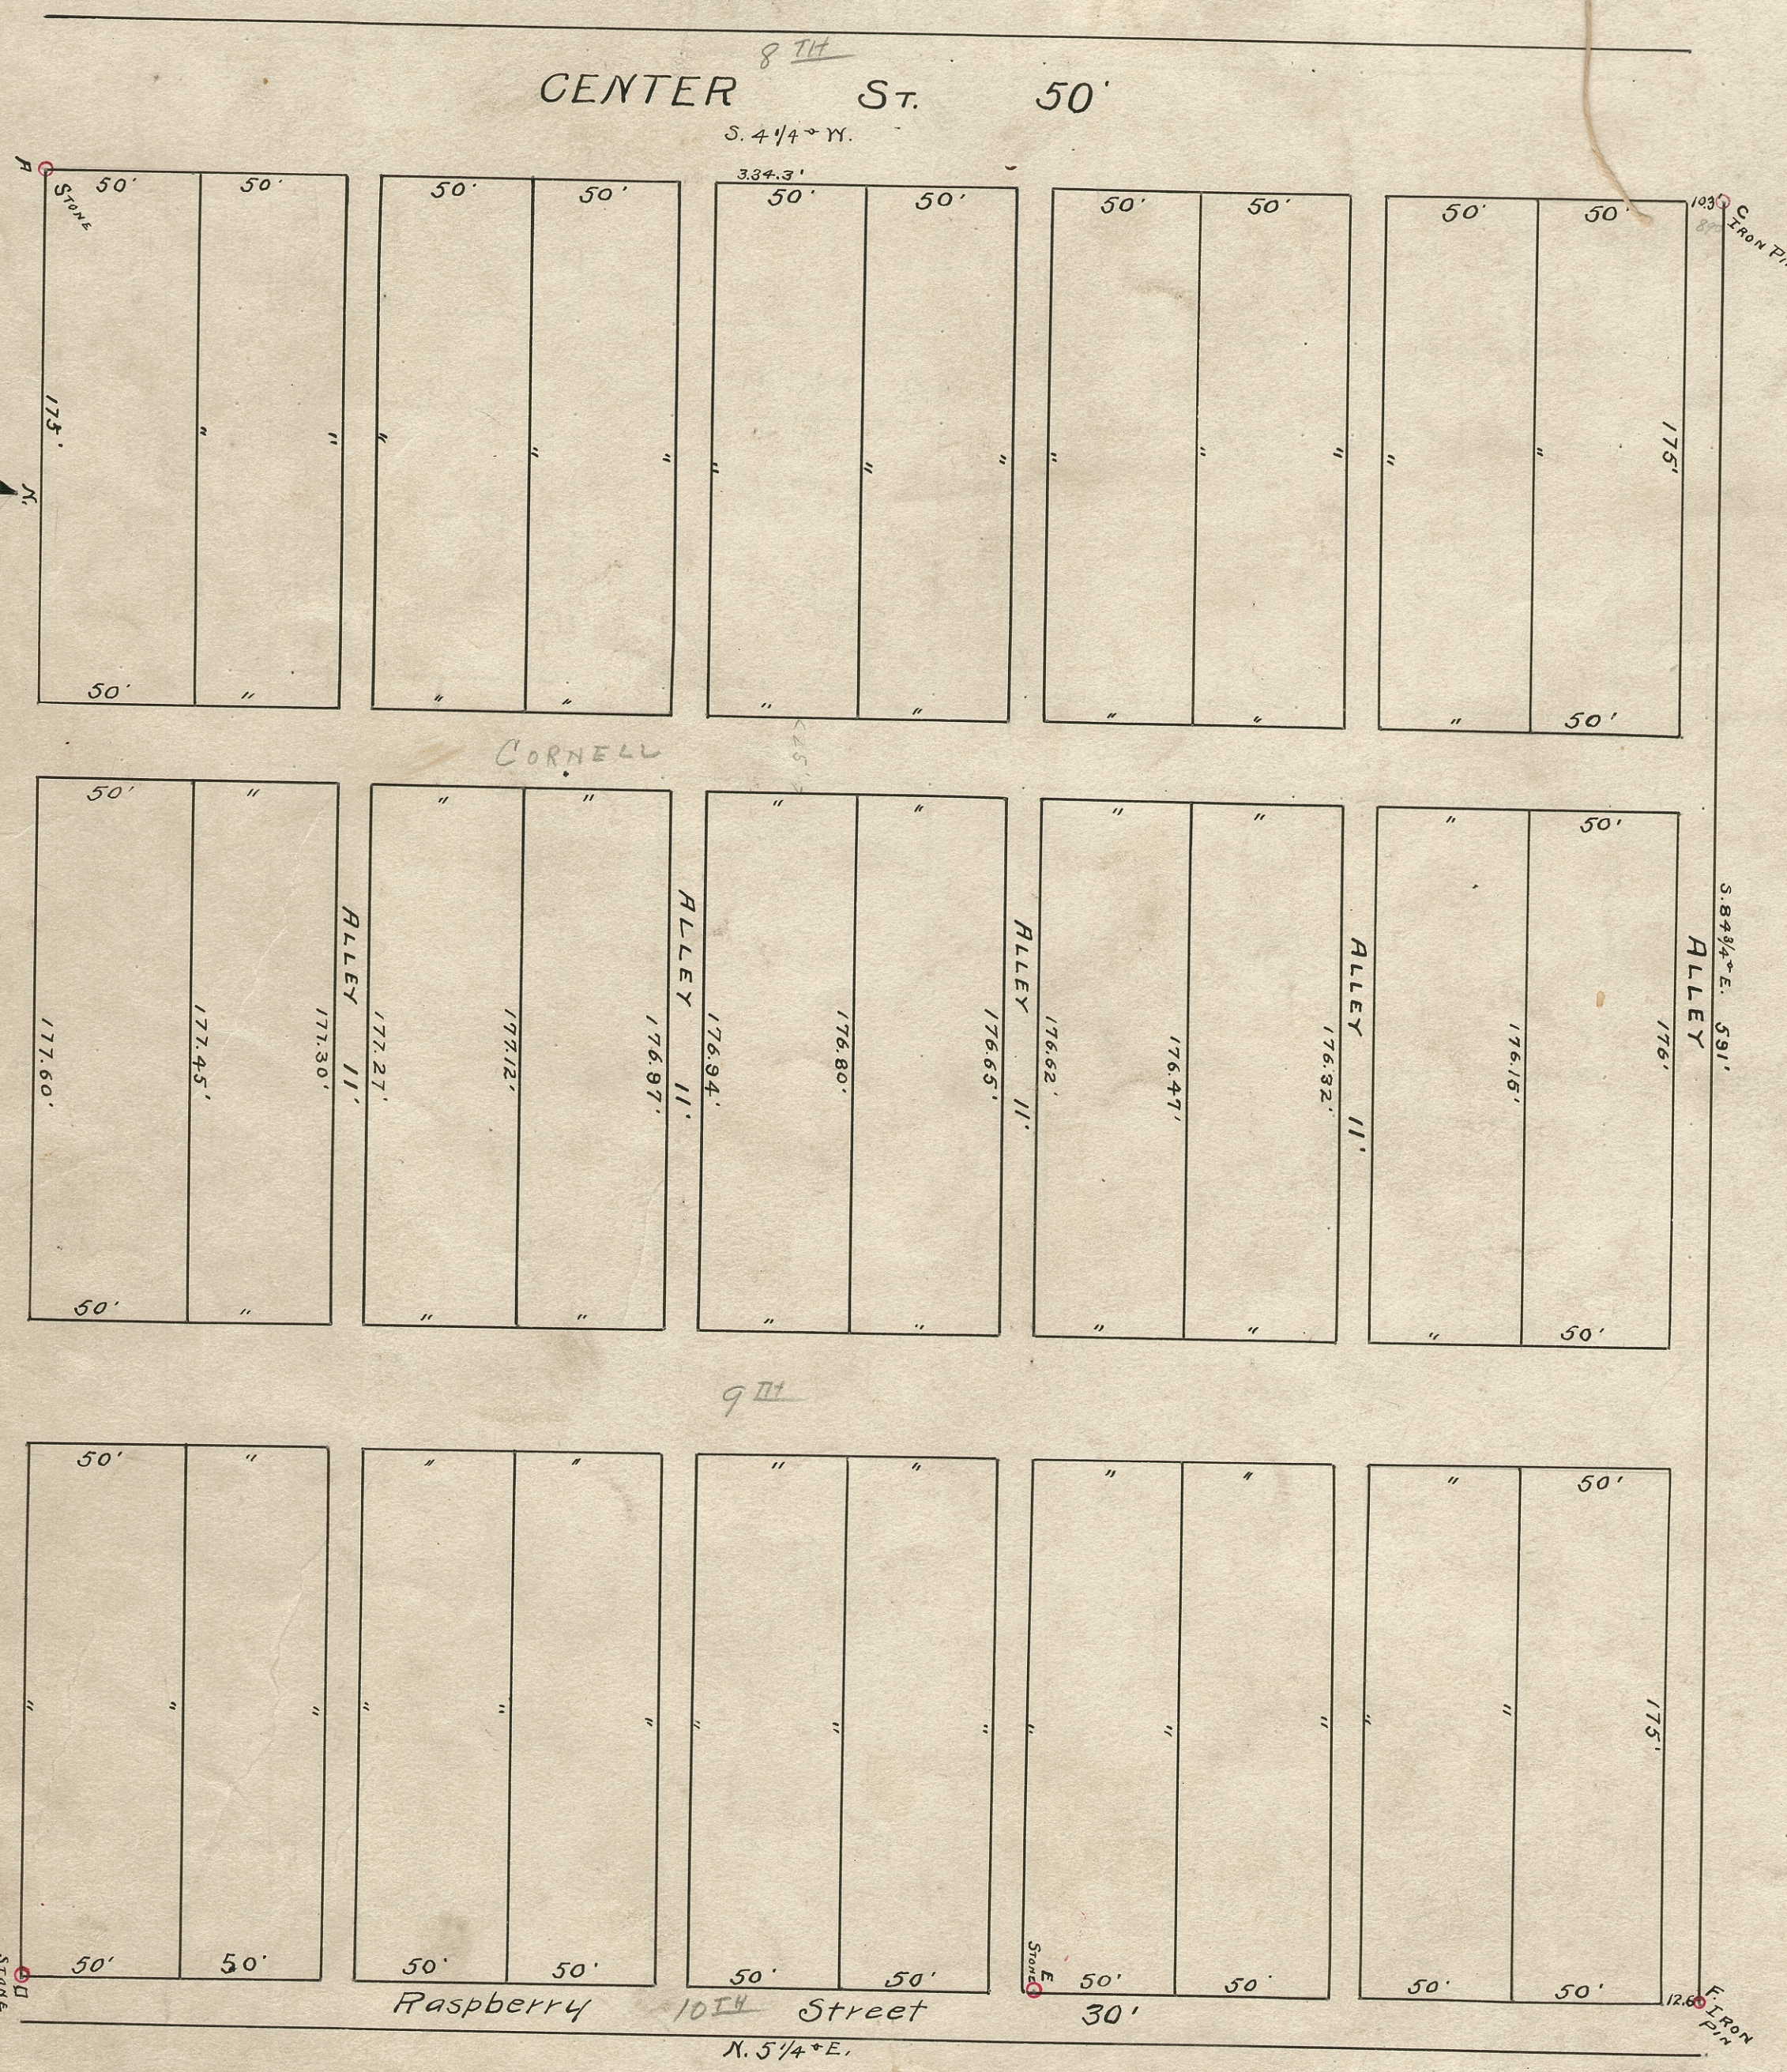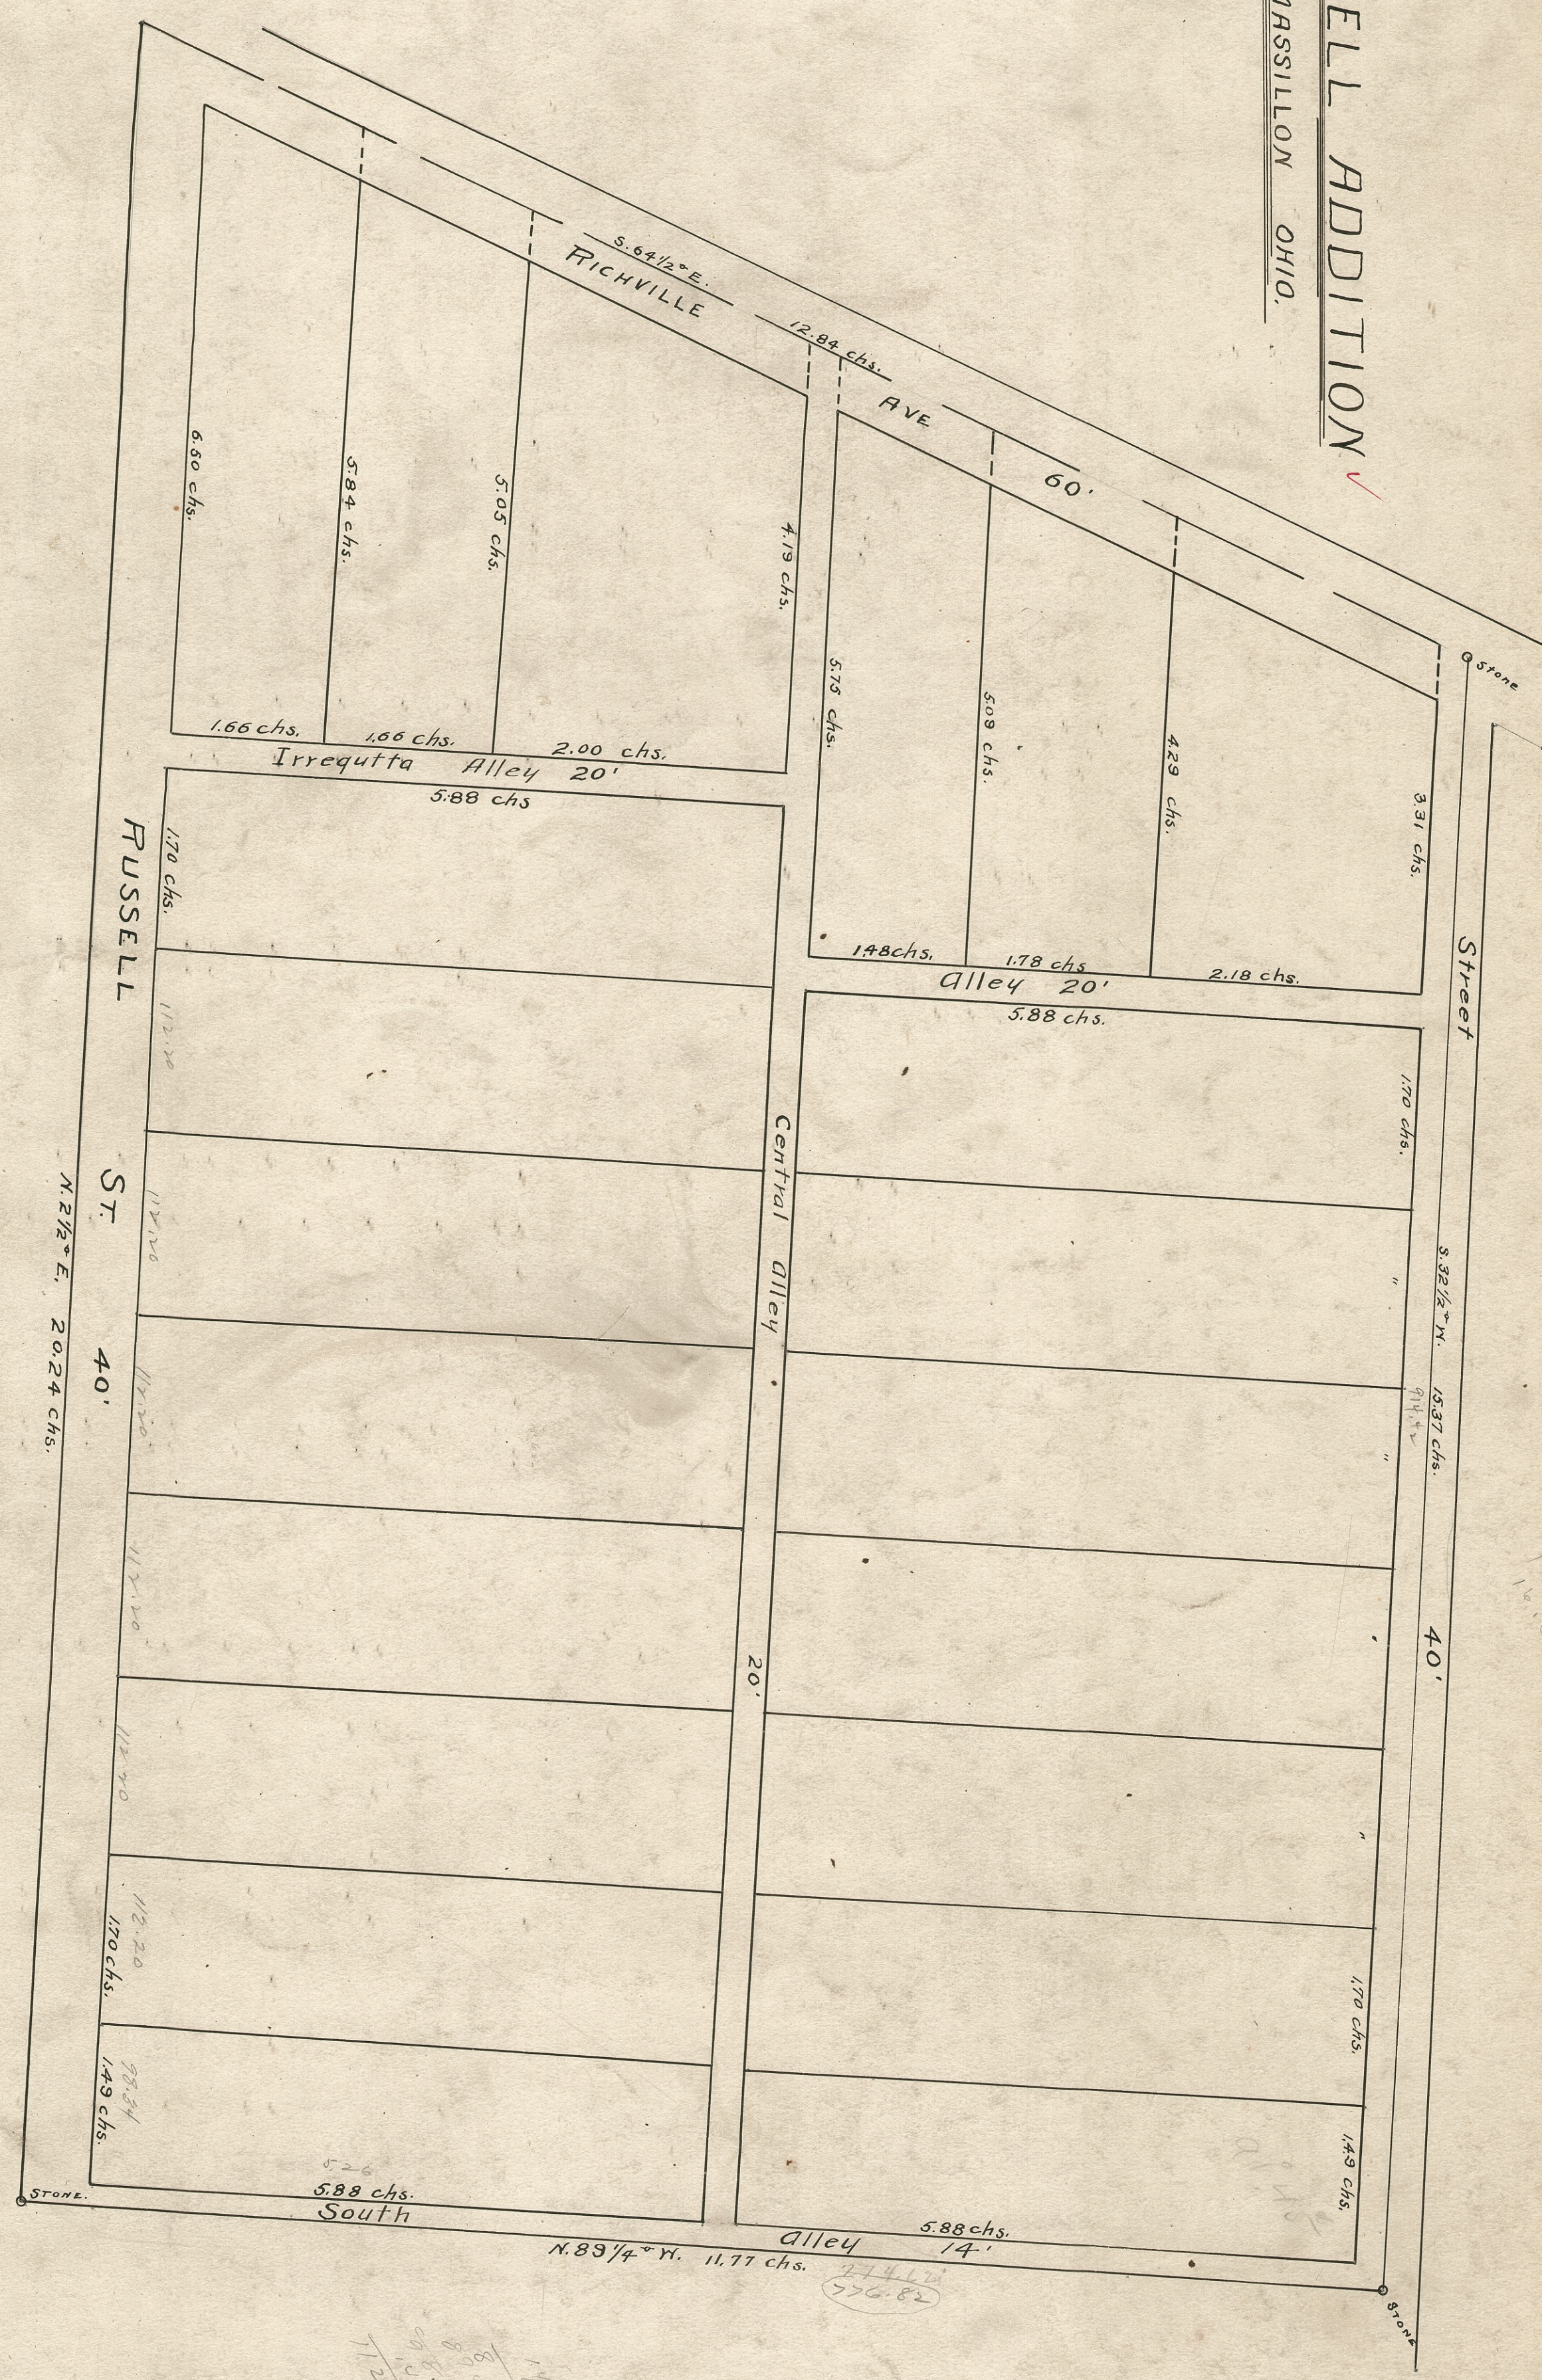

PLAT OF PHILIP FISCHERS
SUBDIVISION OF LOT 288 AND FOL 287
IN DUNCAN HILLS AND SUMMERS ADDITION TO
MASSILLON OHIO

Note: B.B.D. is lot 288 of Duncan Hills and
Summers Add., B.C.F. is part of lot 287 of same Add.

I hereby certify the above to be a correct plat of a survey made for
PHILIP FISCHER. April 1902.
John S. Stearns, County Surveyor