THE BUHECKER ADDITION

LOCATED IN N.W.¼ SEC. 5
PERRY TS. STARK CO.
OHIO

Scale 1" = 50'

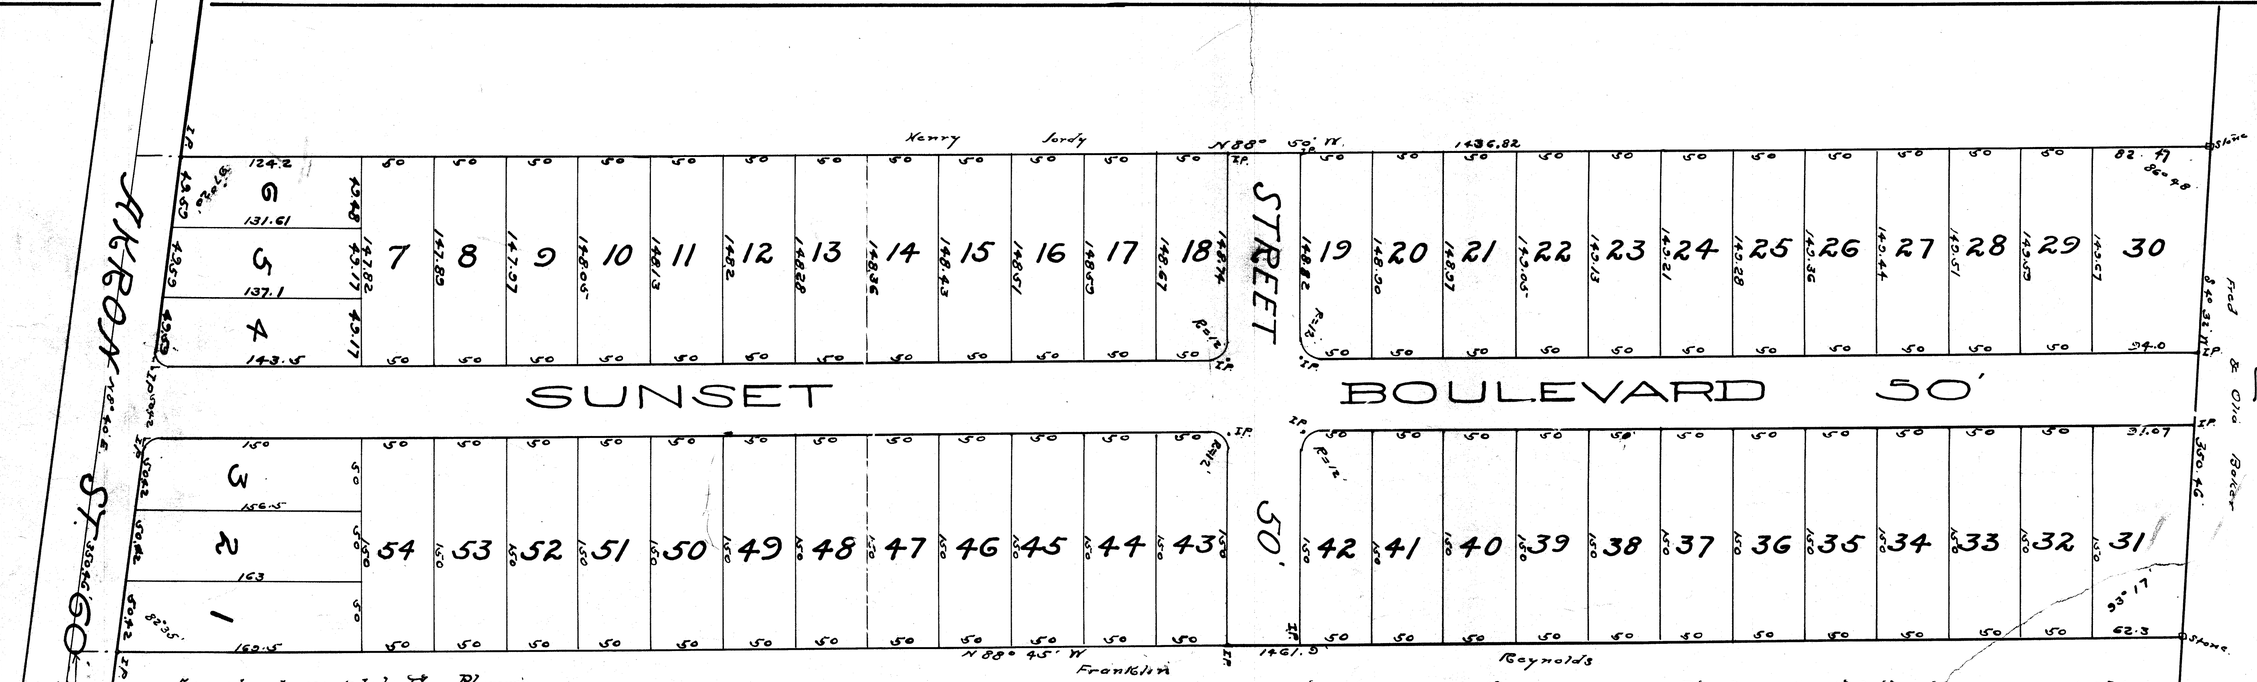

Approved and accepted by The Planning Commission of Massillon, Ohio. _____ 1925.

_____ Chairman

Entered for transfer _____ 1925

_____ County Auditor.

Received for record _____ 1925
Recorded Vol. _____ Page. _____

_____ County Recorder.

State of Ohio } SS.
County of Stark }

Before me a Notary Public in and for said County, personally appeared before me Peter Buhecker and Amelia Buhecker who acknowledged that they did sign the foregoing instrument and that the same was their free act and deed. In witness whereof I hereunto set my hand and official seal this 27th day of November 1925

H. E. McAllister
Notary Public

Know all men by these presents that we, Peter Buhecker and Amelia Buhecker, husband and wife, owners of the land delineated on the above Plat, do acknowledge the making of the plat to be our free act and deed, and we do hereby dedicate the streets shown to public use forever. In witness whereof we have hereunto set our hand this 27th day of November 1925

C. F. Finney
Thomas Stephens
Witnesses.

Peter Buhecker
Amelia Buhecker
Owners.

I hereby certify that the above is a correct plat of The Buhecker Addition, being a part of the Northwest Quarter of Section No. 5, Perry Township, Stark County, Ohio, as surveyed by me.
Nov. 25 - 1925.

M Burton Davis
Surveyor.

SD 114