


0.4, 250

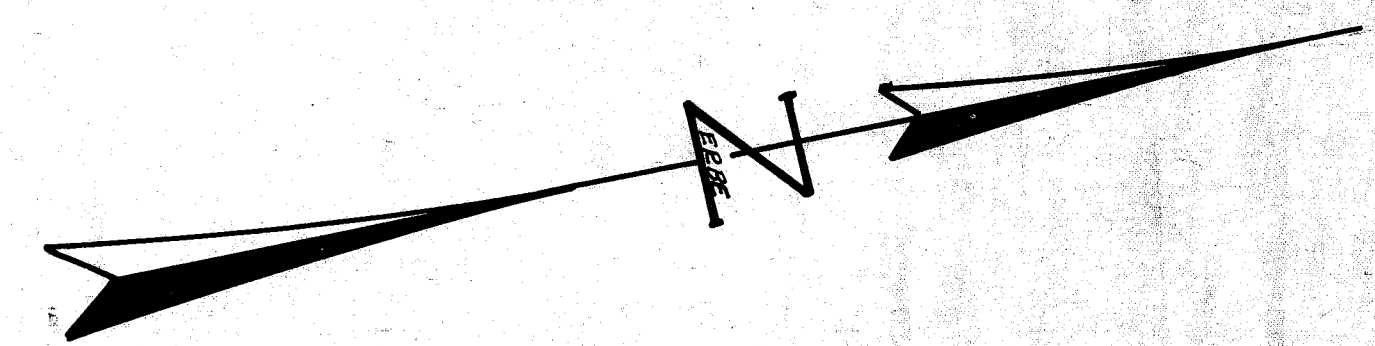


SD
FILE NO 126
ACC. NO 683

SHEET #1.
CHARITY ROTCH KENDAL
SUBDIVISION

THIRD SECTION
LOCATED IN PARTS OF OUTLOT NO. 250, MASSILLON,
STARK COUNTY OHIO
MAY 1926 SCALE 1" = 50 FT.

LUTHER K. ZEEBE
CIVIL ENGINEER
207 TENNET CEN. BLDG.
CANTON OHIO

WILLIAM PITKIN JR.
SEWARD H. MOTT
LANDSCAPE ARCHITECTS
CLEVELAND OHIO

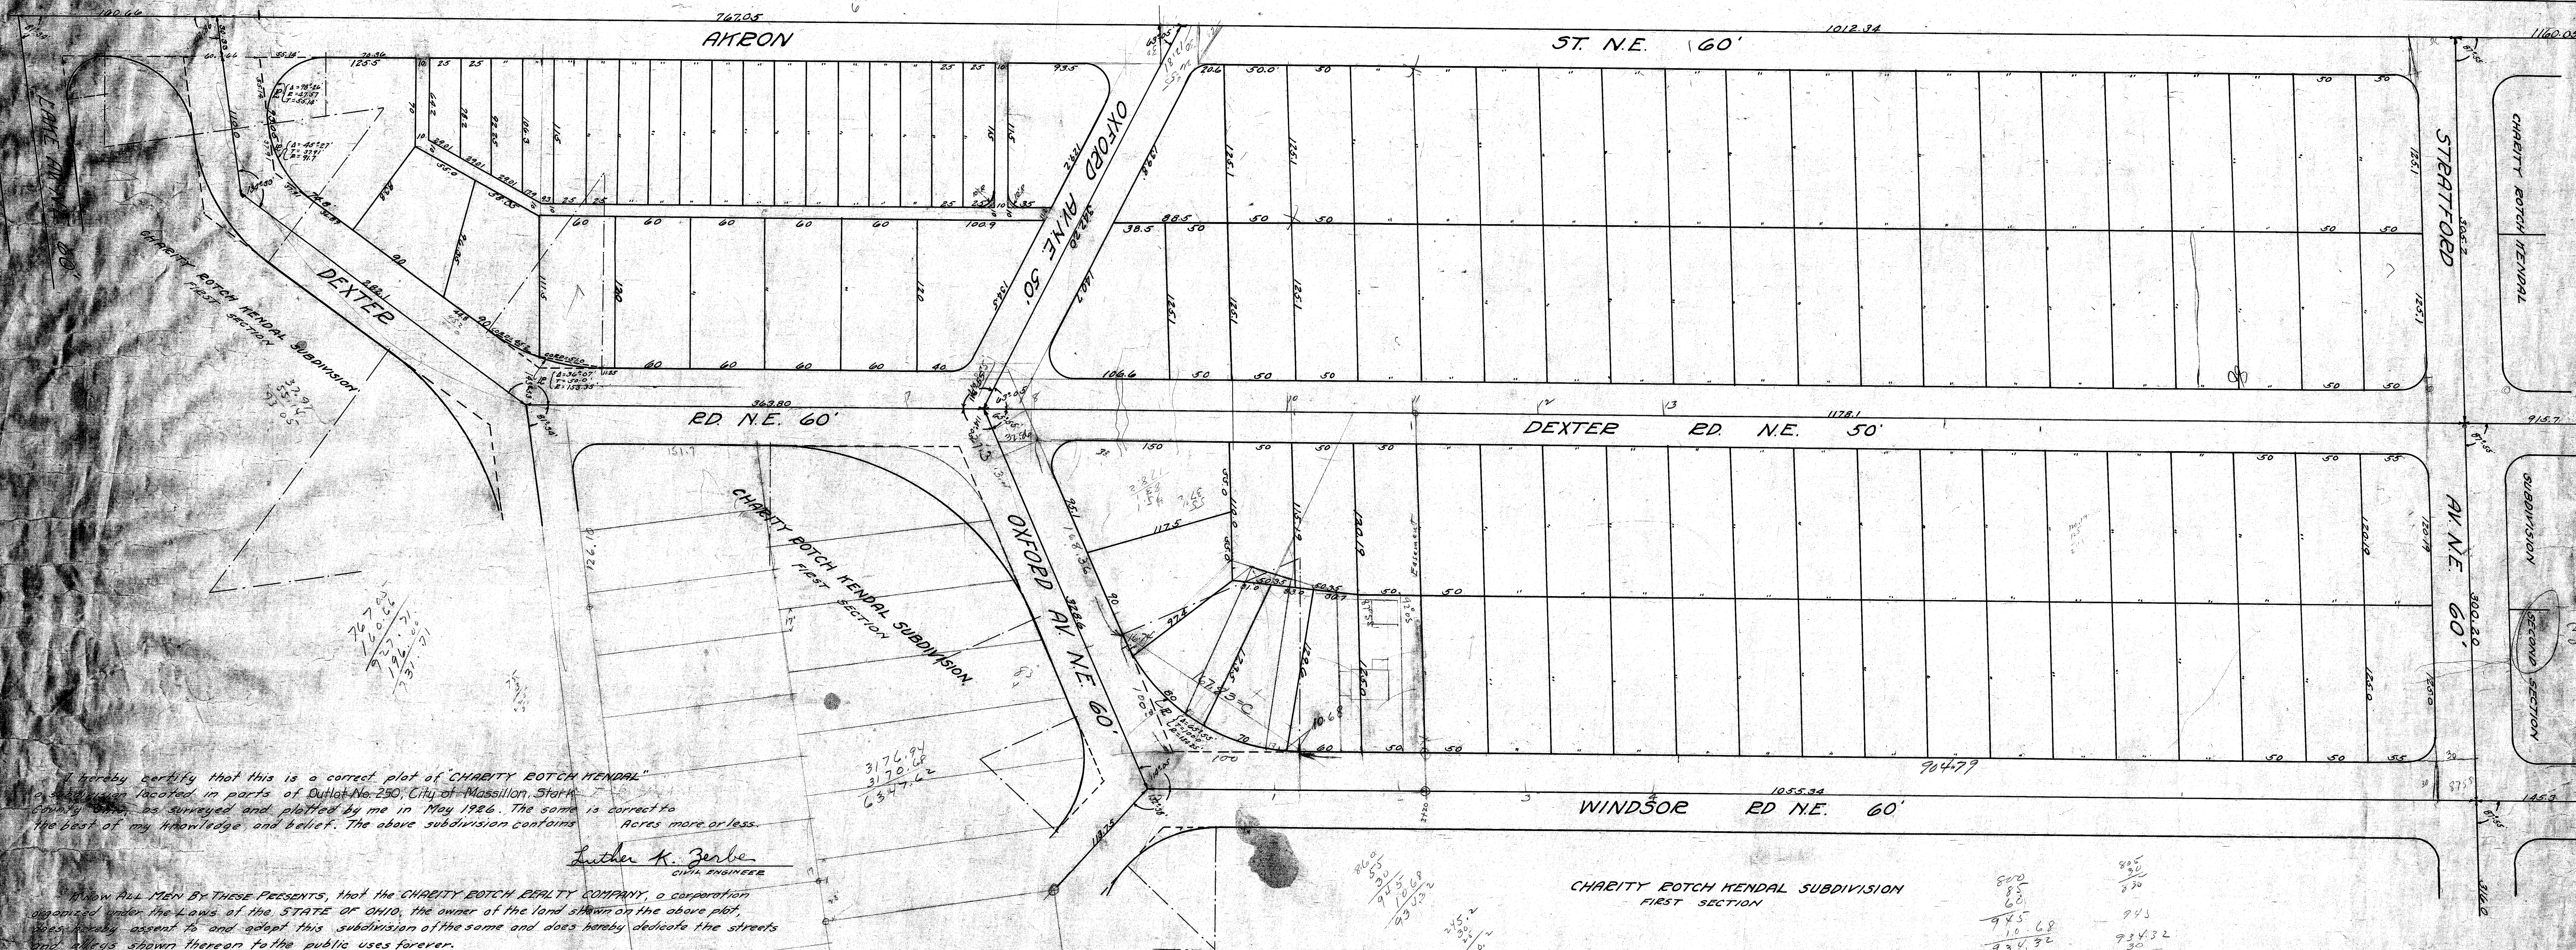

I hereby certify that this is a correct plat of "CHARITY ROTCH KENDAL" Subdivision located in parts of Outlot No. 250, City of Massillon, Stark County, Ohio, as surveyed and plotted by me in May 1926. The same is correct to the best of my knowledge and belief. The above subdivision contains Acres more or less.

Luther K. Zeebe
CIVIL ENGINEER

Know all Men By These Presents, that the CHARITY ROTCH REALTY COMPANY, a corporation organized under the laws of the STATE OF OHIO, the owner of the land shown on the above plat, do hereby assent to and adopt this subdivision of the same and does hereby dedicate the streets and alleys shown thereon to the public uses forever.

In Witness Whereof it hereunto sets its hand and seal this _____ day of _____ 1926

THE CHARITY ROTCH REALTY COMPANY
BY _____
PRESIDENT
SECRETARY

STATE OF OHIO } ss.
COUNTY OF STARK }

before me a Notary Public in and for said County, personally appeared C. W. Stuart, and Arthur Ellis, President and Secretary respectively, of the CHARITY ROTCH REALTY COMPANY, the corporation which executed the foregoing instrument, and acknowledged that the seal affixed to said instrument is the corporate seal of said corporation, that they did sign and seal said instrument as President and Secretary in behalf of said corporation and by authority of its Board of Directors, and that said instrument is the free act and deed of the said CHARITY ROTCH REALTY COMPANY.

In Testimony Whereof I have hereunto subscribed my name at Massillon Ohio, this _____ day of _____ 1926.

NOTARY PUBLIC

Received and recommended for acceptance this _____ day of _____ 1926

Approved and accepted by the Planning Commission of Massillon Ohio, at a meeting held this _____ day of _____ 1926

Received and given City Lot Numbers this _____ day of _____ 1926

The dedication of parts of streets and alleys shown on the above plat was accepted by the City Council of Massillon Ohio, by Ordinance No. _____ passed _____ 1926

Entered for Transfer this _____ day of _____ 1926


Received for Record _____ (1926) at _____ M.
Recorded _____ (1926) In Vol. _____ Page _____

NOTE -
All street intersections rounded with a radius of 20 feet unless otherwise shown.

CHARITY ROTCH KENDAL
Subdivision
Third Section
Sheet No. 1

FILE NO.
ACC. NO.



SHEET #3
CHARITY ROTCH KENDAL
SUBDIVISION C.L. 2550
THIRD SECTION

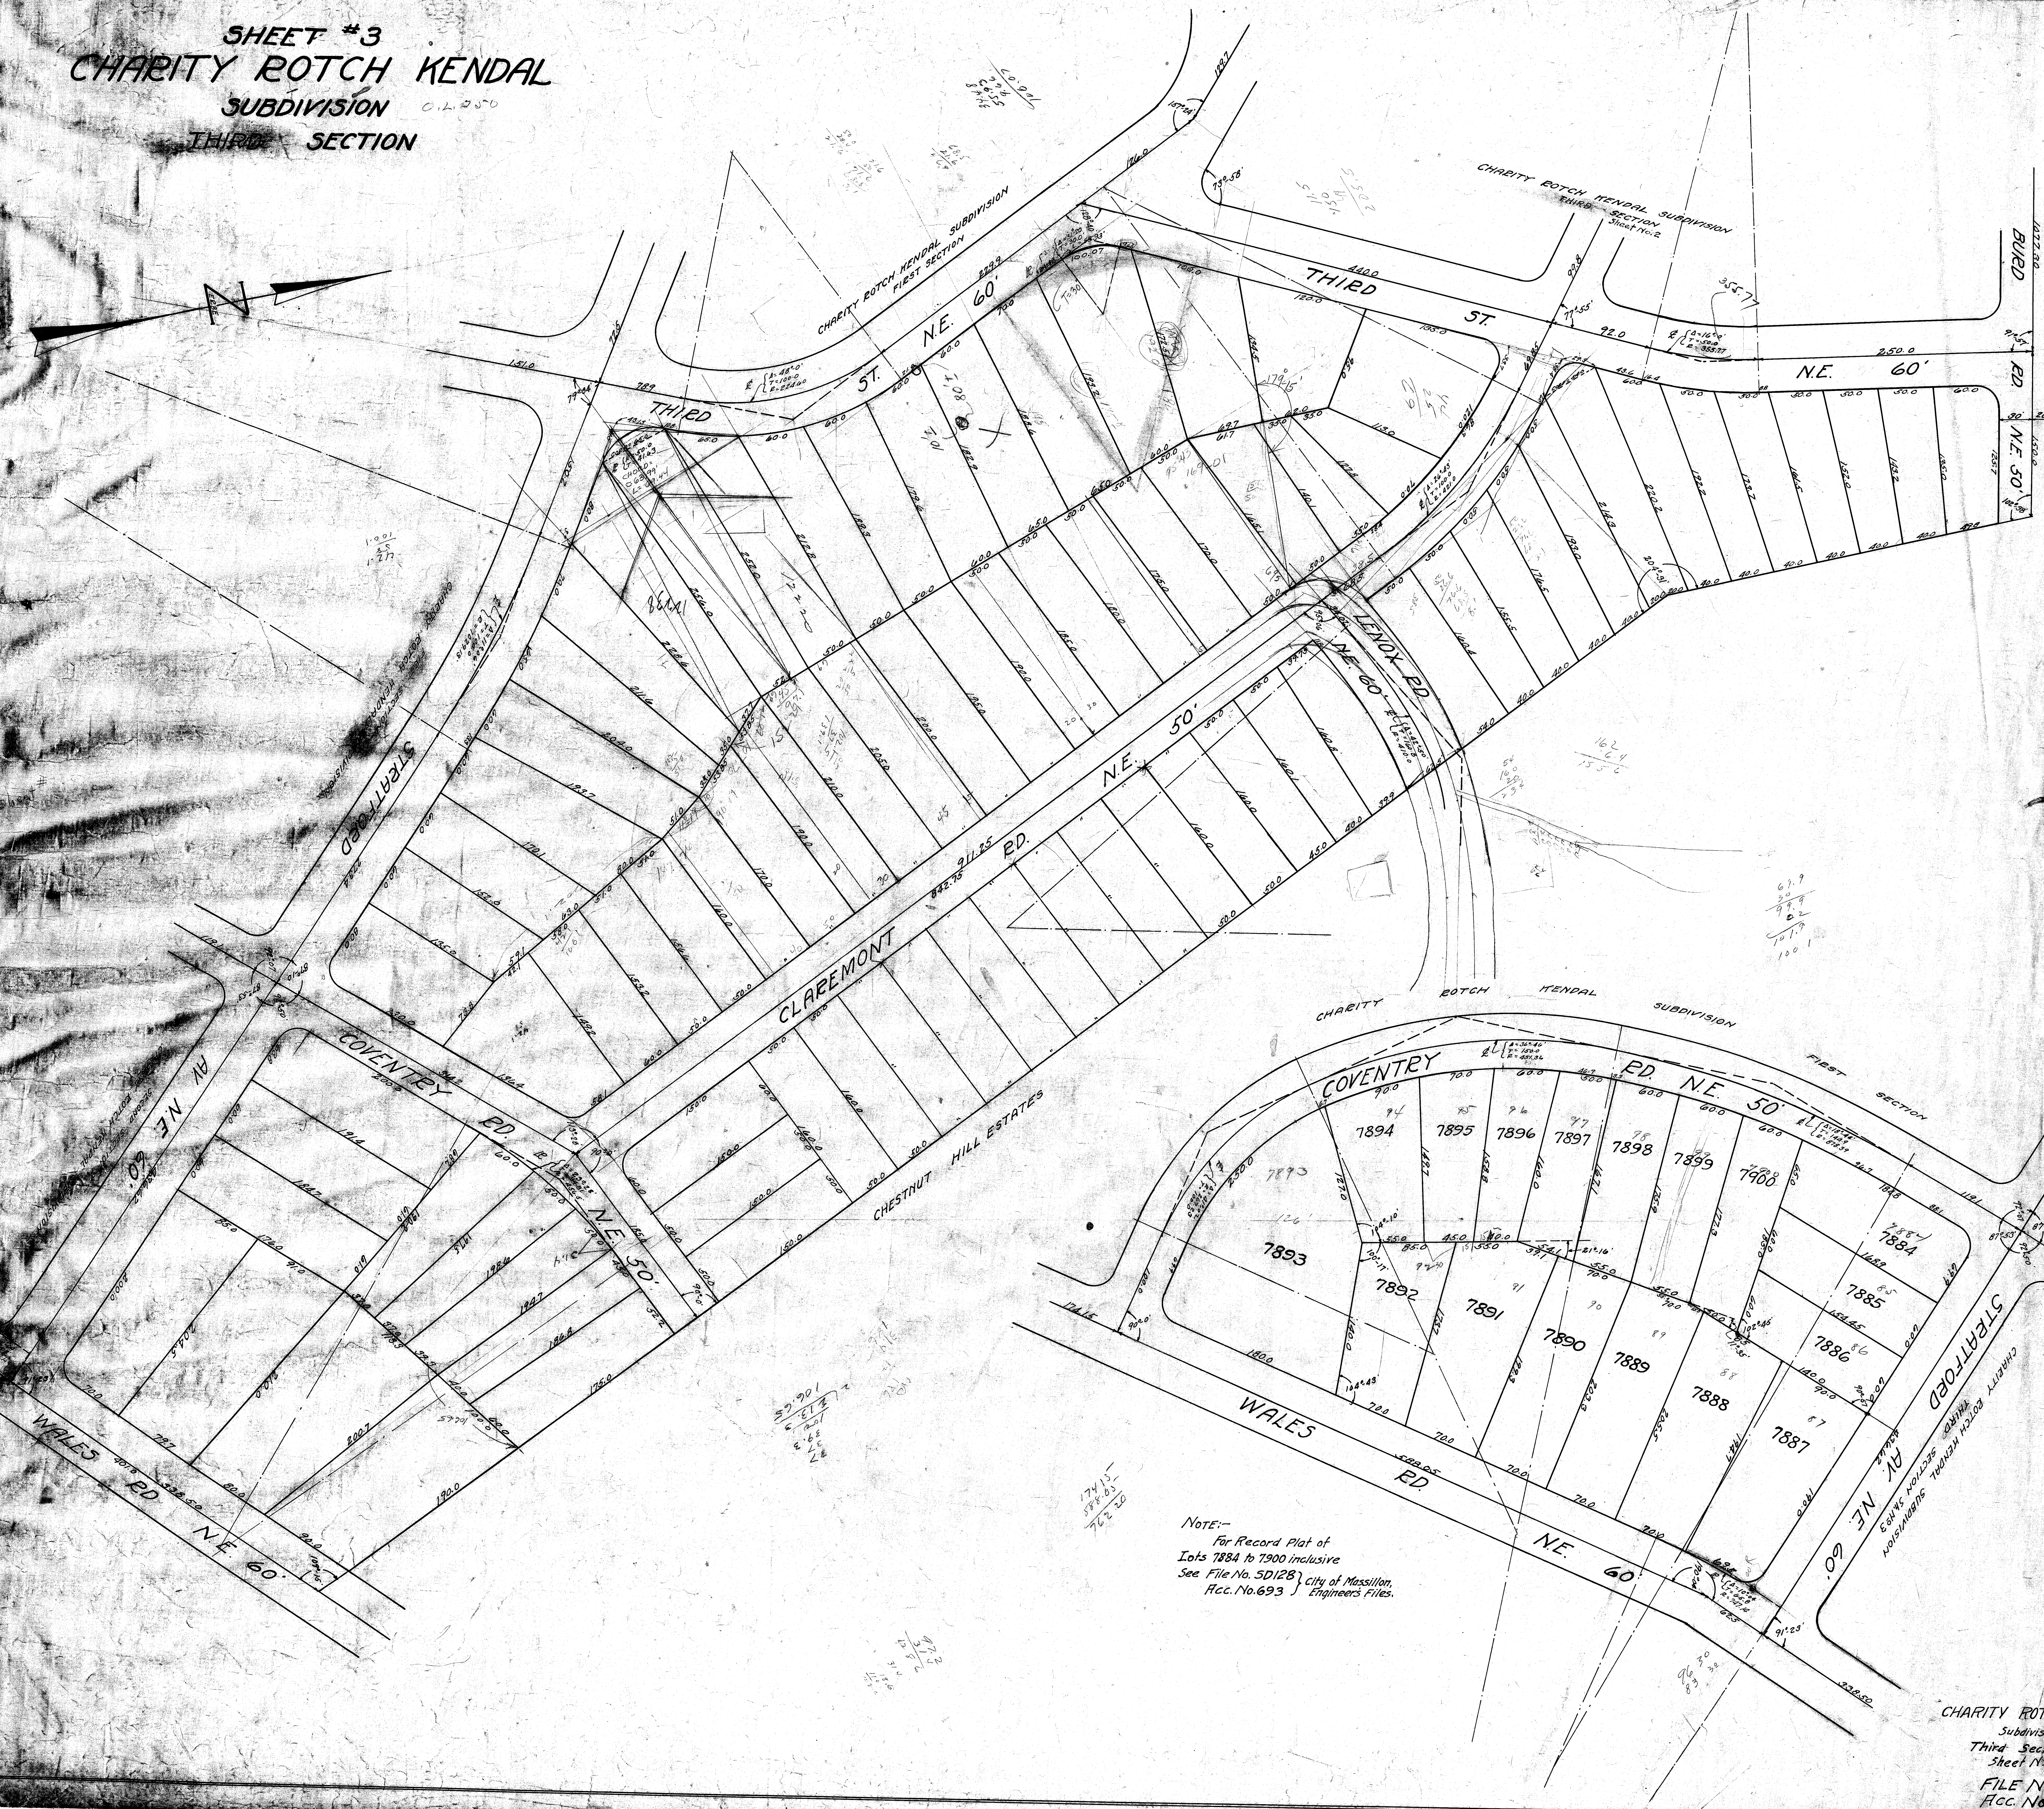

NOTE:-
 For Record Plat of
 Lots 7884 to 7900 inclusive
 See File No. 5D128 } City of Massillon,
 Acc. No. 693 } Engineers Files.

CHARITY ROTCH KENDAL
 Subdivision
 Third Section
 Sheet No. 3
 FILE NO.
 ACC. NO.

SHEET #2
CHARITY ROTCH KENDAL
SUBDIVISION

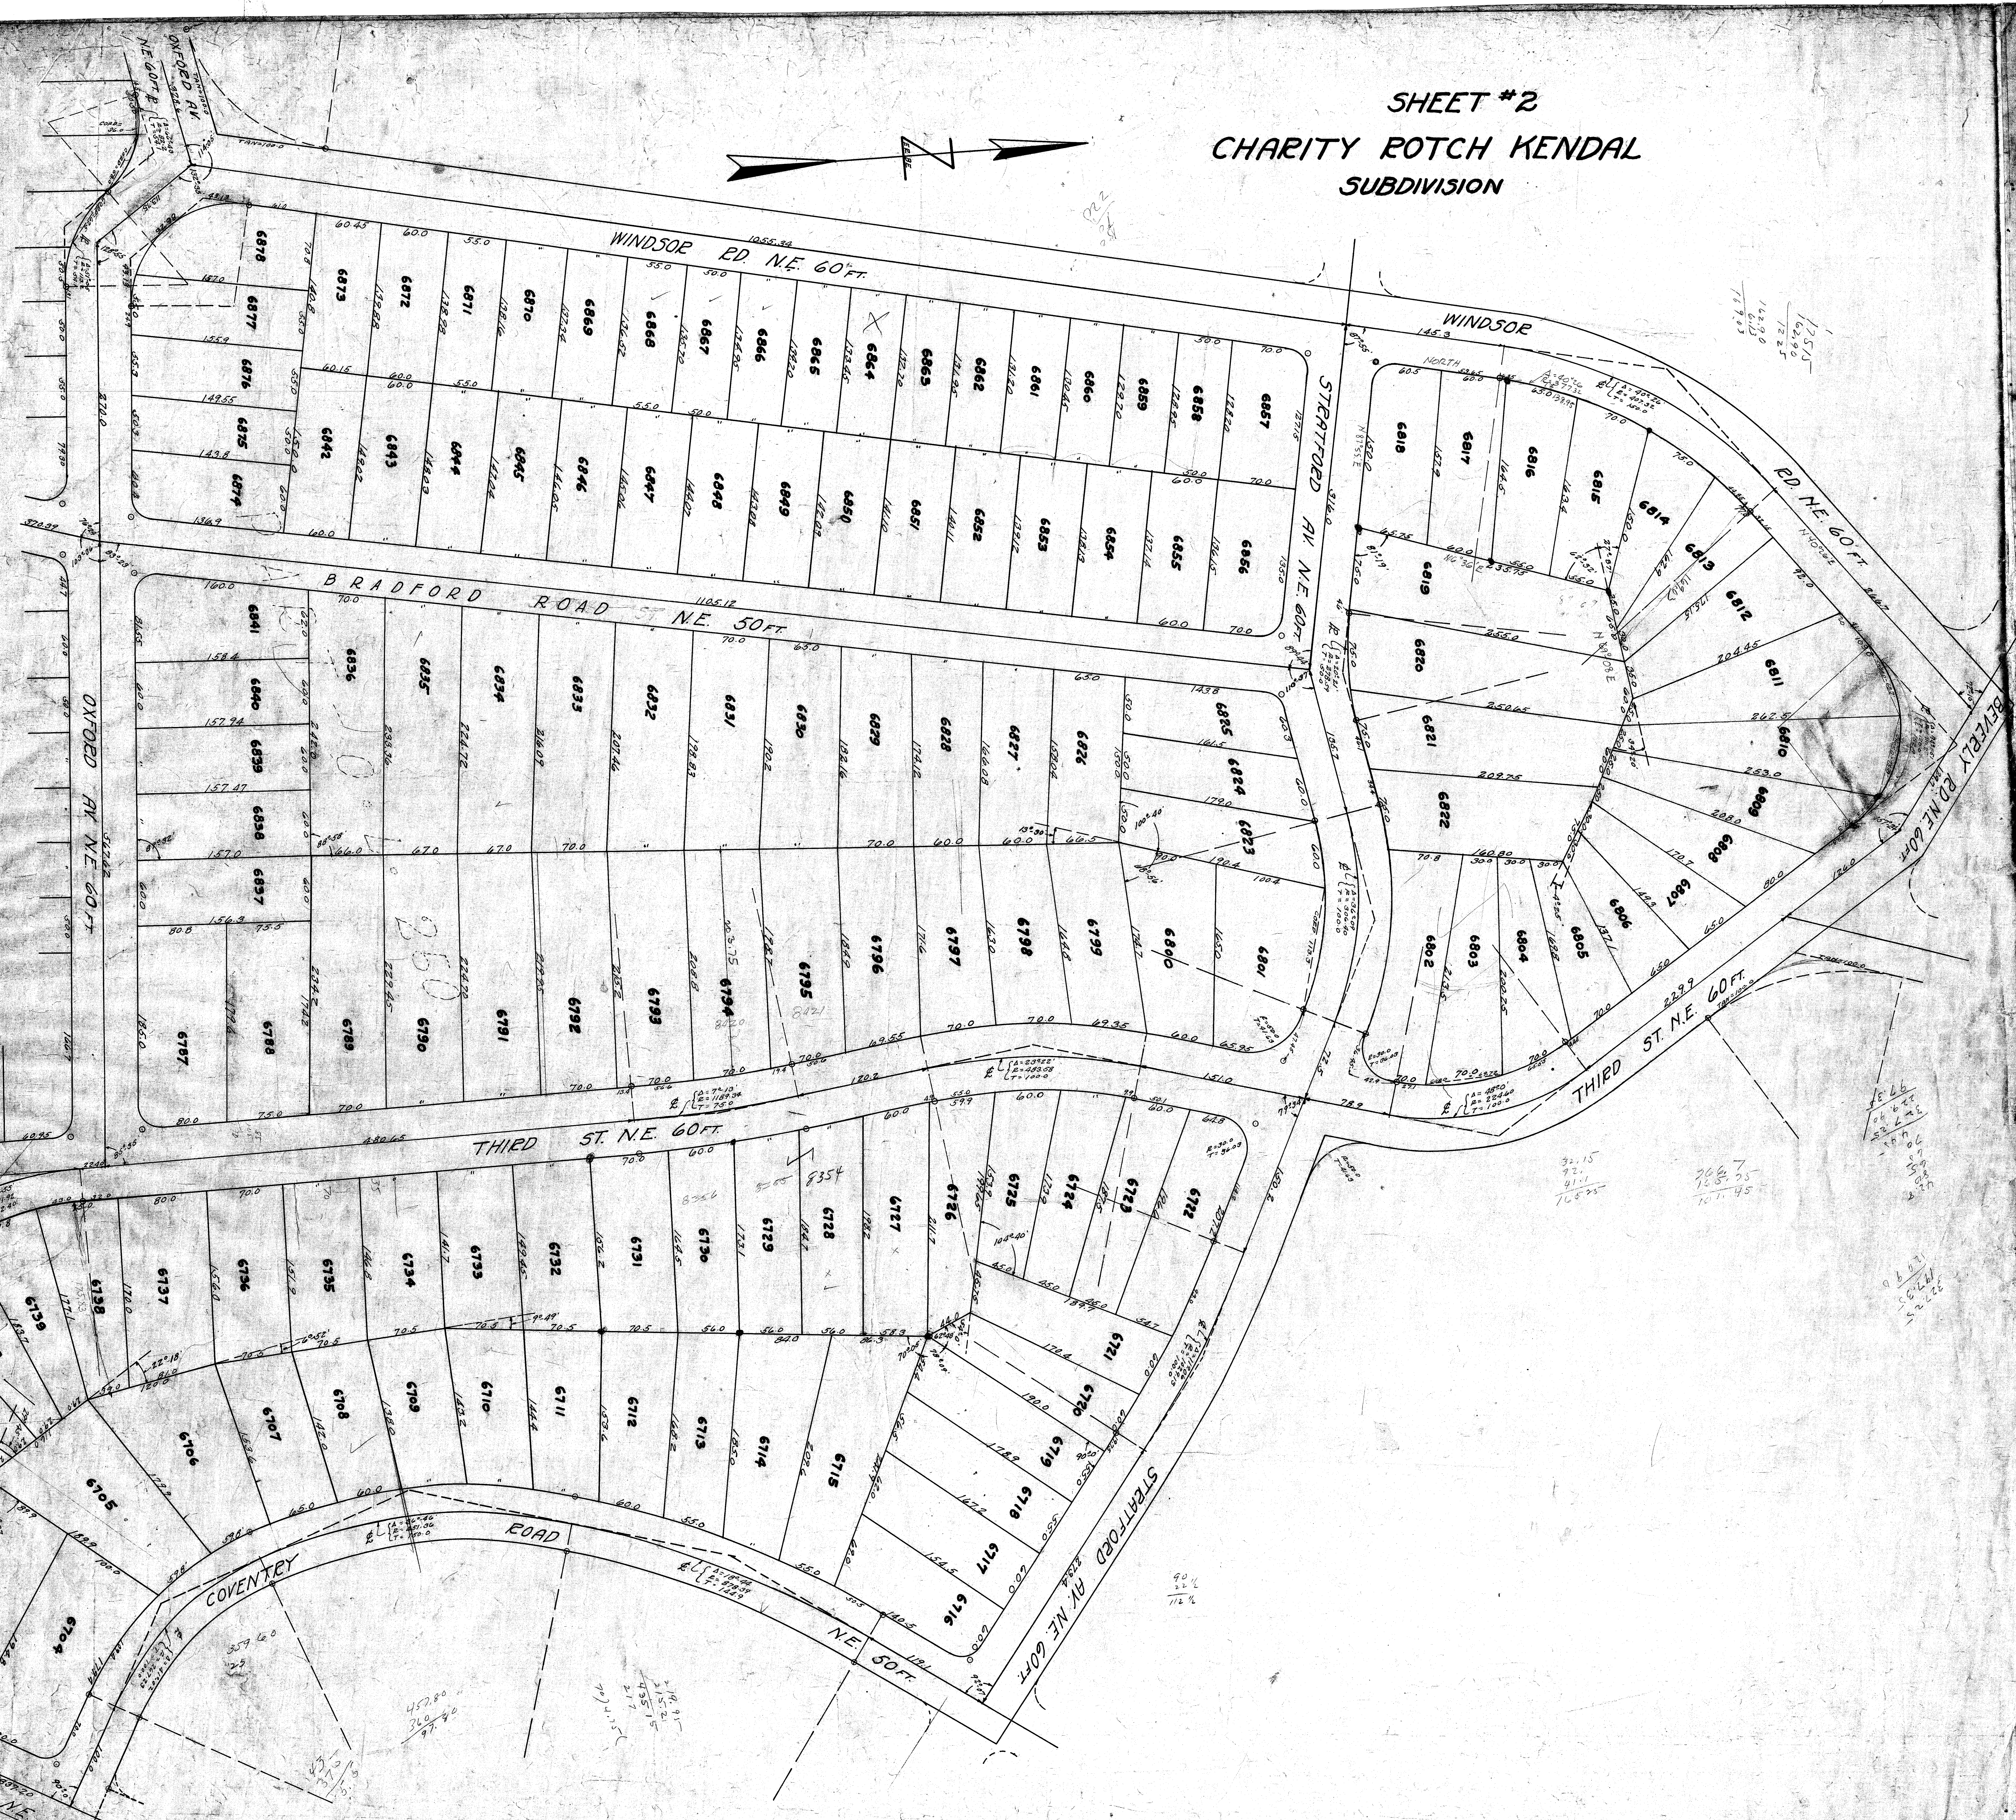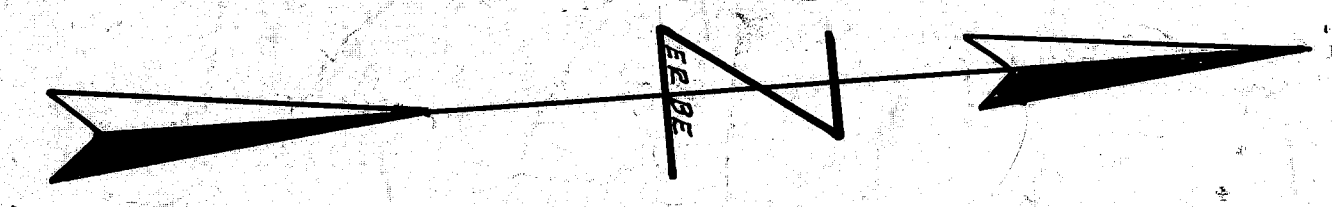


CHARITY ROTCH KENDAL SUBDIVISION

LOCATED IN PARTS OF THE FOUR 1/4'S OF SEC. 5-T.10-R.9.
STARK COUNTY OHIO
MARCH 1926 SCALE-1"=50 FT.
OUT LOT 148 AND PART OF OUT LOT 250
CITY OF MASSILLON, OHIO

WILLIAM PITKIN JR.
SEWARD H MOTT
LANDSCAPE ARCHITECTS
CLEVELAND OHIO

LUTHER K. ZIEGLER
CIVIL ENGINEER
205 KENNETH CHASE
CANTON OHIO

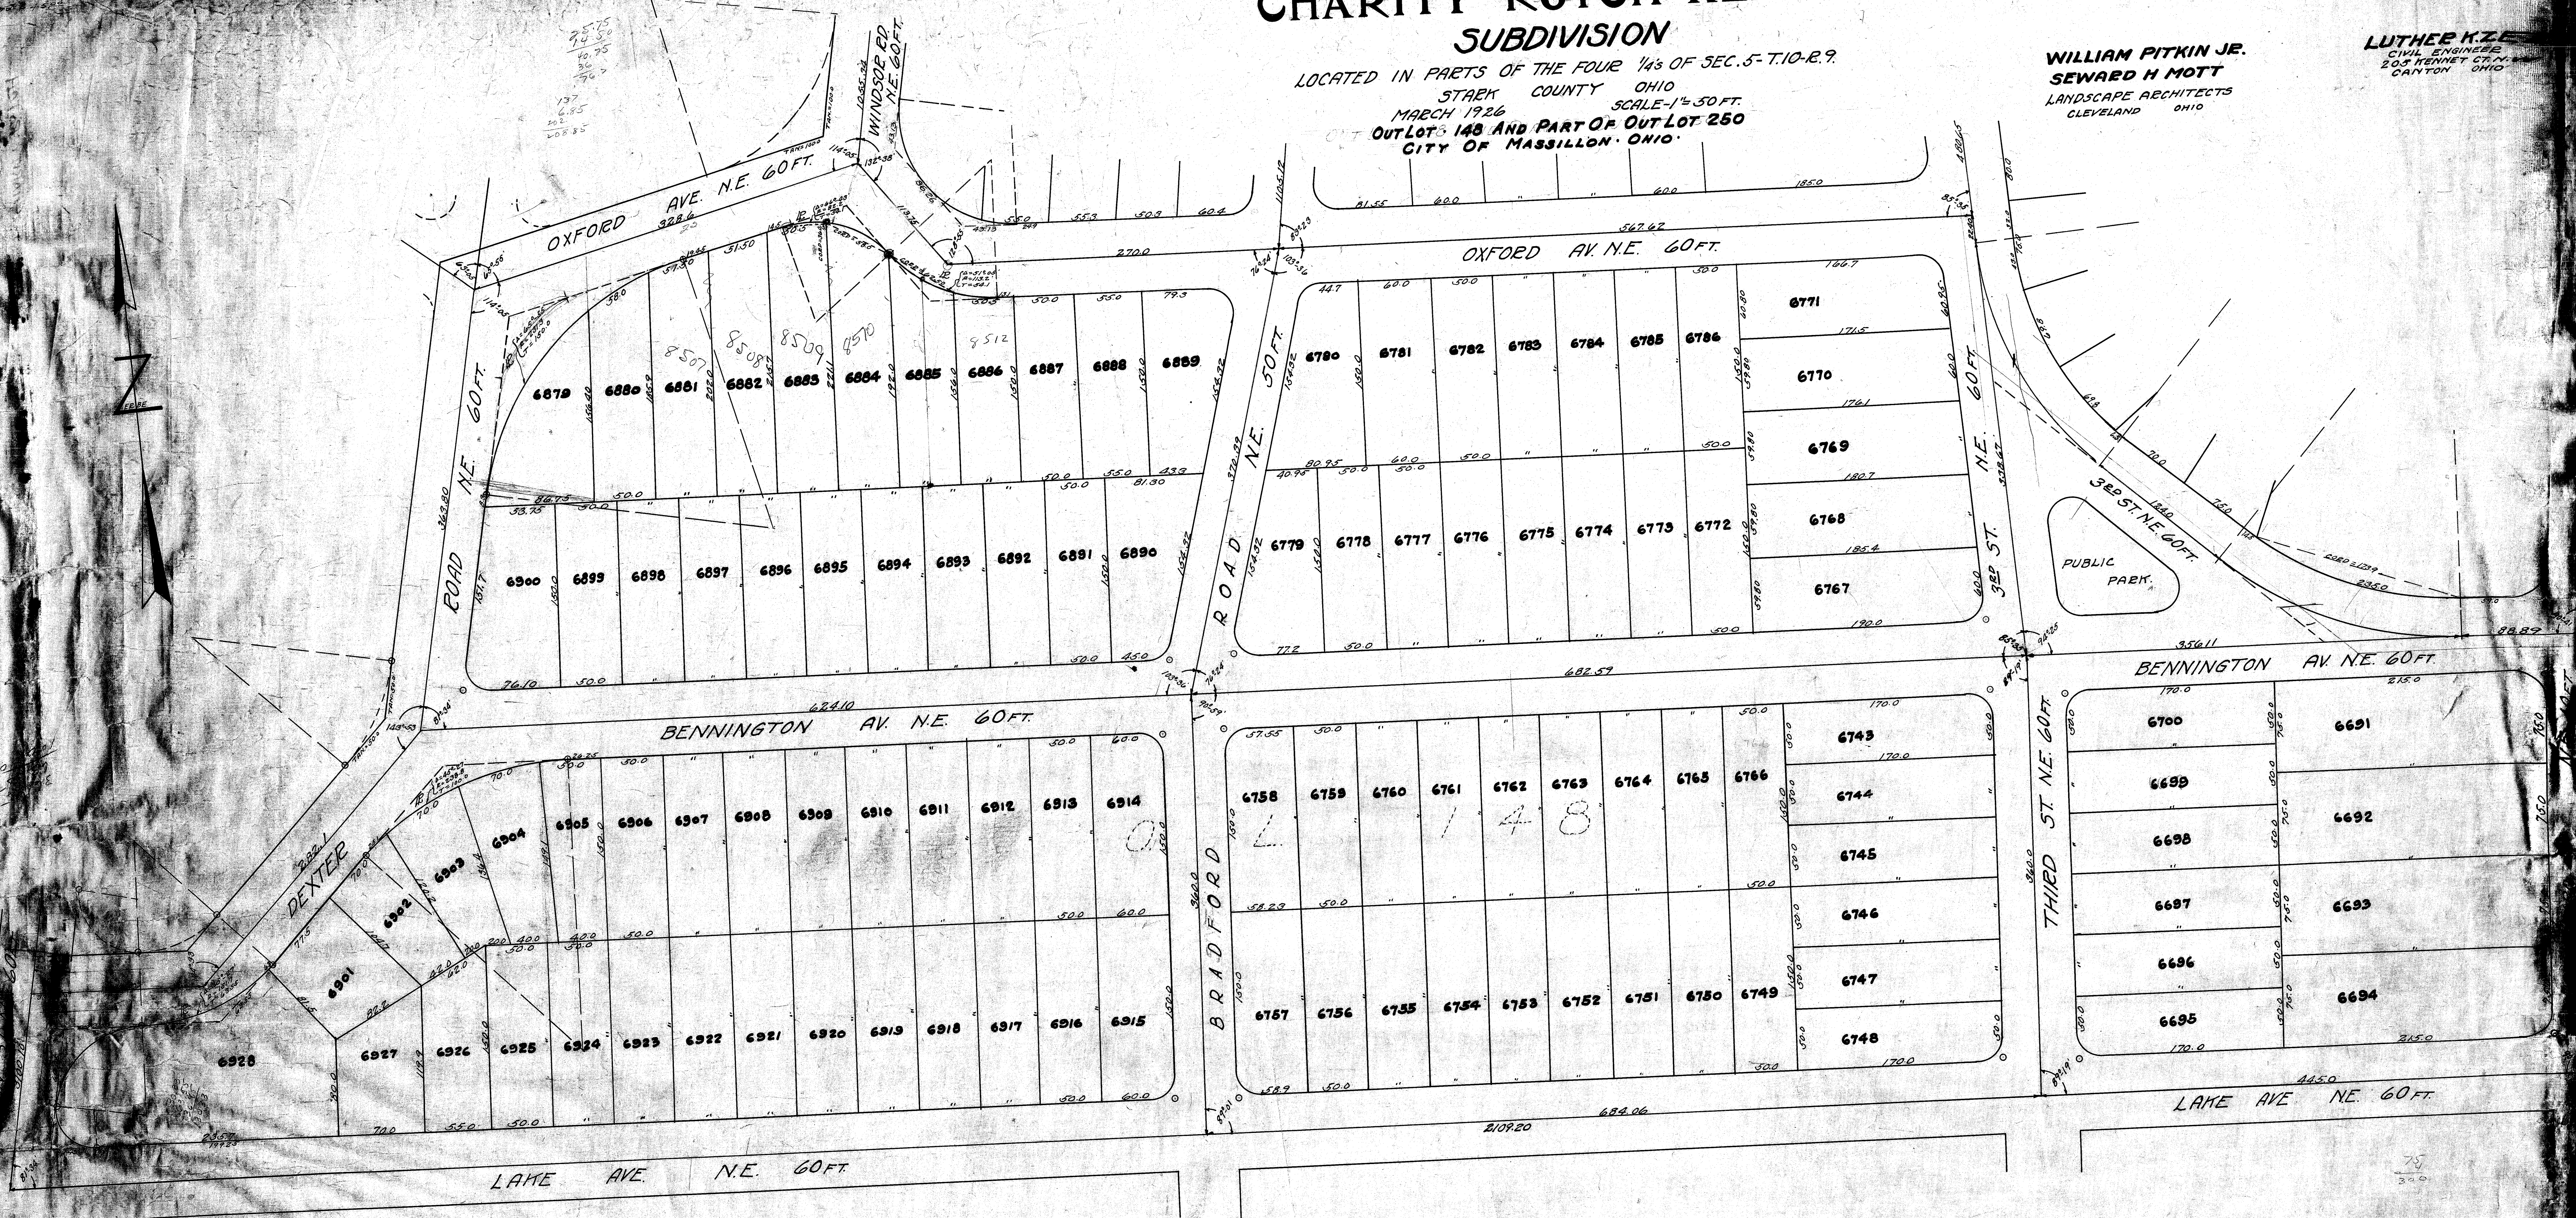

Received and recommended for acceptance this 5th day of April 1926

Approved and accepted by the Planning Commission of Massillon Ohio, of a meeting held this 5th day of April 1926

Redication of Streets shown hereon was accepted and confirmed by Ordinance No. 21490 passed this 2nd day of May 1926 by the Council of Massillon Ohio

Received and given City Lot numbers this 4th day of May 1926

Entered for transfer this 6th day of May 1926

Received for Record May 6th 1926 at 10:00 A.M.
Recorded June 3 1926, In Vol. 18 Pages 24 to 27.

- NOTE -
All street intersections rounded with a tangent of 20 feet unless other wise

DESCRIPTION:
Beginning at the intersection of the Center lines of Wales Road and Lake St. in the City of Massillon, Ohio; thence along the Center line of Lake St. a distance of 292.2 feet to the center line of Akron St.; thence in a Northerly direction along the center line of Akron St. to the North line of Dexter Road; thence in an Easterly direction along the North line of Dexter Road to its intersection with the North line of Oxford St.; thence in a Northerly direction along the North line of Oxford St. to its intersection with the West line of Windsor Rd.; thence in an Easterly direction along the West line of Windsor Rd. to its intersection with the North line of Beverly Road; thence in an Easterly direction along the North line of Beverly Road to its intersection with the East line of Third St.; thence in a Southerly direction along the East line of Third St. to its intersection with the North line of Stratford Ave.; thence in an Easterly direction along the North line of Stratford Ave. to its intersection with the East line of Coventry Road; thence in a Southerly direction along the East line of Coventry Road to its intersection with the East line of Wales Road; thence in a Southerly direction along the center line of Wales Road to the place of beginning and containing 71.24 Acres of ground, more or less.

That this is a correct plat of "CHARITY ROTCH KENDAL" a subdivision located in parts of the four Quarters of Section 5, Twp. 10, R. 9, Stark County, Ohio, as surveyed and plotted by me in March, 1926. The same is correct to the best of my knowledge and belief. This subdivision, part of which is shown above and part on the accompanying sheet, marked Sheet #2, contains 71.24 Acres more or less.

Luther K. Zieglar
CIVIL ENGINEER

Now All MEN BY THESE PRESENTS, that THE CHARITY ROTCH REALTY COMPANY, a corporation organized under the Laws of the STATE OF OHIO, the owner of the land shown on the above plat, marked Sheet #1 and partly on the accompanying plat, marked Sheet #2, do hereby consent to and adopt this subdivision of the same, and does hereby dedicate the same to the public uses forever.

IN WITNESS WHEREOF, it hereunto sets its hand and seal this 2nd day of April 1926

OWNER - THE CHARITY ROTCH REALTY COMPANY
BY -

Arthur W. Ellis
SECRETARY

STATE OF OHIO } S.S.
COUNTY OF STARK }

Before me a Notary Public in and for said County, personally appeared C. W. Short and Arthur W. Ellis, President and Secretary respectively of THE CHARITY ROTCH REALTY COMPANY, the corporation which executed the foregoing instrument, and acknowledged that the seal affixed to said instrument is the corporate seal of said corporation, and that they did sign and seal said instrument as President and Secretary in behalf of said corporation, and by authority of its Board of Directors, and that said instrument is the free act and deed of the said, THE CHARITY ROTCH REALTY COMPANY.

In TESTIMONY WHEREOF I have hereunto subscribed my name at Massillon, Ohio, this 2nd day of April 1926

Mr. J. Elliott
NOTARY PUBLIC

FILE NO. SD-126
ACC NO. 682