Transfer fee 80¢ Pd

Recording # N.00 Pd

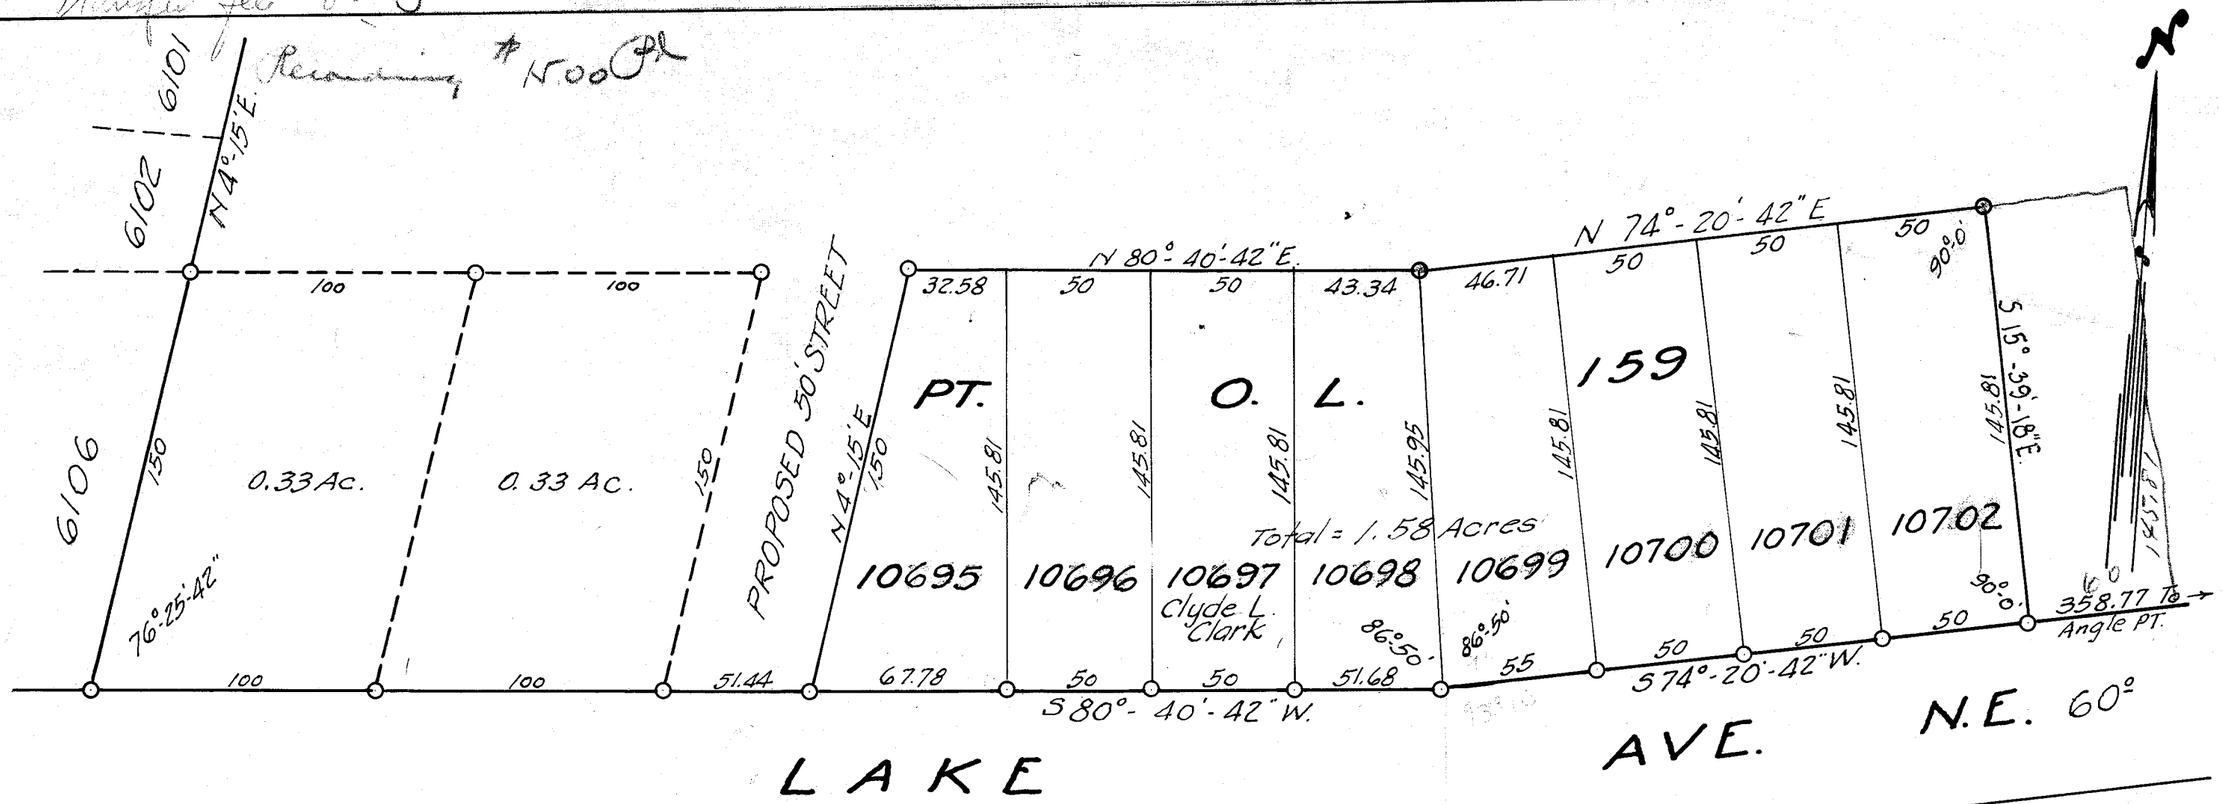

SUBDIVISION OF PT. O.L. 159
MASSILLON, OHIO.

Scale: 1in = 50 feet

February 11, 1947.

CERTIFICATION

I hereby certify the above to be a correct plat as surveyed by me in December 1946.

H.M. Piper
Reg. Engr. & Surveyor

Know all men by these present that we, Chester P. Keuper & Clyde L. Clark, owners of the land delineated on the above plat, do hereby solemnly swear that the making and signing of this plat was our free act

Signed

H.M. Piper
WITNESS

Chester P. Keuper
OWNER

H.M. Piper

Clyde L. Clark
owner of Lot No. 10745

STATE OF OHIO
COUNTY OF STARK ss.

Before me, a Notary Public, in and for said county, did personally appear Chester P. Keuper & Clyde L. Clark, who acknowledged they did sign the foregoing instrument and that the same is their free act and deed as required by law.

In witness whereof, I hereunto set my hand and seal this ___ day of _____ 1947.

NOTARY PUBLIC
My Commission Expires _____

Accepted by the City Planning Commission at a meeting held this 13th day of February 1947.

H.M. Piper
SECRETARY

Alvin D. Wampler
CHAIRMAN

Accepted by the Council of the City of Massillon, Ohio, by Ordinance No. 4562 passed this 17 day of February 1947.

Richard B. Hardman
CLERK

George L. Cecil
PRESIDENT

Lot No's. assigned by City Engineer of Massillon, Ohio.

H.M. Piper
CITY ENGINEER

Entered for Transfer this 17th day of Mar 1947.

COUNTY AUDITOR

Received for Record this ___ day of _____ 1947.
Recorded in Vol. 26 Page #1 this 24 day of March 1947.

COUNTY RECORDER

FILE NO. SD. 193 ACC. NO. 1581