Recording Fee $1.00 Transfer $1.00

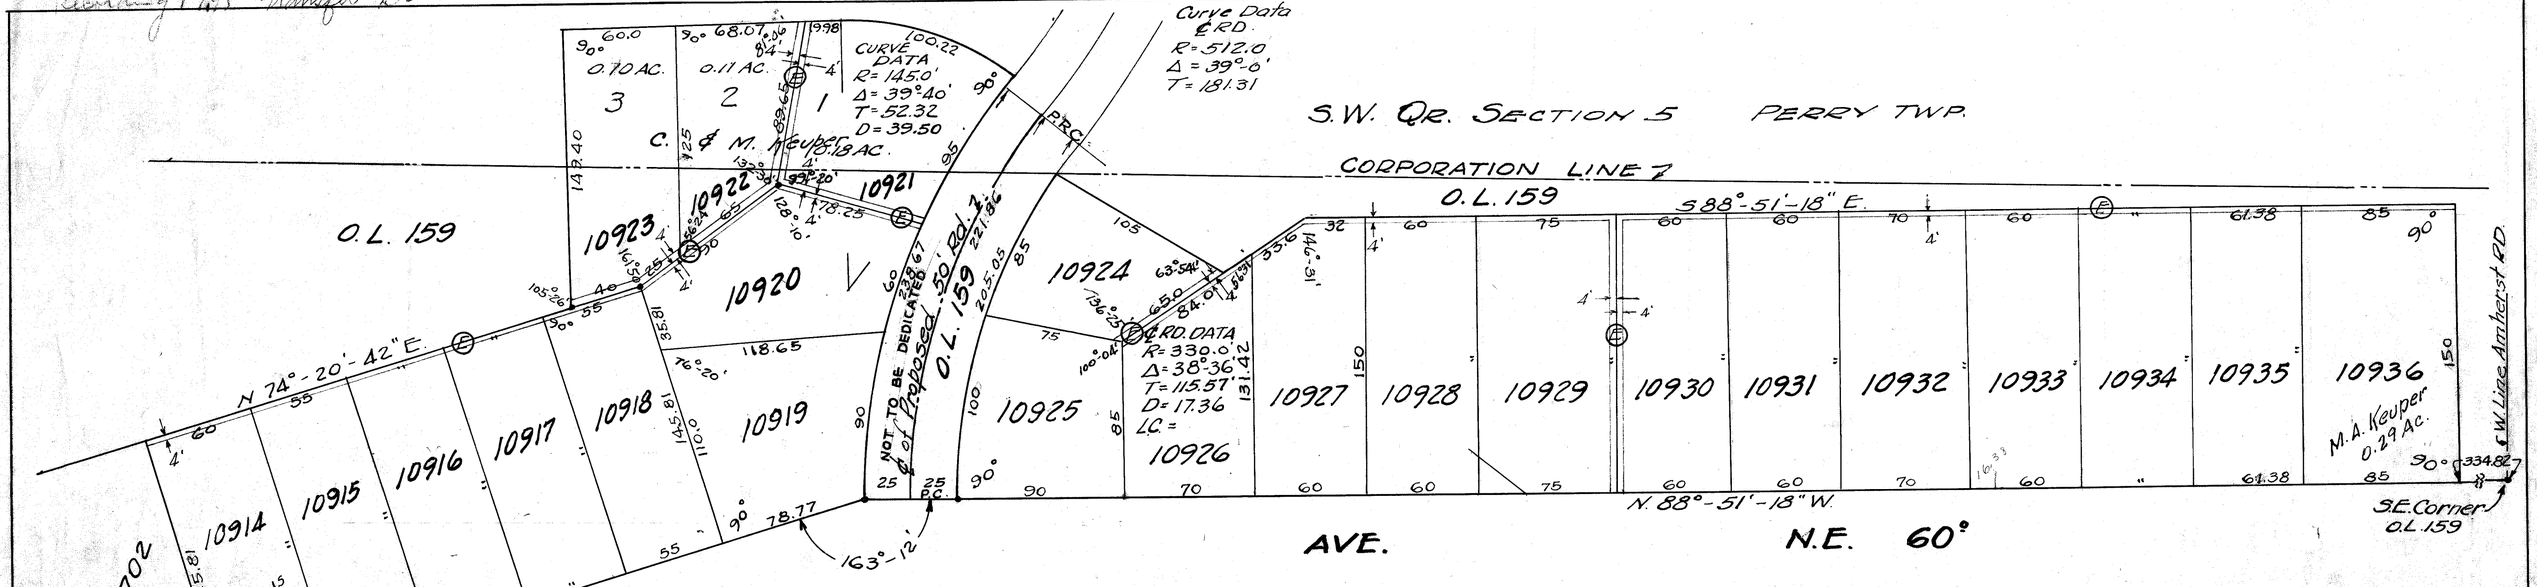

All lots from 10915 thru 10935 owned by C. & M. Keuper and contain 3.76 Acres.

Ⓔ Denotes public utility easement - dimensions as shown on plat. (Electric and telephone only.)

I hereby certify the above to be a correct plat of that part of O.L. 159 to be subdivided.

H. M. Pipes
Surveyor

Approved by the Planning Commission of the City of Massillon, Ohio, at a meeting held September 21 1951.

H. M. Pipes — Secretary
Alvin D. Wampler — Chairman

Accepted by the City Council of the City of Massillon, Ohio, by Ordinance No. 61-1951 passed this 1st day of October 1951.

Richard C. Hardman — Clerk
L. J. Kerrigan — President

Approved by the Stark County Engineer's office this 24th day of October 1951.

Luther K. Zerbe
County Engineer

Accepted by Resolution of the Board of County Commissioners of Stark County, Ohio, this ____ day of ____ 1951.

Chairman: ____
Clerk ____

County Commissioners:
Glen C. Sprosseller
Louis Tuhy
Jerry O'Neal

Entered for Transfer this 25th day of Oct 1951.
Jos. Yoder
COUNTY AUDITOR

Received for Record this 25 day of October 1951.
Recorded in Vol. 27 Page 119 this 30 day of October 1951.
J. J. Newcomer
COUNTY RECORDER

I hereby certify all of the above lots to be accessible to the sanitary sewer system of Massillon, Ohio
P. L. Harris M.D. — 10-24-51
Commissioner of Health
By H. M. Louis San. Eng.

ACKNOWLEDGEMENT

We, the undersigned, owners of the land delineated on the above plat, do hereby acknowledge the signing of same to be our free act and deed according to law.

Witness
C. P. Laughlin
Jennie Laughlin

Owners
Chester P. Keuper
Miedred A. Keuper
Joseph A. Wells
Benjamin M. Wells

County of Stark ss.
State of Ohio.

Before me, a Notary Public in and for said County, did personally appear C. Keuper, M. Keuper, J. Wells, G. Wells, who acknowledged they did sign the foregoing instrument, the same being their free act and deed according to law.

In witness whereof I hereunto set my hand and seal this 25 day of Oct. 1951

C. P. Laughlin
Notary Public

My Commission expires
CHARLES L. LAUGHLIN, Notary Public
My Commission Expires May 6, 1952

AMHERST PARK SUBDIVISION NO. 1
MASSILLON, OHIO.

FOR
C. P. KEUPER

SEPTEMBER 1951. Scale: 1 INCH = 50 Feet

FILE NO. S.D. 217 ACC. NO. 1773