Transfer 1.00

40.00 Recording Fee

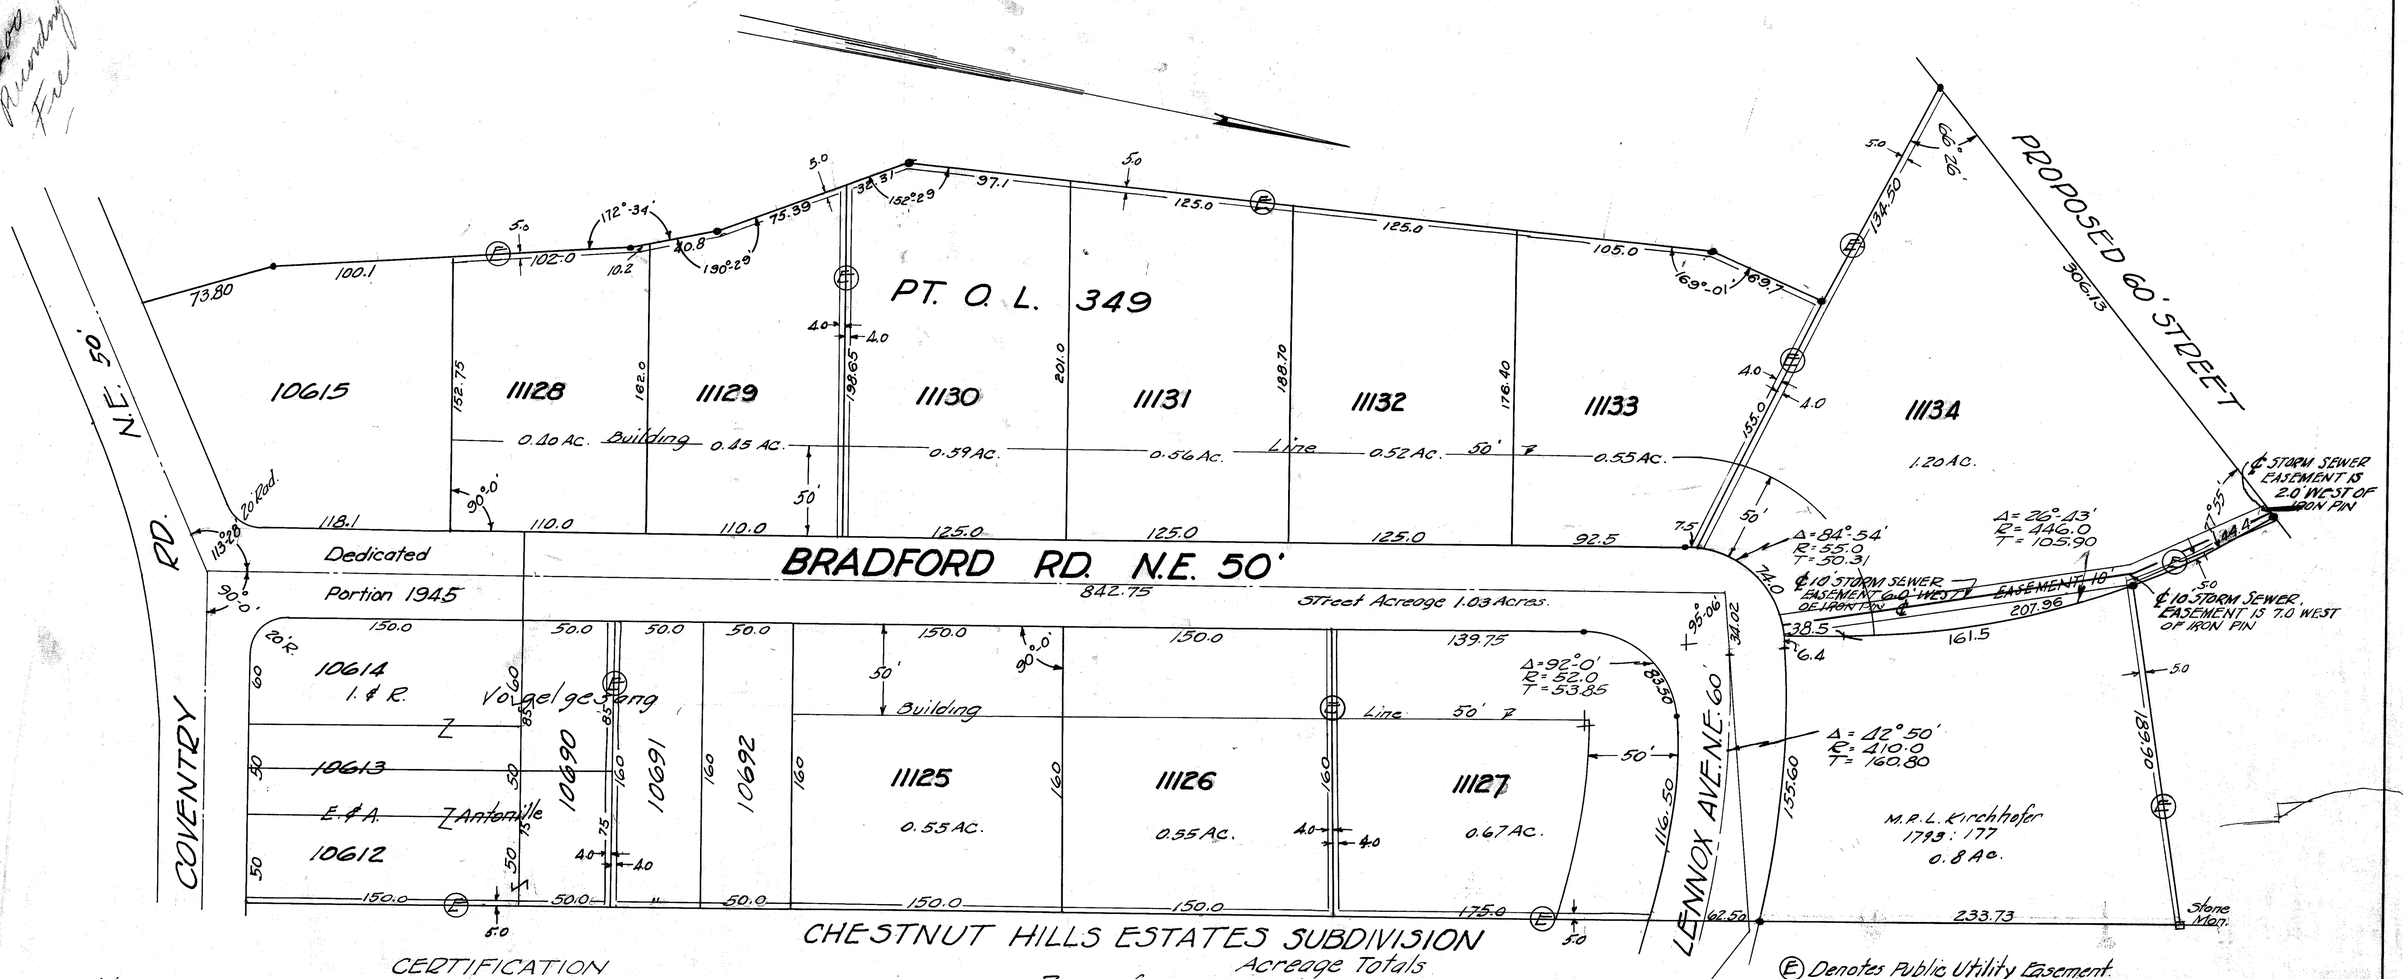

CHESTNUT HILLS ESTATES SUBDIVISION

Acreage Totals

Removed from PT. O.L. 349 by Lot Nos. 11125 thru 11134 = 6.04 acres
" " " " " Streets = 1.03 "
Total = 7.07 Acres

(E) Denotes Public Utility Easement.

CERTIFICATION

I hereby certify the above to be a correct plat of the parcel herein dedicated.

N. M. Lipps
SURVEYOR

ACKNOWLEDGEMENT

Know all men by these presents that the CHARITY SCHOOL OF KENDALL a corporation organized under the State Laws of Ohio, as owner of PT. O.L. 349 M.R.L. Kirchhofer as owner of PT. O.L. 349, E & A. Antonille as owner of Lot No. the North 75 feet of 10690 and I & R Vogelgesang, as owner of Lot No. 10614, S½ 10613, S. 85 10690 and all of 10691 and 10692, do hereby acknowledge the making of this plat to be our free act and deed and do hereby dedicate the street shown hereon to public use forever.

In witness whereof we hereby set our hand this 3rd day of February 1952.

WITNESSES

CHARITY SCHOOL OF KENDALL
BY Robert R. McLain
ACTING PRESIDENT
Fred Gates
SECRETARY

E. Antonille
A. Antonille
I. Vogelgesang
R. Vogelgesang

State of Ohio
County of Stark ss

Before me, a Notary Public in and for said County, personally appeared M.R.L. Kirchhofer, I. and R. Vogelgesang, E & A. Antonille, Robert R.L. McLain Acting President and Fred Gates, Secretary of the Charity School of Kendall, the corporation which executed the foregoing instrument and acknowledged that the seal affixed to the fore instrument is the corporate seal of the corporation, that they did sign and seal said instrument as Acting President and Secretary in behalf of said Corporation by authority of its Board of Directors and that the same is the free act and will of all whose signatures are affixed hereon.

In testimony whereof I hereunto set my hand and seal this 3rd day of February 1952.

NOTARY PUBLIC
My Commission expires March 21, 1954

Approved by the Planning Commission of the City of Massillon, Ohio, at a meeting held August 8 1952

N. M. Lipps
Secretary

Alvin D. Wampler
Chairman

Accepted by the City Council of Massillon, Ohio, by Ordinance No. 9-1953 passed February 2 1953.

Richard R. Hardman
Clerk

Lawrence J. Kerrigan
President

Plat checked and approved this ___ day of _____ 1953

Stark County Map Office

Plat approved this ___ day of _____ 1953.

Stark County Engineer

Received for Transfer this 14th day of Mar 1953

County Auditor

Received for record this 14th day of March 1953
Recorded in Vol. 28 Page 98 this 21 day of March 1953

County Recorder

CHARITY ROTCH KENDAL NO. 4
DEDICATION PLAT
BRADFORD RD. & LENNOX AVE. N.E.
1953

Scale: 1 in. = 50 ft.

FILE NO. SD 223 ACC. NO. 1805