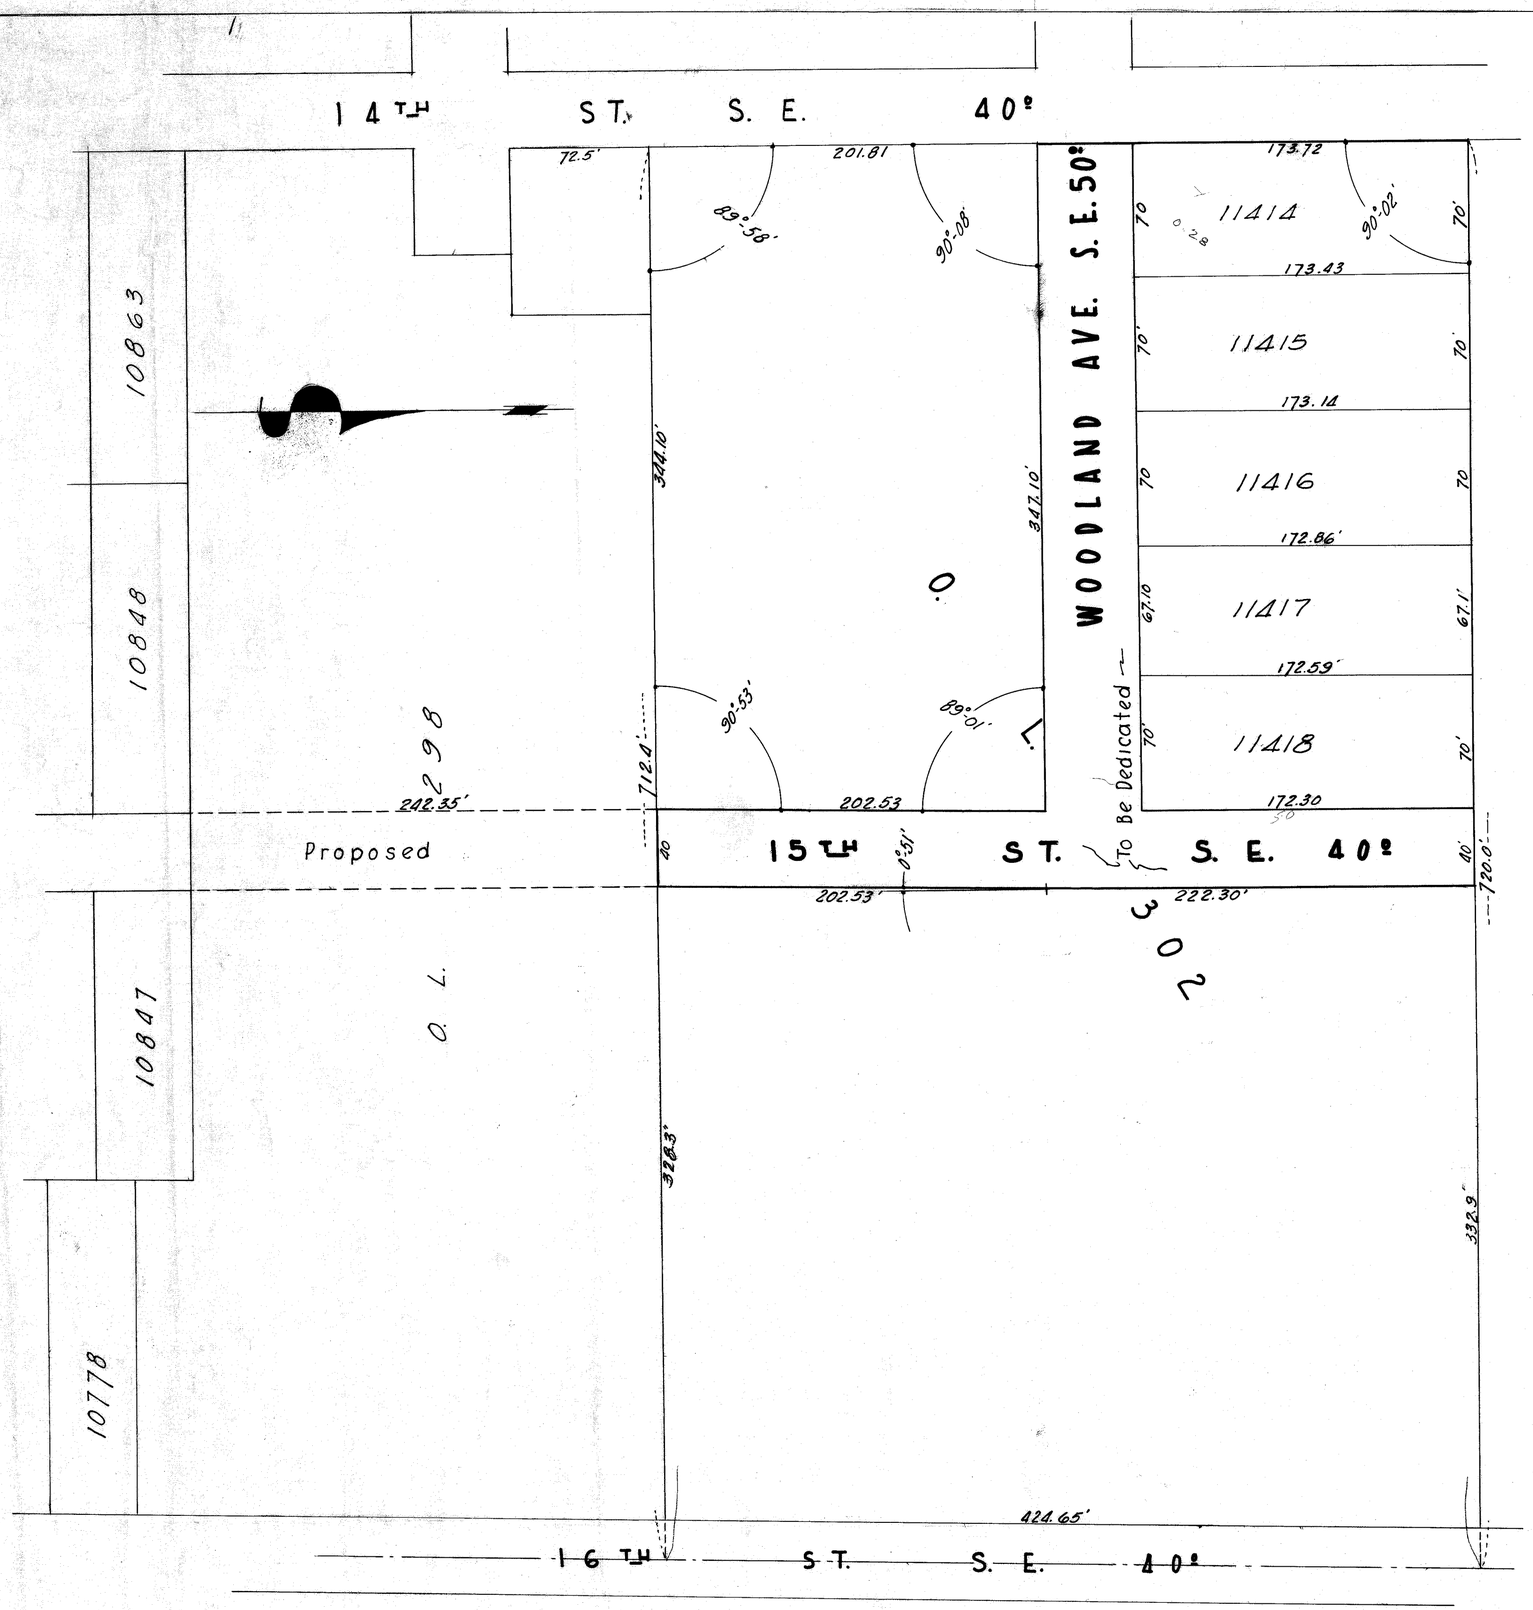

ACKNOWLEDGEMENT

Know All Men By These Presents: that the undersigned, owners of the land delineated on this plat, do hereby acknowledged the making of the same to be our free act and deed and do hereby dedicate the streets shown here-on to public use forever.

WITNESS	OWNER
Mary E. Root	Victor P. Berarducci
Wilfred J. Miller	Eleanor A. Berarducci

State of Ohio } ss:
County of Stark }

Before me, a Notary Public in and for said County, did personally appear Victor P. Berarducci and Eleanor A. Berarducci who acknowledged that we did sign the foregoing instrument and that it was our free act and deed according to law.

In witness whereof I hereunto set my hand and seal this 14 day of March 1956.

L. M. Miller Deputy Clerk
~~NOTARY PUBLIC~~ Municipal Court

My commission expires 12-31-57

Approved by the Planning Commission of Massillon, Ohio at a meeting held March 31 1955.

N. M. Piper — SECRETARY
Alvin D. Wampler — CHAIRMAN

Accepted by the City Council of Massillon, Ohio, by Ordinance No. 3-1956 passed January 16 1956.

Thomas J. Coleman — CLERK
Lawrence Herrington — PRESIDENT

Received for Transfer this 23rd day of Mar 1956.

COUNTY AUDITOR

Received for record this 24 day of March 1956.
Recorded in Vol. 32 Page 53 this 24 day of March 1956.

Kenneth E. Motts
COUNTY RECORDER

R 942

CERTIFICATION

I hereby certify the above to be a correct plat of O. L. 302 as surveyed by me.

N. M. Piper
SURVEYOR

City Lot Numbers 11414 thru 11418 assigned this 14th day of March 1956.

N. M. Piper
CITY ENGINEER

ACREAGE

LOTS	1.38 AC.
STREETS	0.79 AC.
TOTAL	2.17 AC.

CITY OF MASSILLON, OHIO

DEDICATION PLAT
WOODLAND AVE. S.E. 50'
& 15TH ST. S.E. 40'
ALSO
REPLAT OF PT. O. L. 302

January 1956 Scale: 1" = 50' By R. Wagoner

FILE NO. S.D. 239 ACC. NO. 1859