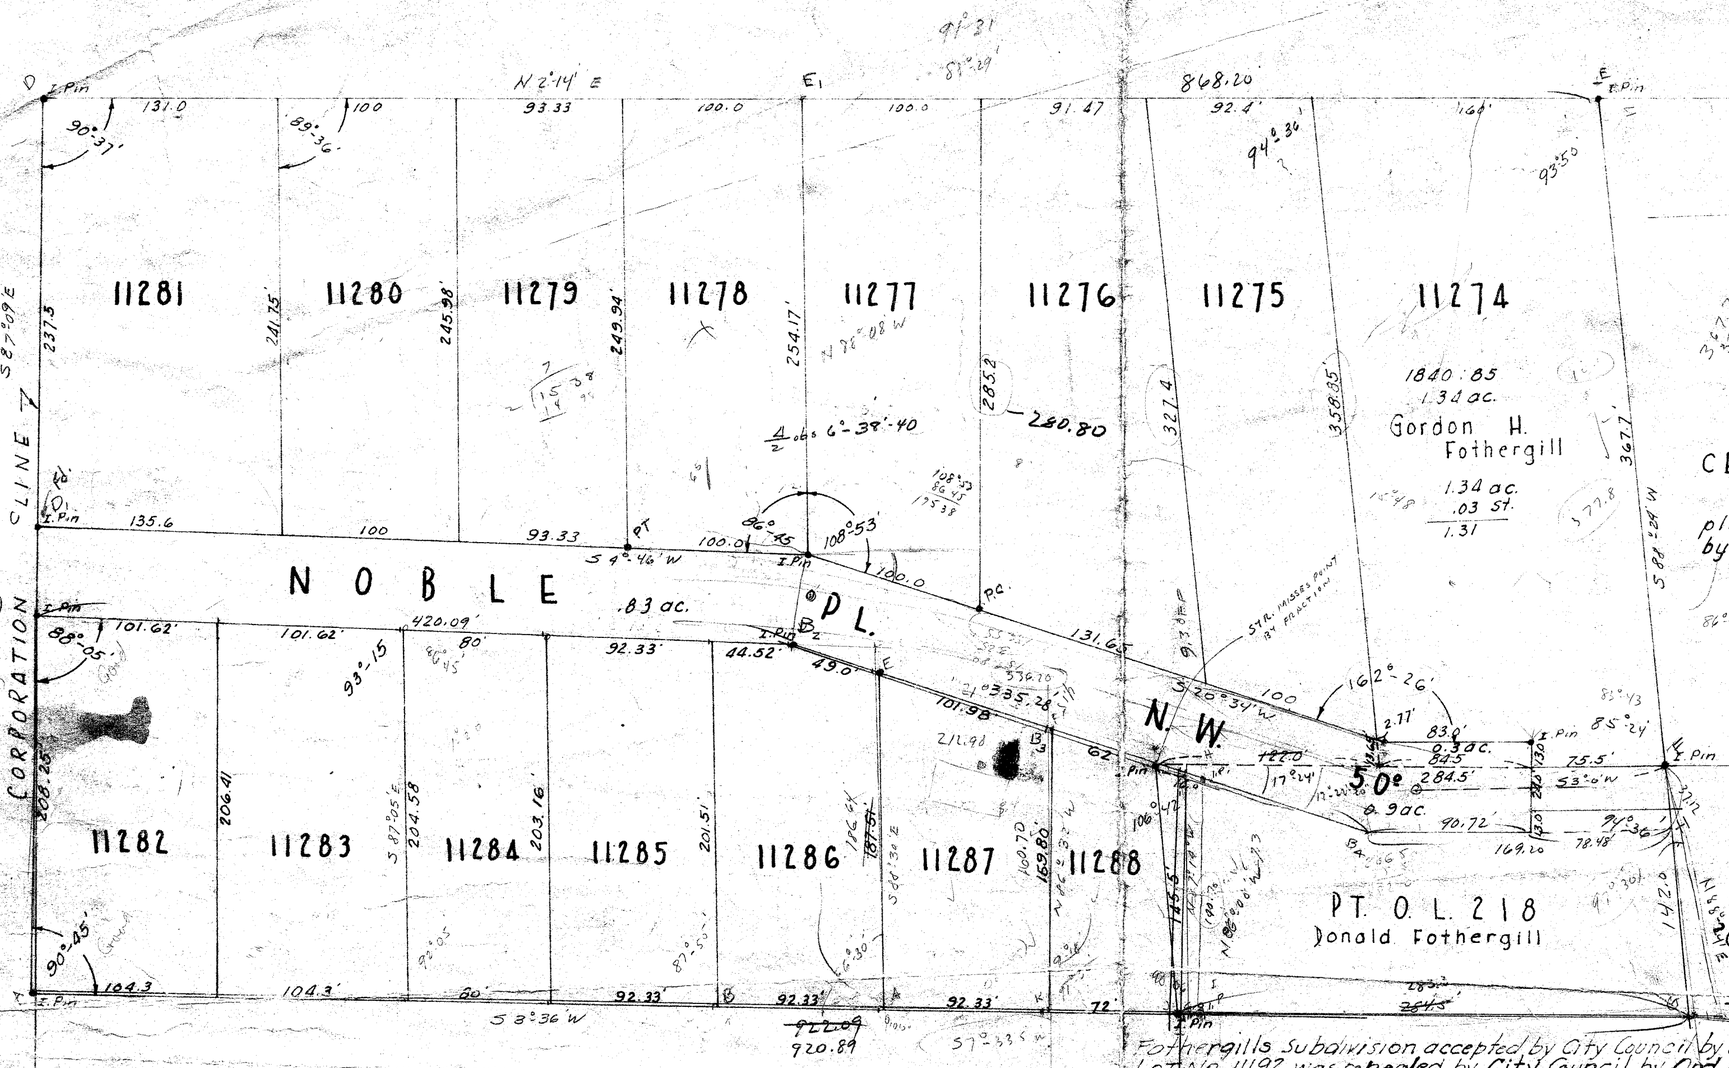


## CERTIFICATION

I hereby certify this to be a correct plat of that part of O. L. 218 as surveyed by me in June 1955.

H. M. Piper
REGISTERED SURVEYOR

| | |
|---|---|
| Street Total | .95 ac. |
| Gordon Fothergill | .03 " |
| Donald Fothergill | .09 " |
| | .83 " |

| | |
|---|---|
| Total Lots 11274 - 11288 | 8.22 ac. |
| Gordon Fothergill 11274 | 1.34 " |
| | 6.88 ac. |

Total Morjorie Fothergill 7.71 ac.

## ACKNOWLEDGEMENT

Know All Men By these Presents, that we, the undersigned, owners of the land delineated on the above plat, do hereby acknowledge, the making of the same, to be our free act and deed and do hereby dedicate the street shown here-on to public use forever.

WITNESS — OWNER

State of Ohio }
County of Stark } ss

Before me, a Notary Public in and for said County did personally appear [illegible] who acknowledged that they did sign the foregoing instrument and that it was their free act and deed according to law.

In witness whereof, I hereunto set my hand and seal this 26th day of September 1955.

Robert Hurman
NOTARY PUBLIC

My Commission expires [illegible]

Fothergills Subdivision accepted by City Council by Ord. No. 17-1954 including Lot Nos. 11186 thru Lot No. 11192 was repealed by City Council by Ord No 63-1955 passed September 6, 1955.

H. M. Piper
City Engineer

Approved by the CITY PLANNING COMMISSION of Massillon, Ohio, at a meeting held August 4th 1955.

Henry M. Piper — SECRETARY
Alvin D. Wampler — CHAIRMAN

Accepted by CITY COUNCIL of Massillon, Ohio, by Ordinance No. 63-1955 passed September 16th 1955.

Richard B. Hardman — CLERK
Laurence J. Kenigan — PRESIDENT

The following LOT NUMBERS have been assigned by the City Engineer.
11274 - 11288

H. M. Piper
CITY ENGINEER

Entered for TRANSFER this ____ day of ____ 1955.

COUNTY AUDITOR

Received for record this ____ day of ____ 1955.
RECORDED in Vol. ____ Page ____ this ____ day of ____ 1955.

COUNTY RECORDER

# REPLAT OF
# FOTHERGILLS SUBDIVISION NO. 1
## PART O. L. 218
## MASSILLON, OHIO

Scale 1" = 60'

June 1955

FILE No. SD. 260 Acc. No. 1902