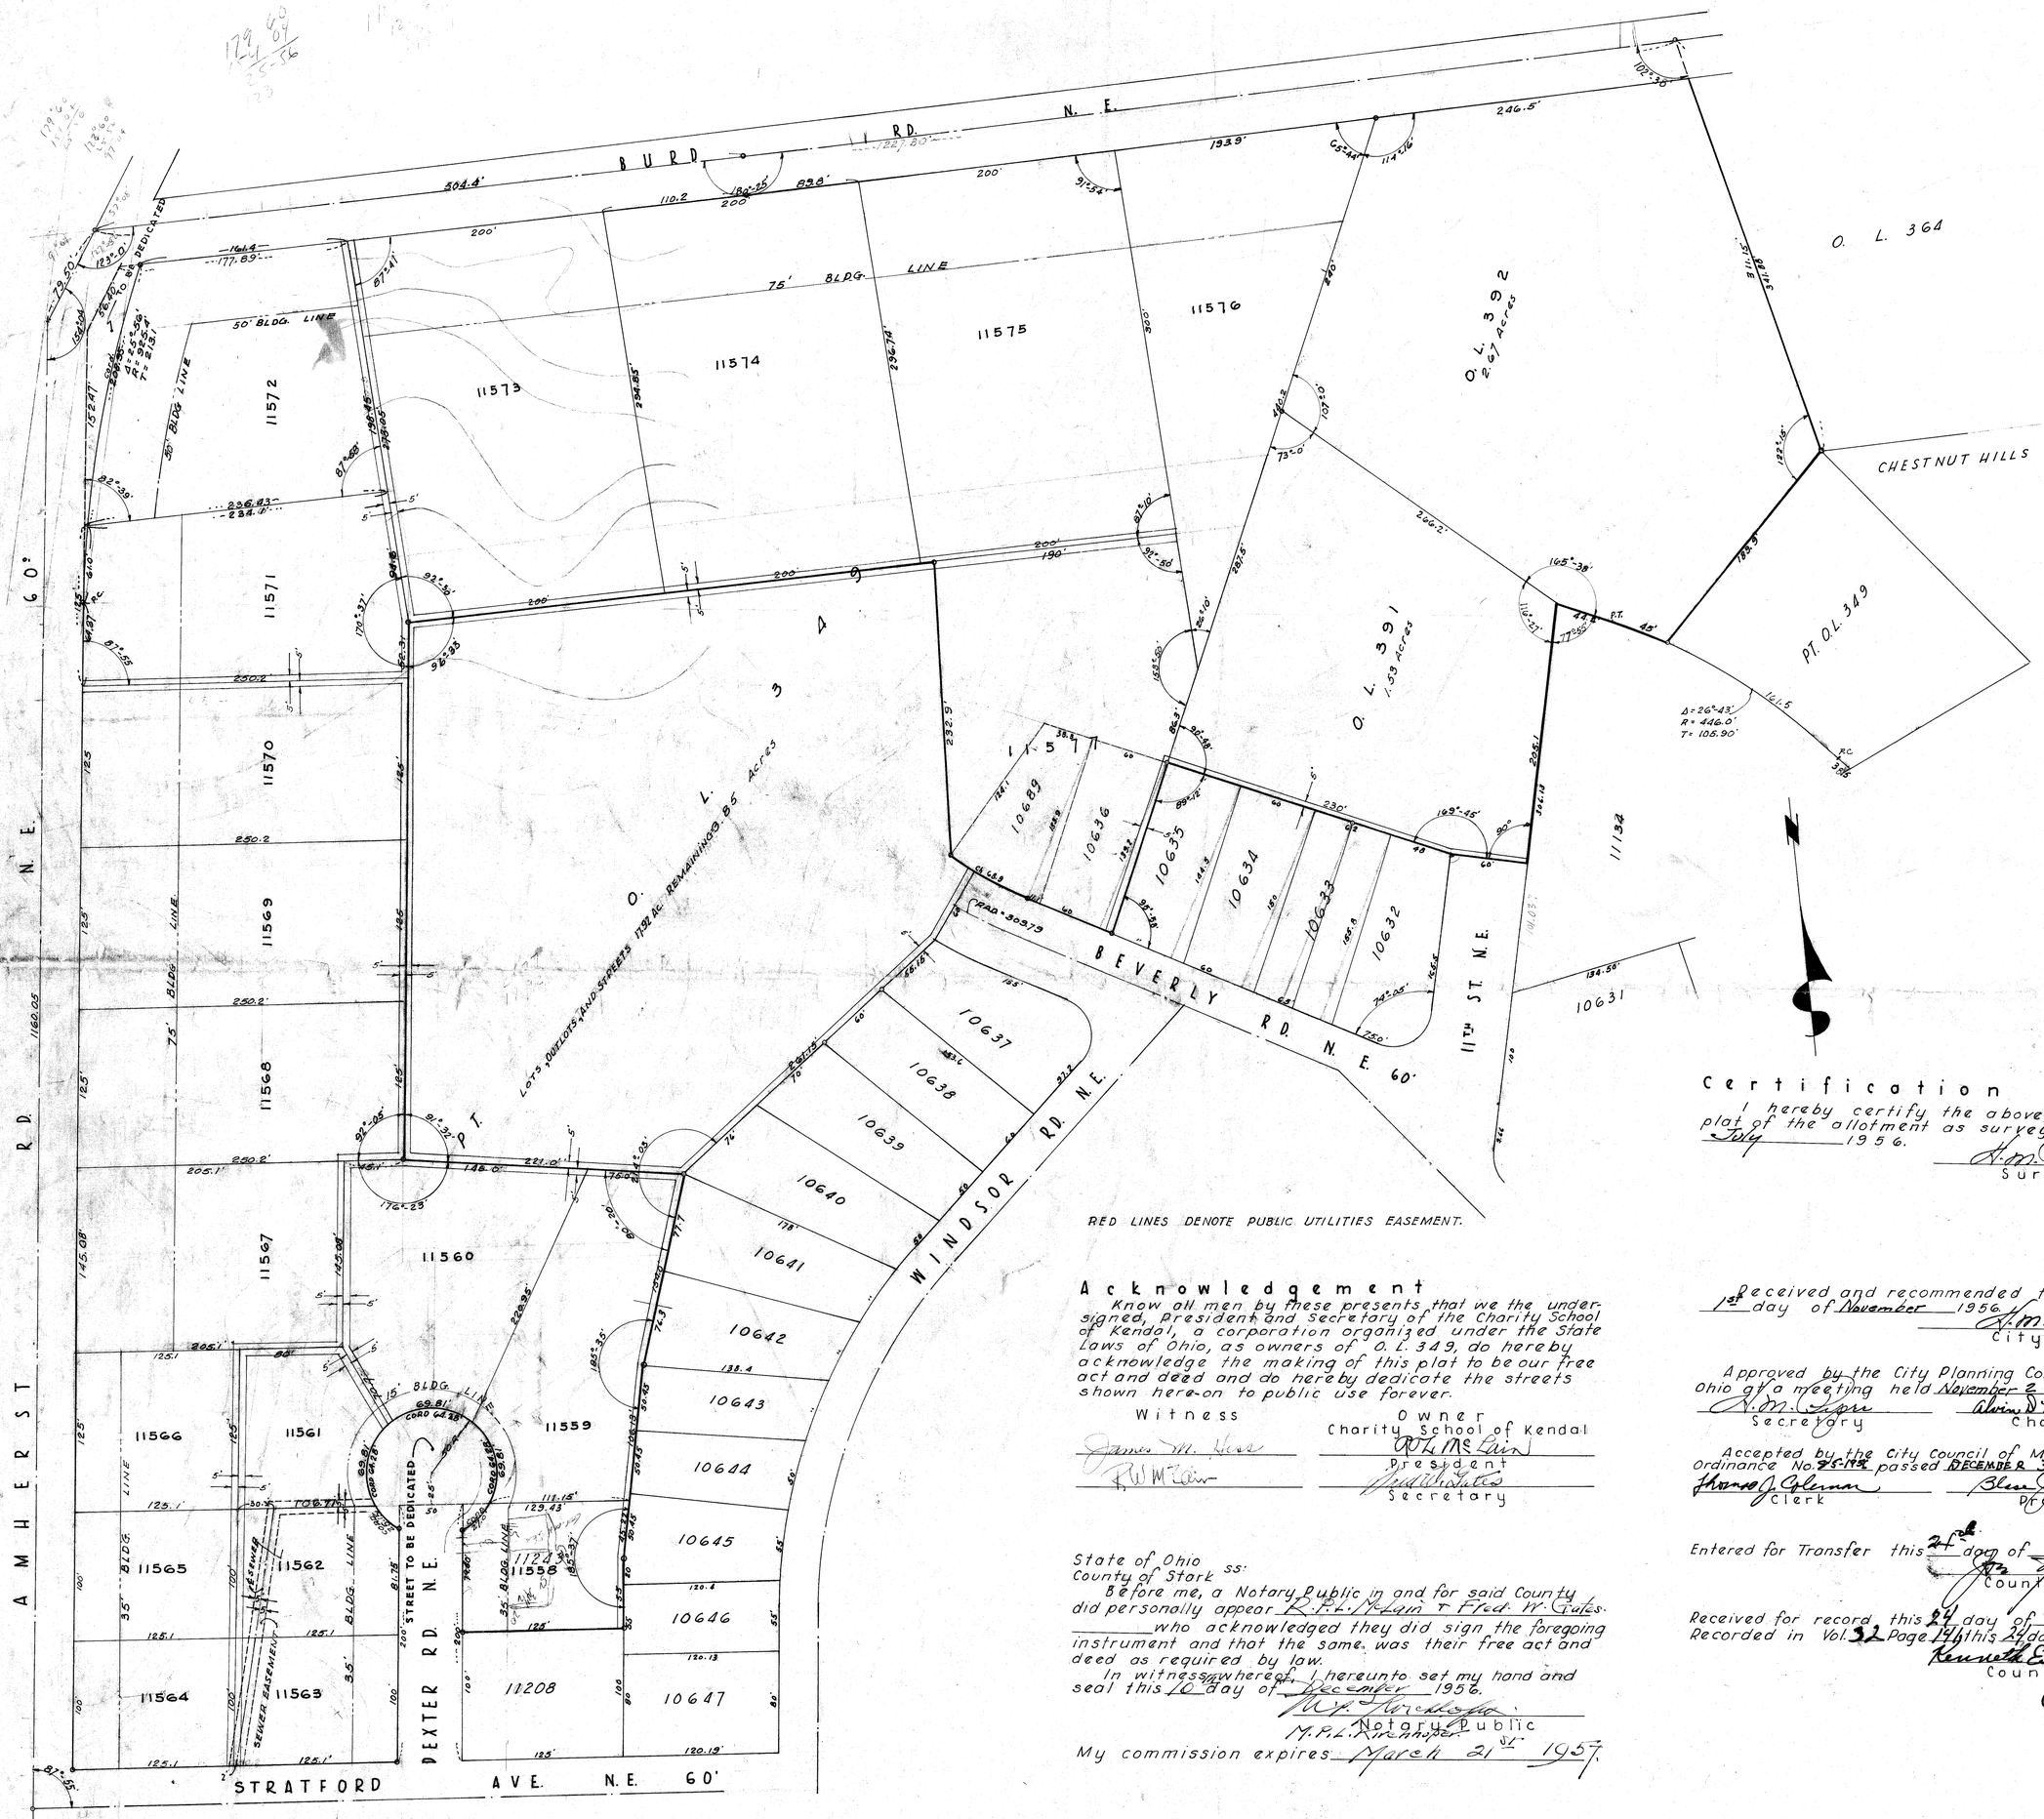


## Certification

I hereby certify the above to be a correct plat of the allotment as surveyed by me in July 1956.

H. M. Cipar
Surveyor

## Acknowledgement

Know all men by these presents that we the undersigned, President and Secretary of the Charity School of Kendal, a corporation organized under the State Laws of Ohio, as owners of O. L. 349, do hereby acknowledge the making of this plat to be our free act and deed and do hereby dedicate the streets shown here-on to public use forever.

Witness
James M. Hess
R. W. McLain

Owner
Charity School of Kendal
R. W. McLain
President
Fred W. Yates
Secretary

State of Ohio
County of Stark ss:
Before me, a Notary Public in and for said County did personally appear R. W. McLain & Fred W. Yates who acknowledged they did sign the foregoing instrument and that the same was their free act and deed as required by law.
In witness whereof, I hereunto set my hand and seal this 10 day of December 1956.

M. F. Hirschfeld
Notary Public
My commission expires March 21st 1957.

Received and recommended for acceptance this 1st day of November 1956.

H. M. Cipar
City Engineer

Approved by the City Planning Commission of Massillon, Ohio at a meeting held November 2 1956

H. M. Cipar, Secretary
Alvin D. Wampler, Chairman

Accepted by the City Council of Massillon, Ohio by Ordinance No. 75-192 passed DECEMBER 3 1956.

Thomas J. Glenn, Clerk
Blum J. Sparma, President

Entered for Transfer this 24th day of Dec 1956.

Jas Jordan
County Auditor

Received for record this 24 day of Dec 1956.
Recorded in Vol. 32 Page 14 this 24 day of Dec. 1956.

Kenneth E. Motter
County Recorder
R. 78

P.T. O. L. 349
CITY OF MASSILLON, OHIO

# Charity Rotch Kendal No. 6

## Dedication Plat - Dexter - Road N.E.

### Replat Lots No. 10636, 10689 & 11243

Scale 1" = 50'  March 1956

File No. S. D 266  Acc. No. 1926