MAYFLOWER VILLAGE ALLOTMENT NO. 6

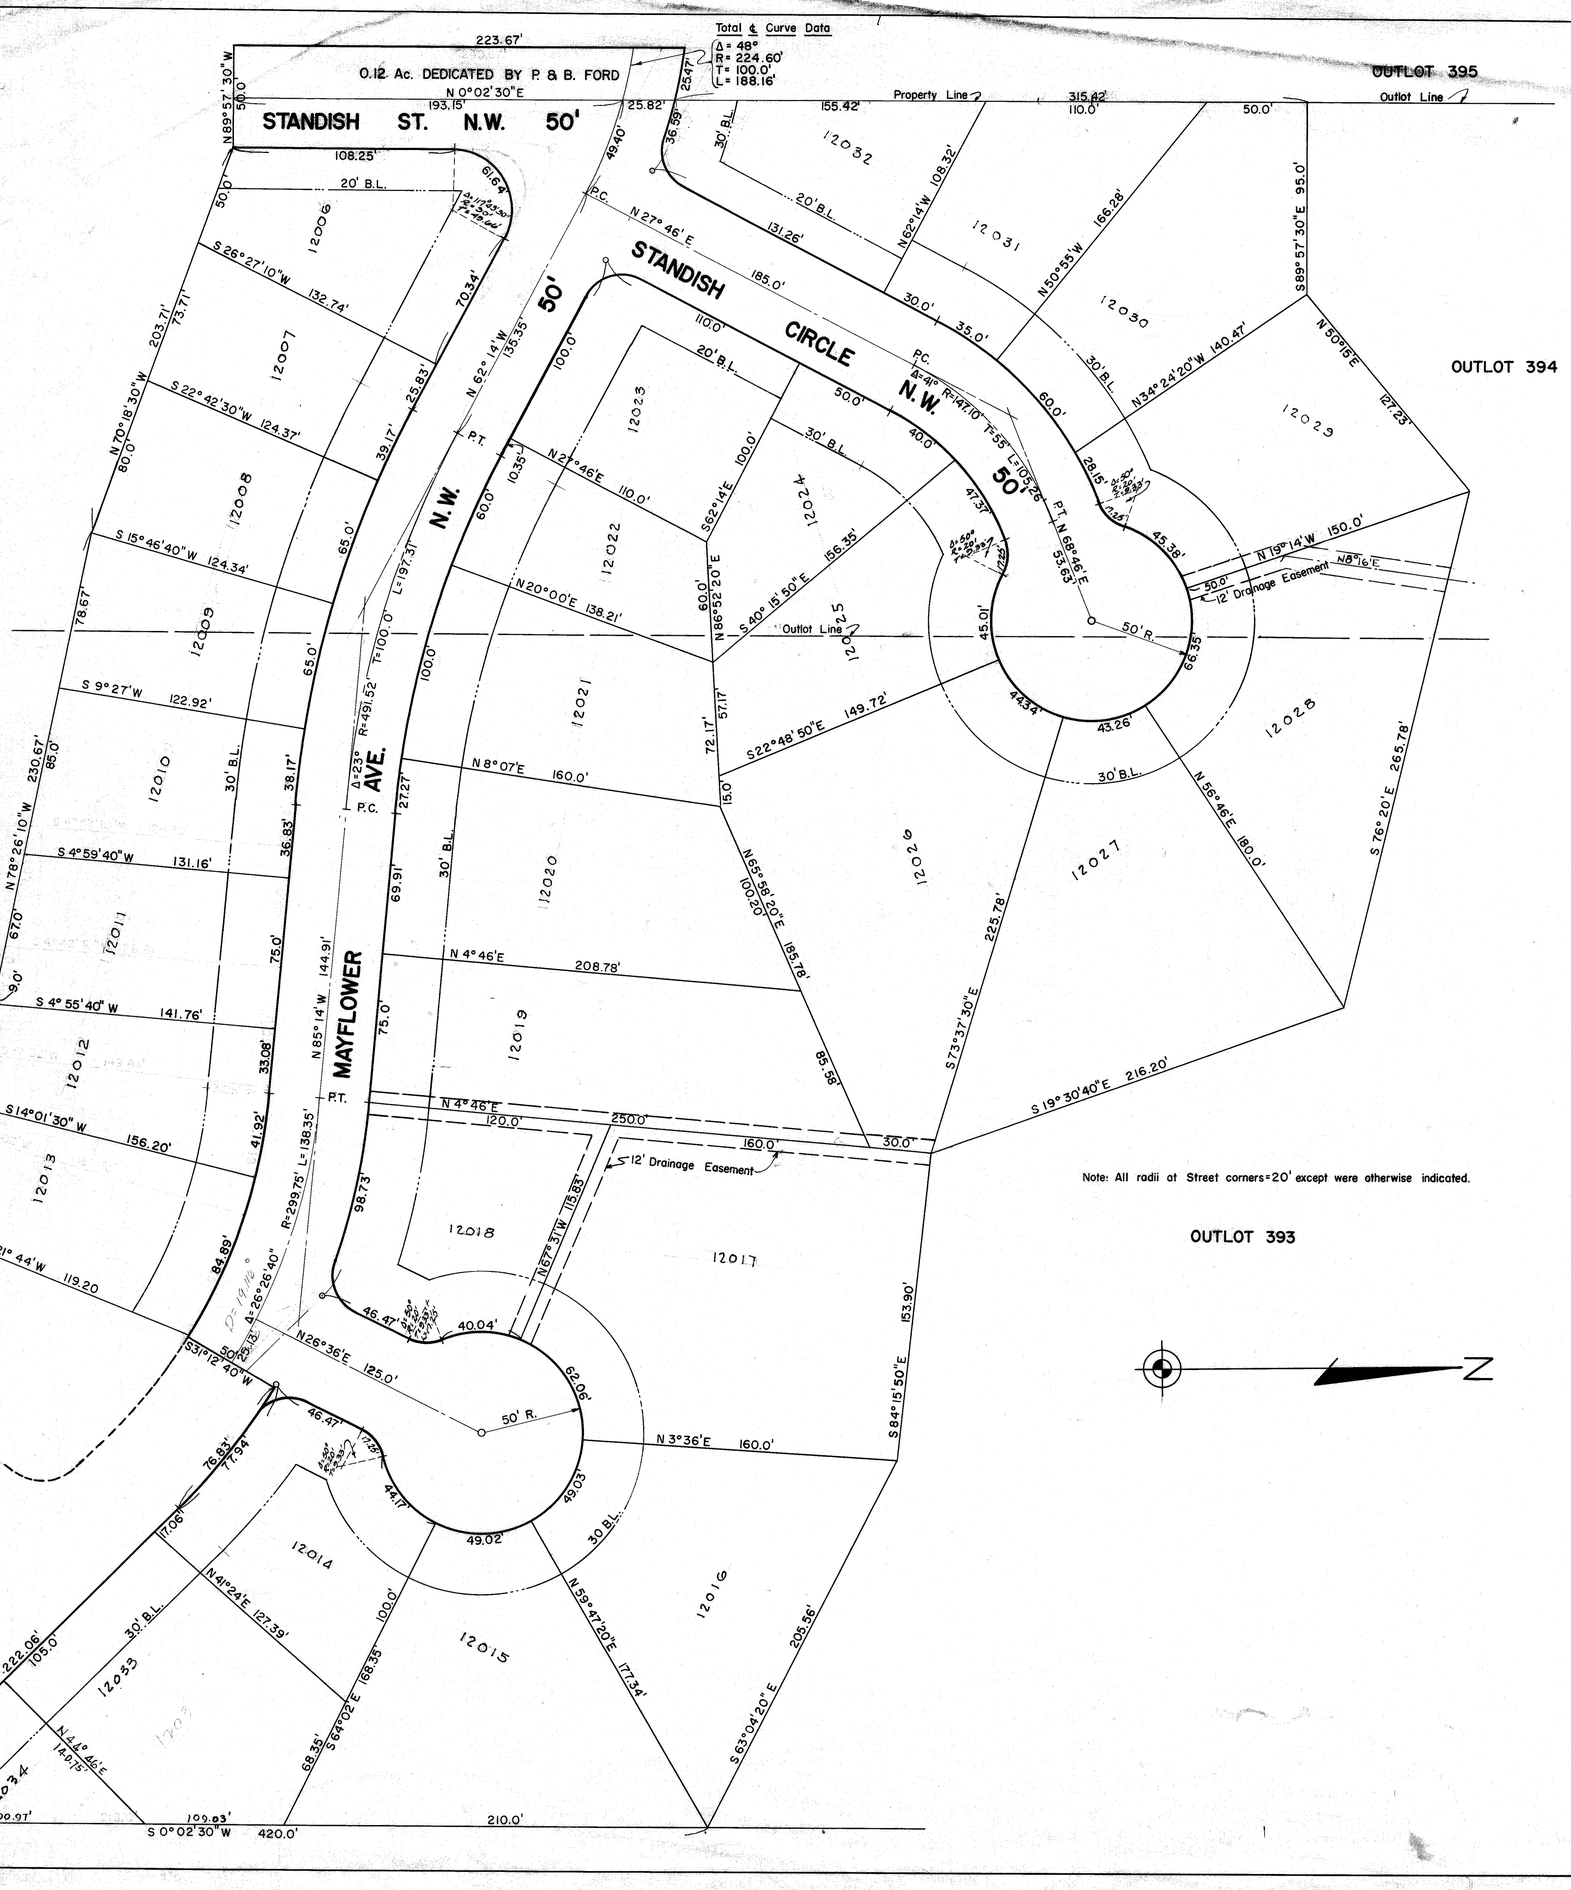

I hereby certify that this is a correct plat of MAYFLOWER VILLAGE NO. 6, being part of the Outlot 395, 394, and 393 in the City of Massillon, County of Stark, State of Ohio, and containing 10.68 acres of land of which 8.93 acres are in lots and 1.75 in streets.

Richard J. Faulkner
REG. SURVEYOR

Know All Men By These Presents, that P. & B. Ford, the owner of part of Standish Ave. N.W., hereby acknowledge the making of the same to be their free act and deed, and do hereby dedicate the same shown on this Plat to Public use.

Arthur P. Underhill
Mildred Farrar
WITNESSES

Paul B. Ford
Betty M. Ford
OWNERS

N. & S. Builders Inc., the owner of the land designated by lot numbers shown on this plat, has caused same to be subdivided by survey and does willfully consent to the division and does hereby dedicate any and all interest that the above owner may have, in Mayflower Ave. N.W., Standish St. and Circle N. W fifty (50) feet streets, to Public use forever and that the signing of this plat was its free act and deed and was done under authority vested in it by a resolution of the Board of Directors.

N. & S. BUILDERS INC.

Arthur P. Underhill
Mildred Farrar
WITNESSES

Engel Stobil Pres.
Ludwig Stern Secy-Treas.

State of Ohio s.s.
County of Stark Before me, a Notary Public in and for said County, personally appeared the above named persons who acknowledged that they did sign the foregoing instrument and that it was their free act and deed, according to law.

My Commission expires _____

ARTHUR P. UNDERHILL
Notary Public State of Ohio
My Commission Expires Aug. 15, 1959

Arthur P. Underhill
NOTARY PUBLIC

Approved by the Massillon City Planning Commission July 16 1959

N. M. Piper
SECRETARY

Alvin D. Wampler
CHAIRMAN

I hereby certify that plat of MAYFLOWER VILLAGE NO. 6, showing the dedication of streets, was duly accepted and confirmed by the City Council of Massillon by Ord. No. 56-1959 passed the 20TH day of JULY 1959.

William Keen
PRESIDENT

Thomas J. Coleman
CLERK OF COUNCIL

Approved and given City lot numbers 12006 THRU 12034 and recorded in Schedule No. 1 Page 159 this 28TH day of JULY 1959.

N. M. Piper
CITY CIVIL ENGINEER

Entered for Transfer this 14th day of AUGUST 1959

Joe Yoder, By W. R. Bell, deputy
STARK COUNTY AUDITOR

Received for Record this 14 day of Aug 1959
Recorded this 14 day of Aug 1959, in Plat Book 33 Page 202

Kenneth E. Watts
STARK COUNTY RECORDER
P. 379

MAYFLOWER VILLAGE ALLOTMENT No.6

LOCATED IN
OUTLOT 395, 394 & 393 IN THE CITY OF MASSILLON
STARK COUNTY, STATE OF OHIO.

SCALE: 1"=40' APRIL 14, 1959

JOS. A. STURRETT & ASSOC.
CIVIL ENGR. & REG. SURVEYOR 3185

DRAWN BY: K.P. FILE NO. X-299

FILED N° 321 Acc. N° 21145