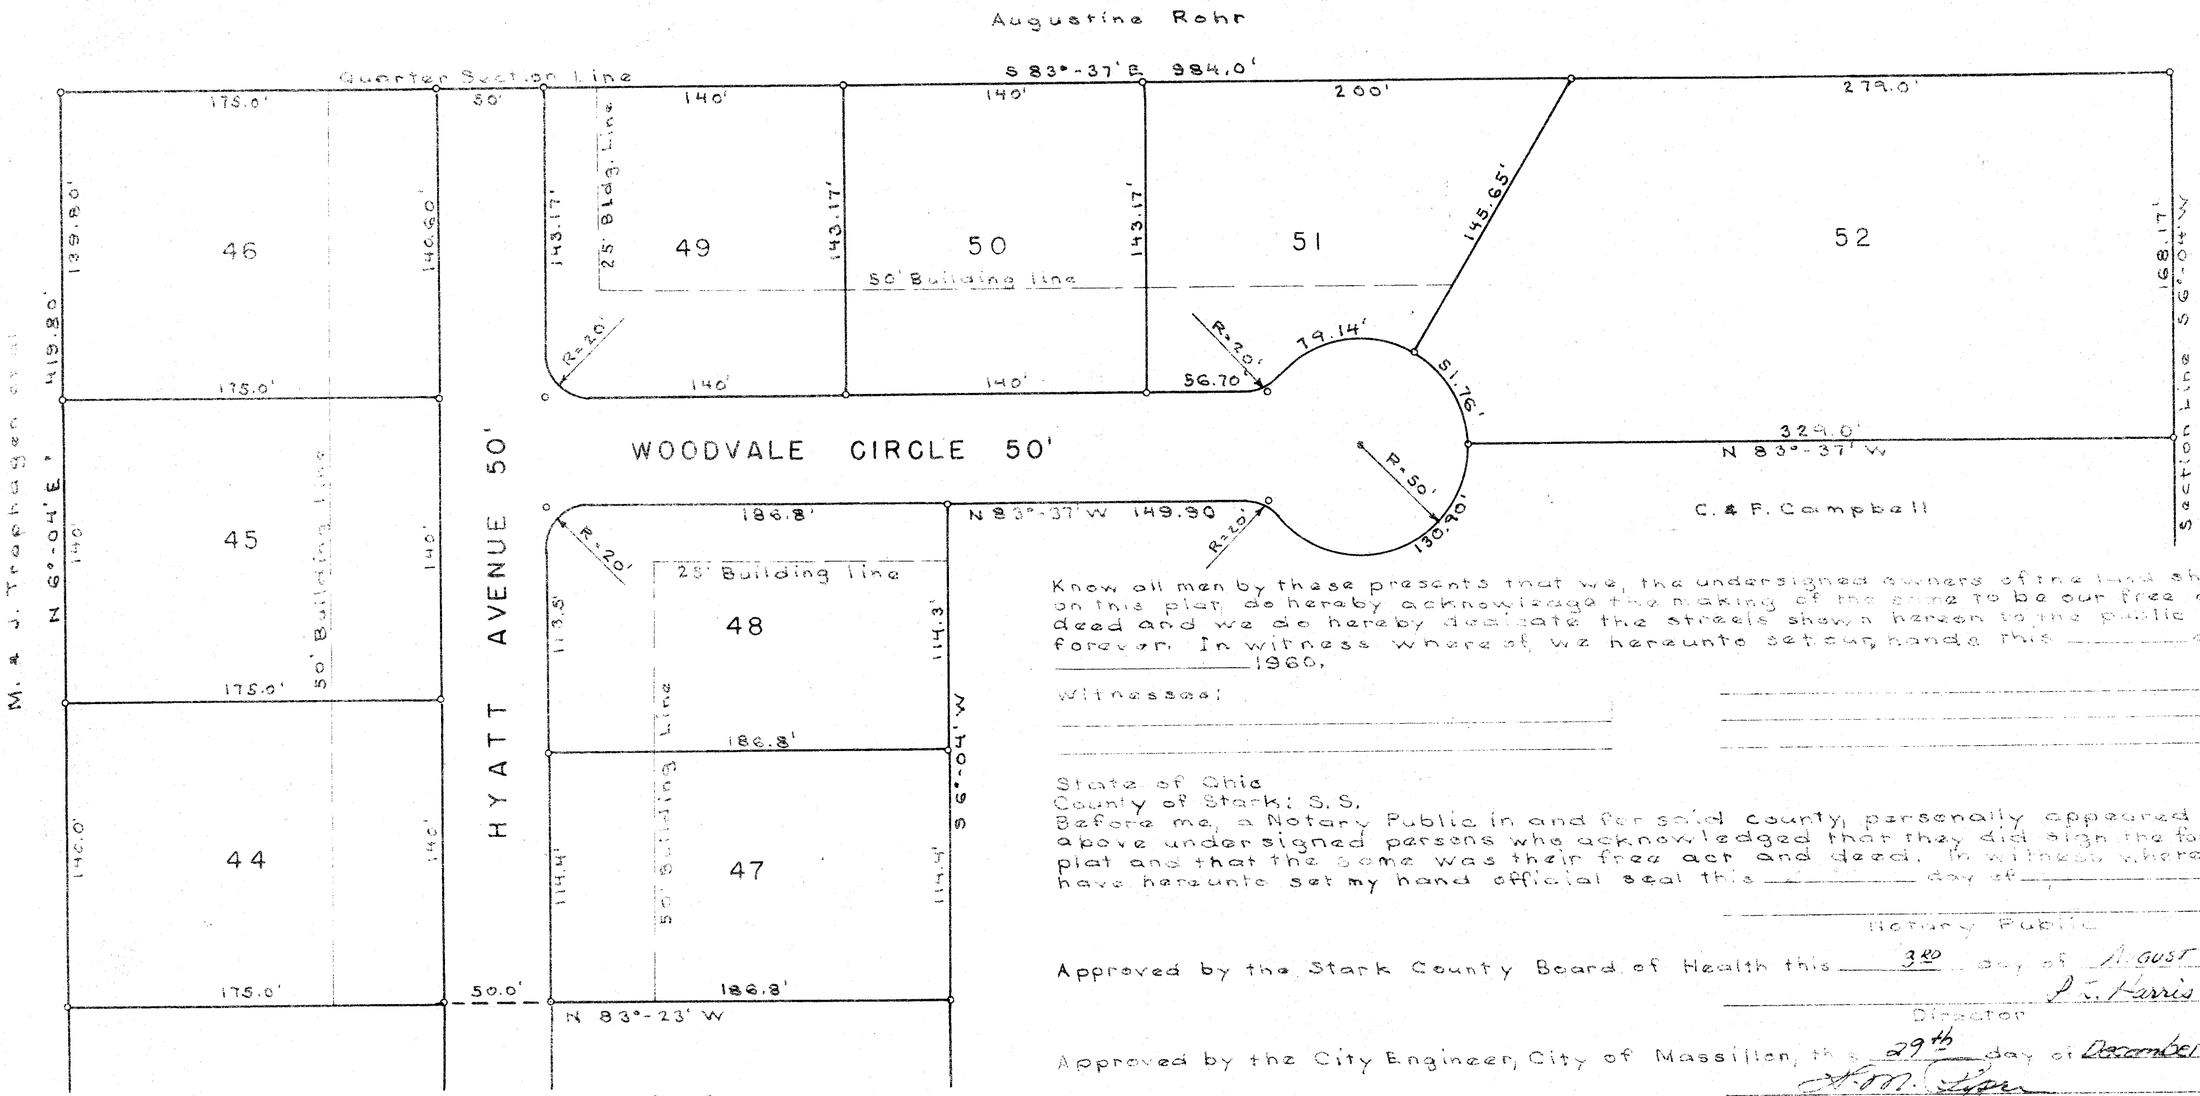

Oakridge Allotment No. 2

I hereby certify that this is a correct plat of Oakridge Allotment No. 3 as surveyed and platted by me in July, 1960.

Robert V. Muckley
Registered Surveyor

Entered for transfer this _____ day of _____ 1960.

Stark County Auditor

Received for record this _____ day of _____ 1960.
Recorded this ____ day of _____ 1960 in Plat Book _____ P. _____

Stark County Recorder

Know all men by these presents that we, the undersigned owners of the land shown on this plat, do hereby acknowledge the making of the same to be our free act deed and we do hereby dedicate the streets shown hereon to the public use forever. In witness where of we hereunto set our hands this _____ day of _____ 1960.

Witnesses:

_____

_____

_____

_____

_____

State of Ohio
County of Stark: S.S.
Before me, a Notary Public in and for said county, personally appeared the above undersigned persons who acknowledged that they did sign the forgoing plat and that the same was their free act and deed. In witness whereof I have hereunto set my hand official seal this _____ day of _____ 1960.

_____
Notary Public

Approved by the Stark County Board of Health this 3RD day of AUGUST 1960.

P. T. Harris M.D.
Director

Approved by the City Engineer, City of Massillon, this 29th day of December 1960.

N. M. Lyon
City Engineer

Approved by the Planning Commission, City of Massillon, this 5th day of January 1961.

Alvin B. Wampler
President

N. M. Lyon
Secretary

Approved by the Stark County Engineer this _____ day of _____ 1960.

Stary County Engineer

Approved by the Stark County Commissioners this _____ day of _____ 1960.

_____

_____

Stark County Commissioners

OAKRIDGE ALLOTMENT NO. 3

PT. S.E. QR. SEC. 29, TWP. 11 (JACKSON), R. 9,
STARK COUNTY, OHIO
JULY, 1960 SCALE 1" = 50'

ROBERT V. MUCKLEY
CIVIL ENGINEER & SURVEYOR

Lots	5.313	Acres
Streets	1.069	Acres
Total	6.382	Acres

FILE NO. SD. 341 · ACC. NO. 3152