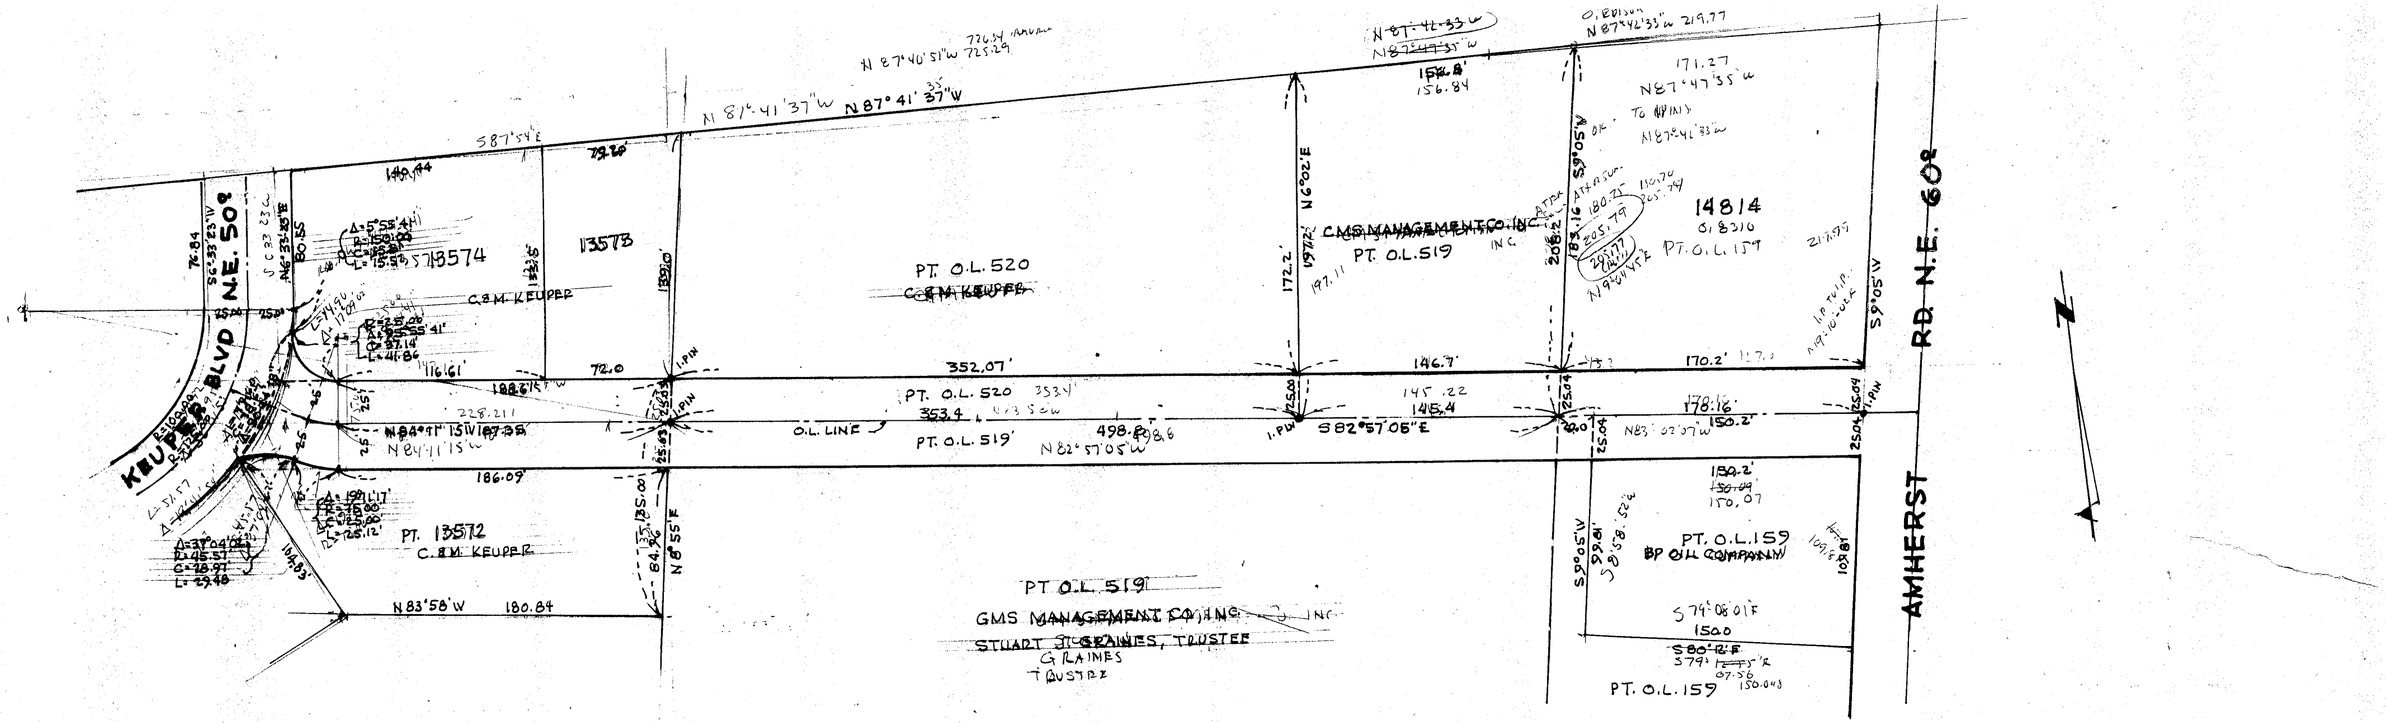

CERTIFICATION:
I HEREBY CERTIFY THAT THE ACCOMPANYING MAP WAS DRAWN FROM A CORRECT SURVEY MADE BY ME.

REGISTERED SURVEYOR #4787

PLANNING COMMISSION:
APPROVED THIS _____ DAY OF _____ 1993 BY THE PLANNING COMMISSION OF MASSILLON, OHIO.

SECRETARY CHAIRMAN

CITY COUNCIL
WE HEREBY CERTIFY THAT THE LANDS DEDICATED FOR PUBLIC PURPOSES ON THE ACCOMPANYING PLAT HAVE BEEN ACCEPTED BY THE MASSILLON CITY COUNCIL BY ORDINANCE NO. _____ PASSED ON THE _____ DAY OF _____ 1993

CLERK PRESIDENT

OWNER'S CERTIFICATION
WE, THE UNDERSIGNED, BEING ALL THE OWNERS OF THE LAND HEREON PLATTED DO HEREBY APPROVE THIS PLAT AND DEDICATION TO THE USE OF THE PUBLIC FOREVER, ALL LANDS FOR PUBLIC PURPOSES SHOWN HEREON.

WITNESS OWNER

STARK COUNTY AUDITOR
RECEIVED FOR TRANSFER THIS _____ DAY OF _____ 1993

STARK COUNTY AUDITOR

STARK COUNTY RECORDER
RECEIVED FOR RECORD THIS _____ DAY OF _____ 1993
RECORDED IN PLAT BOOK _____ PAGE _____

STARK COUNTY RECORDER

DEDICATION PLAT, PT. O.L. 159, PT LOT 14814, PT. O.L. 520, PT LOT 13573, PT LOT 135

OXFORD AVE. N.E. 50'

SCALE 1"=60' MAY 1993
0 50 100 150
DEPT OF PUBLIC SERVICE, ENG. DIVISION
ROBERT F. WAGONER, CITY ENGINEER

SD 455 Acc No 3194