Fee for Record $16.00
Transfer 1.50
$17.50

HARRY V RESS WILLIAM J RIES SUBDIVISION

PART OUT-LOT 129, MASSILLON OHIO

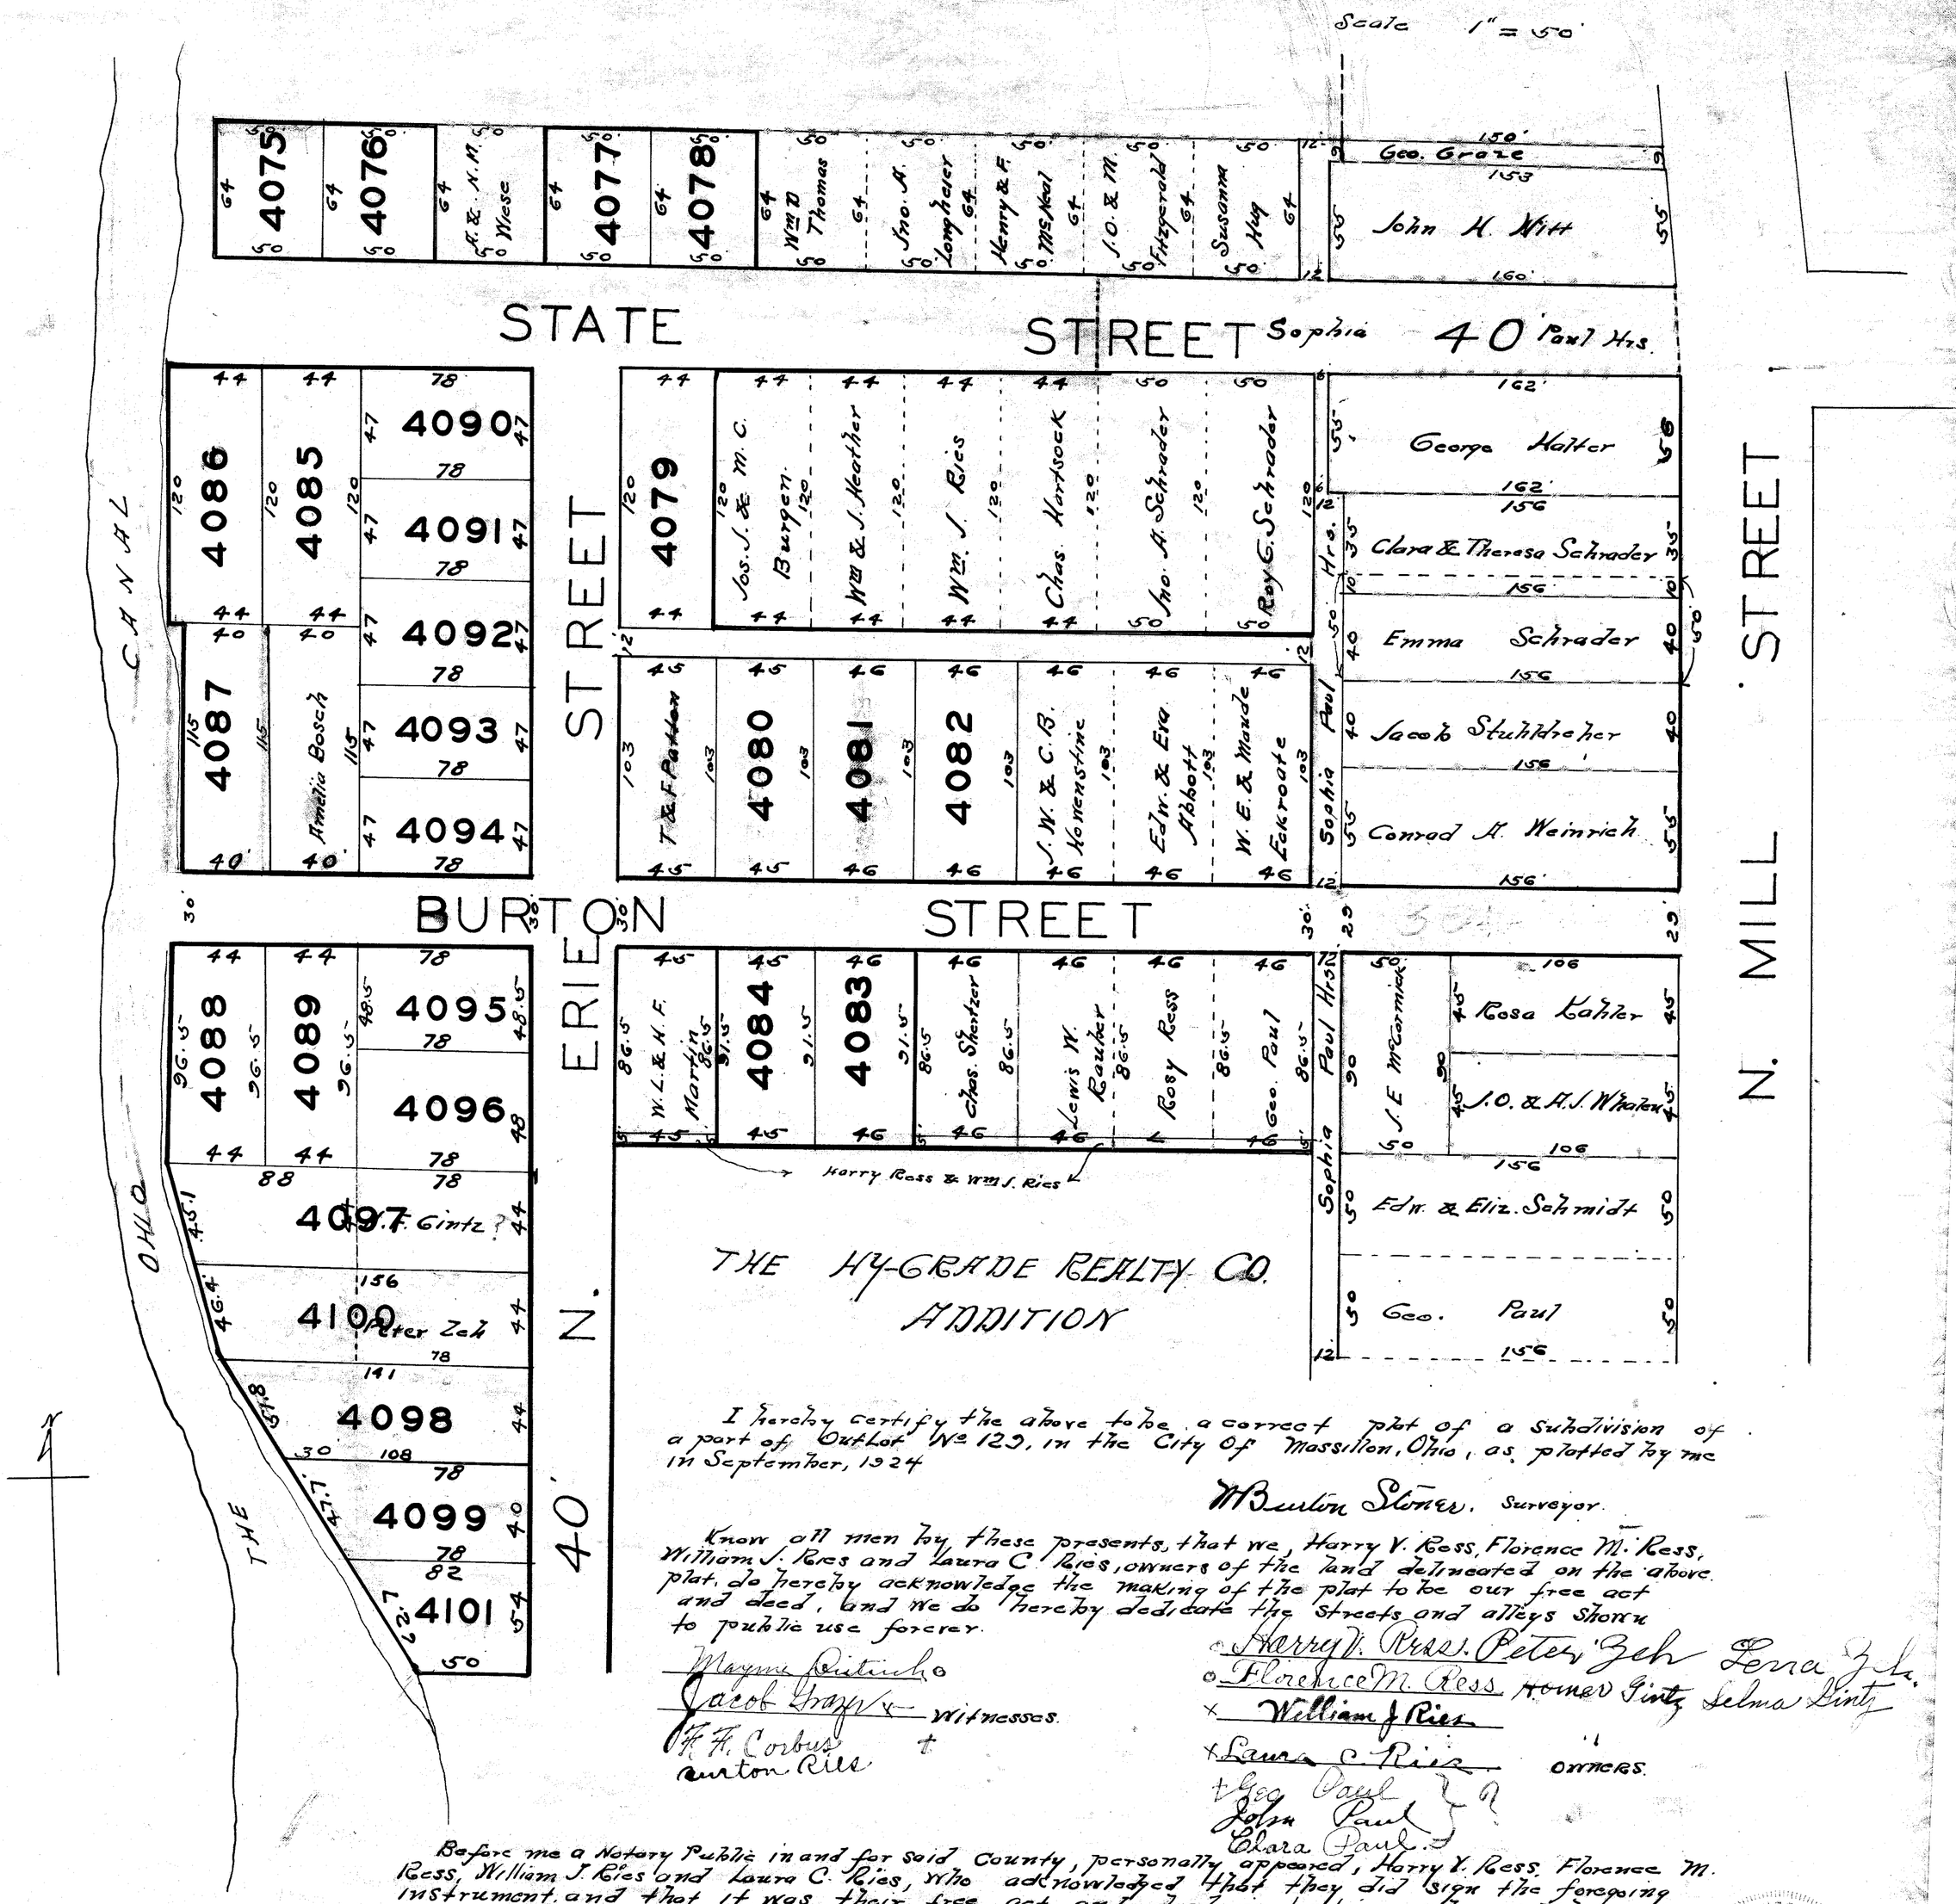

I hereby certify the above to be a correct plat of a subdivision of a part of Outlot No 129, in the City of Massillon, Ohio, as platted by me in September, 1924

M Burton Stoner. Surveyor.

Know all men by these presents, that we, Harry V. Ress, Florence M. Ress, William J. Ries and Laura C. Ries, owners of the land delineated on the above plat, do hereby acknowledge the making of the plat to be our free act and deed, and we do hereby dedicate the streets and alleys shown to public use forever.

Harry V. Ress. Peter Zeh Lena Zeh
Florence M. Ress. Homer Gintz Selma Gintz
William J Ries
Laura C. Ries
Geo Paul
John Paul
Clara Paul
owners.

Wayne Pritchard
Jacob Grazy
F. H. Corbus
Burton Ries
Witnesses.

Before me a Notary Public in and for said County, personally appeared, Harry V. Ress, Florence M. Ress, William J. Ries and Laura C. Ries, who acknowledged that they did sign the foregoing instrument, and that it was their free act and deed, in testimony whereof, I hereunto set my hand and official seal this 11th day of February 1924

E. J. Beatty Notary Public

Approved by The Planning Commission Nov 17 1924
W. L. Kirchner
C. E. Ries Secty
Chairman.

Entered for transfer February 24 1925 1924
Ruth Kaufman
County Auditor

Received for Record Feb 24 1925

Recorded Mar. 9th. 1925. Vol. 16 Page. 92.
Jeannette Smith
County Recorder

Accepted by Massillon City Council 1-5-25
W. H. Leisy President
E. W. Lynch Clerk

FILE NO SD-82
ACC NO 498