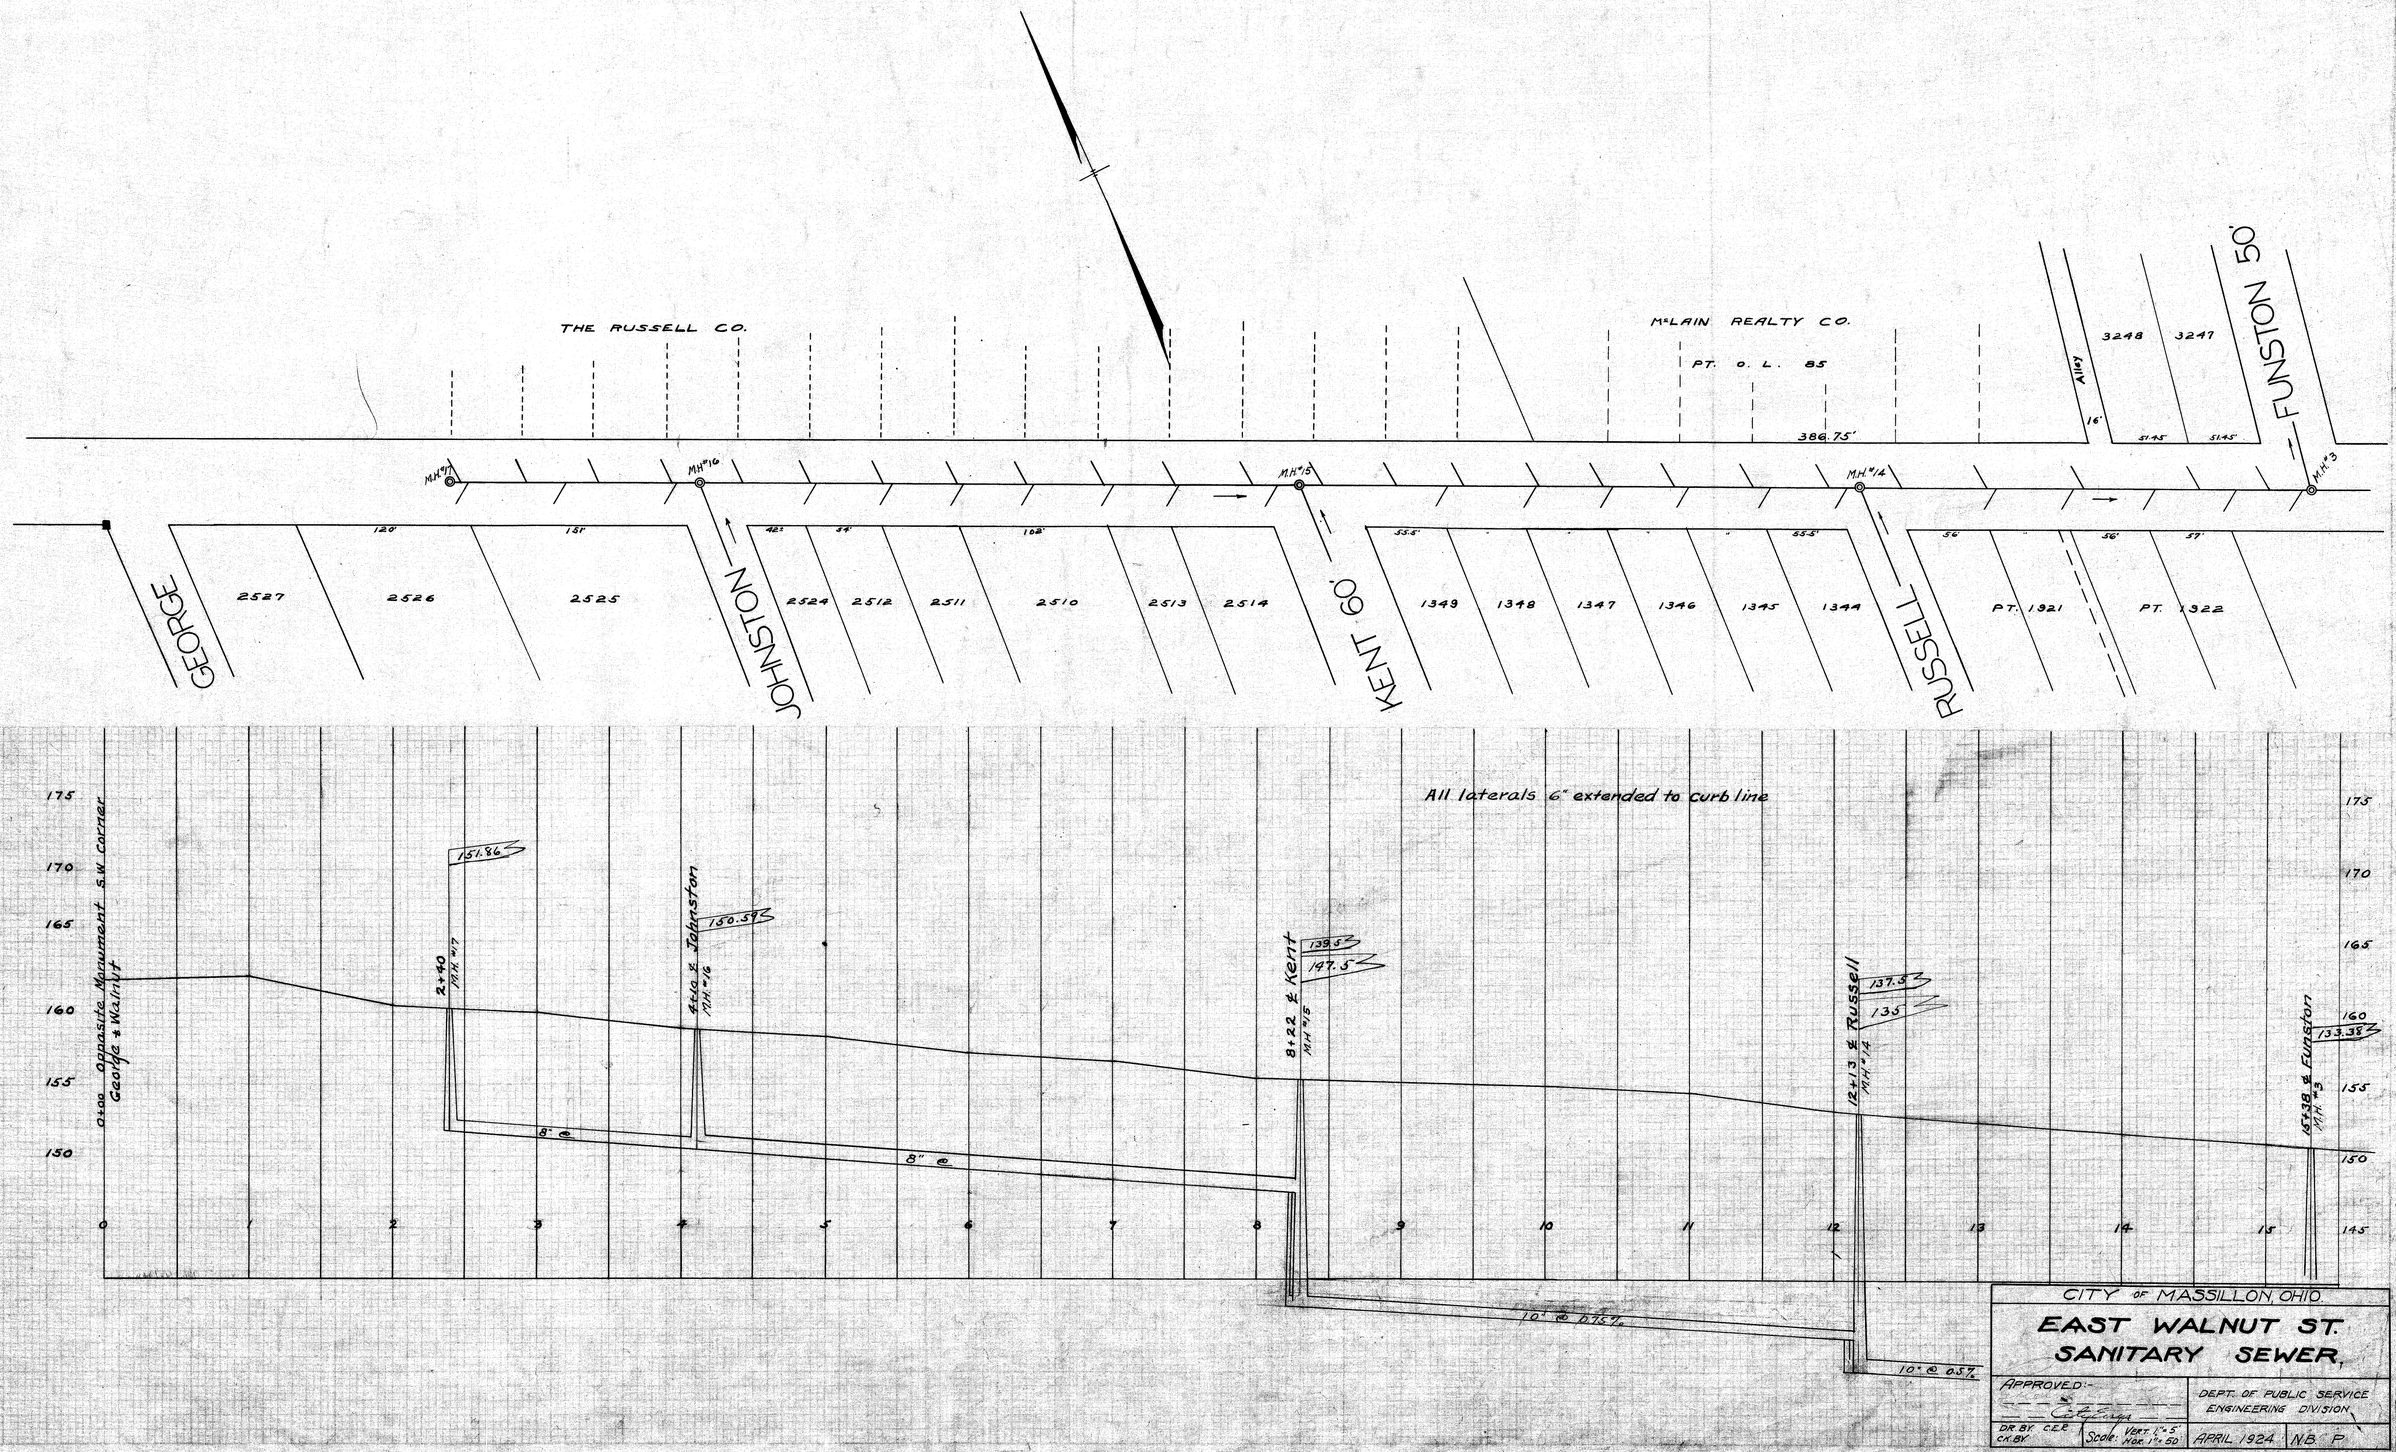

CITY OF MASSILLON, OHIO.

EAST WALNUT ST. SANITARY SEWER.

APPROVED:-

DEPT. OF PUBLIC SERVICE
ENGINEERING DIVISION

DR. BY C.E.R.
CK. BY

Scale: Vert. 1" = 5'
Hor. 1" = 50'

APRIL 1924 N.B. P

FILE No. SE. 110
Acc. No. 426