
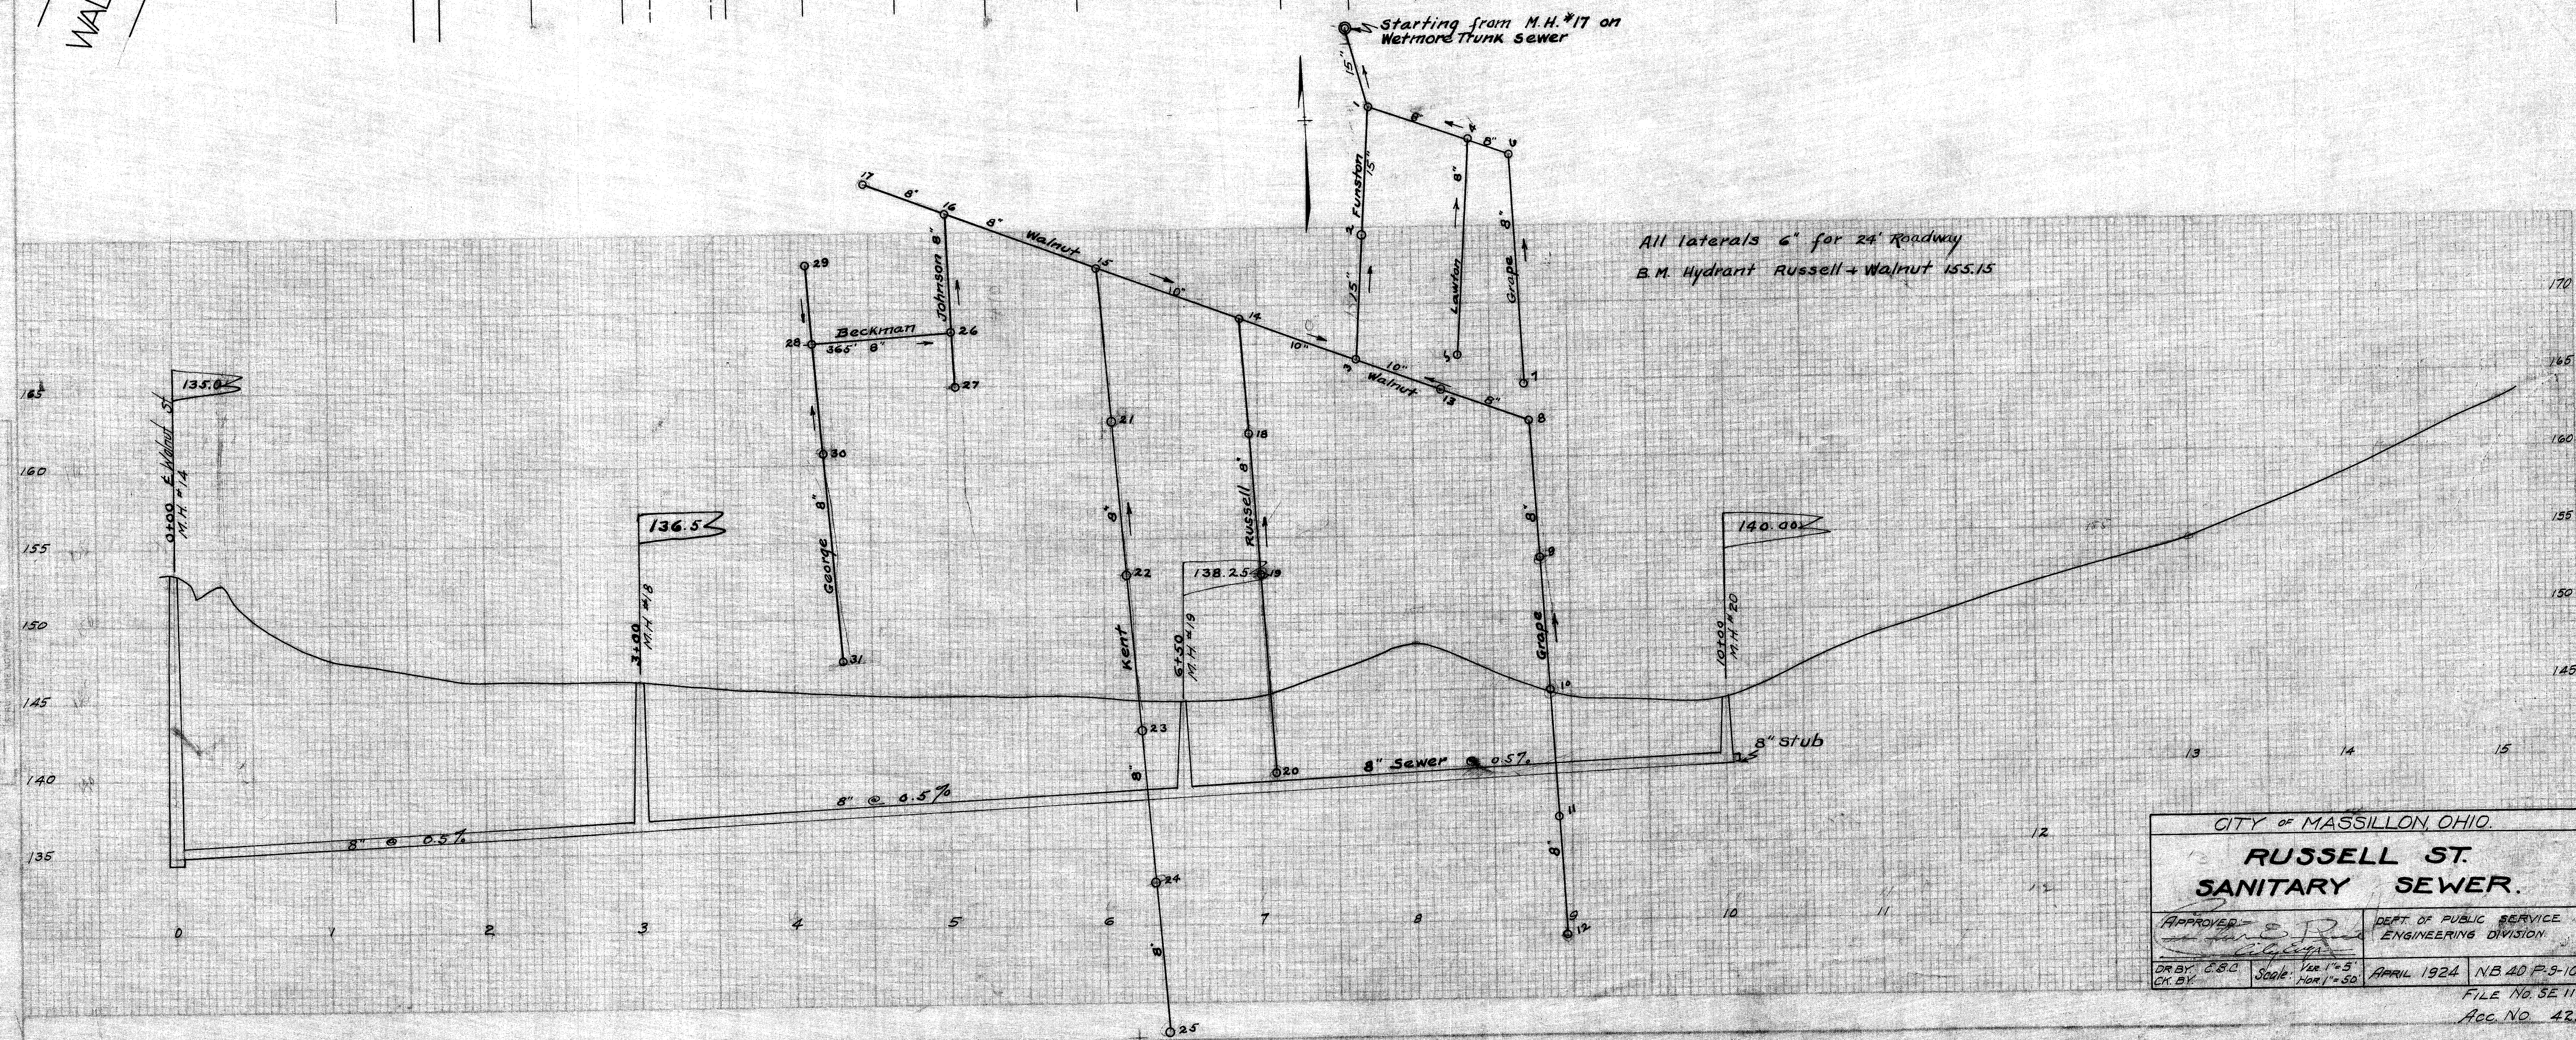


PLAN  
 SHOWING  
 EXISTING  
 SANITARY SEWER  
 AND PROPOSED  
 8" SEWER  
 WITH  
 MANHOLES  
 AND  
 LATERALS

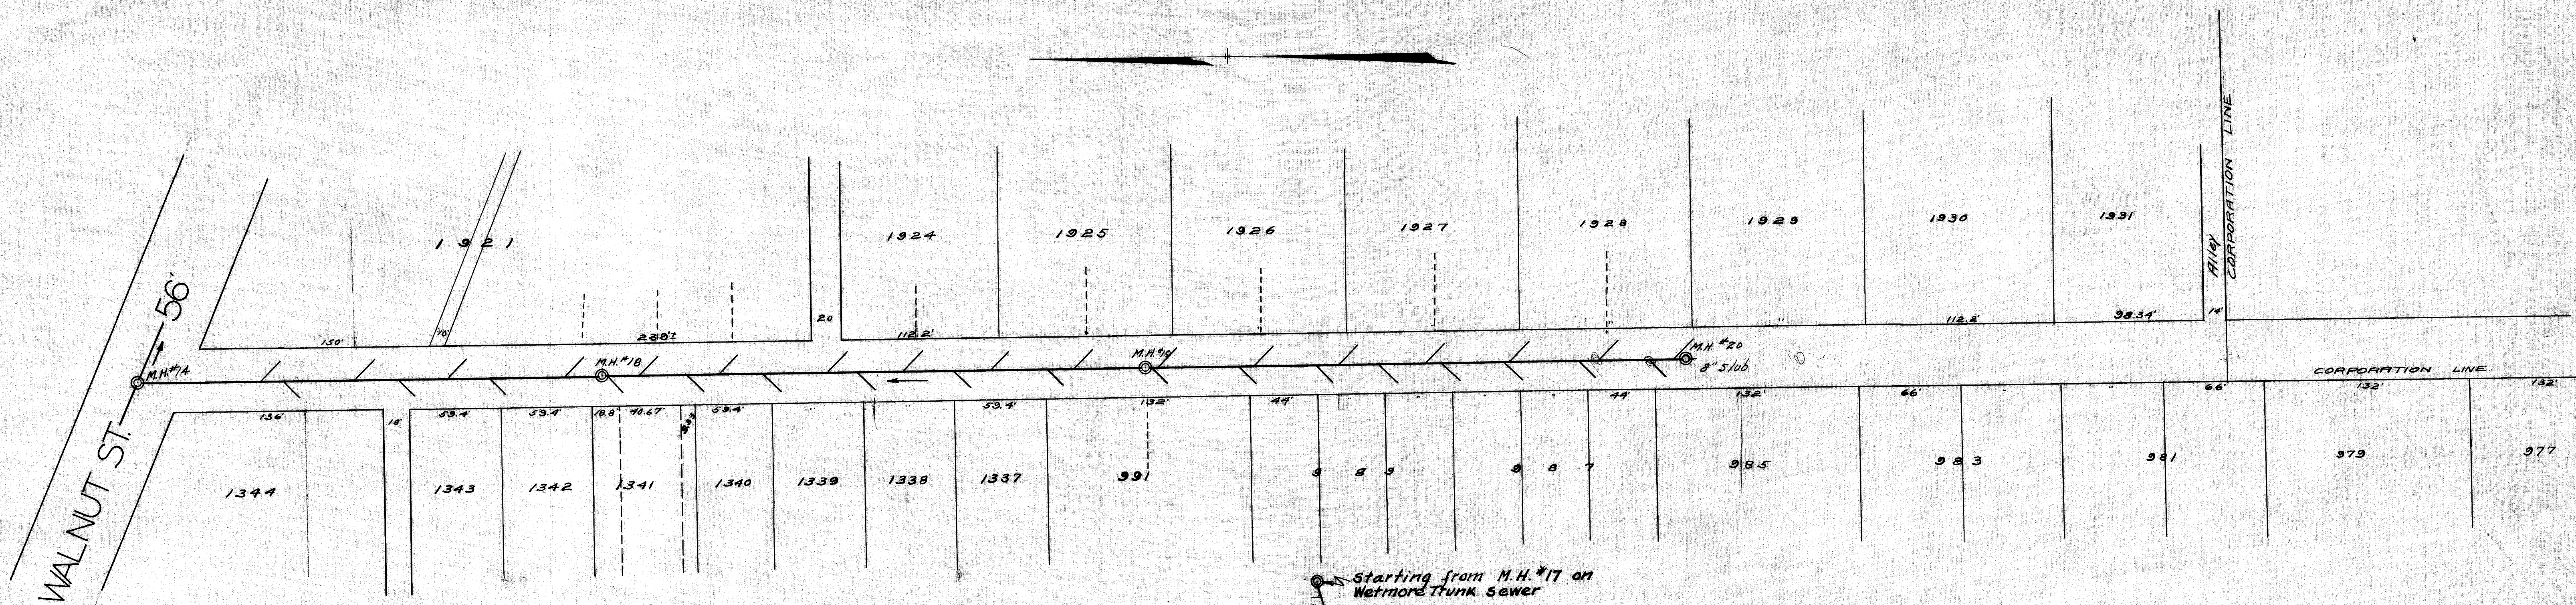

|                                              |                                                 |
|----------------------------------------------|-------------------------------------------------|
| CITY OF MASSILLON, OHIO.                     |                                                 |
| <b>RUSSELL ST. SANITARY SEWER.</b>           |                                                 |
| APPROVED<br><i>[Signature]</i>               | DEPT. OF PUBLIC SERVICE<br>ENGINEERING DIVISION |
| DRY BY: C.B.C.<br>CK. BY: <i>[Signature]</i> | Scale: 1" = 5'<br>HORIZ. 1" = 50'               |
| APRIL 1924                                   | N.B. 40 P. 9-10                                 |

FILE NO. 5E 113  
 Acc. NO. 429