



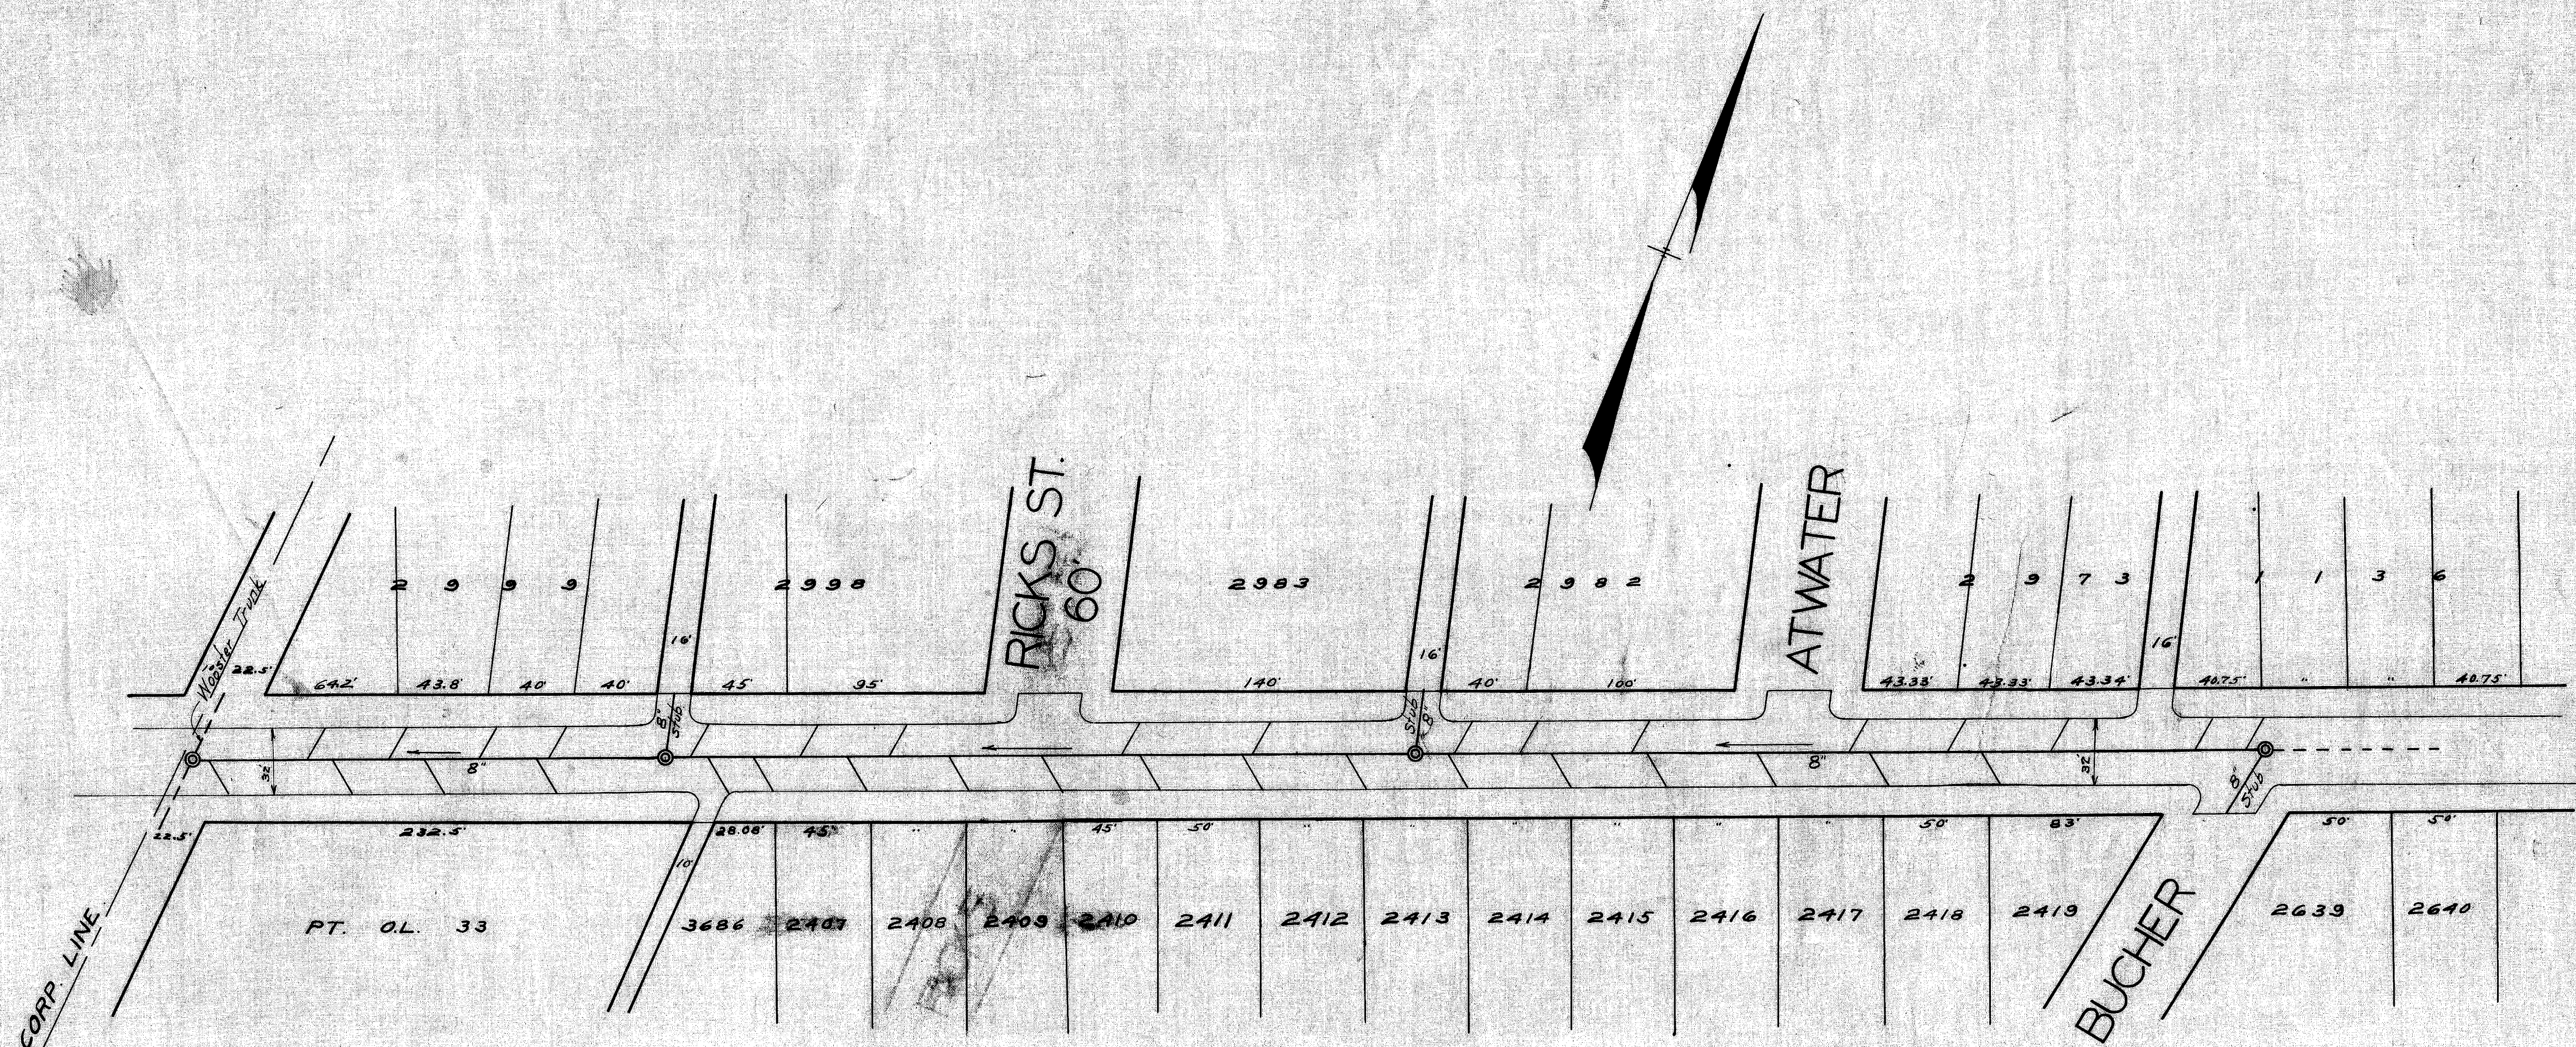

B.M. Hyd. Tremont St and
Pigeon Run Road
Elev. 179.81

NOTE:-- All laterals to be 6"
and run to curb line.

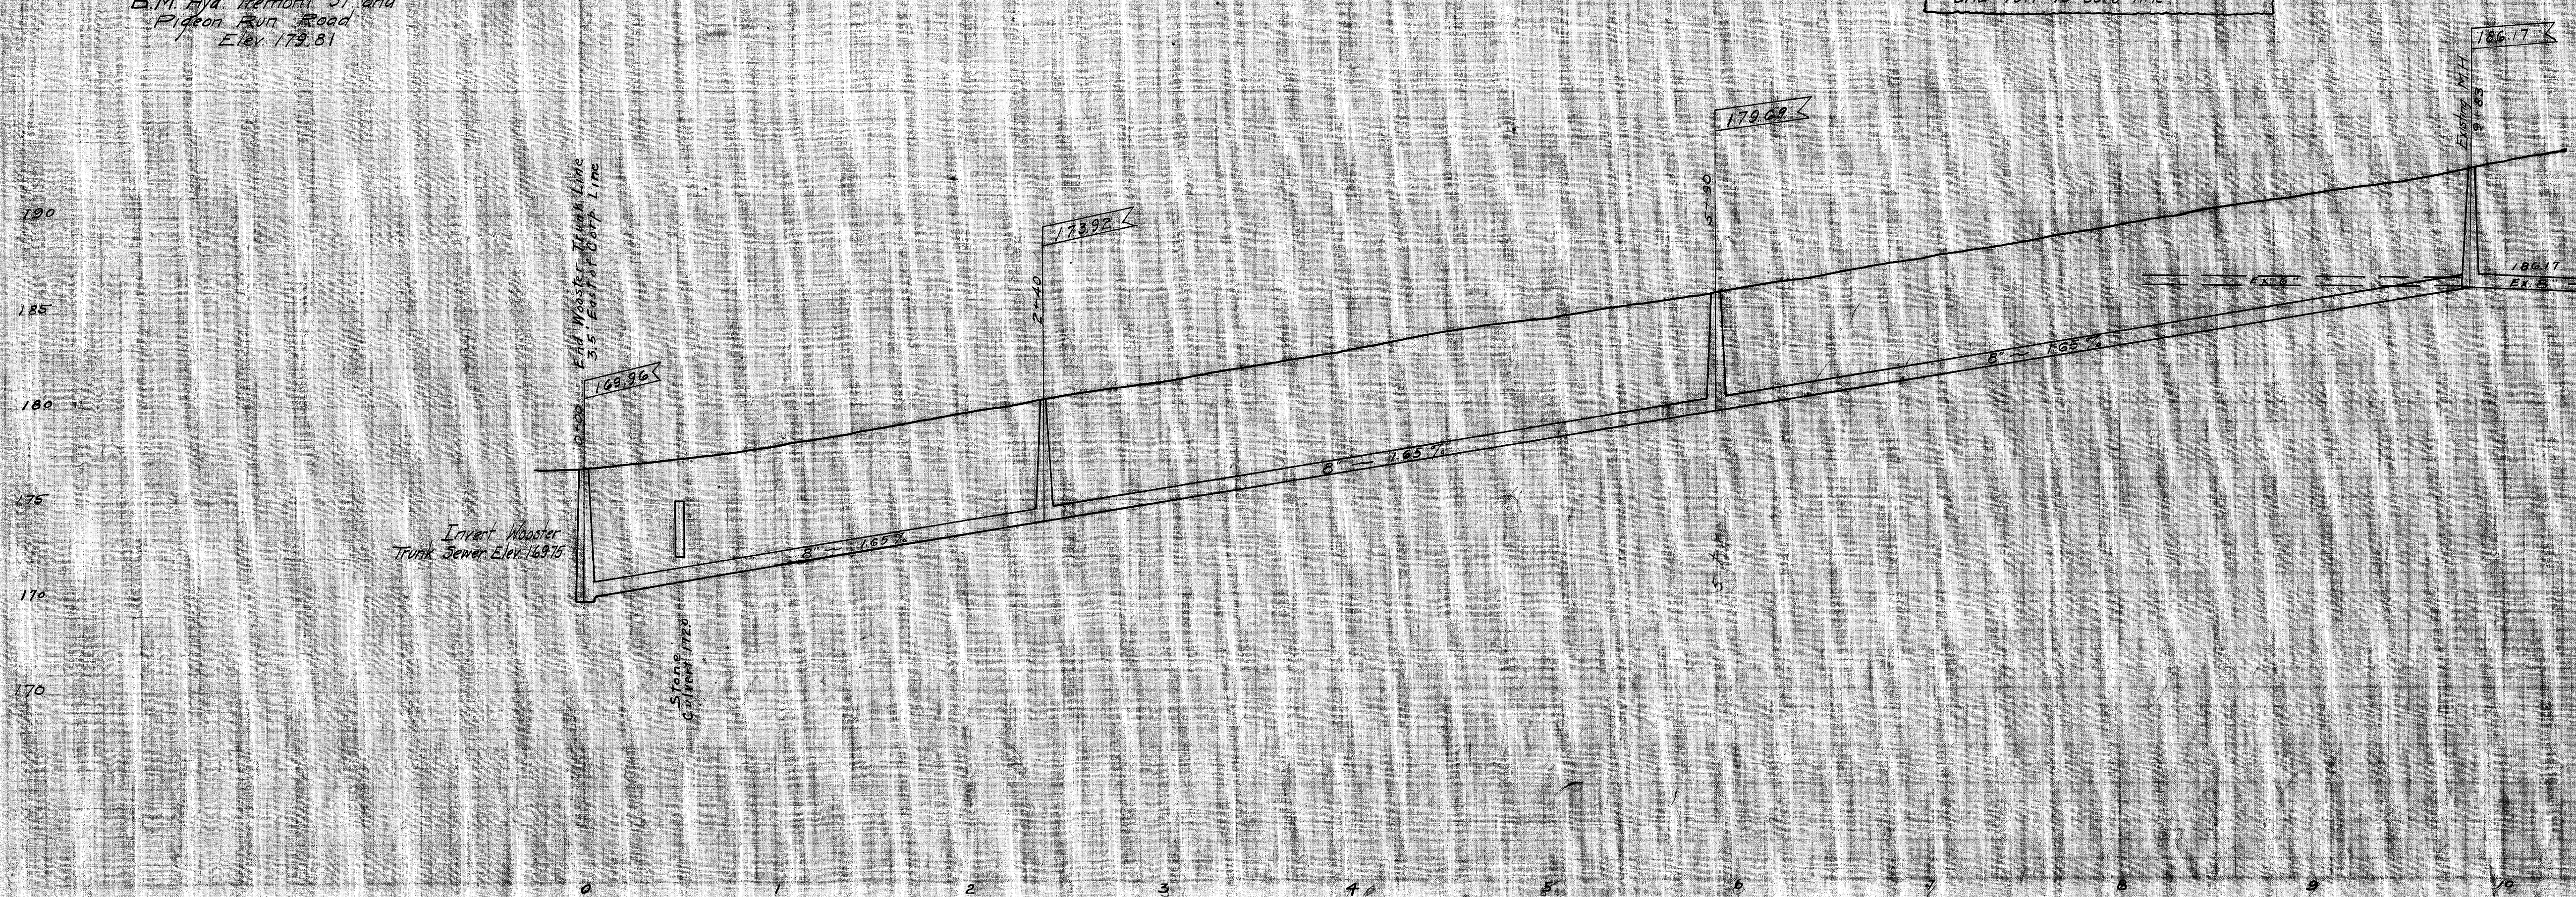

CITY OF MASSILLON, OHIO.	
WEST TREMONT ST. SANITARY SEWER.	
APPROVED: <i>[Signature]</i> City Eng.	DEPT. OF PUBLIC SERVICE ENGINEERING DIVISION
DR. BY: E.S.C. CR. BY:	Scale: Vert. 1"=5' Hor. 1"=50'
MAY 1924 NE. 37.50	
FILE NO. 5E 121	
Acc. No. 438	