



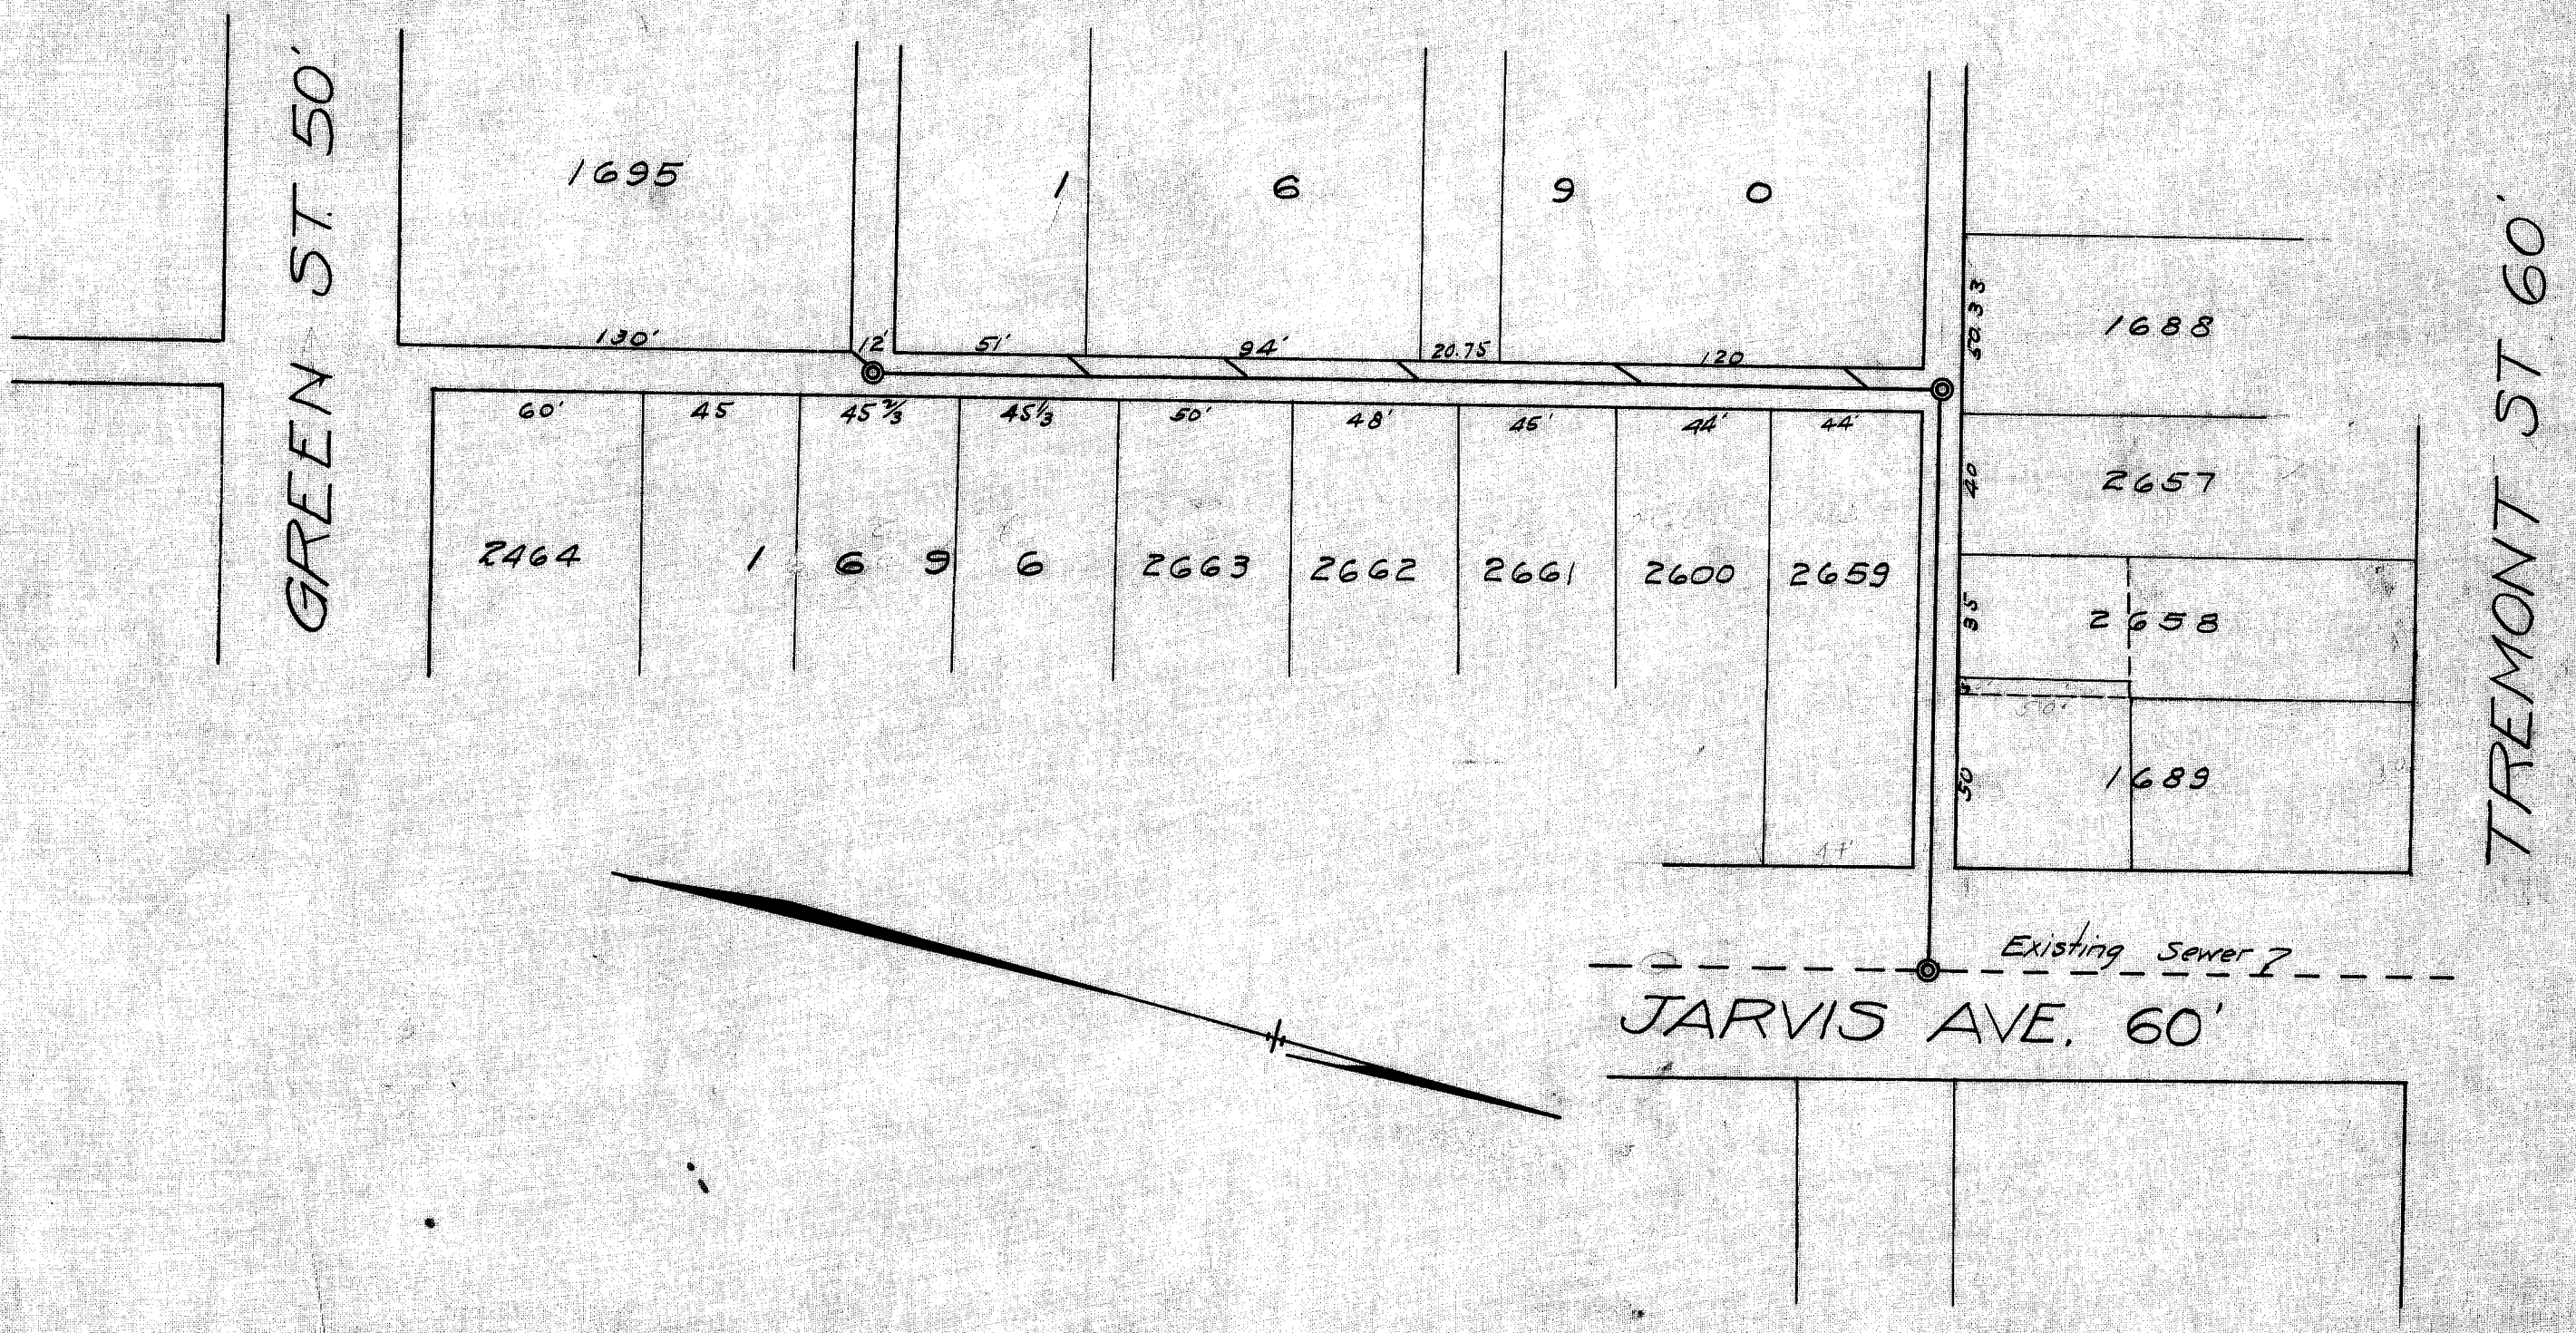

B.M. Hyd. Jarvis & Green St
Elev. 129.92

B.M. Hyd. Jarvis Ave
and Tremont St
Elev. 134.03

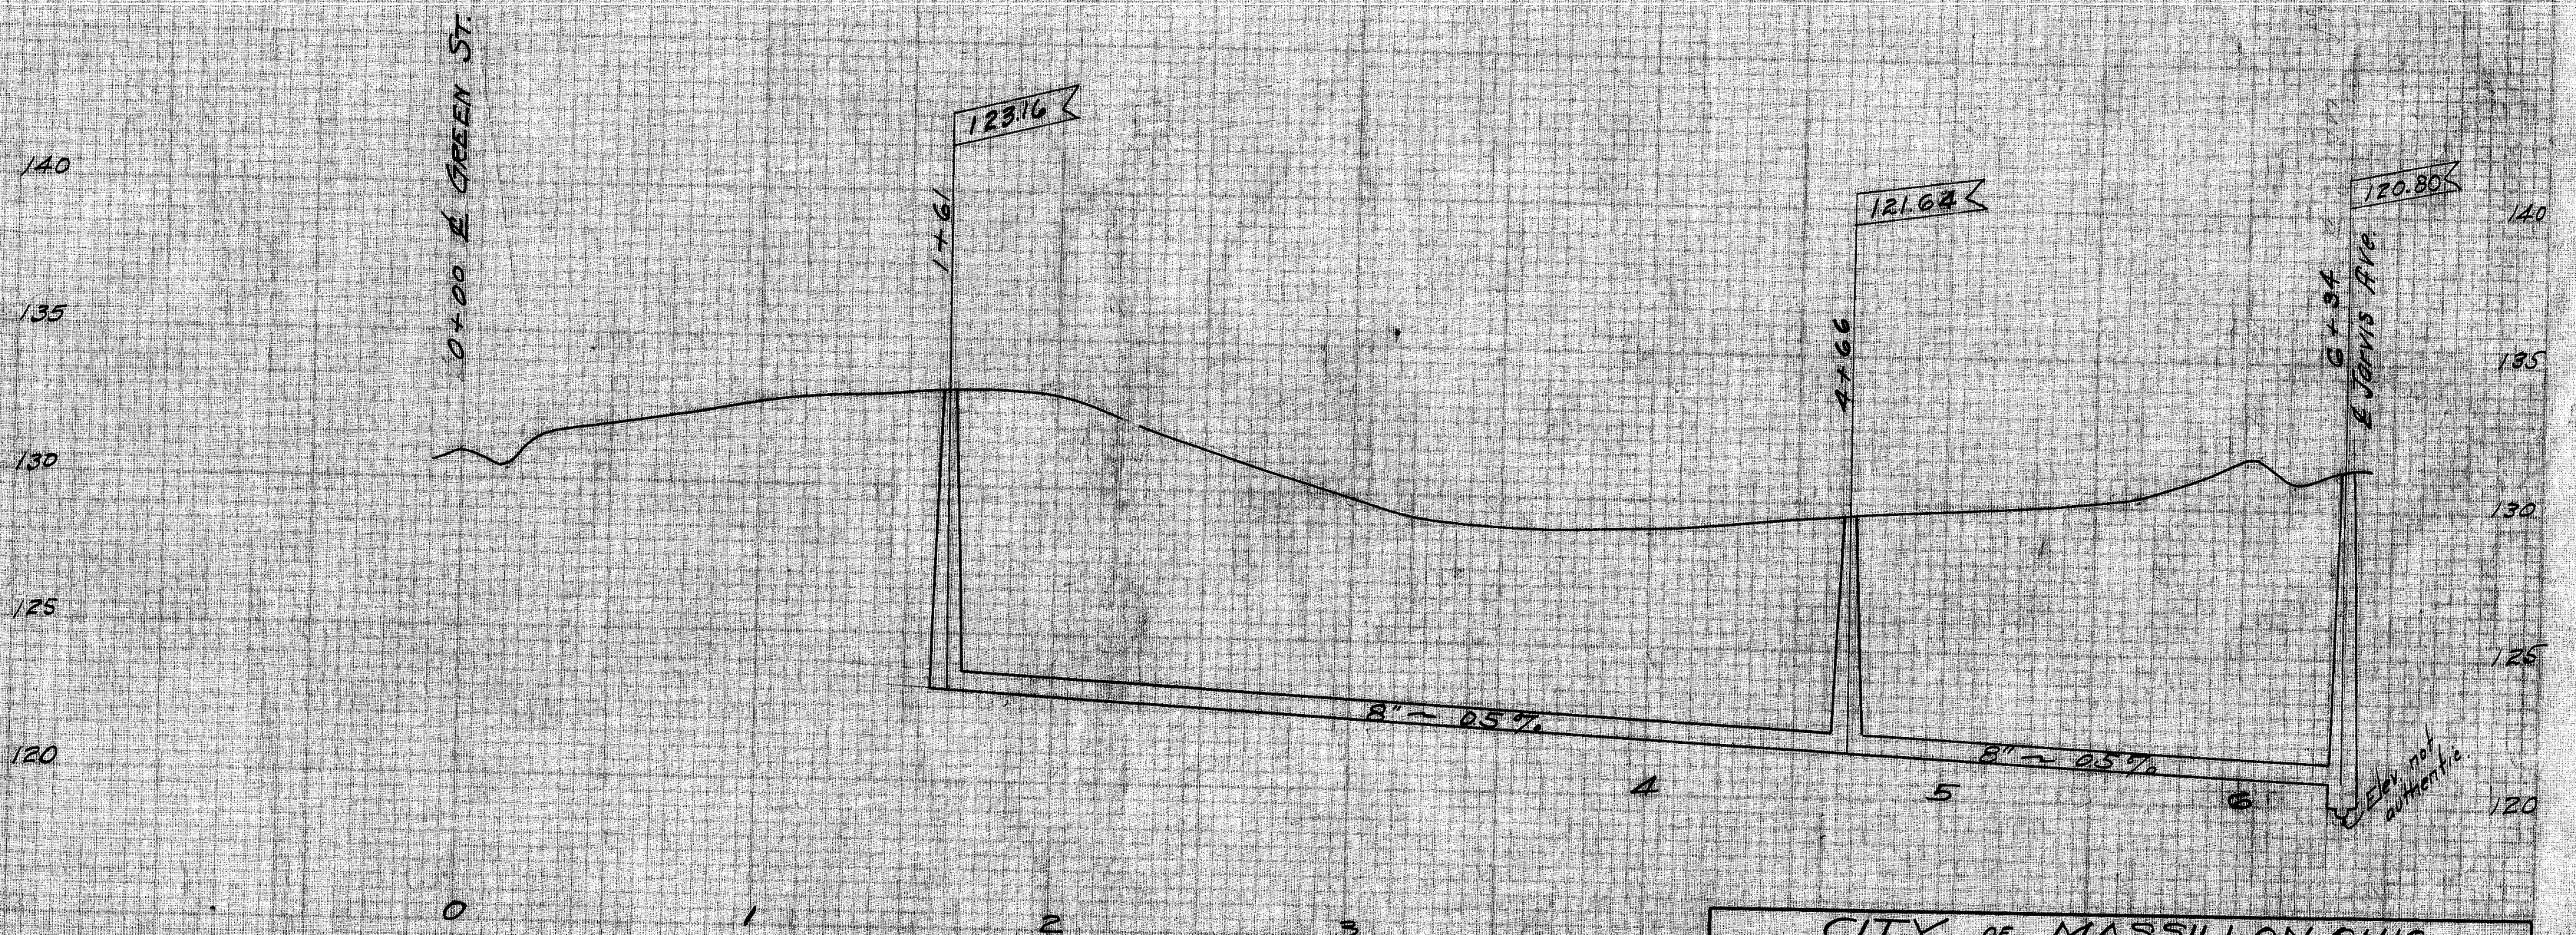

CITY OF MASSILLON, OHIO.			
GLEN COURT SANITARY SEWER.			
APPROVED -		DEPT. OF PUBLIC SERVICE ENGINEERING DIVISION	
DR. BY: CBE	SCALE: VERT. 1"=5'	MAY 16, 1924	N.B. 37 P. 55
CK. BY:	HORIZ. 1"=50'		

FILE No. SE 124
Acc No. 441