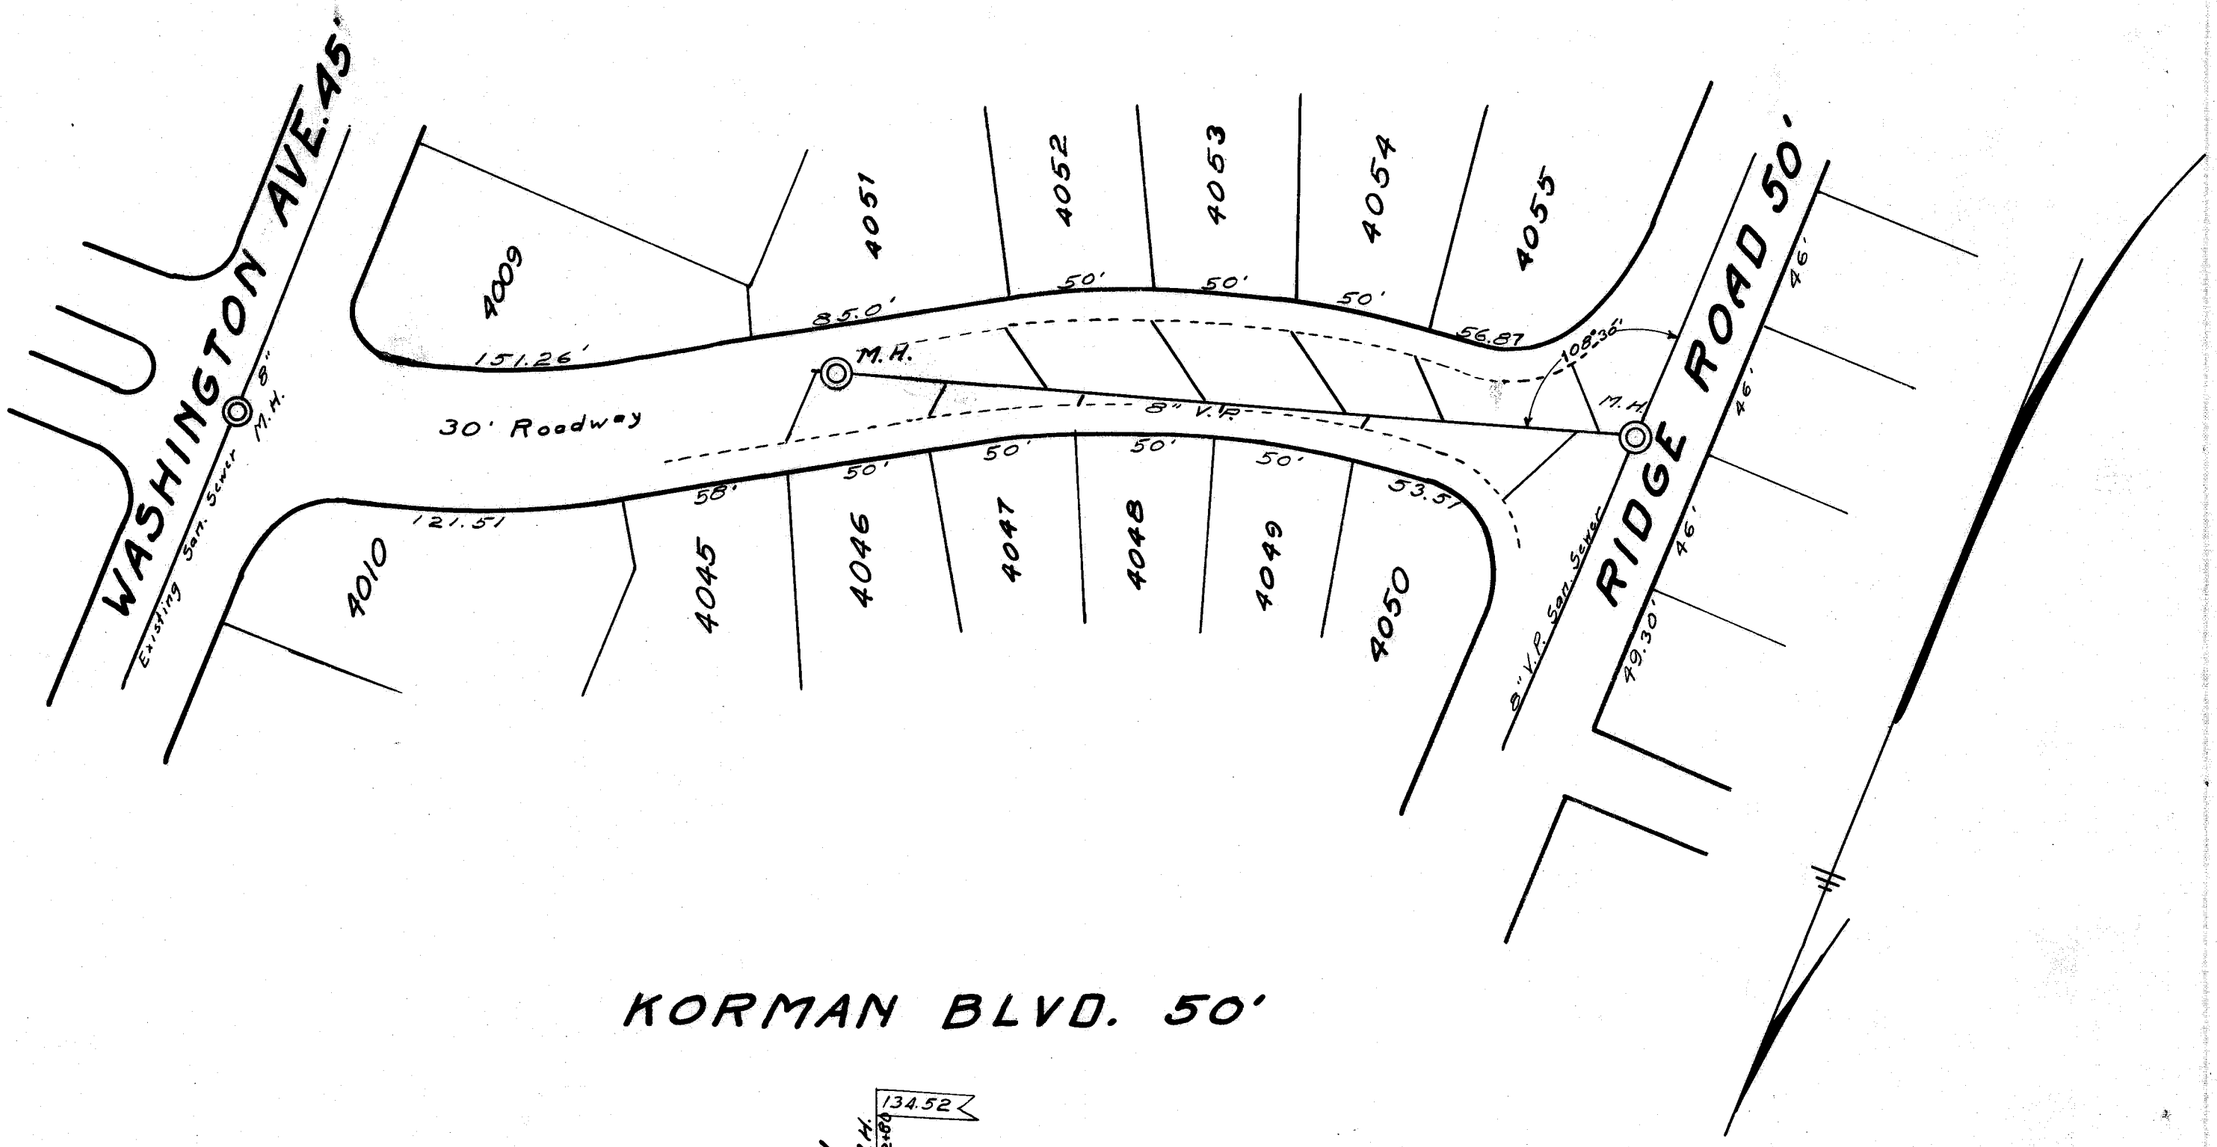

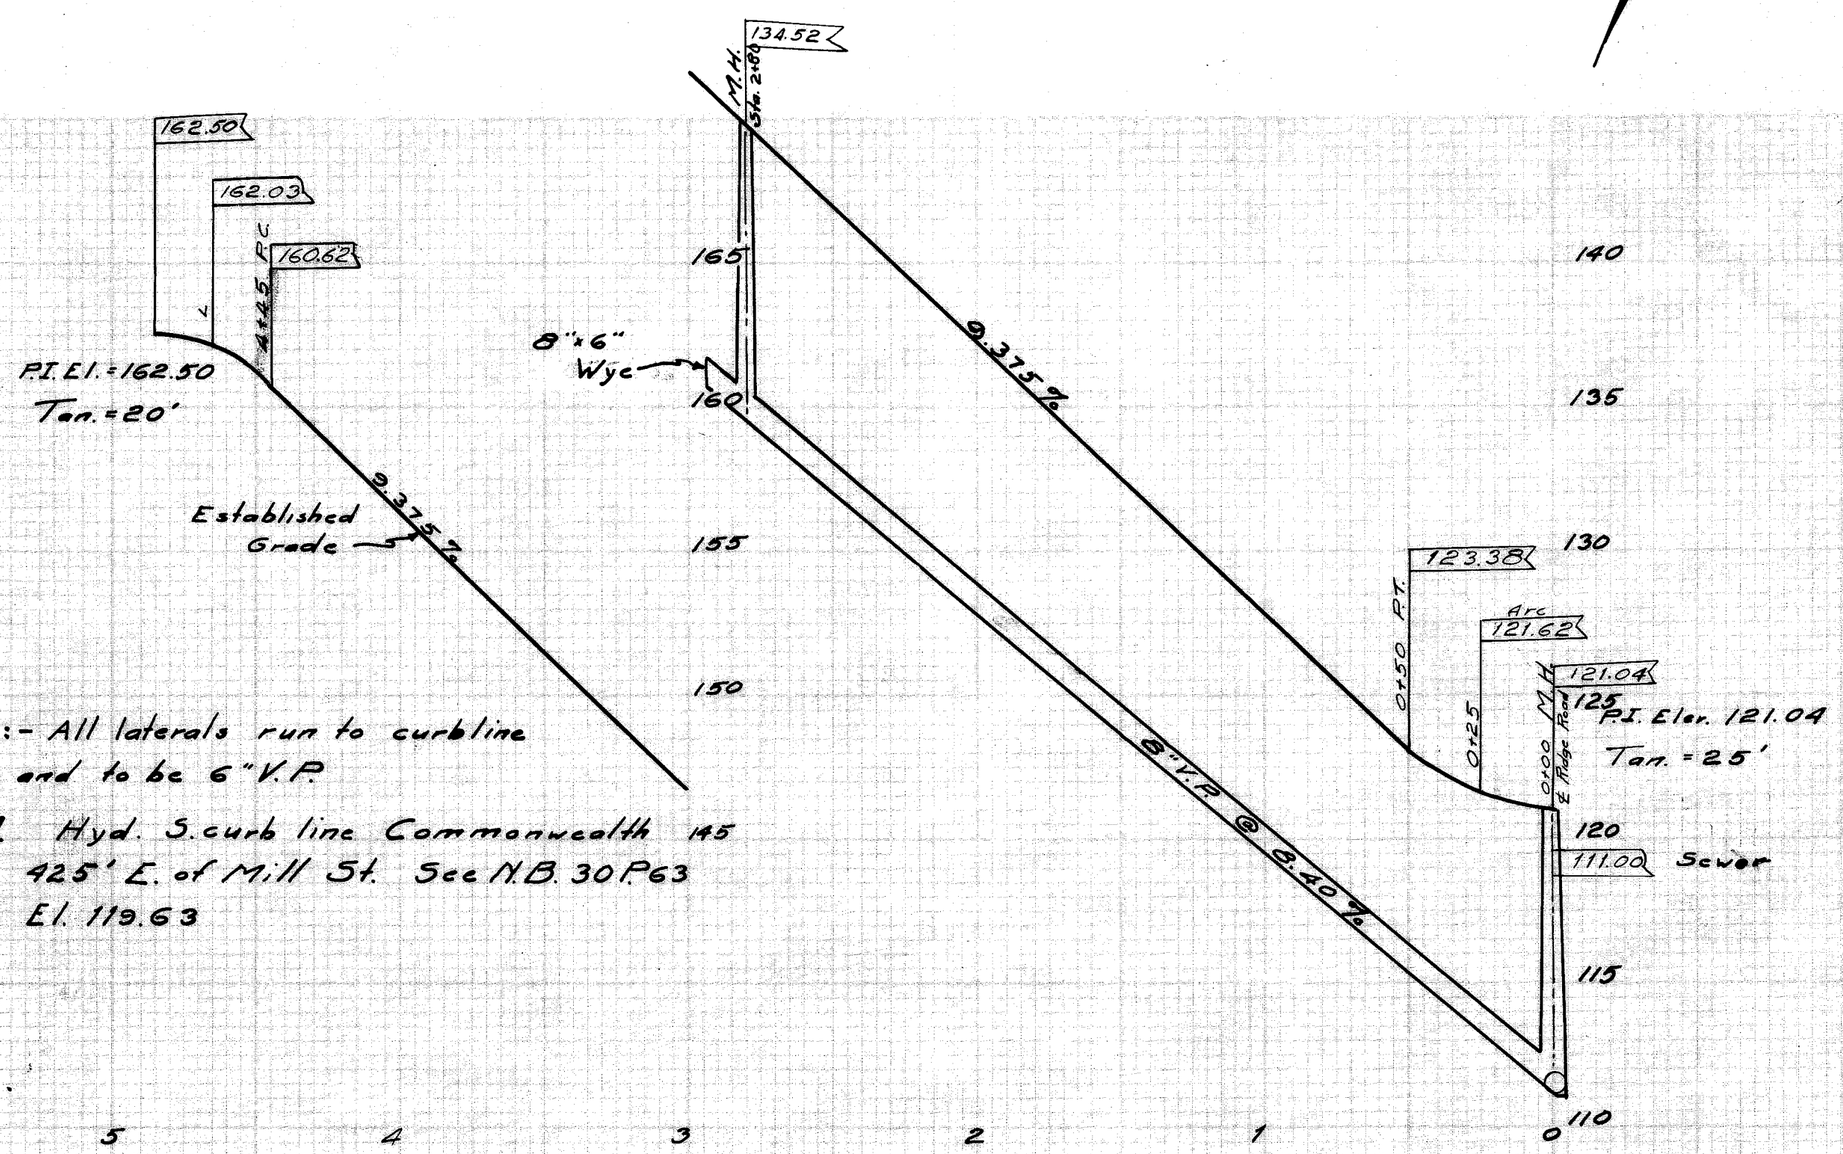

Note:- All laterals run to curbline and to be 6" V.P.

B.M. Hyd. S. curb line Commonwealth 425' E. of Mill St. See N.B. 30 P.63 El. 119.63

CITY OF MASSON OHIO			
8" SANITARY SEWER KORMAN BOULEVARD — FROM ℄ OF RIDGE ROAD TO A POINT 280' EAST.			
APPROVED BY City Engineer		DEPT. OF PUBLIC SER. DIV. OF ENGINEERING	
Dr. By MP Chk'd By	Mch. 13, 1925	Scale { V. 1" = 5' H. = 1" = 50'	Fld. Book 42 Page 74

File No. - SE. 141
Acc. No. 549