
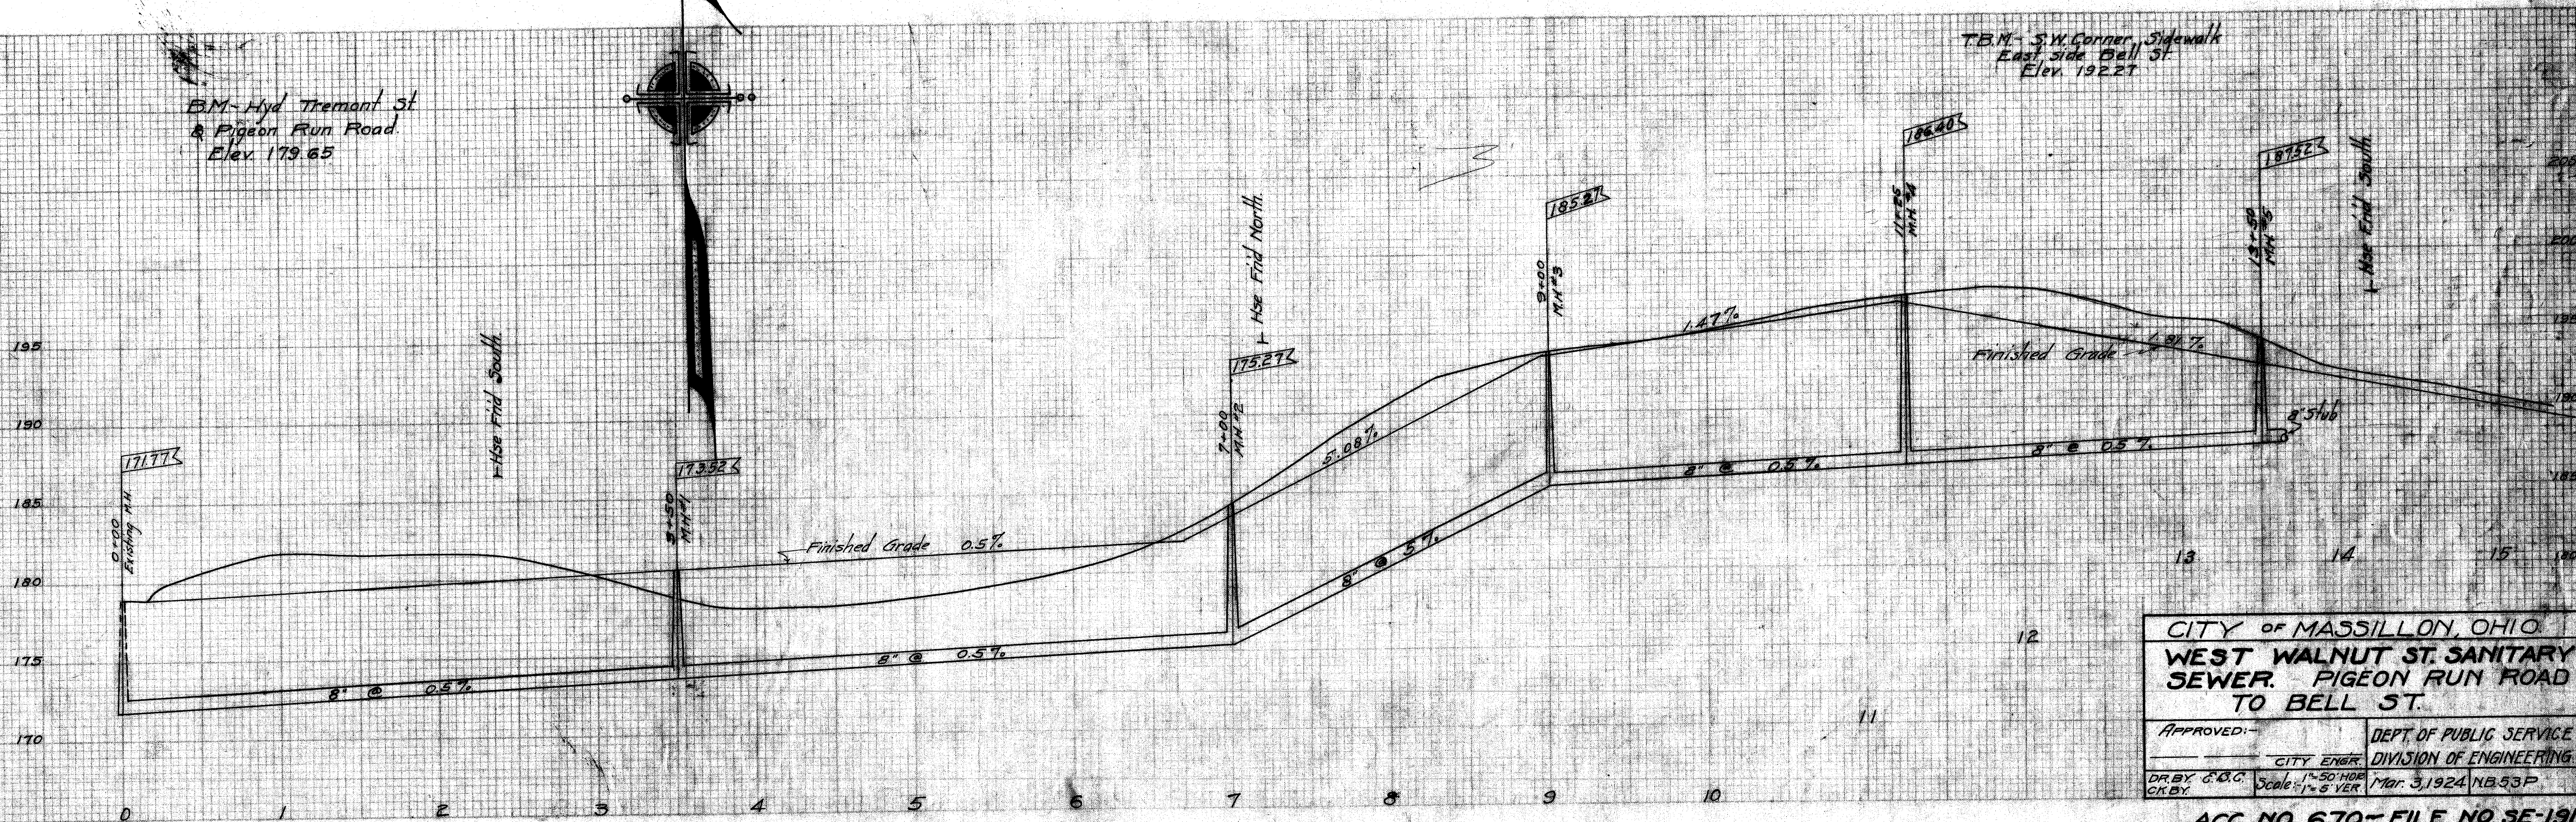


PLAN	SURVEYED	DATE
FLIPPED		
ALIGNED		
CHECKED		
BY		

PROFILE	SURVEYED	DATE
FLIPPED		
ALIGNED		
CHECKED		
BY		

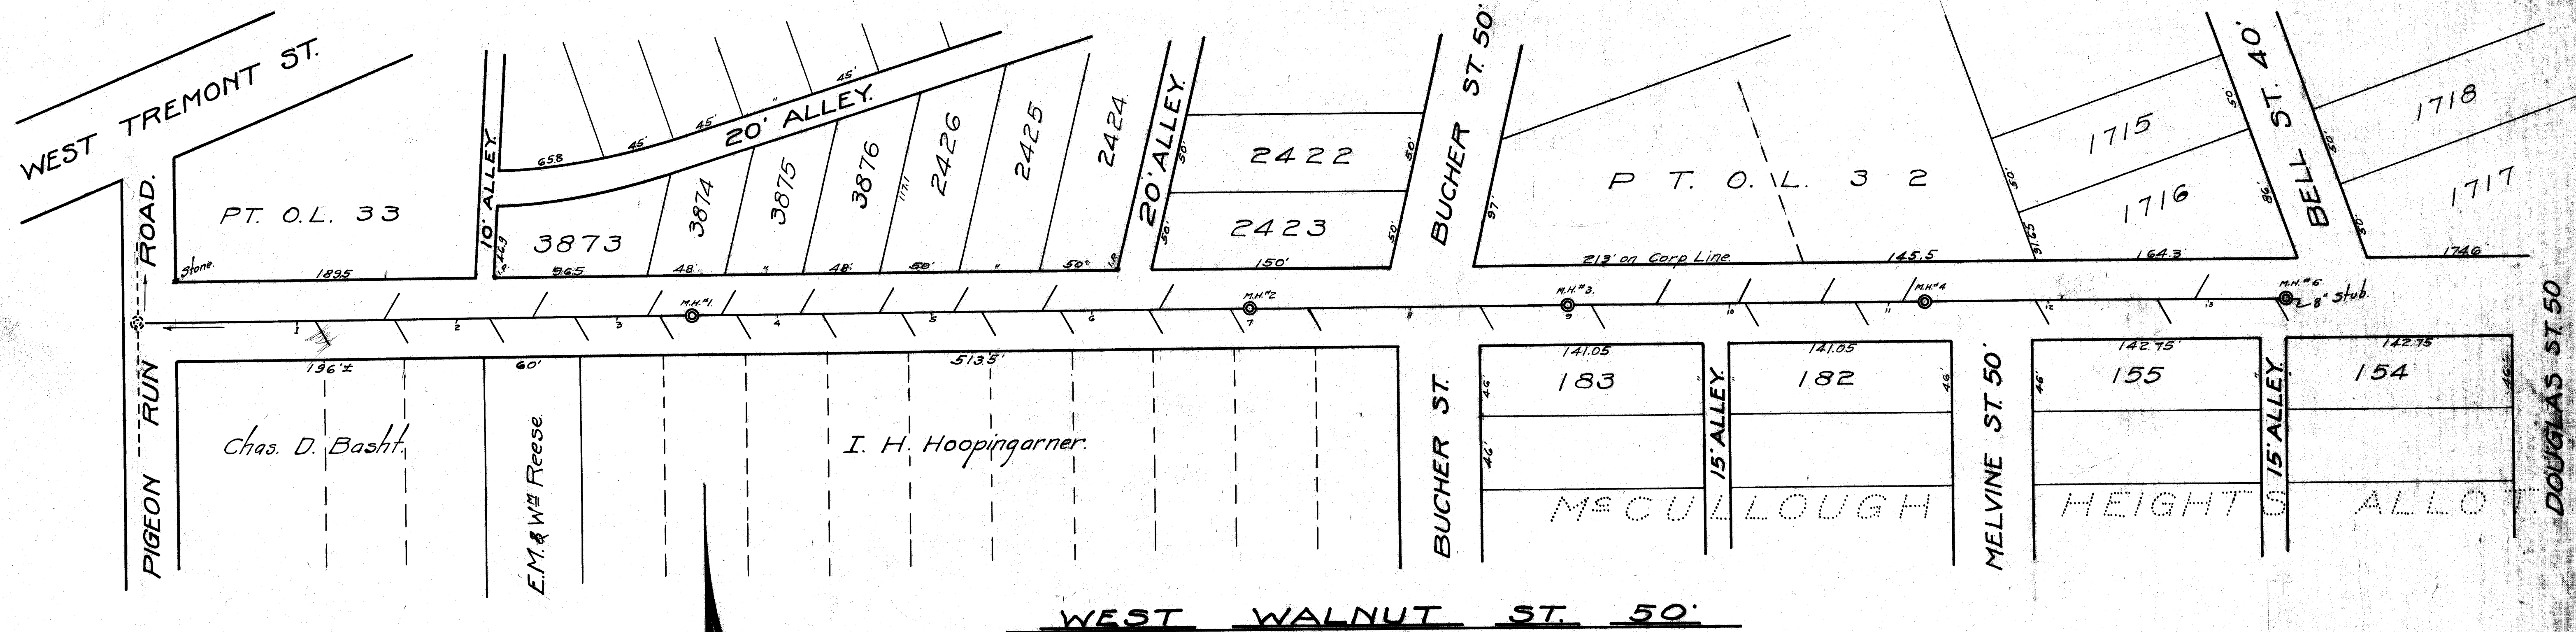

CITY OF MASSILLON, OHIO	
WEST WALNUT ST. SANITARY SEWER. PIGEON RUN ROAD TO BELL ST.	
APPROVED:—	DEPT. OF PUBLIC SERVICE
CITY ENGR.	DIVISION OF ENGINEERING
DR. BY C. B. C.	Scale: 1" = 50' HOR. 1" = 5' VER.
CR. BY	Mar. 3, 1924 NB 53 P.

ACC. NO. 670—FILE NO. SE-191