

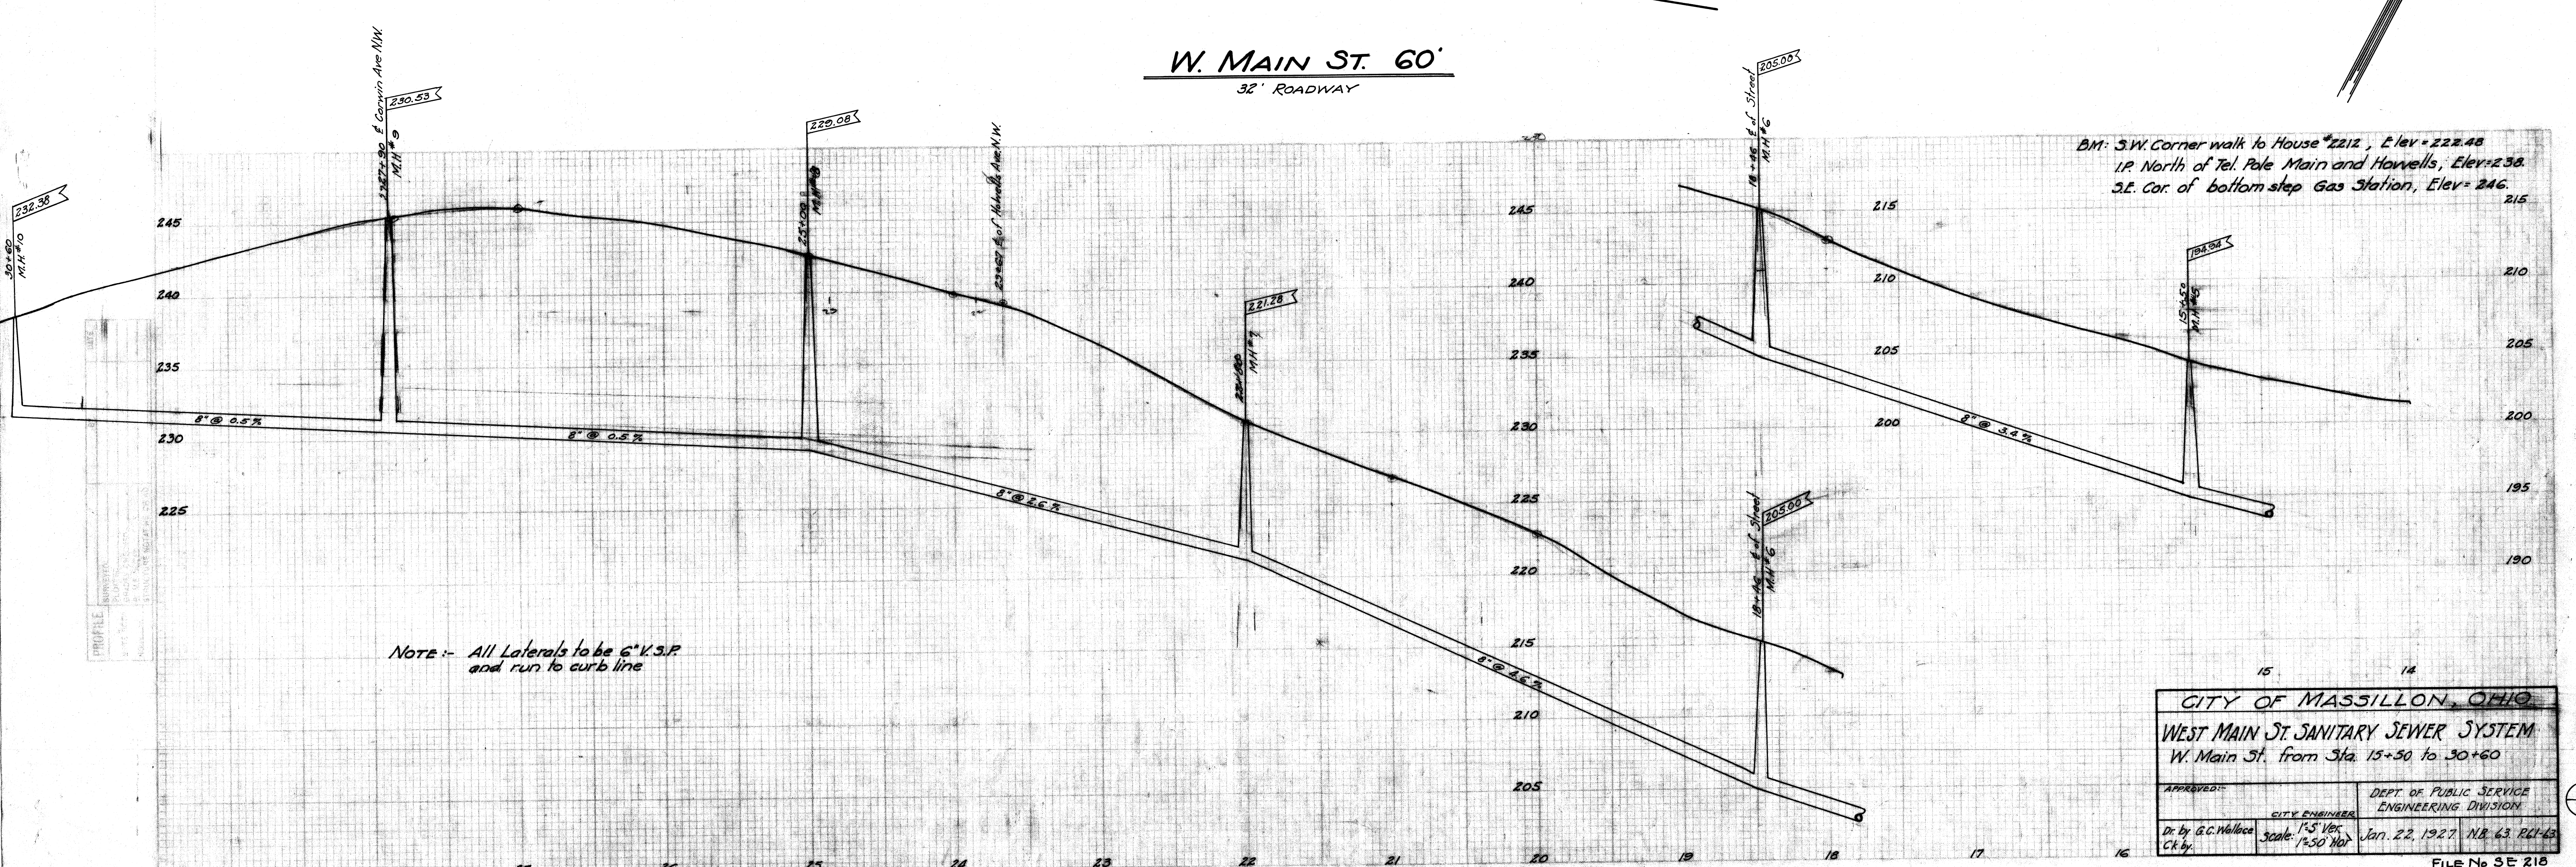


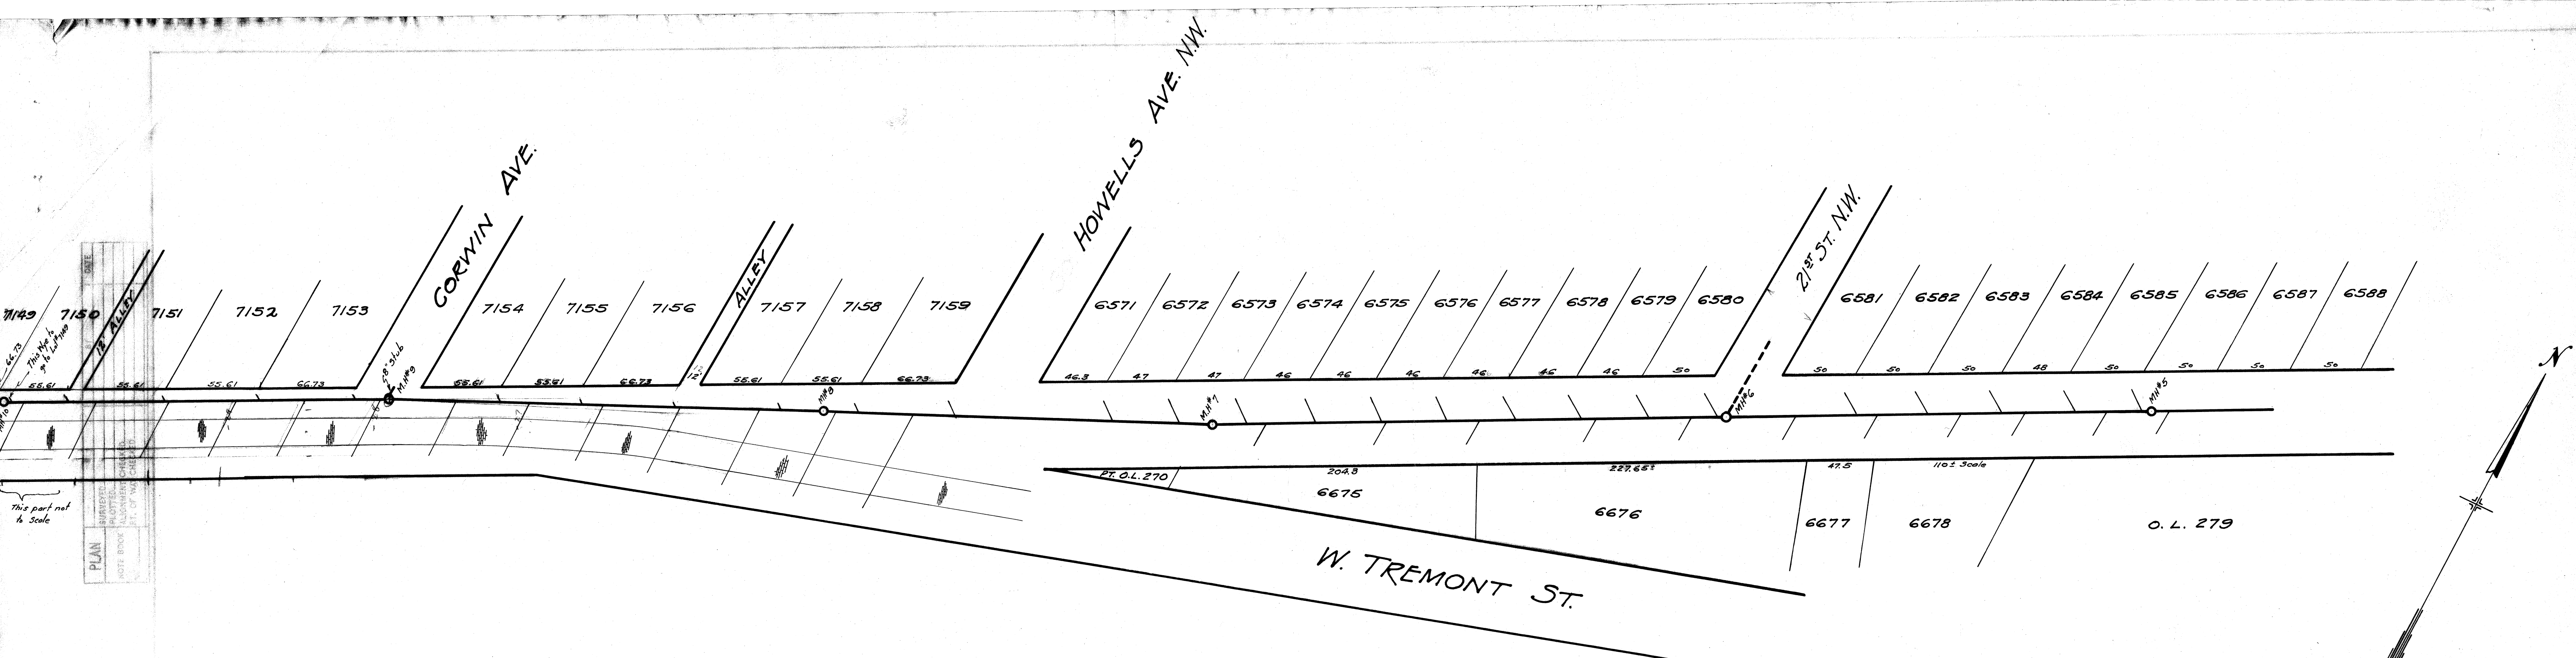

CITY OF MASSILLON, OHIO	
WEST MAIN ST. SANITARY SEWER SYSTEM	
W. Main St. from Sta. 15+50 to 30+60	
APPROVED:	DEPT. OF PUBLIC SERVICE ENGINEERING DIVISION
CITY ENGINEER	Jan. 22, 1927 N.B. 63 REL-43
Dr. by G.C. Wallace	Scale: 1" = 5' VERT.
CK. by	1" = 50' HOR.


FILE No SE 218
Acc No 781

PLAN
 1. NOT TO SCALE
 2. SEE PLAN FOR ALL CHANGES
 3. SEE PLAN FOR ALL CHANGES

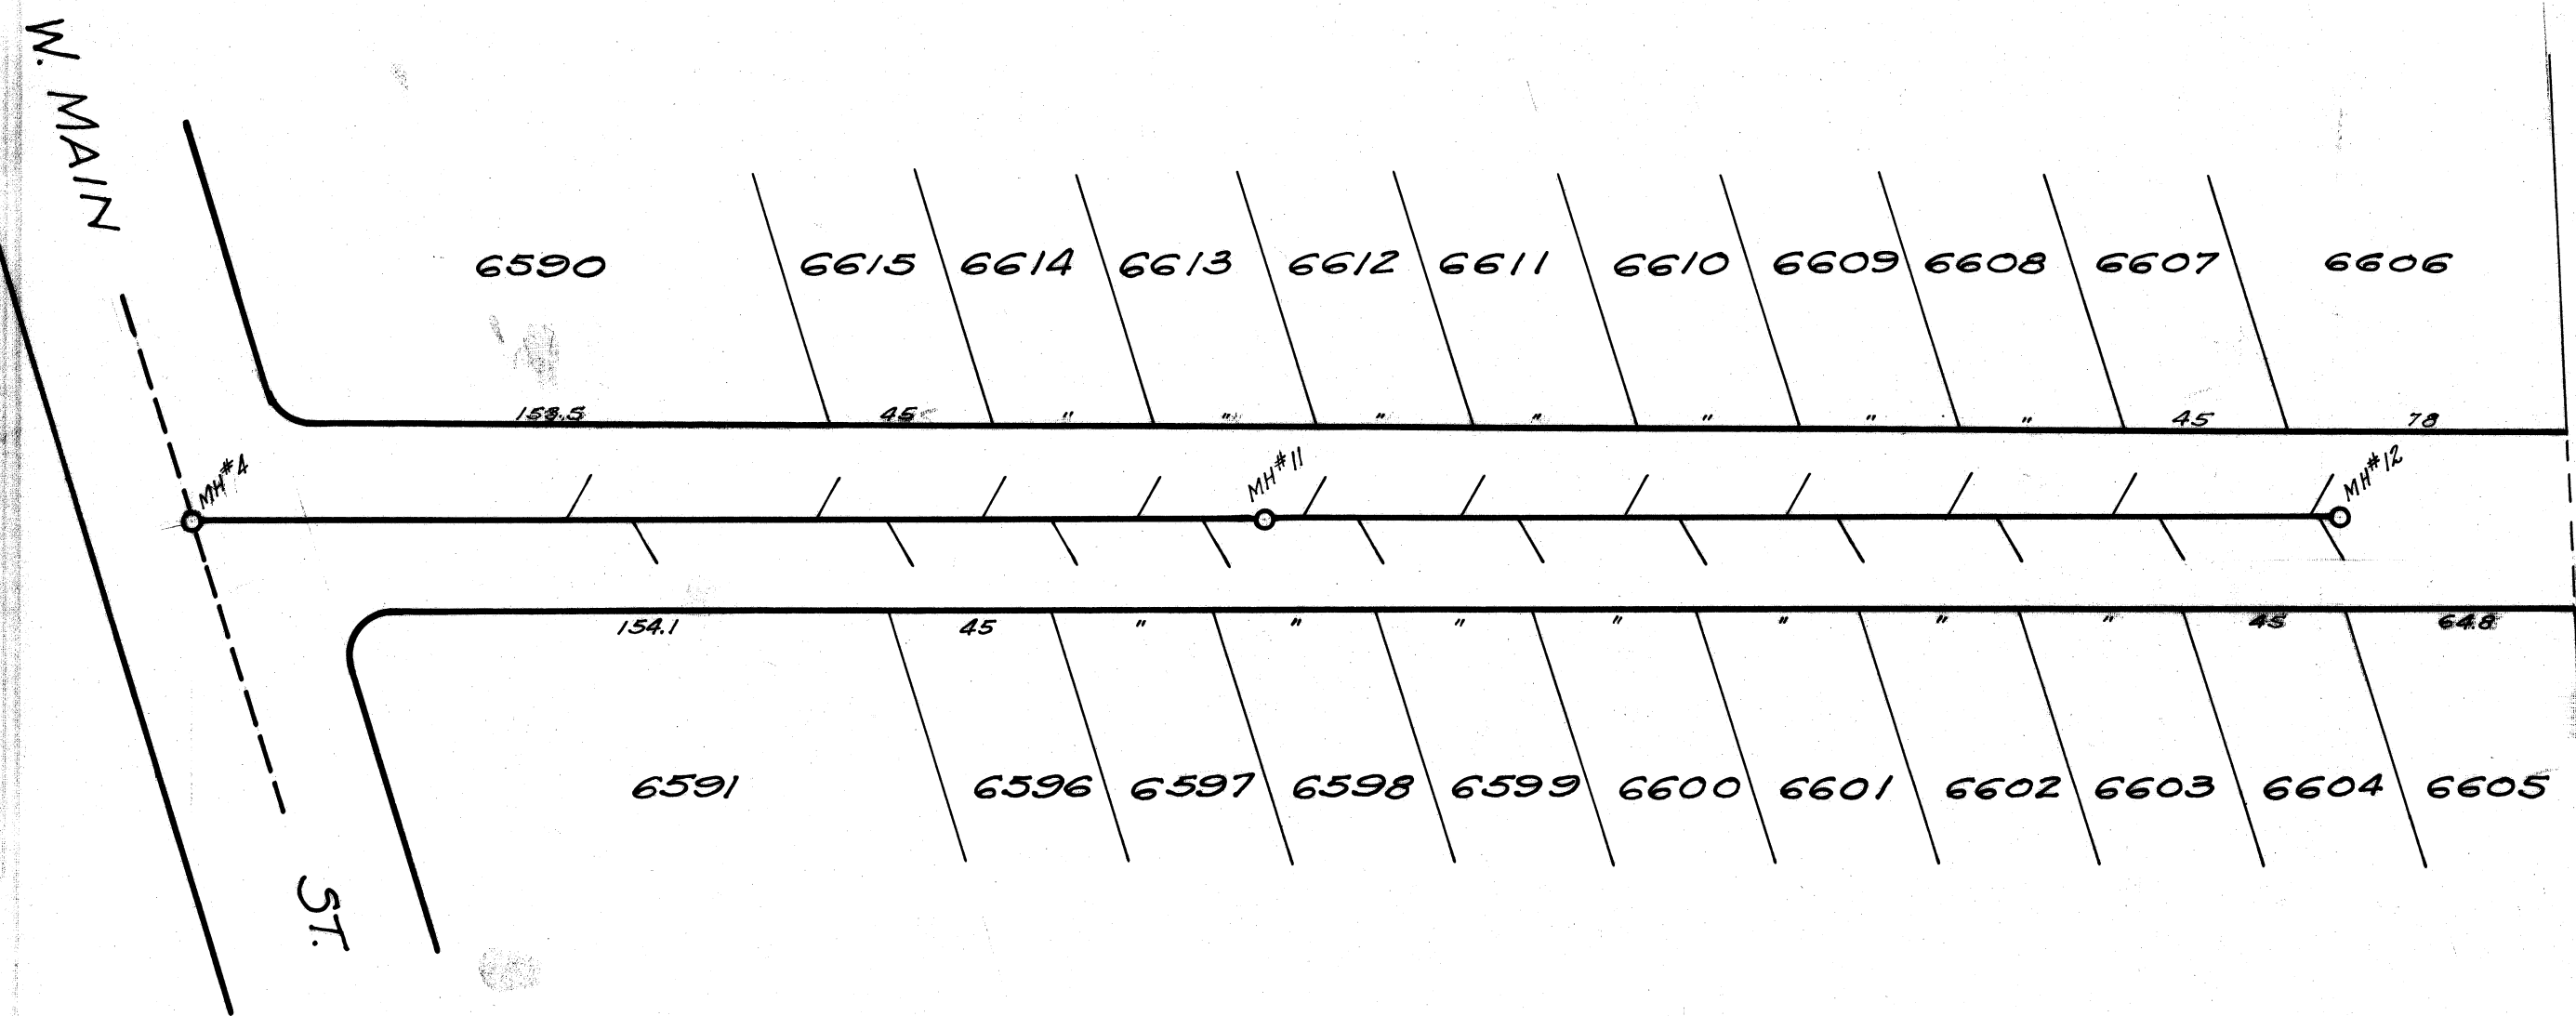


CULLER AVE., NW 60'
 24' ROADWAY

PROFILE
 1. NOT TO SCALE
 2. SEE PLAN FOR ALL CHANGES
 3. SEE PLAN FOR ALL CHANGES

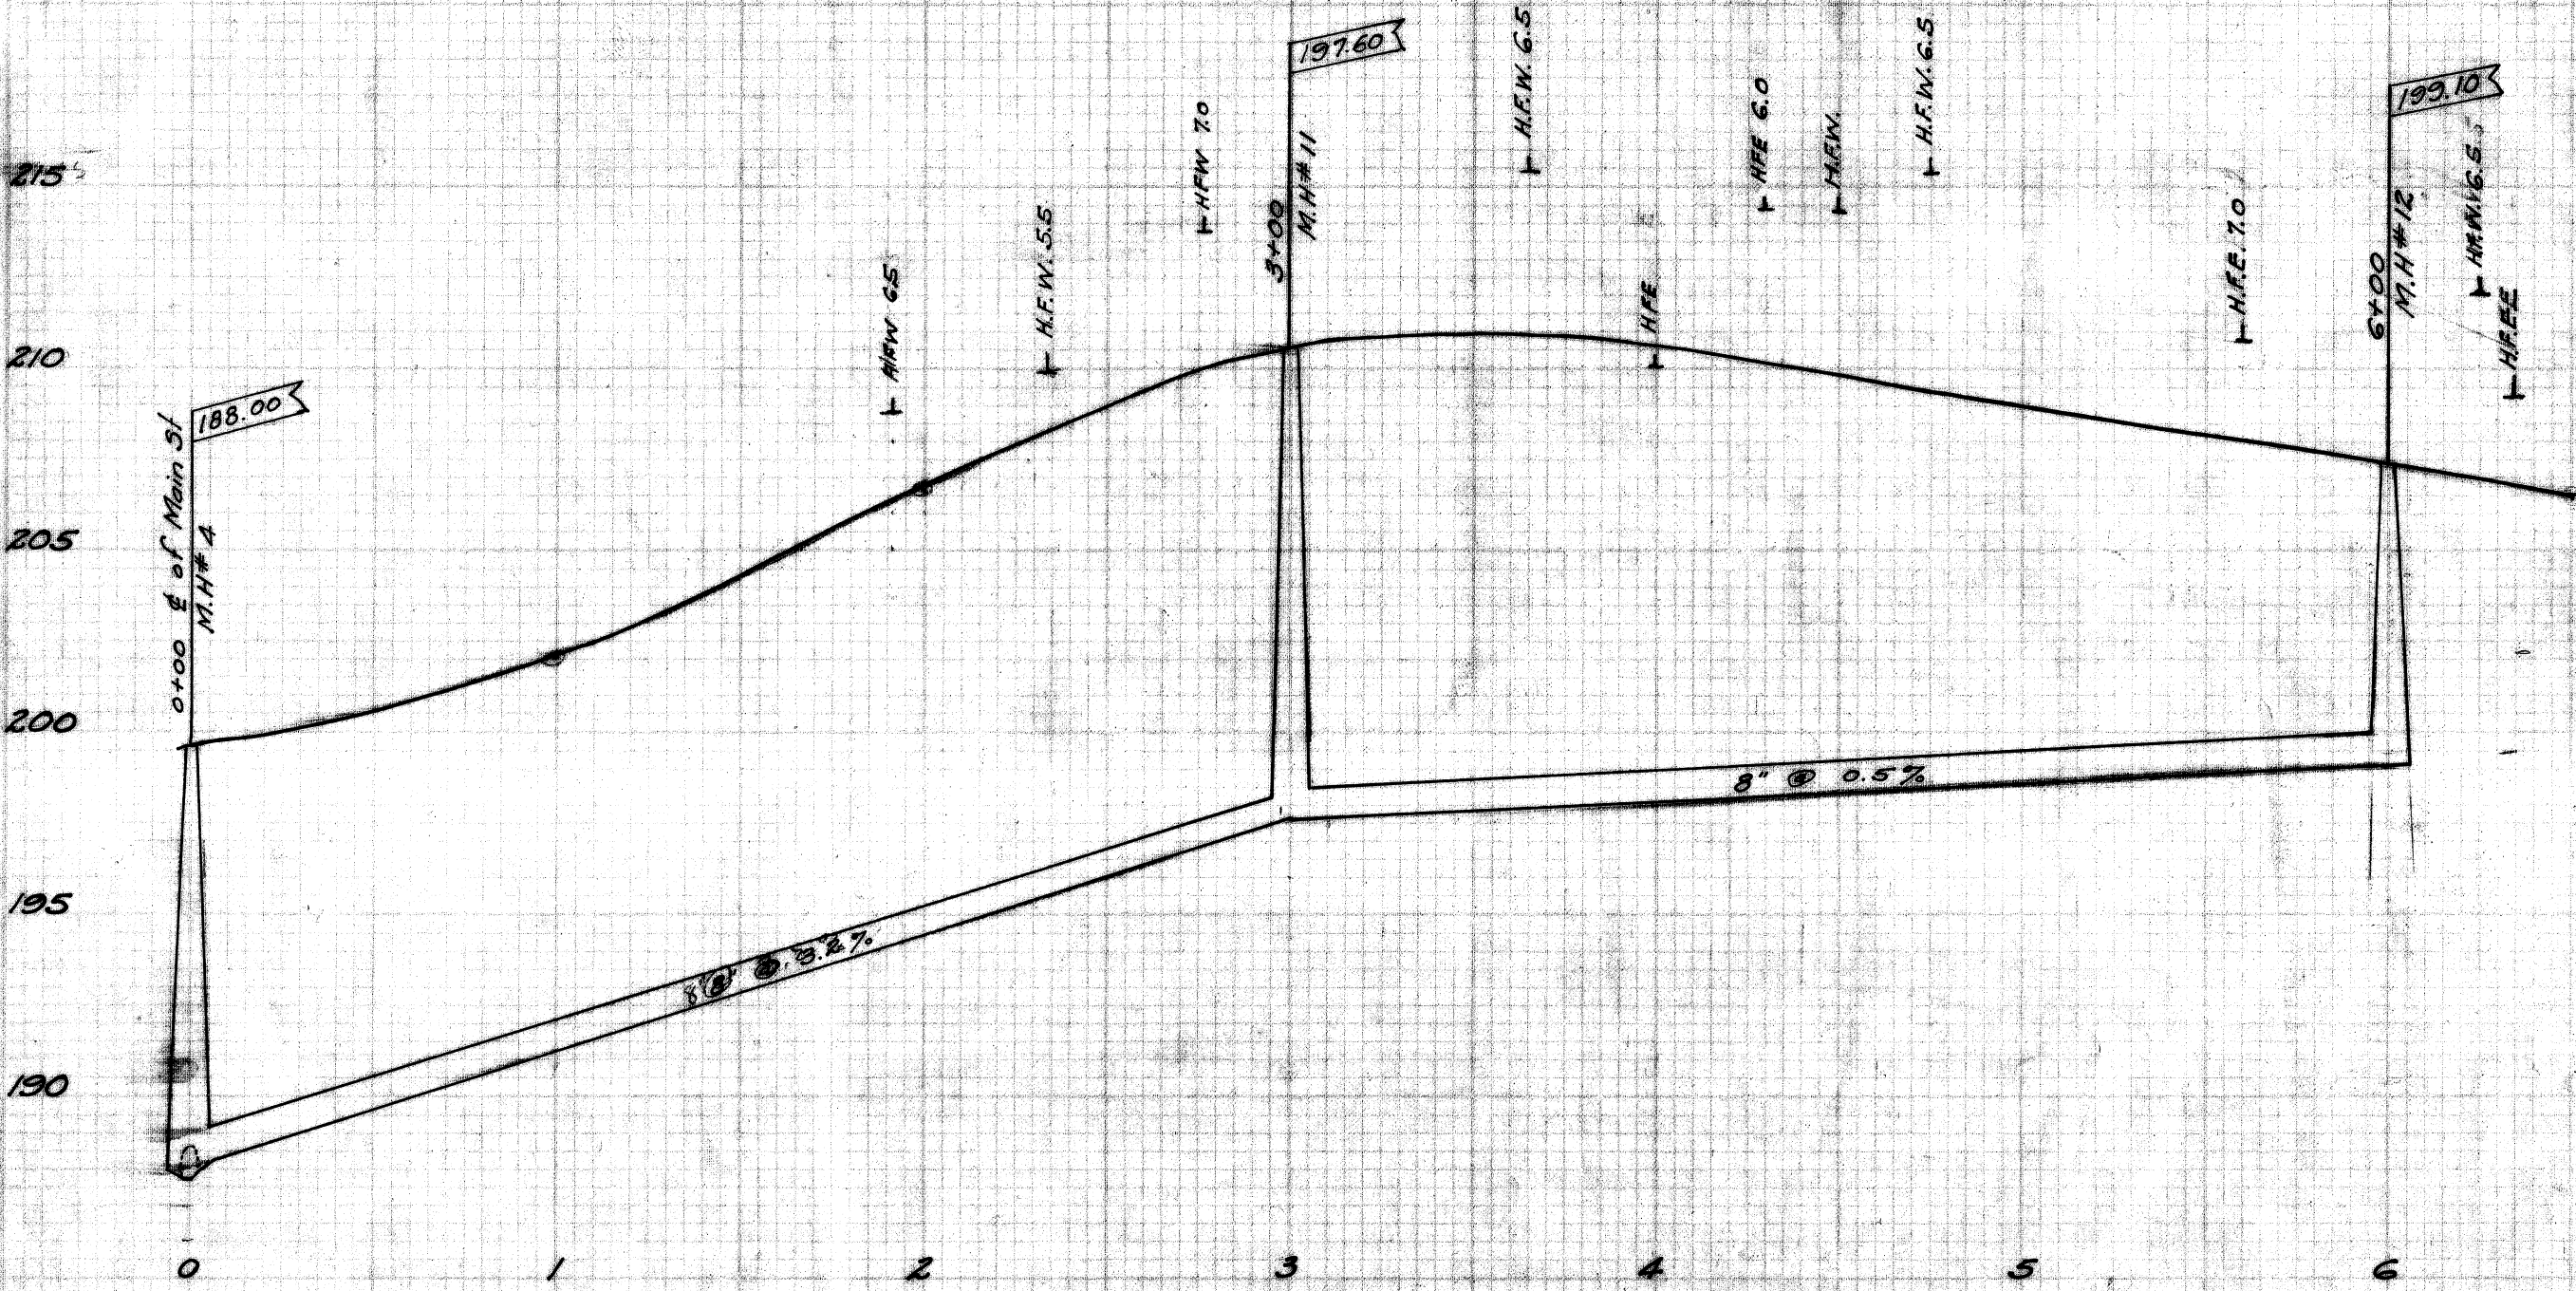


HOWELLS AVE N.W.

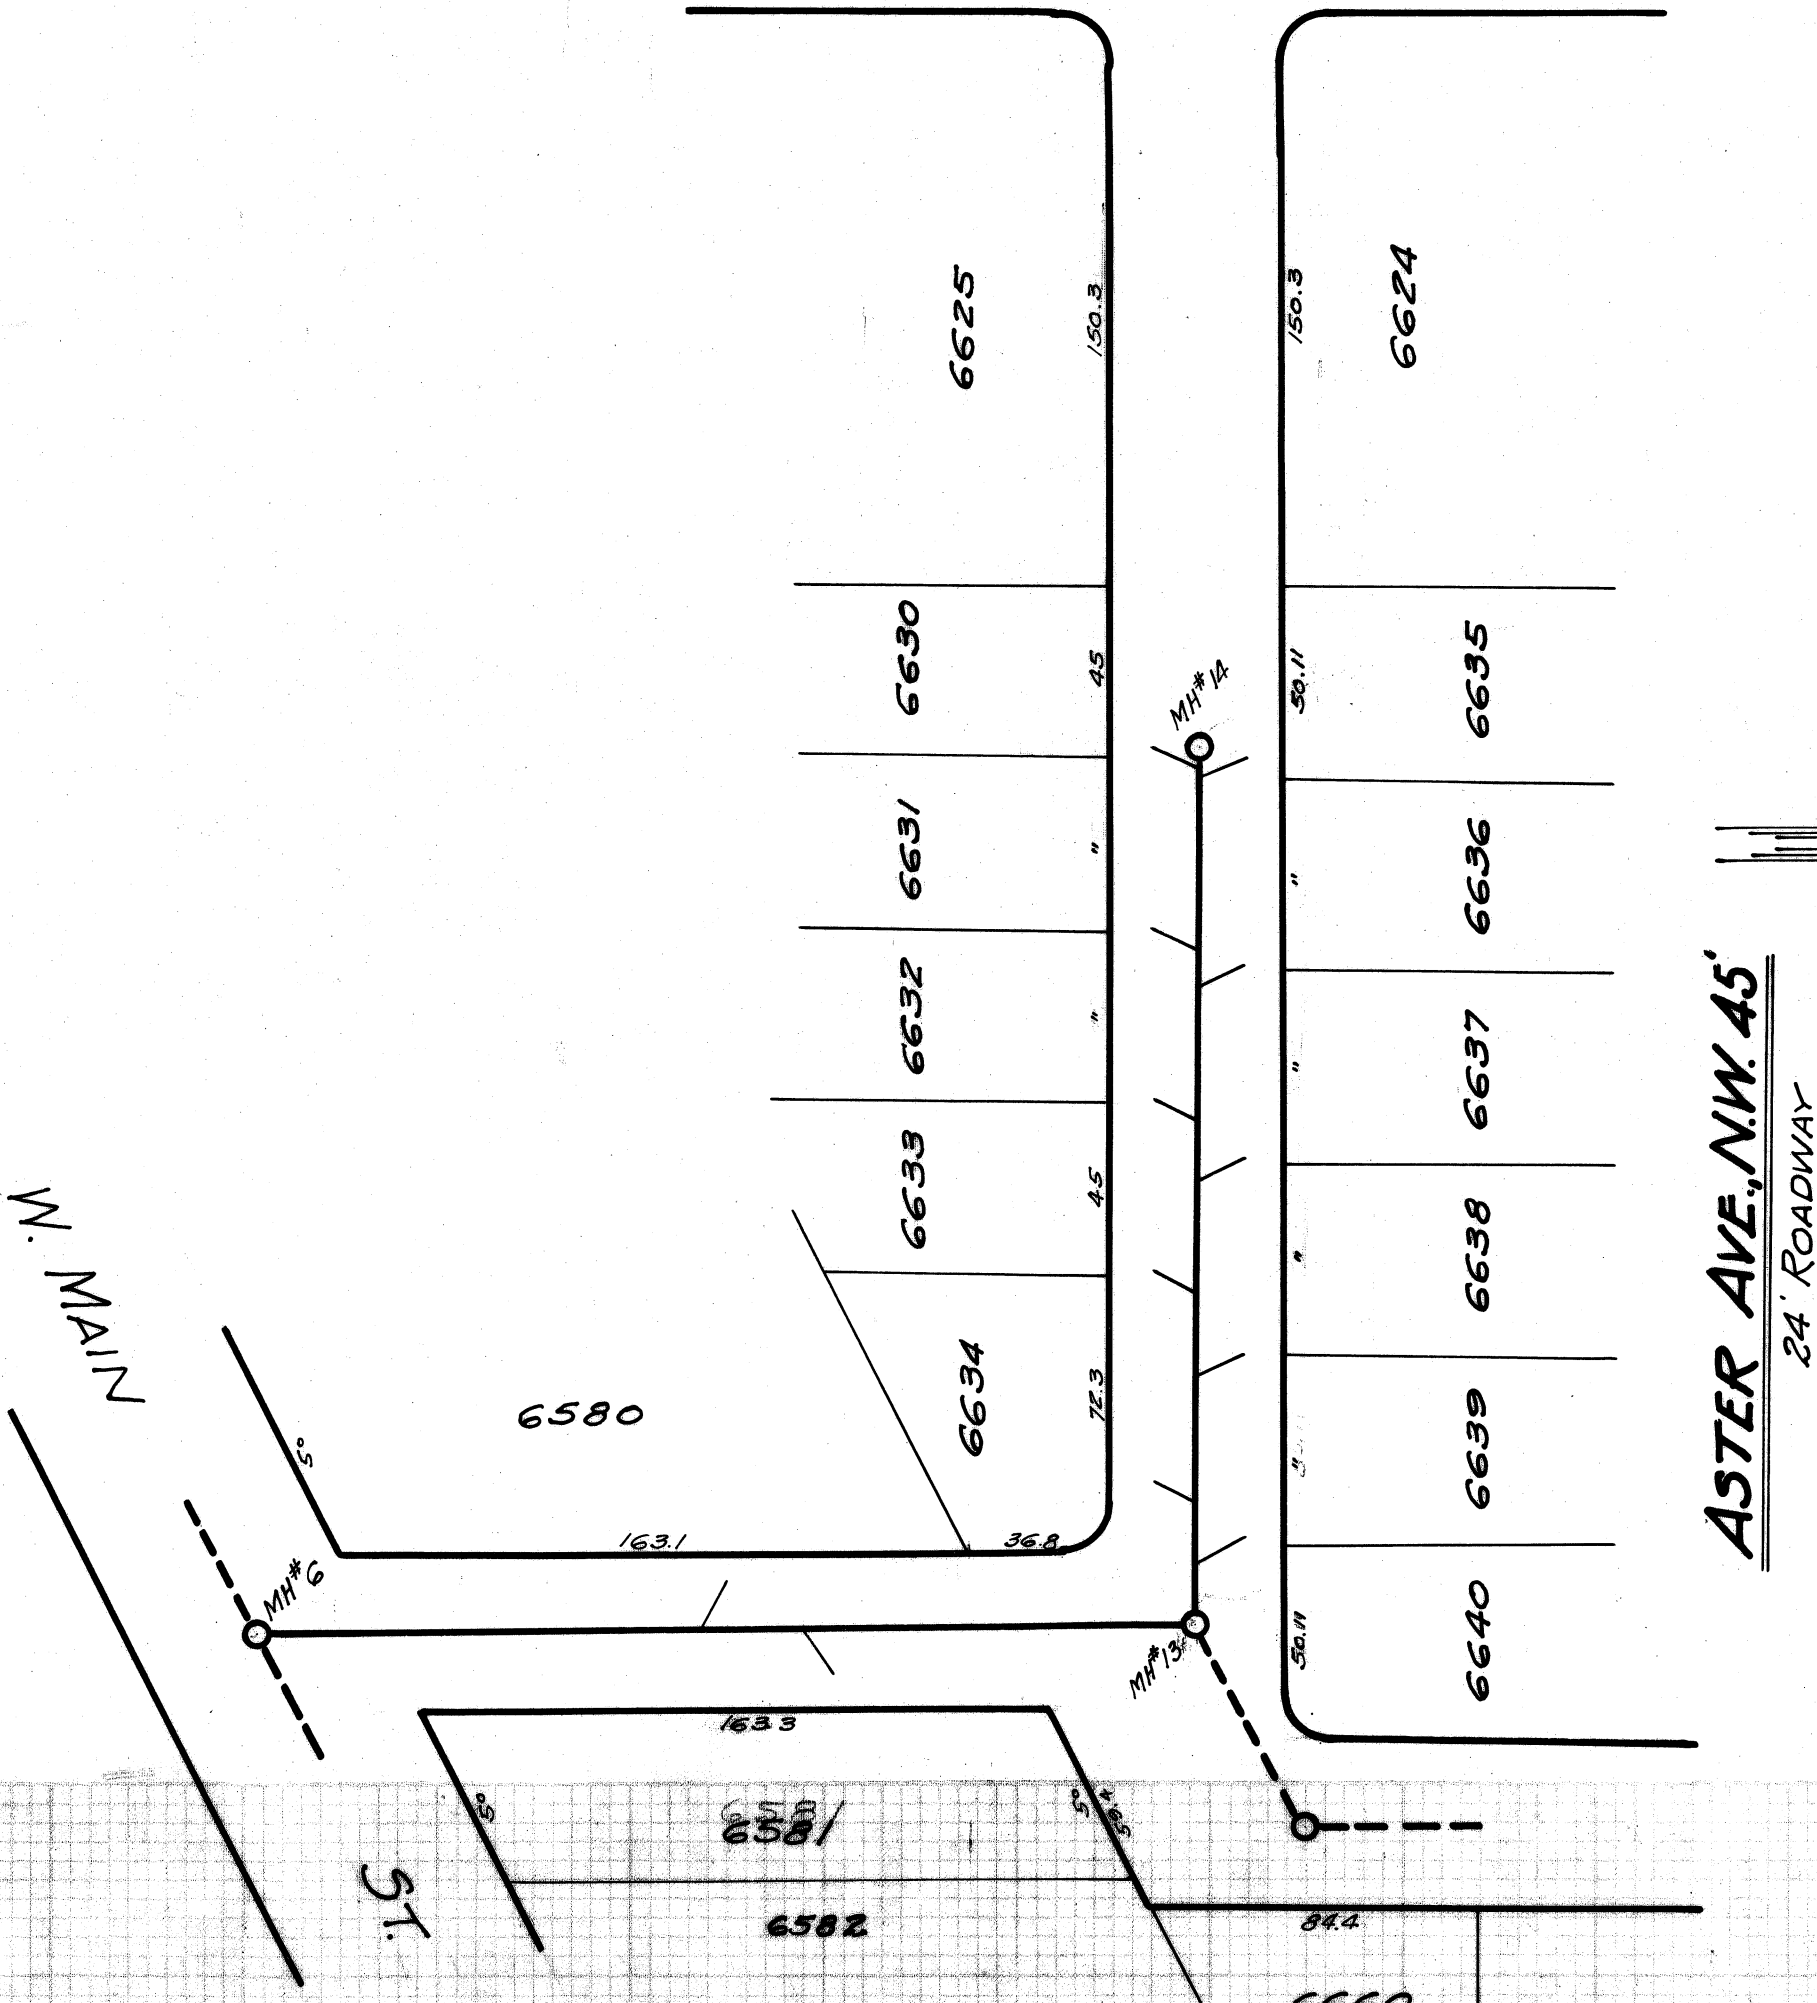

ASTER AVE., NW 45'
 24' ROADWAY

21ST ST., NW 40'
 24' ROADWAY

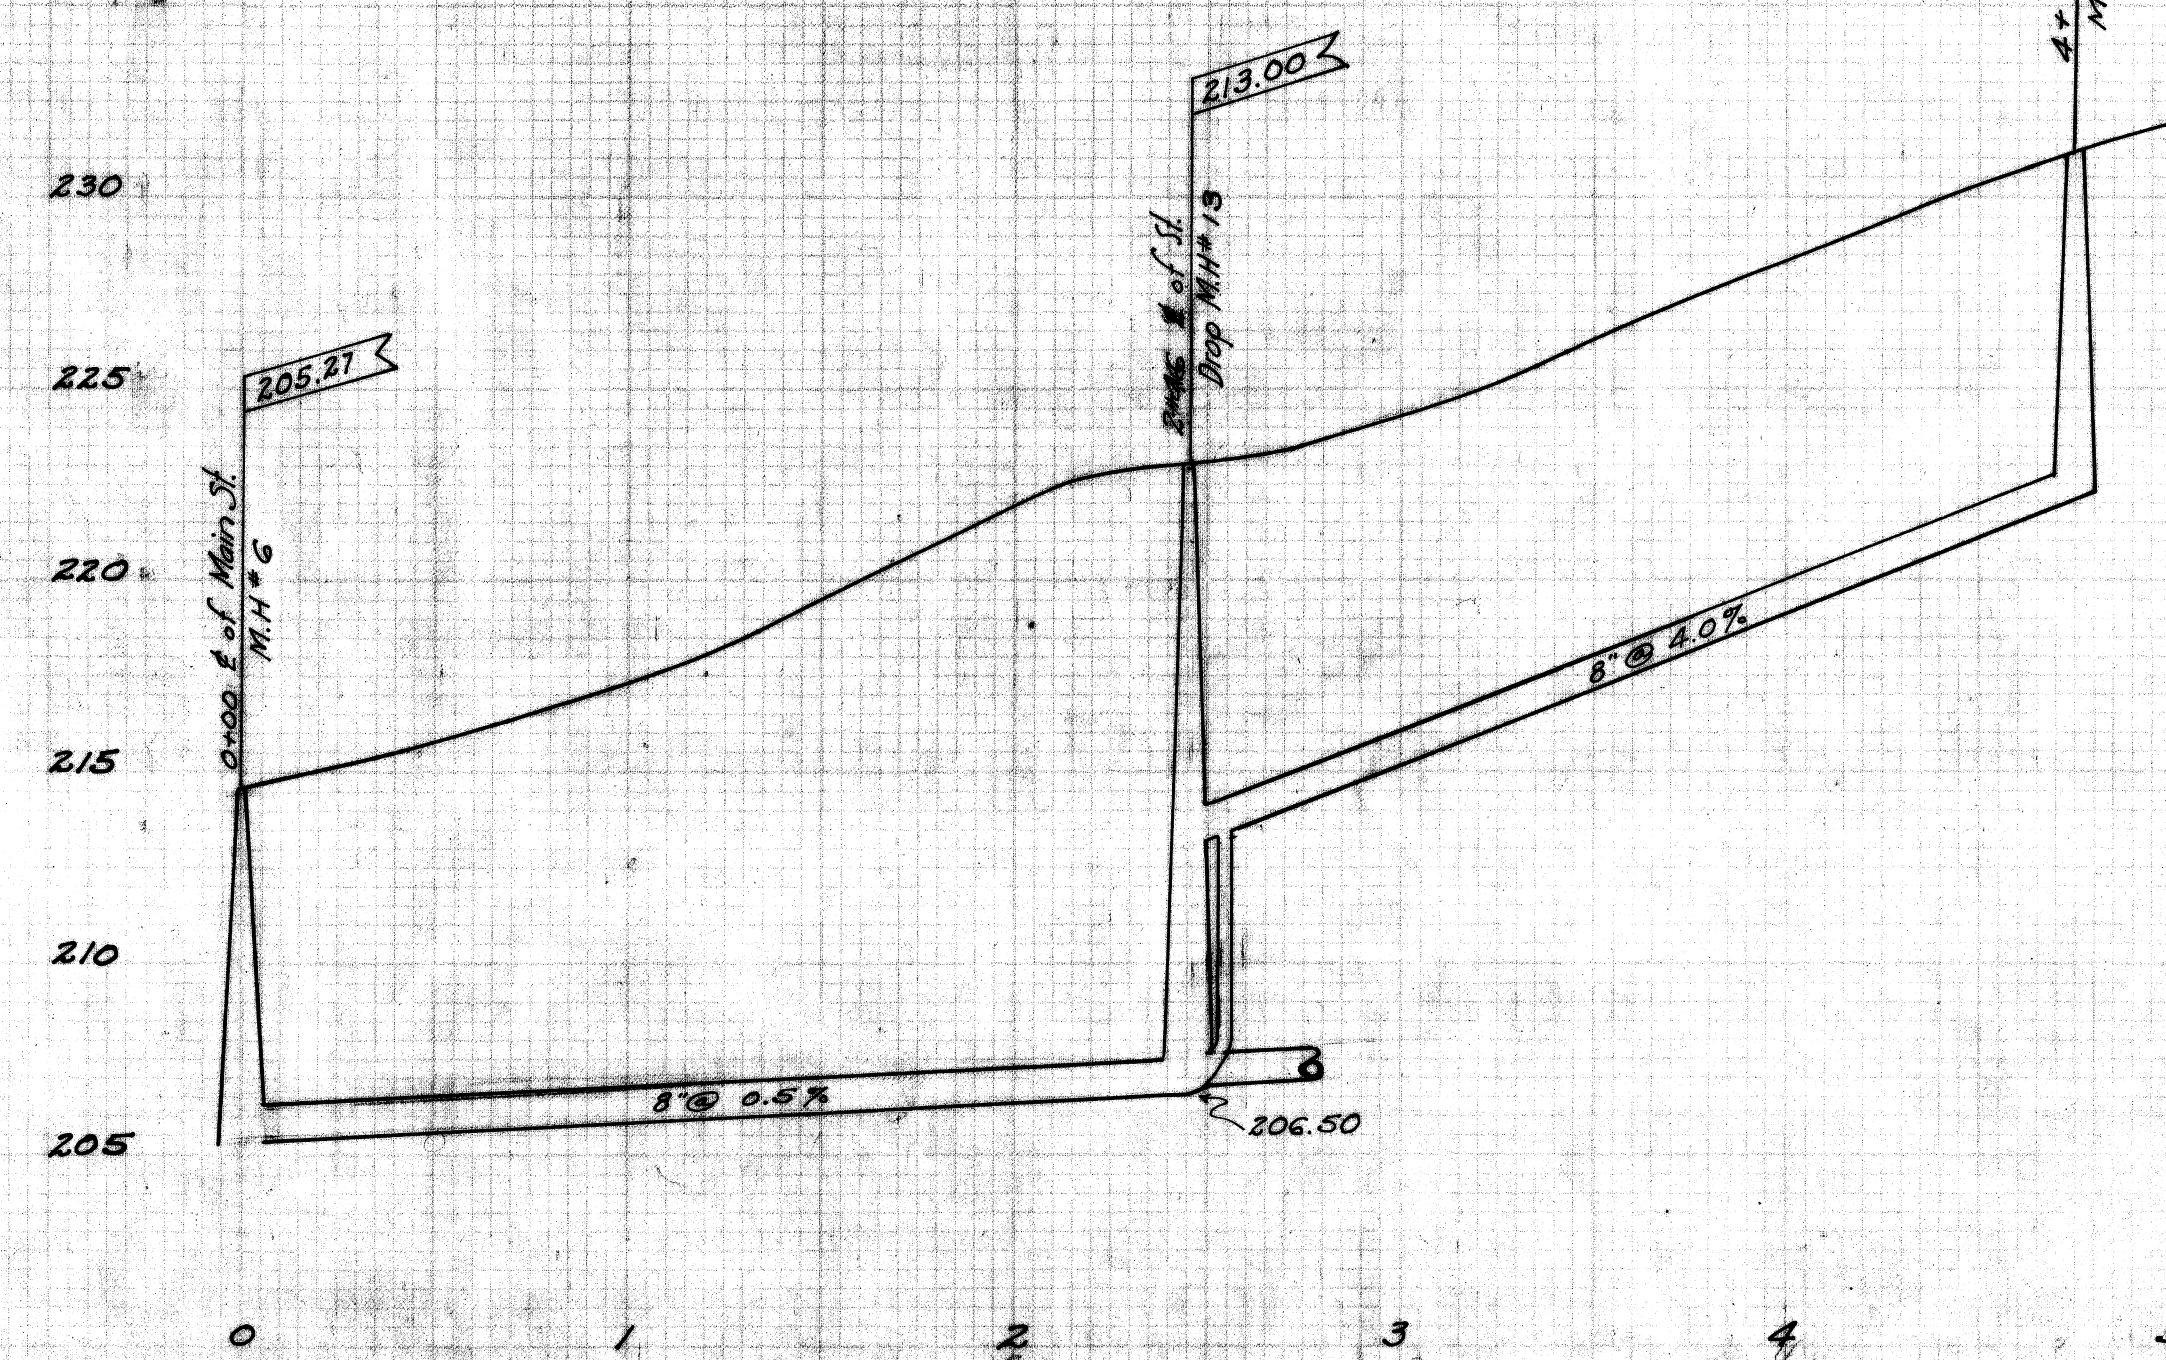


CITY OF MASSILLON, OHIO.
WEST MAIN ST. SANITARY SEWER SYSTEM
 Culler Ave. NW. from W. Main St. North 600 ft.
 246' on 21st St., NW. & 229' on Aster Ave., NW.
 APPROVED: _____
 CITY ENGINEER: _____
 DEPT. OF PUBLIC SERVICE
 ENGINEERING DIVISION
 Dr. by: G.C. Wallace
 Ch. by: _____
 Scale: 1" = 5' Ver.
 1" = 30' Hor.
 Jan. 22nd 1927, N.B. 63 PG 4

FILE NO. SE 218
 Acc. No. 780

PLAN
 SHOWS
 LOCATION
 OF SANITARY SEWER
 SYSTEM
 IN
 DISTRICT
 OF
 THE
 CITY
 OF
 MASSILLON, OHIO

PROFILE
 SHOWS
 ELEVATION
 OF
 THE
 SANITARY SEWER
 SYSTEM
 IN
 DISTRICT
 OF
 THE
 CITY
 OF
 MASSILLON, OHIO

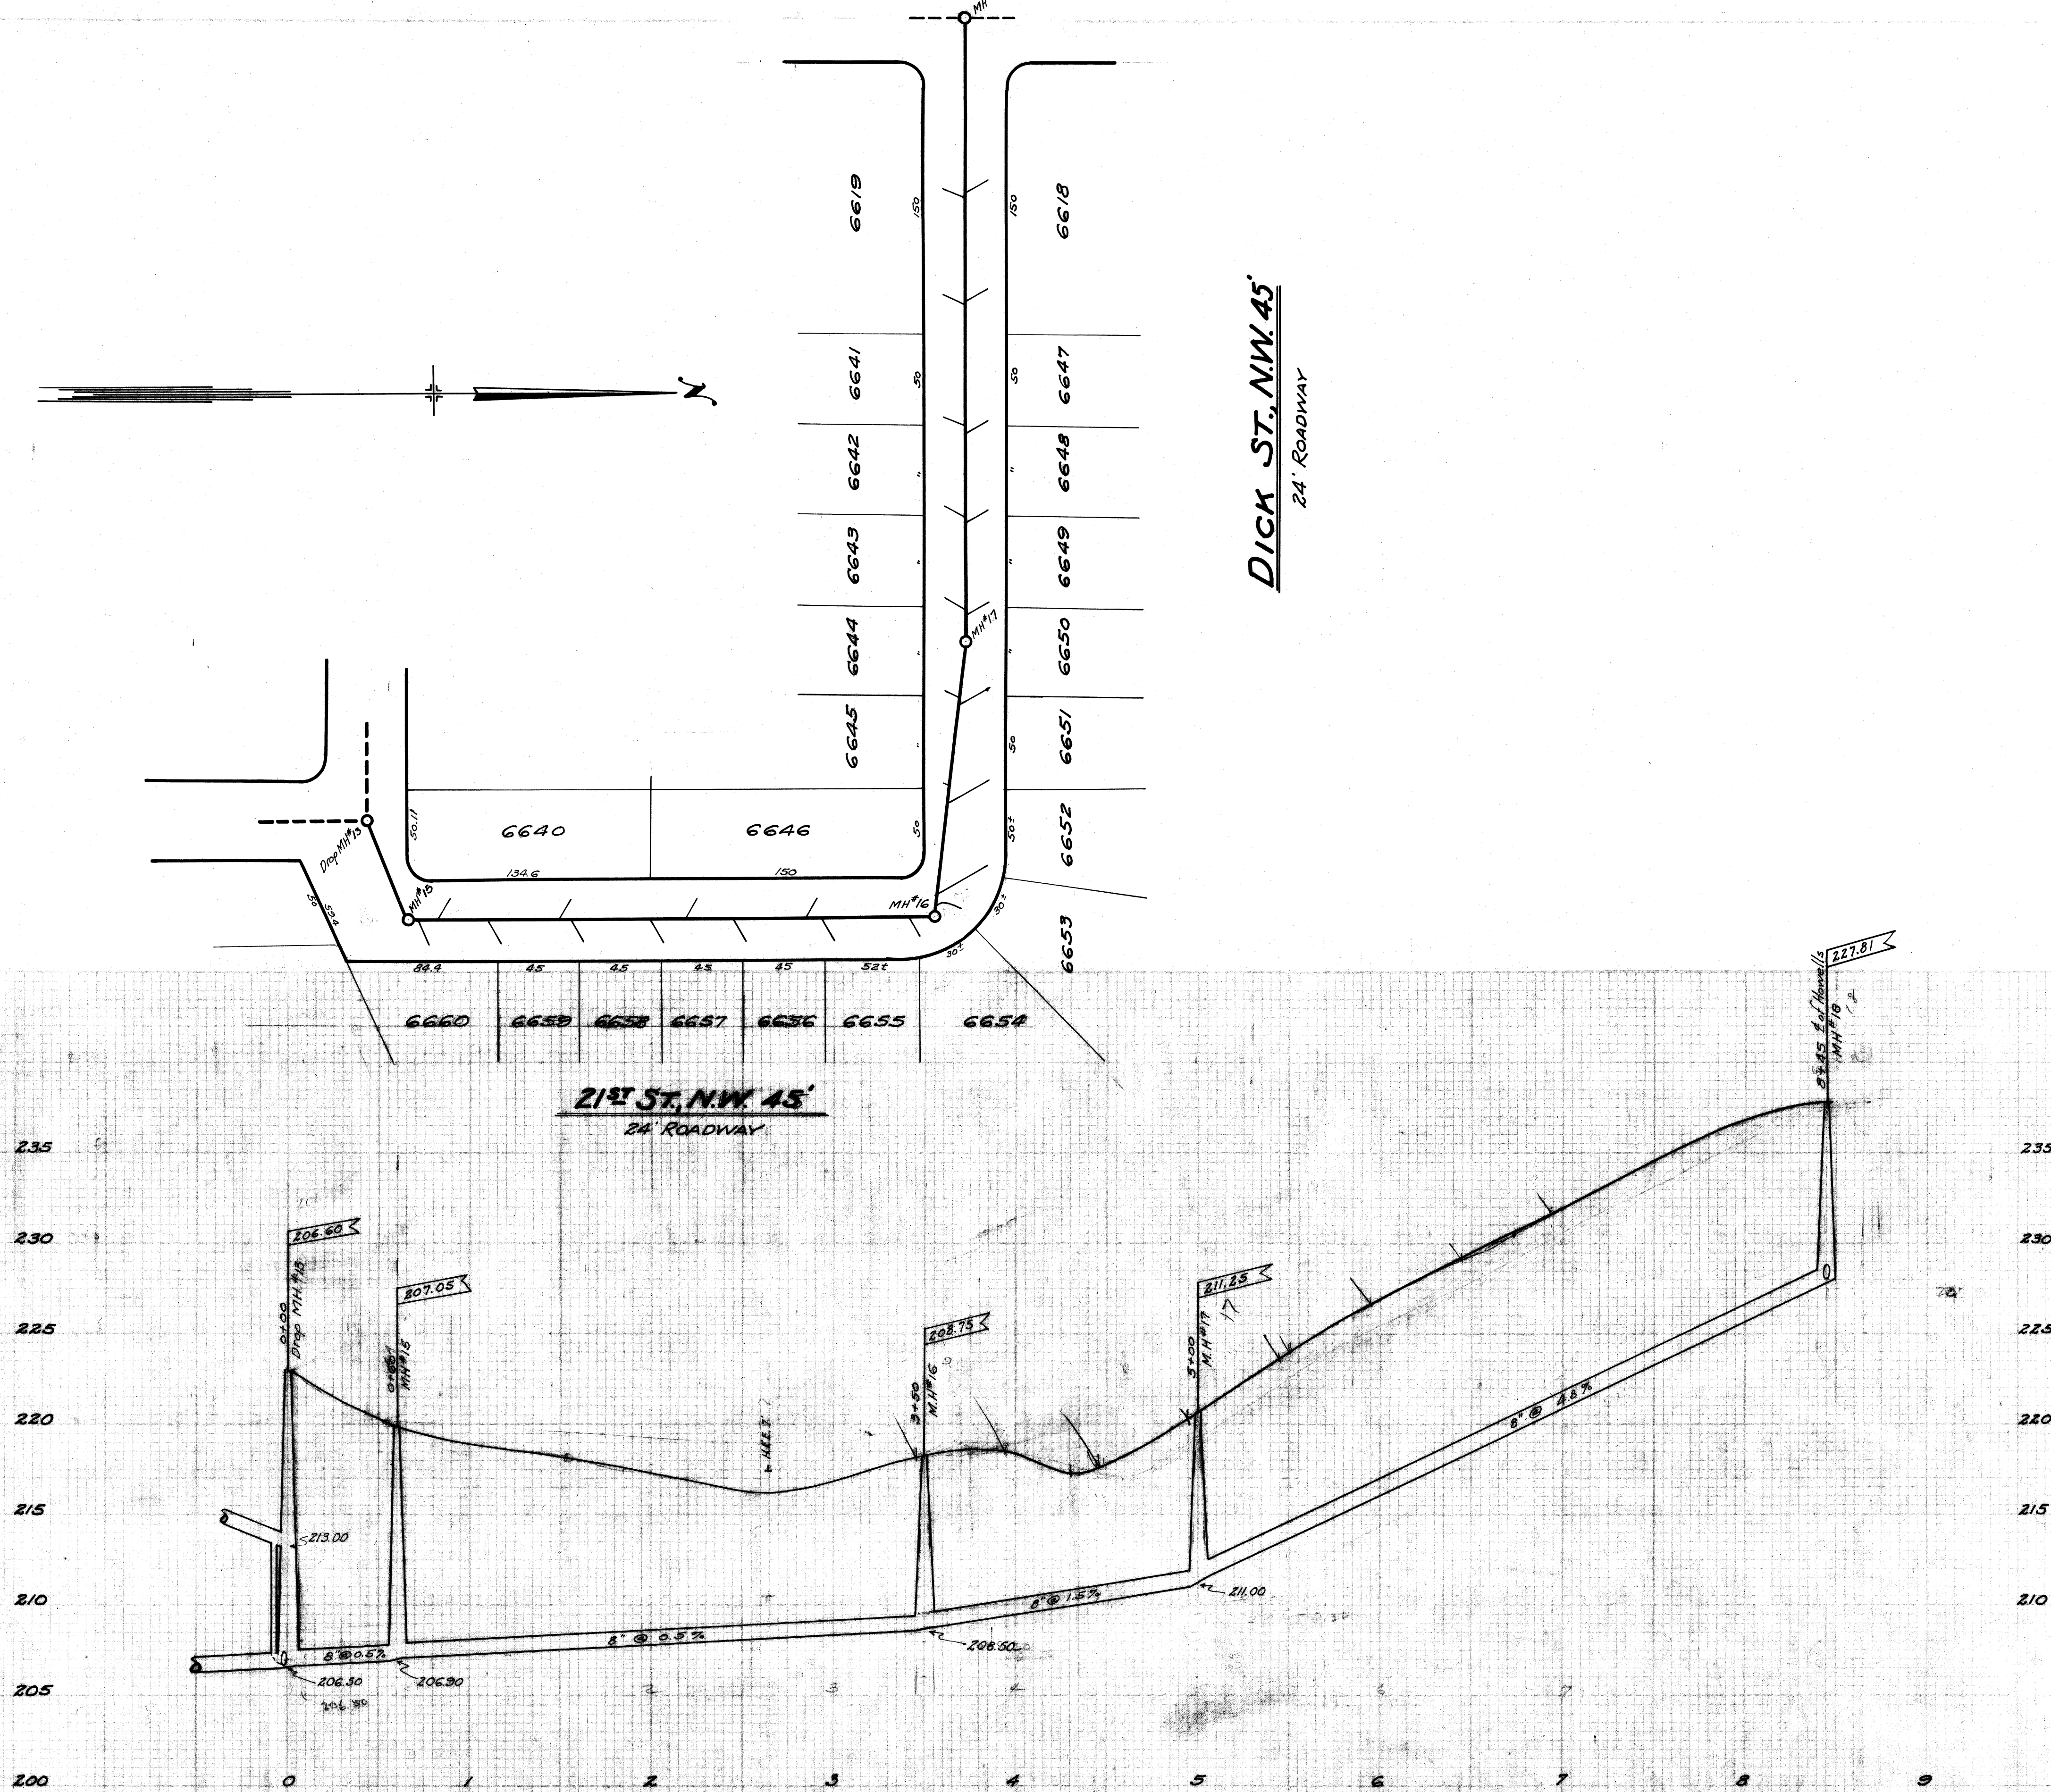



BM:- 3W. Corner walk to house # 2212 W. Main St, Elev = 222.47
 3W. Corner concrete step to house # 54 Howells Ave, N.W. Elev 237.96

NOTE:- All laterals to be 6" V.S.P. and run to curb line

CITY OF MASSILLON, OHIO.			
WEST MAIN ST. SANITARY SEWER SYSTEM			
Dick St., N.W. & 21st St., N.W. acts			
Length 845 feet.			
APPROVED	CITY ENGINEER	DEPT. OF PUBLIC SERVICE ENGINEERING DIVISION	
Dr. G.C. Wallace	Scale: 1" = 5' Ver. 1" = 30' Hor.	JAN. 22, 1927	N.B. P.

FILE No SE 218
 Acc No 779

PLAN
 1" = 50' HOR.
 1" = 5' VER.

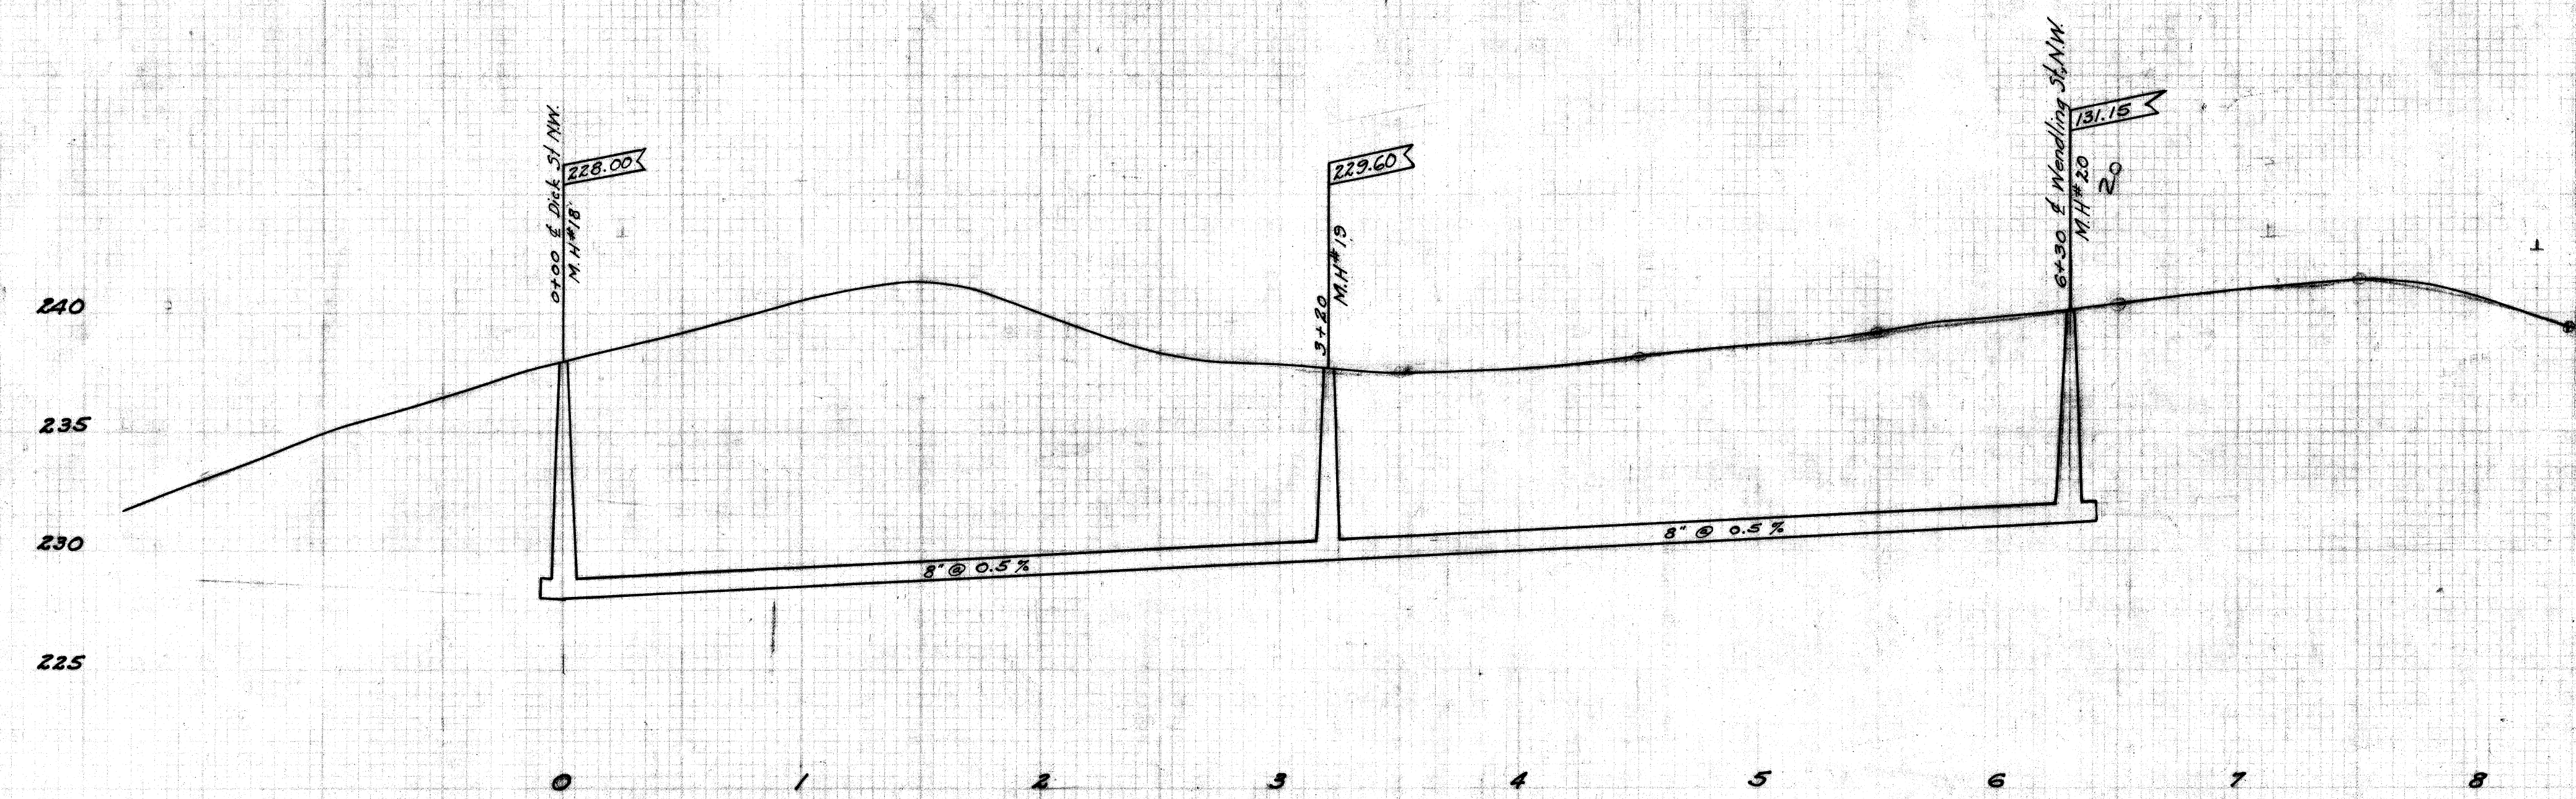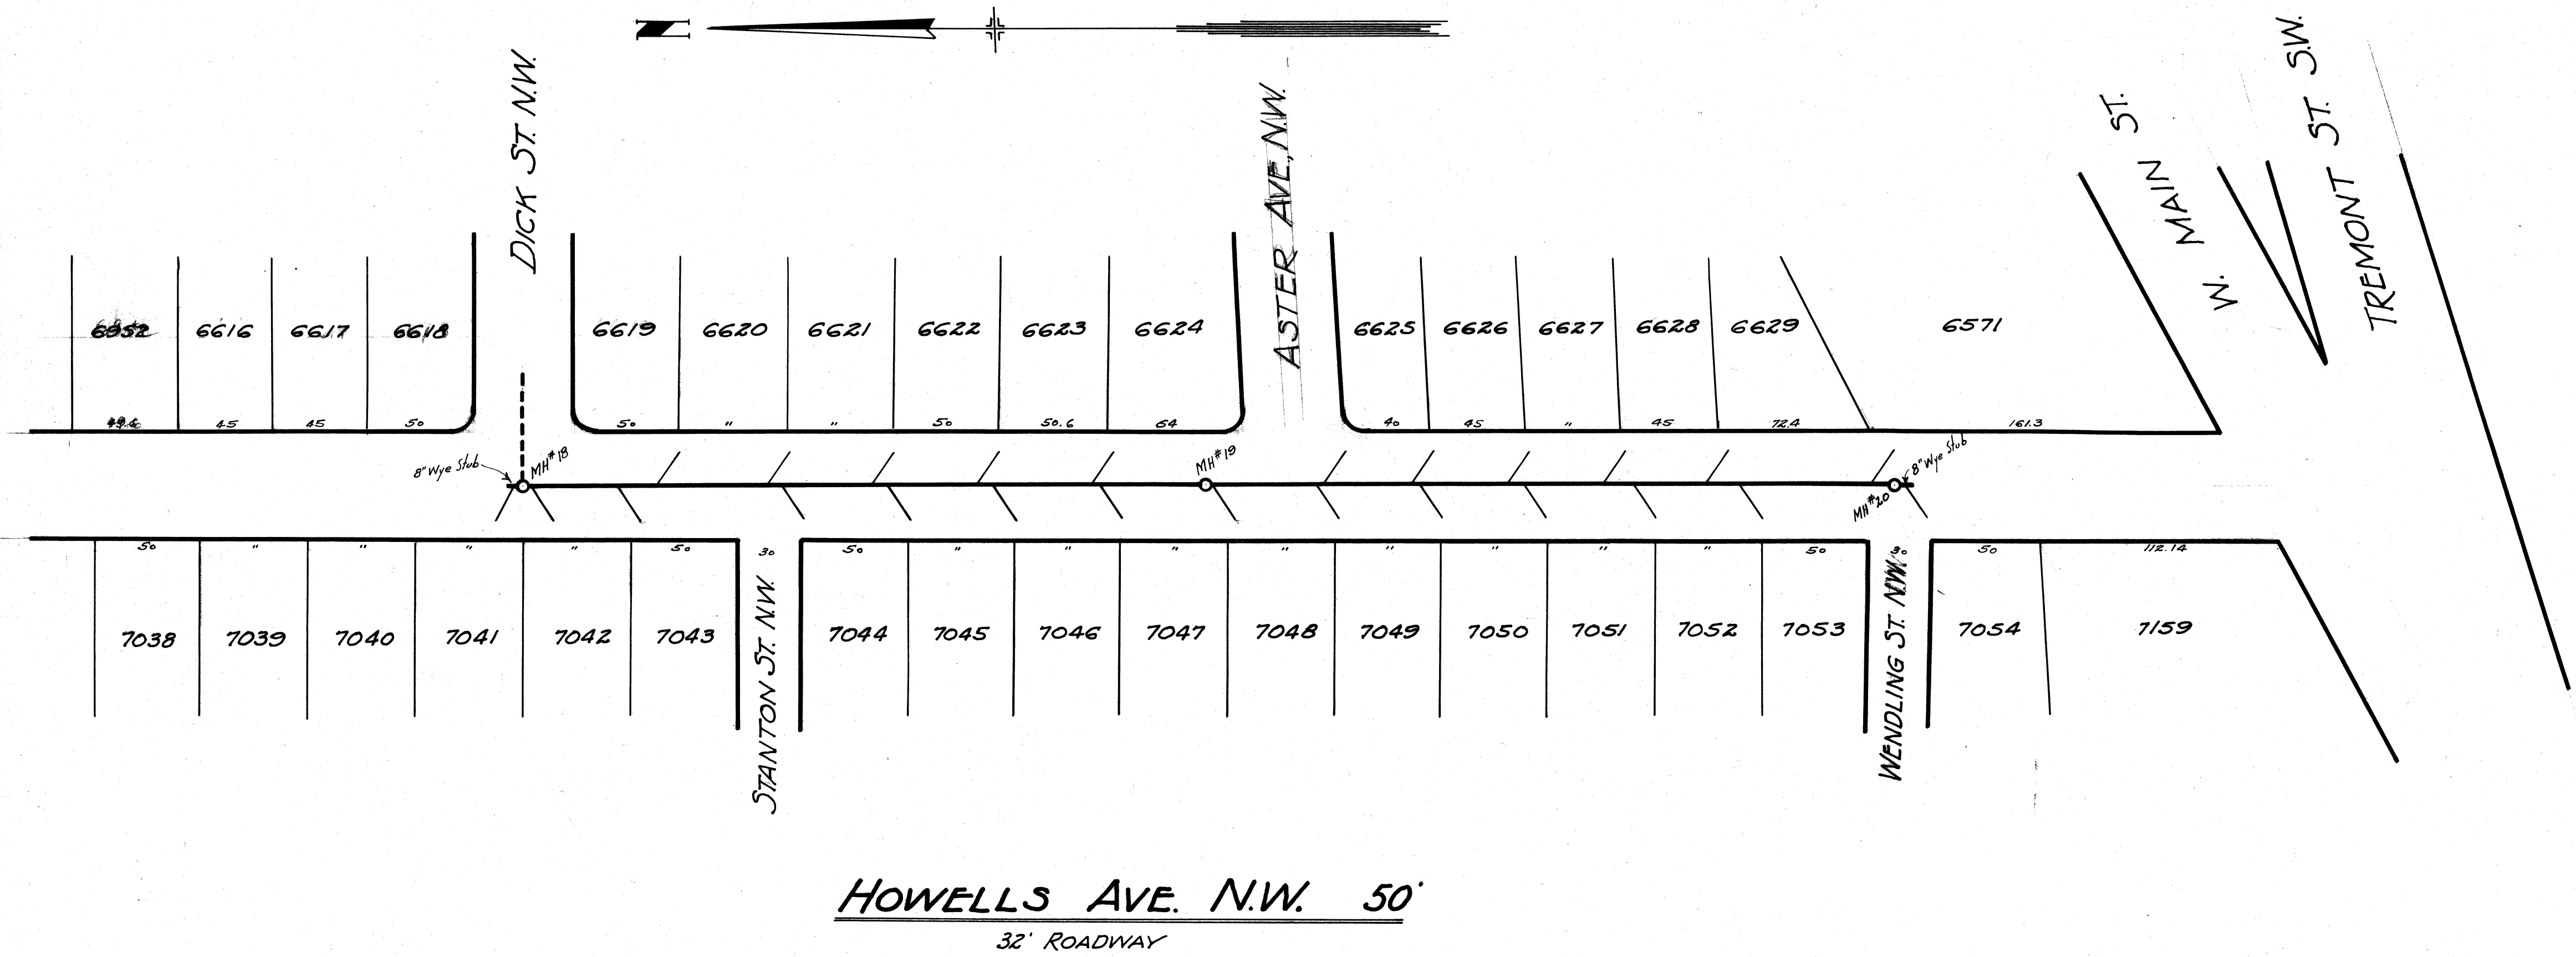

B.M.:- Iron Pin North of Tel. Pole at Howells
 & W. Main St. Elev. = 238.15
 S.W. corner concrete step to house #54
 Howells Ave. N.W. Elev. = 237.96

NOTE:- All laterals to be 6" V.S.P.
 and run to curb line

CITY OF MASSILLON, OHIO.			
WEST MAIN ST. SANITARY SEWER SYSTEM			
Howells Ave. N.W. from & of Dick St. N.W.			
South 6+30 feet			
APPROVED	CITY ENGINEER	DEPT. OF PUBLIC SERVICE	ENGINEERING DIVISION
Dr. by: G.C. Wallace	Scale: 1" = 5' Ver. 1" = 50' Hor.	Jan. 22, 1927	N.B. 55-P-138

FILE No SE 218
 Acc No 778

5
 5