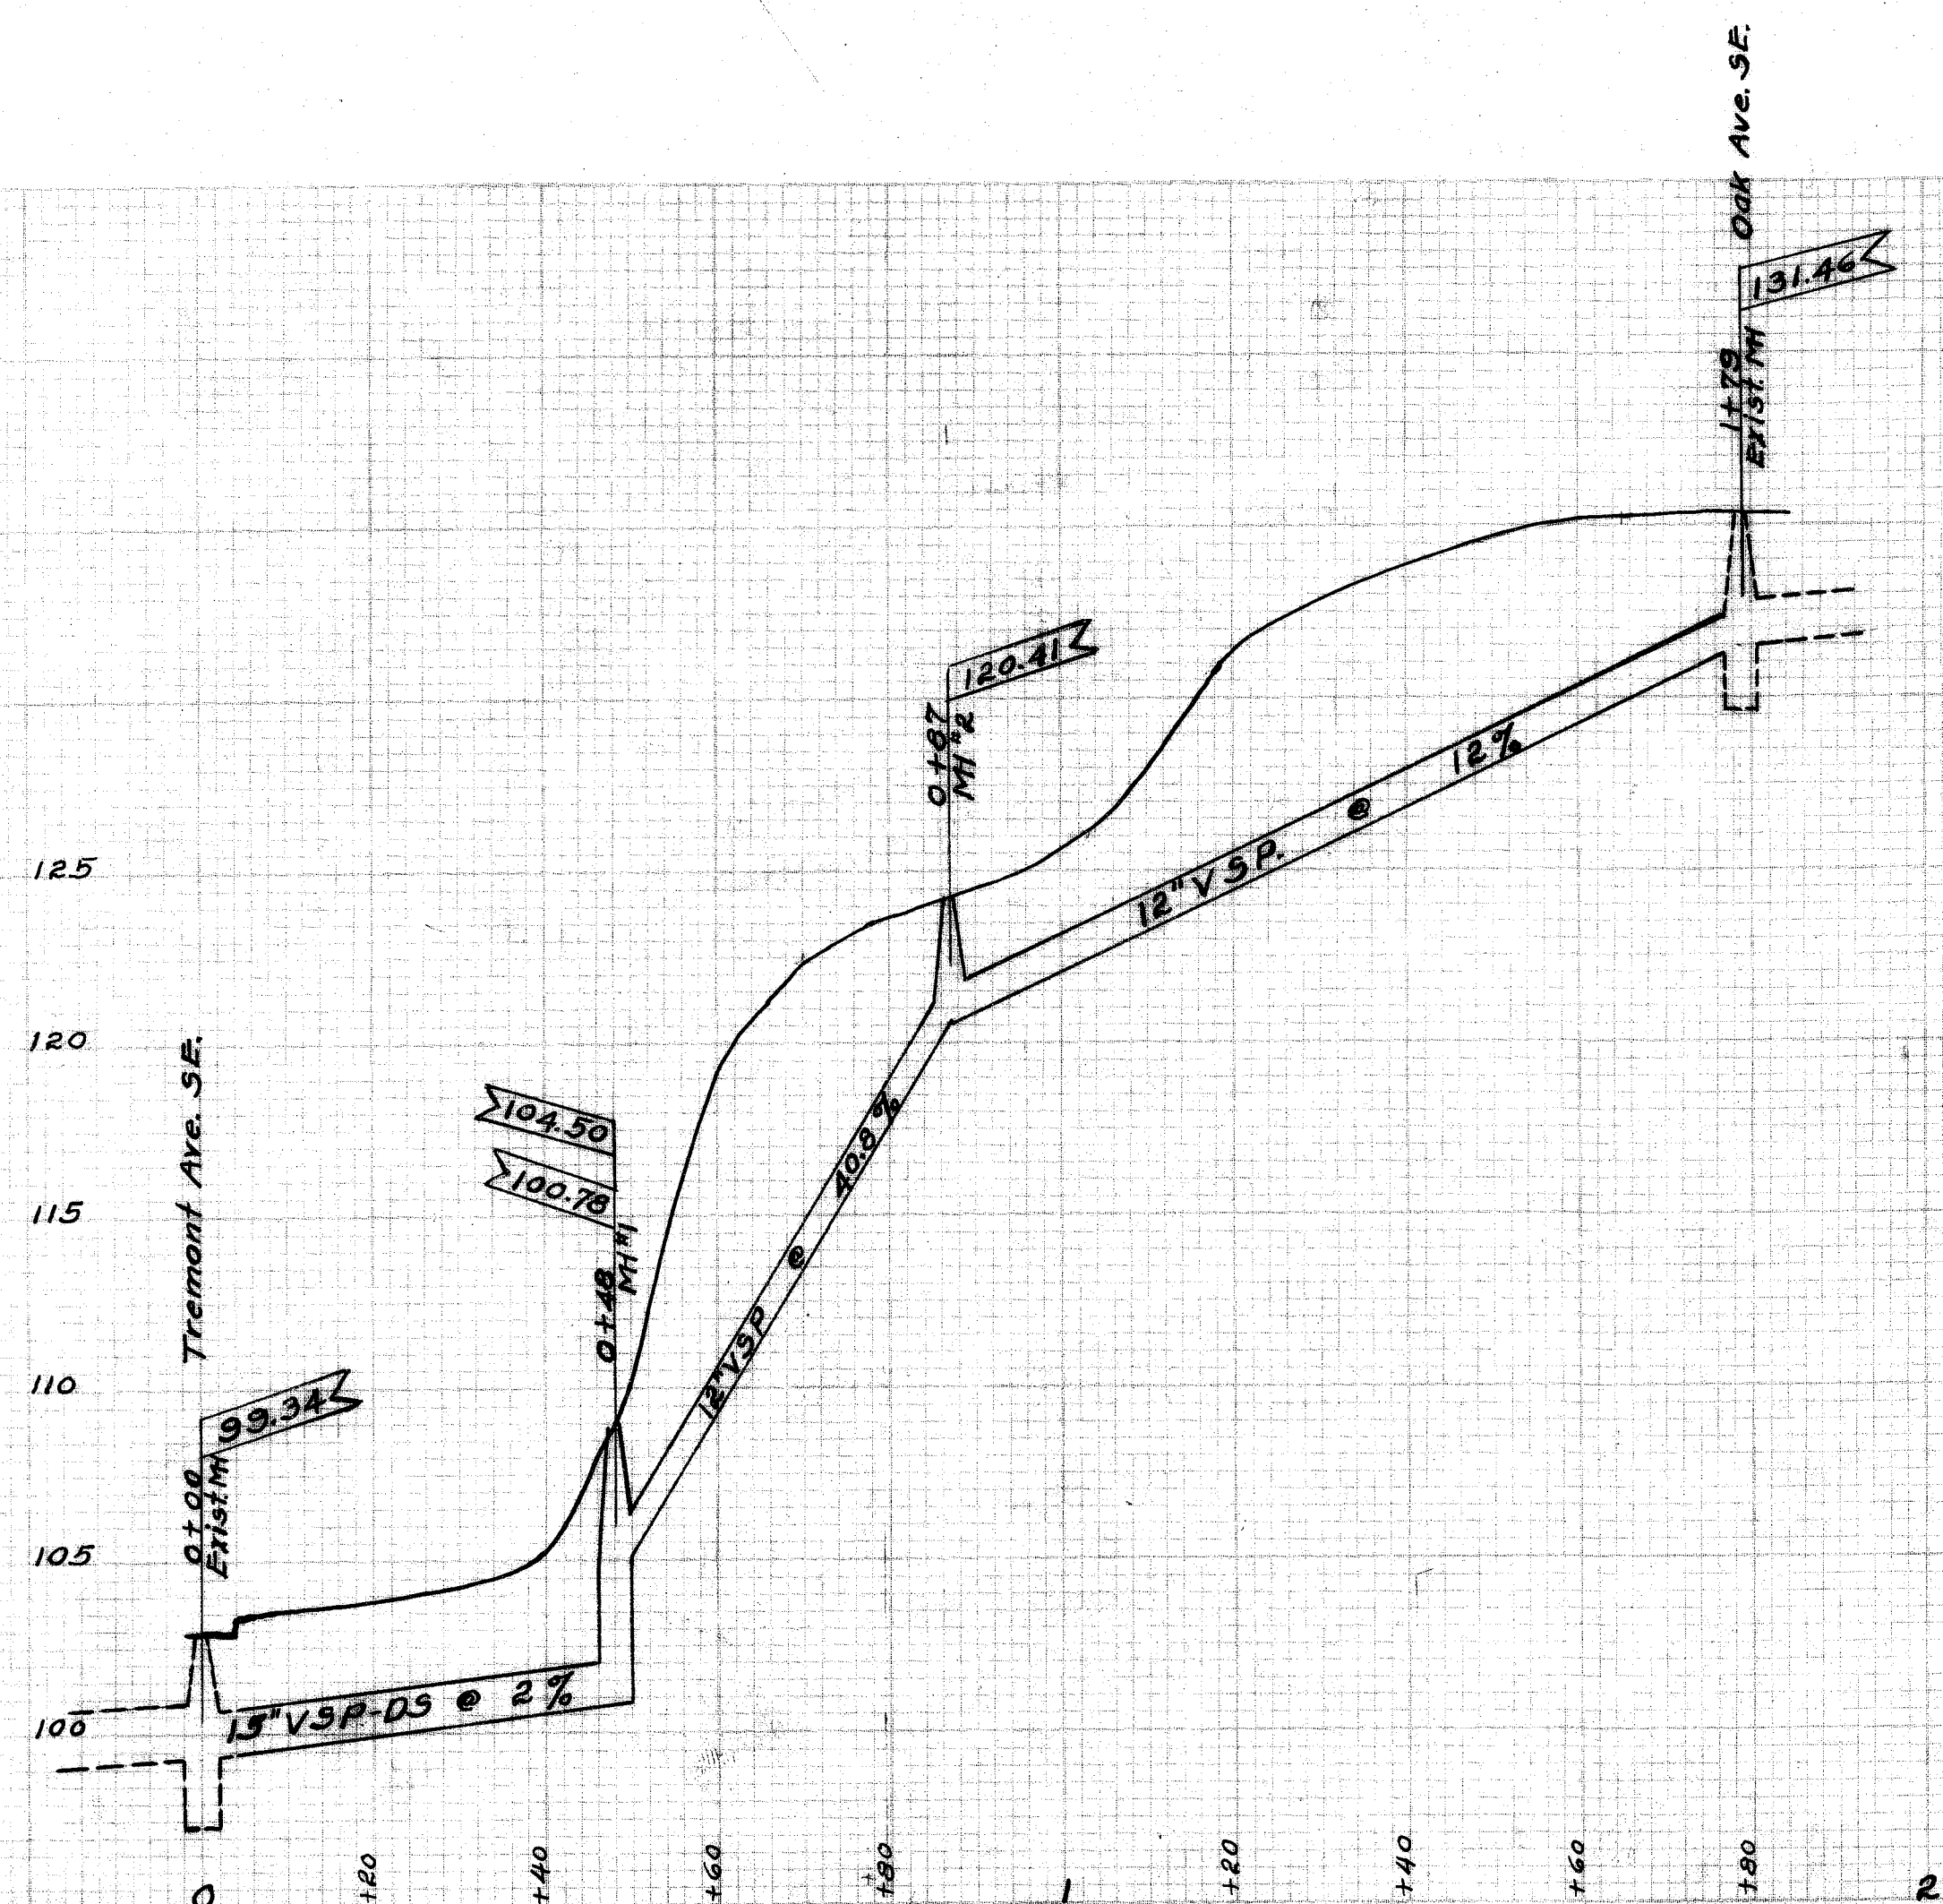


[illegible]

CITY OF MASSILLON, OHIO			
STORM SEWER			
APPROX. 500' E. OF 3RD ST. SE.			
FROM TREMONT TO OAK AVE. SE.			
Approved		DEPT. OF PUBLIC SERVICE	
		DIVISION OF ENGINEERING	
Dwg. by EGR	Scale 1" = 5' Ver.	OCT. 6, 1931	NB 104 P50
Ch. by	1" = 20' Hor.		
		FILE NO. 3E.297	
		ACC. NO. 1180	