


Recording Fee \$13.50

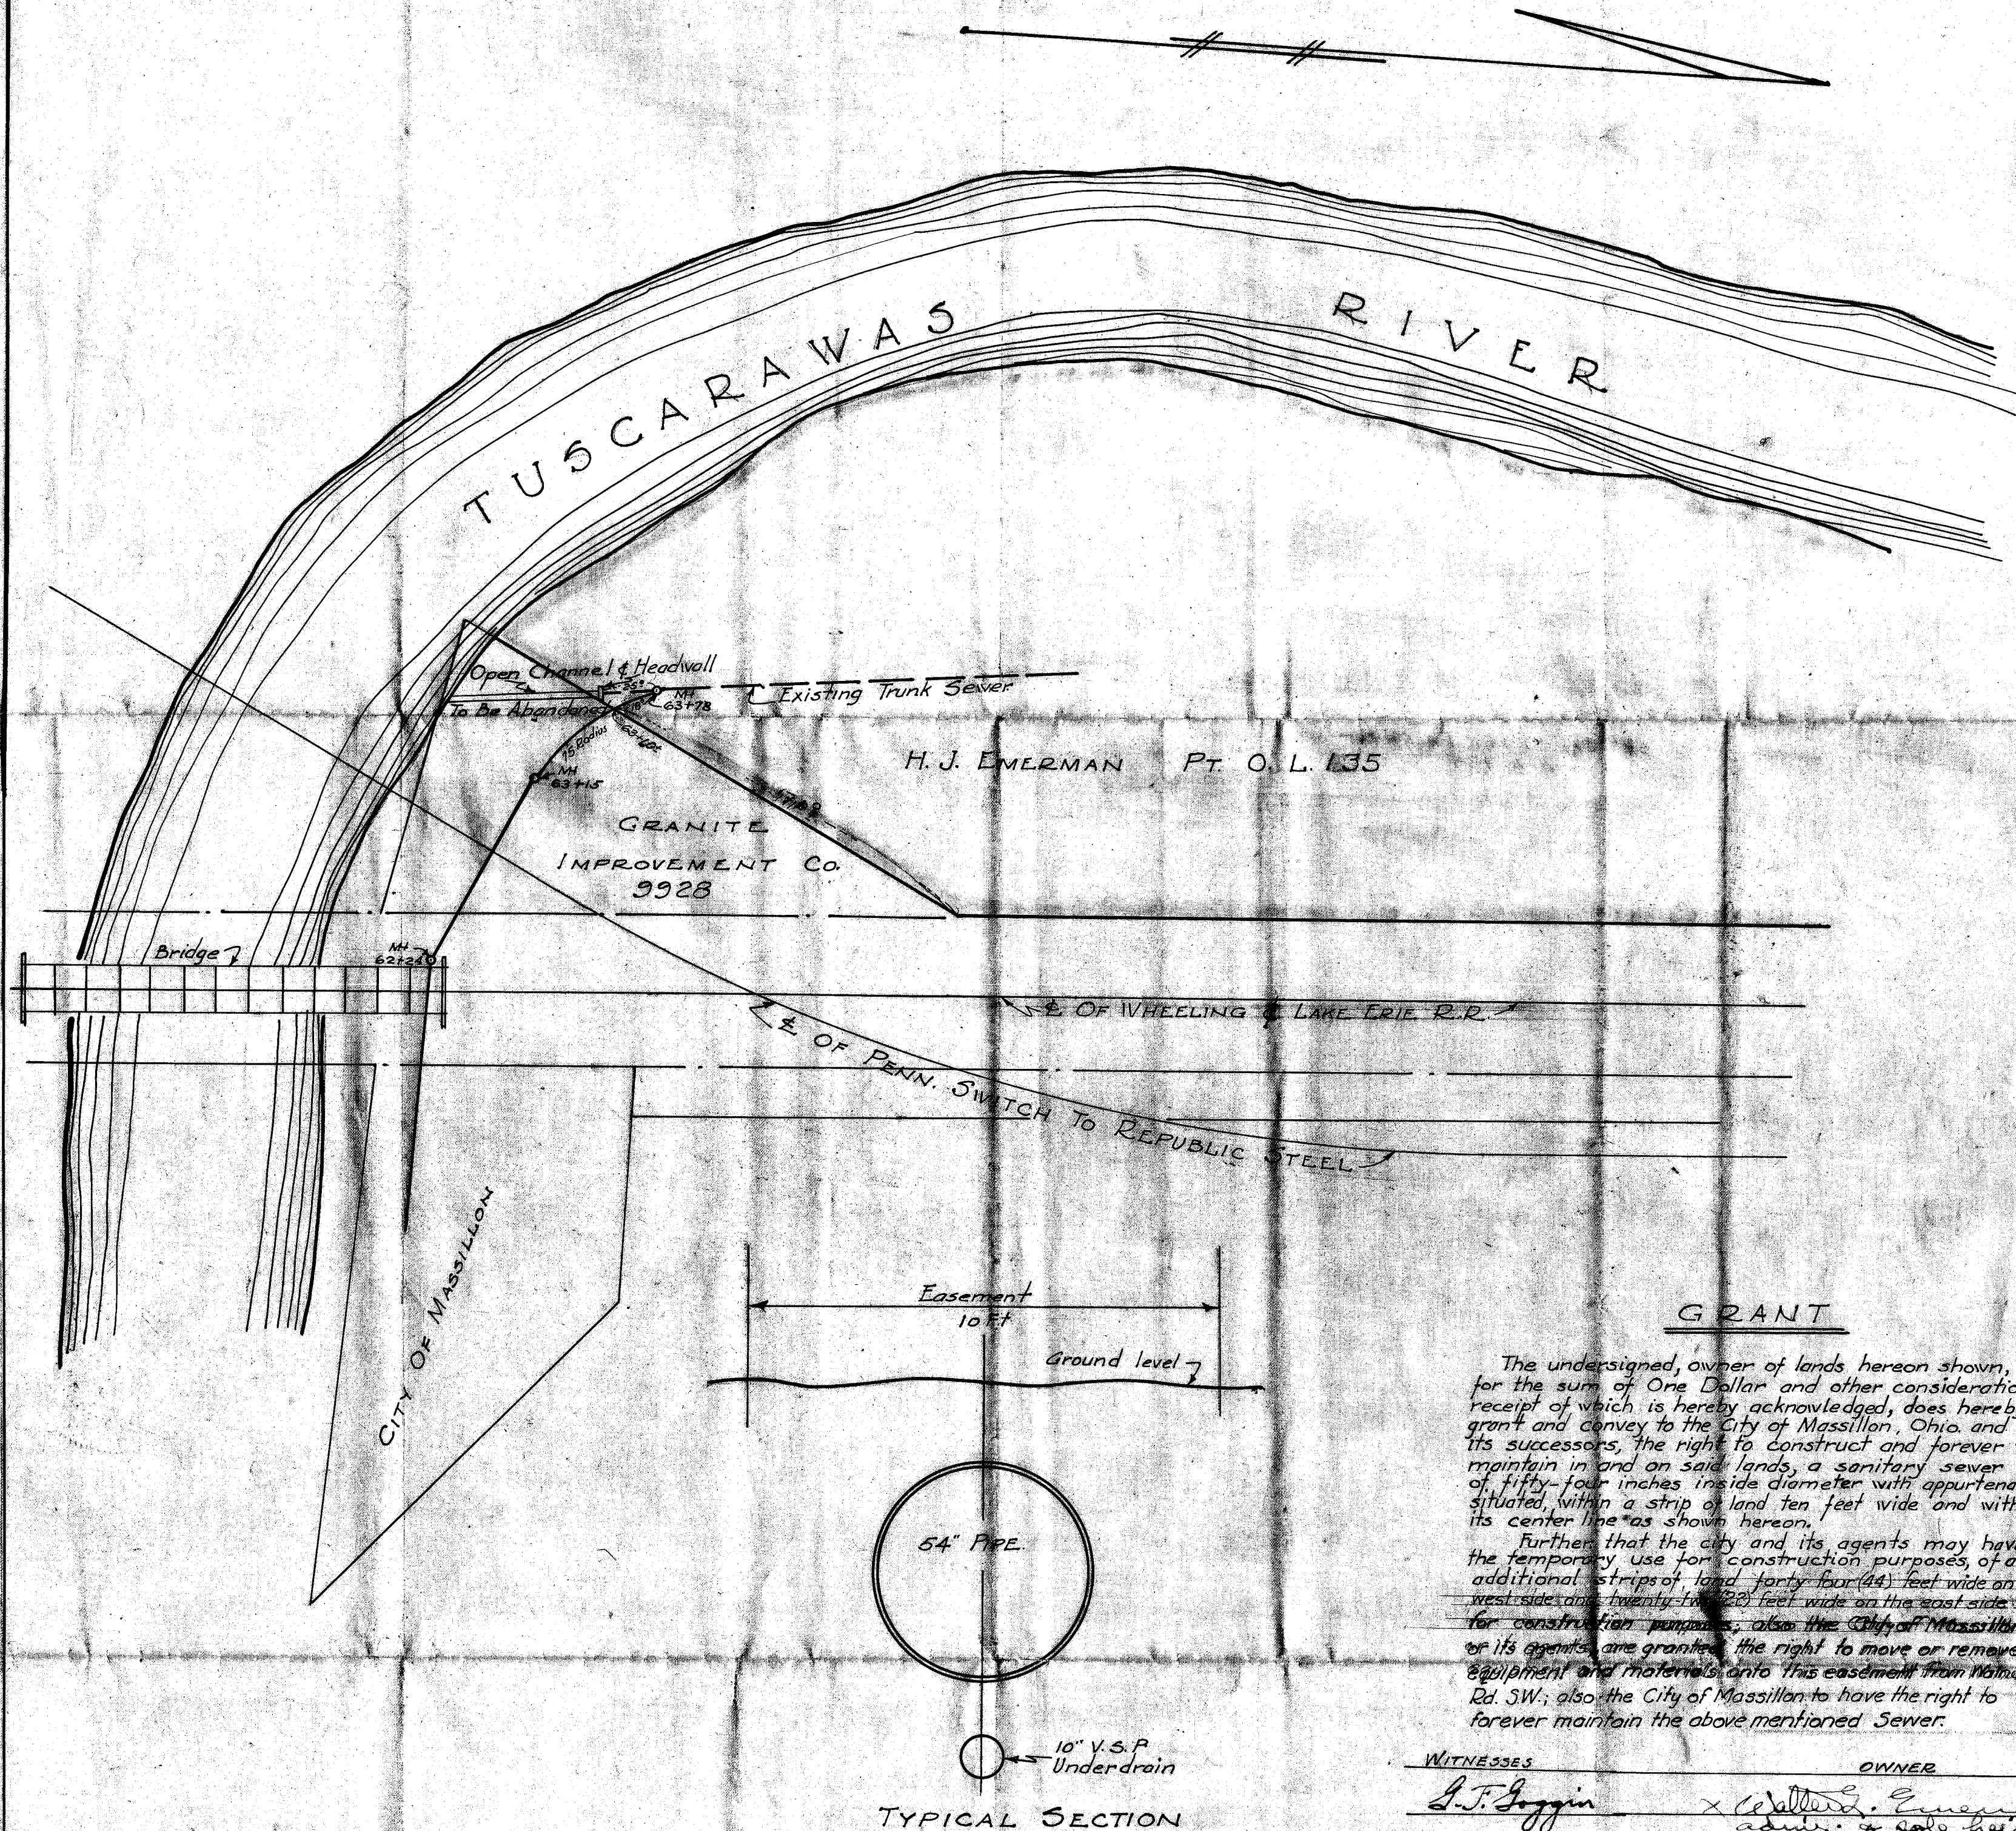

GRANT

The undersigned, owner of lands hereon shown, for the sum of One Dollar and other considerations receipt of which is hereby acknowledged, does hereby grant and convey to the City of Massillon, Ohio, and its successors, the right to construct and forever maintain in and on said lands, a sanitary sewer of fifty-four inches inside diameter with appurtenances situated within a strip of land ten feet wide and with its center line as shown hereon.

Further that the city and its agents may have the temporary use for construction purposes, of an additional strips of land forty-four (44) feet wide on the west side and twenty-five (25) feet wide on the east side for construction purposes, also the City of Massillon or its agents, are granted the right to move or remove equipment and materials onto this easement from Walnut Rd. SW; also the City of Massillon to have the right to forever maintain the above mentioned Sewer.

WITNESSES

OWNER

L. F. Jaggins H. J. Emerman
admr. & sole heir of
Emerman H. J. Emerman

CERTIFICATION

I hereby certify that the above is a correct plat of the aforesaid easement

C. E. Rice

City Engineer, Massillon, O.

Transfer not necessary
Enter for transfer

Aug 13th 1936

Lester S. Lash

County Auditor

Received for record Aug-13th 1936

Recorded August 22nd 1936

Volume 22 Page 82

Frank J. Schuler

County Recorder

ACKNOWLEDGEMENT

Massachusetts
State of Mass
County of Suffolk

Before me, a notary public in and for said County, personally appeared the above named individual, who acknowledged that he did sign the foregoing instrument, and that the same is the free act and deed of him personally for the purposes and uses therein set forth.

In testimony whereof, I thereunto set my hand and seal this 18th day of May 1936.

Mary C. Horney
notary public
my commission expires
Dec. 7, 1938
Notary Public

CITY OF MASSILLON OHIO.

SEWER EASEMENT

54" SANITARY TRUNK SEWER.

APPROVED:

C. E. Rice
CITY ENGINEER

DEPT OF PUBLIC SERVICE
ENGINEERING DIVISION

Dr. by H. Rauber
Chkd by

OCT 23 1936

SCALE
1" = 50' Hor

N.B. 115 F. 37-34

S.E-319
ACC-1285