



PLAN	DATE	
	BY	
PLAN	NOTED	
	PLANNING CHECKED	
PLAN	NOTE BOOK	
	RT. OF WAY CHECKED	
PLAN	NO.	

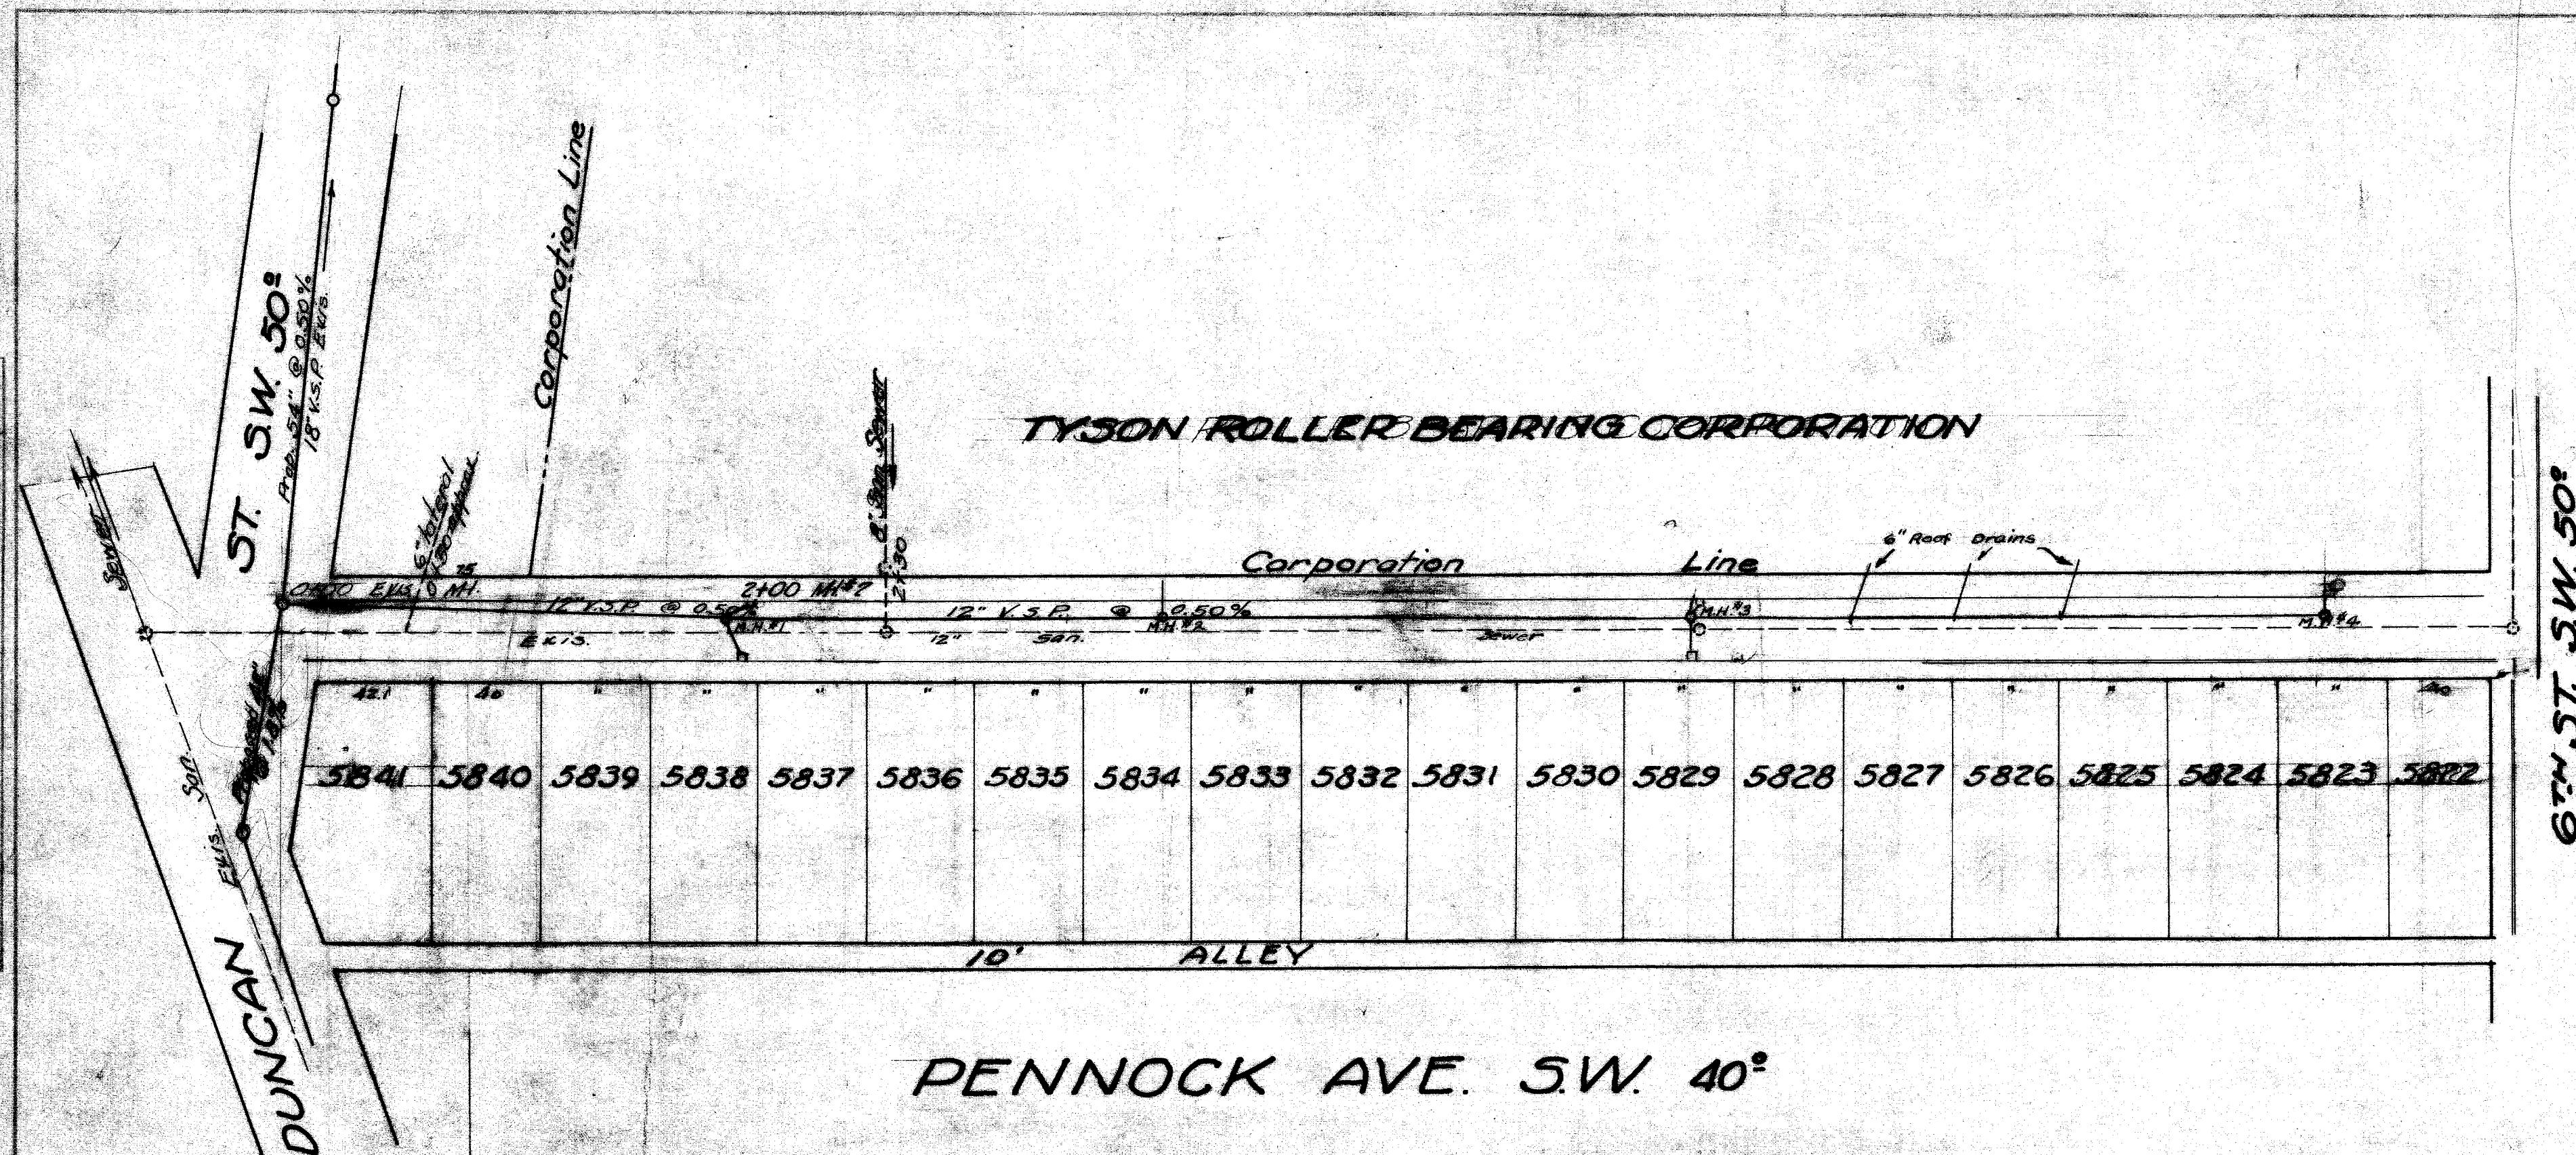

PROFILE	DATE	
	BY	
PROFILE	NOTED	
	PLANNING CHECKED	
PROFILE	NOTE BOOK	
	RT. OF WAY CHECKED	
PROFILE	NO.	

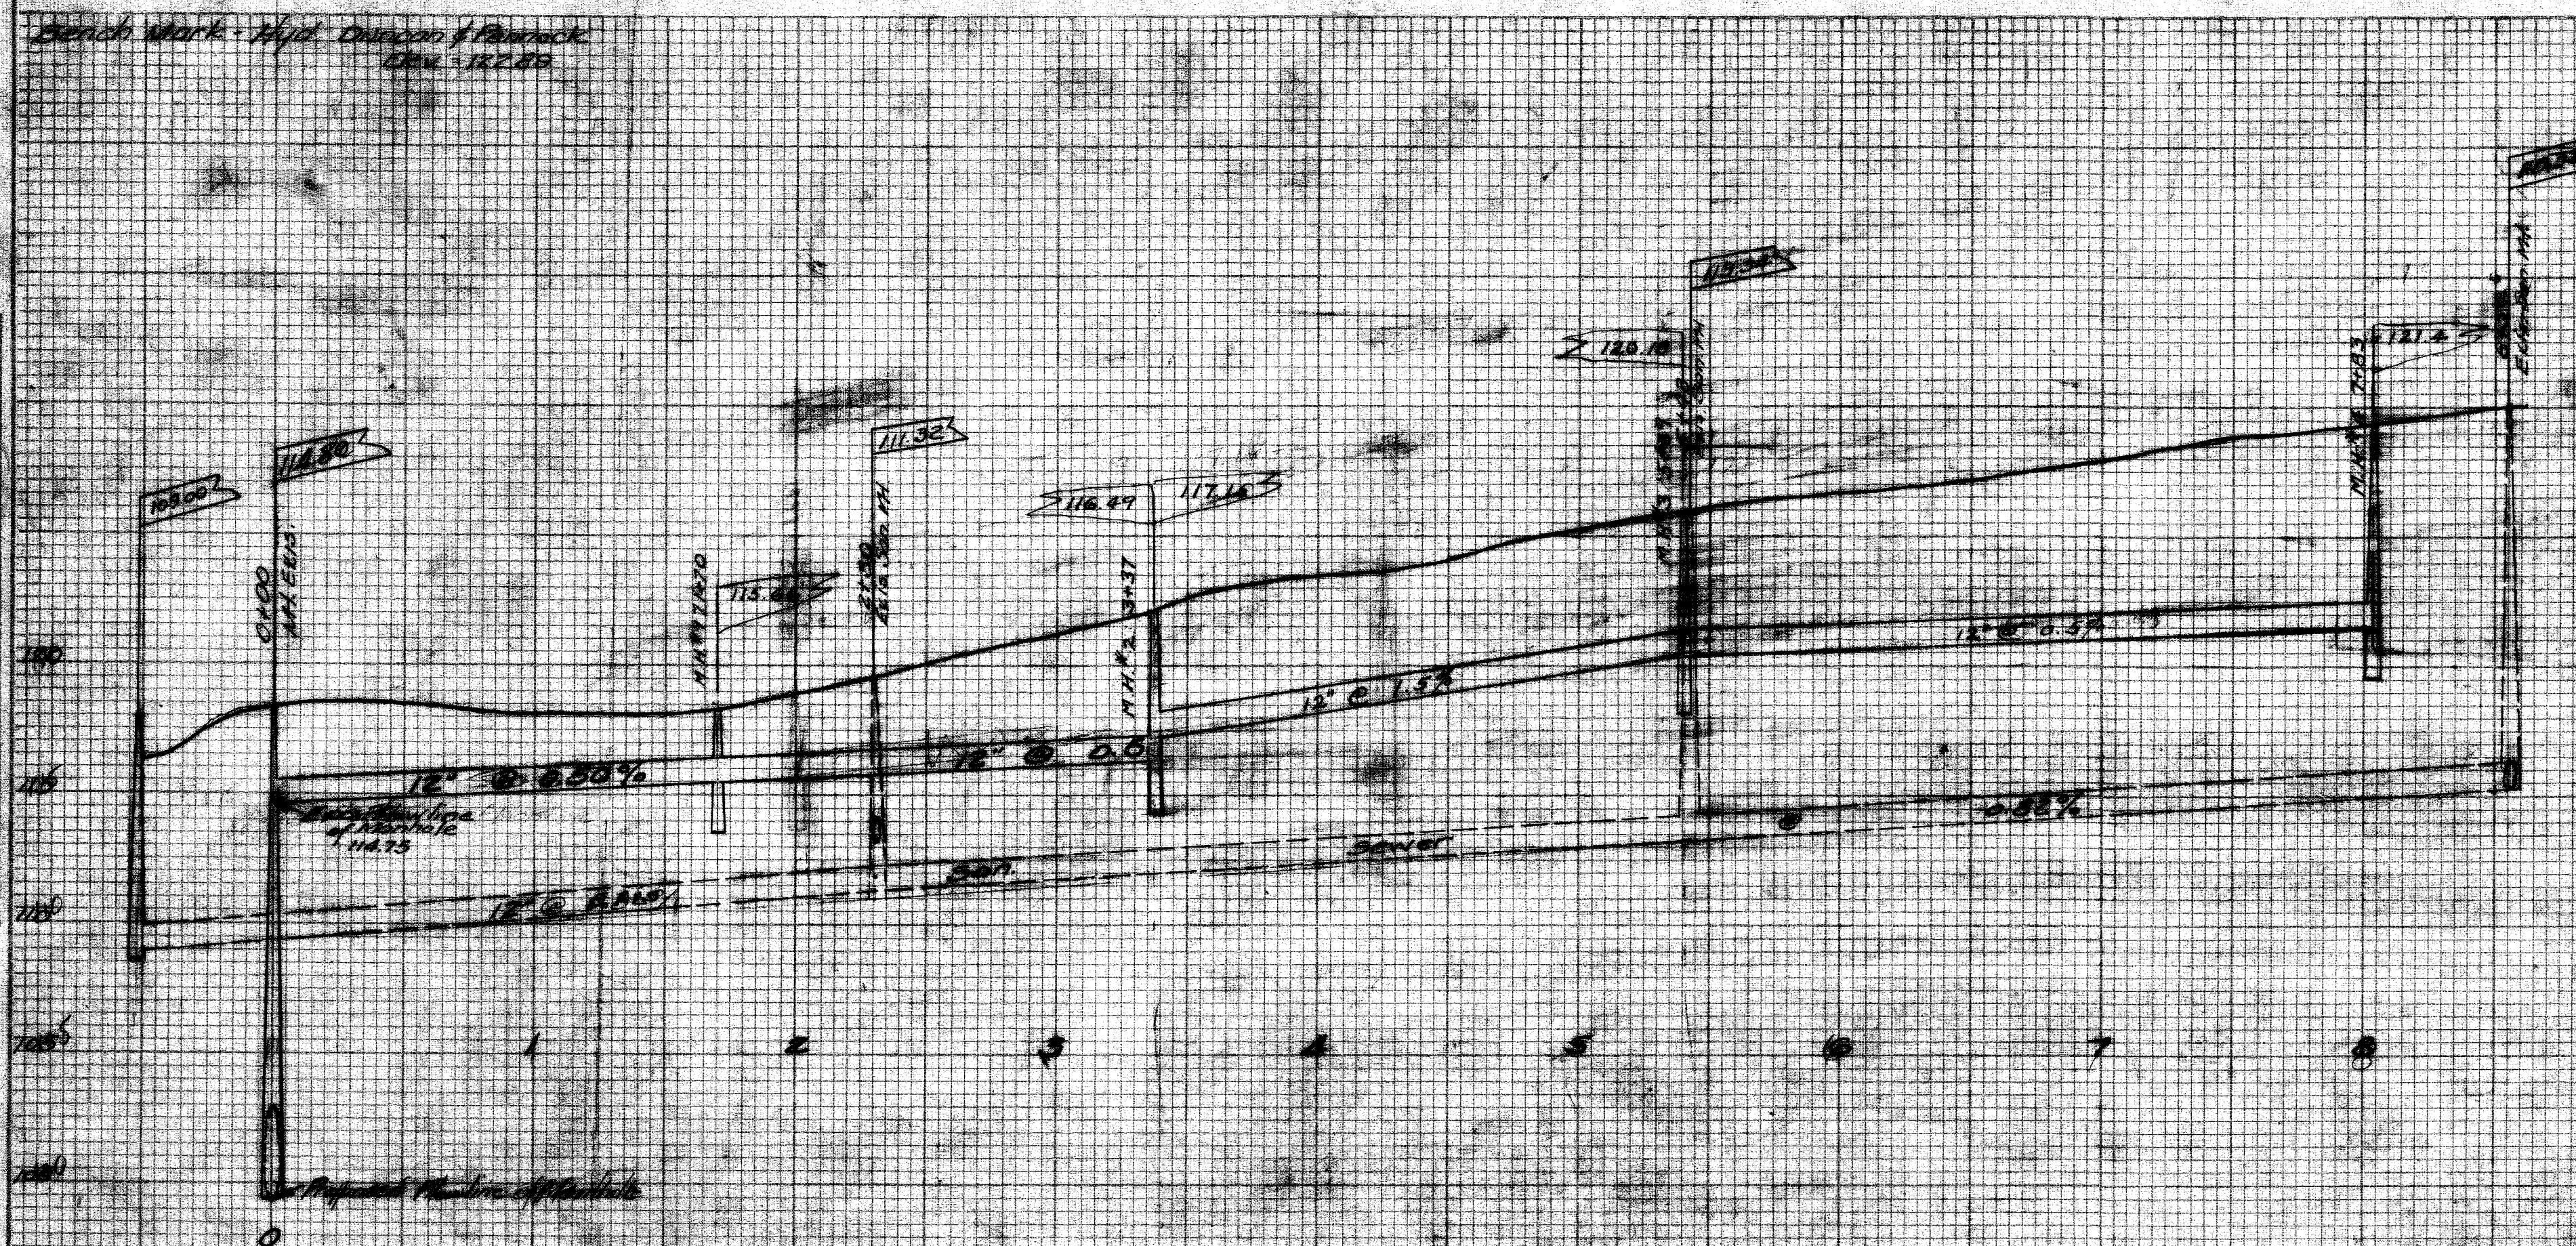

Sewer Proposed to be built by Tyson Roller Bearing corp. City will furnish at its yard the 12" (no wyes) pipe, Manhole castings and Manhole steps. Also Engineering & Inspection services for Pennock 12" Main. Balance of Material work all taken by Tyson Roller Bearing corp.

CITY OF MASSILLON, OHIO
WEST PARK AREA
STORM SEWER
DUNCAN ST. WESTERLY END ON PENNOCK
Approved: _____
City Engineer
City of Massillon, Ohio
Date: _____
File No. SE 393 Acc. No. 1479