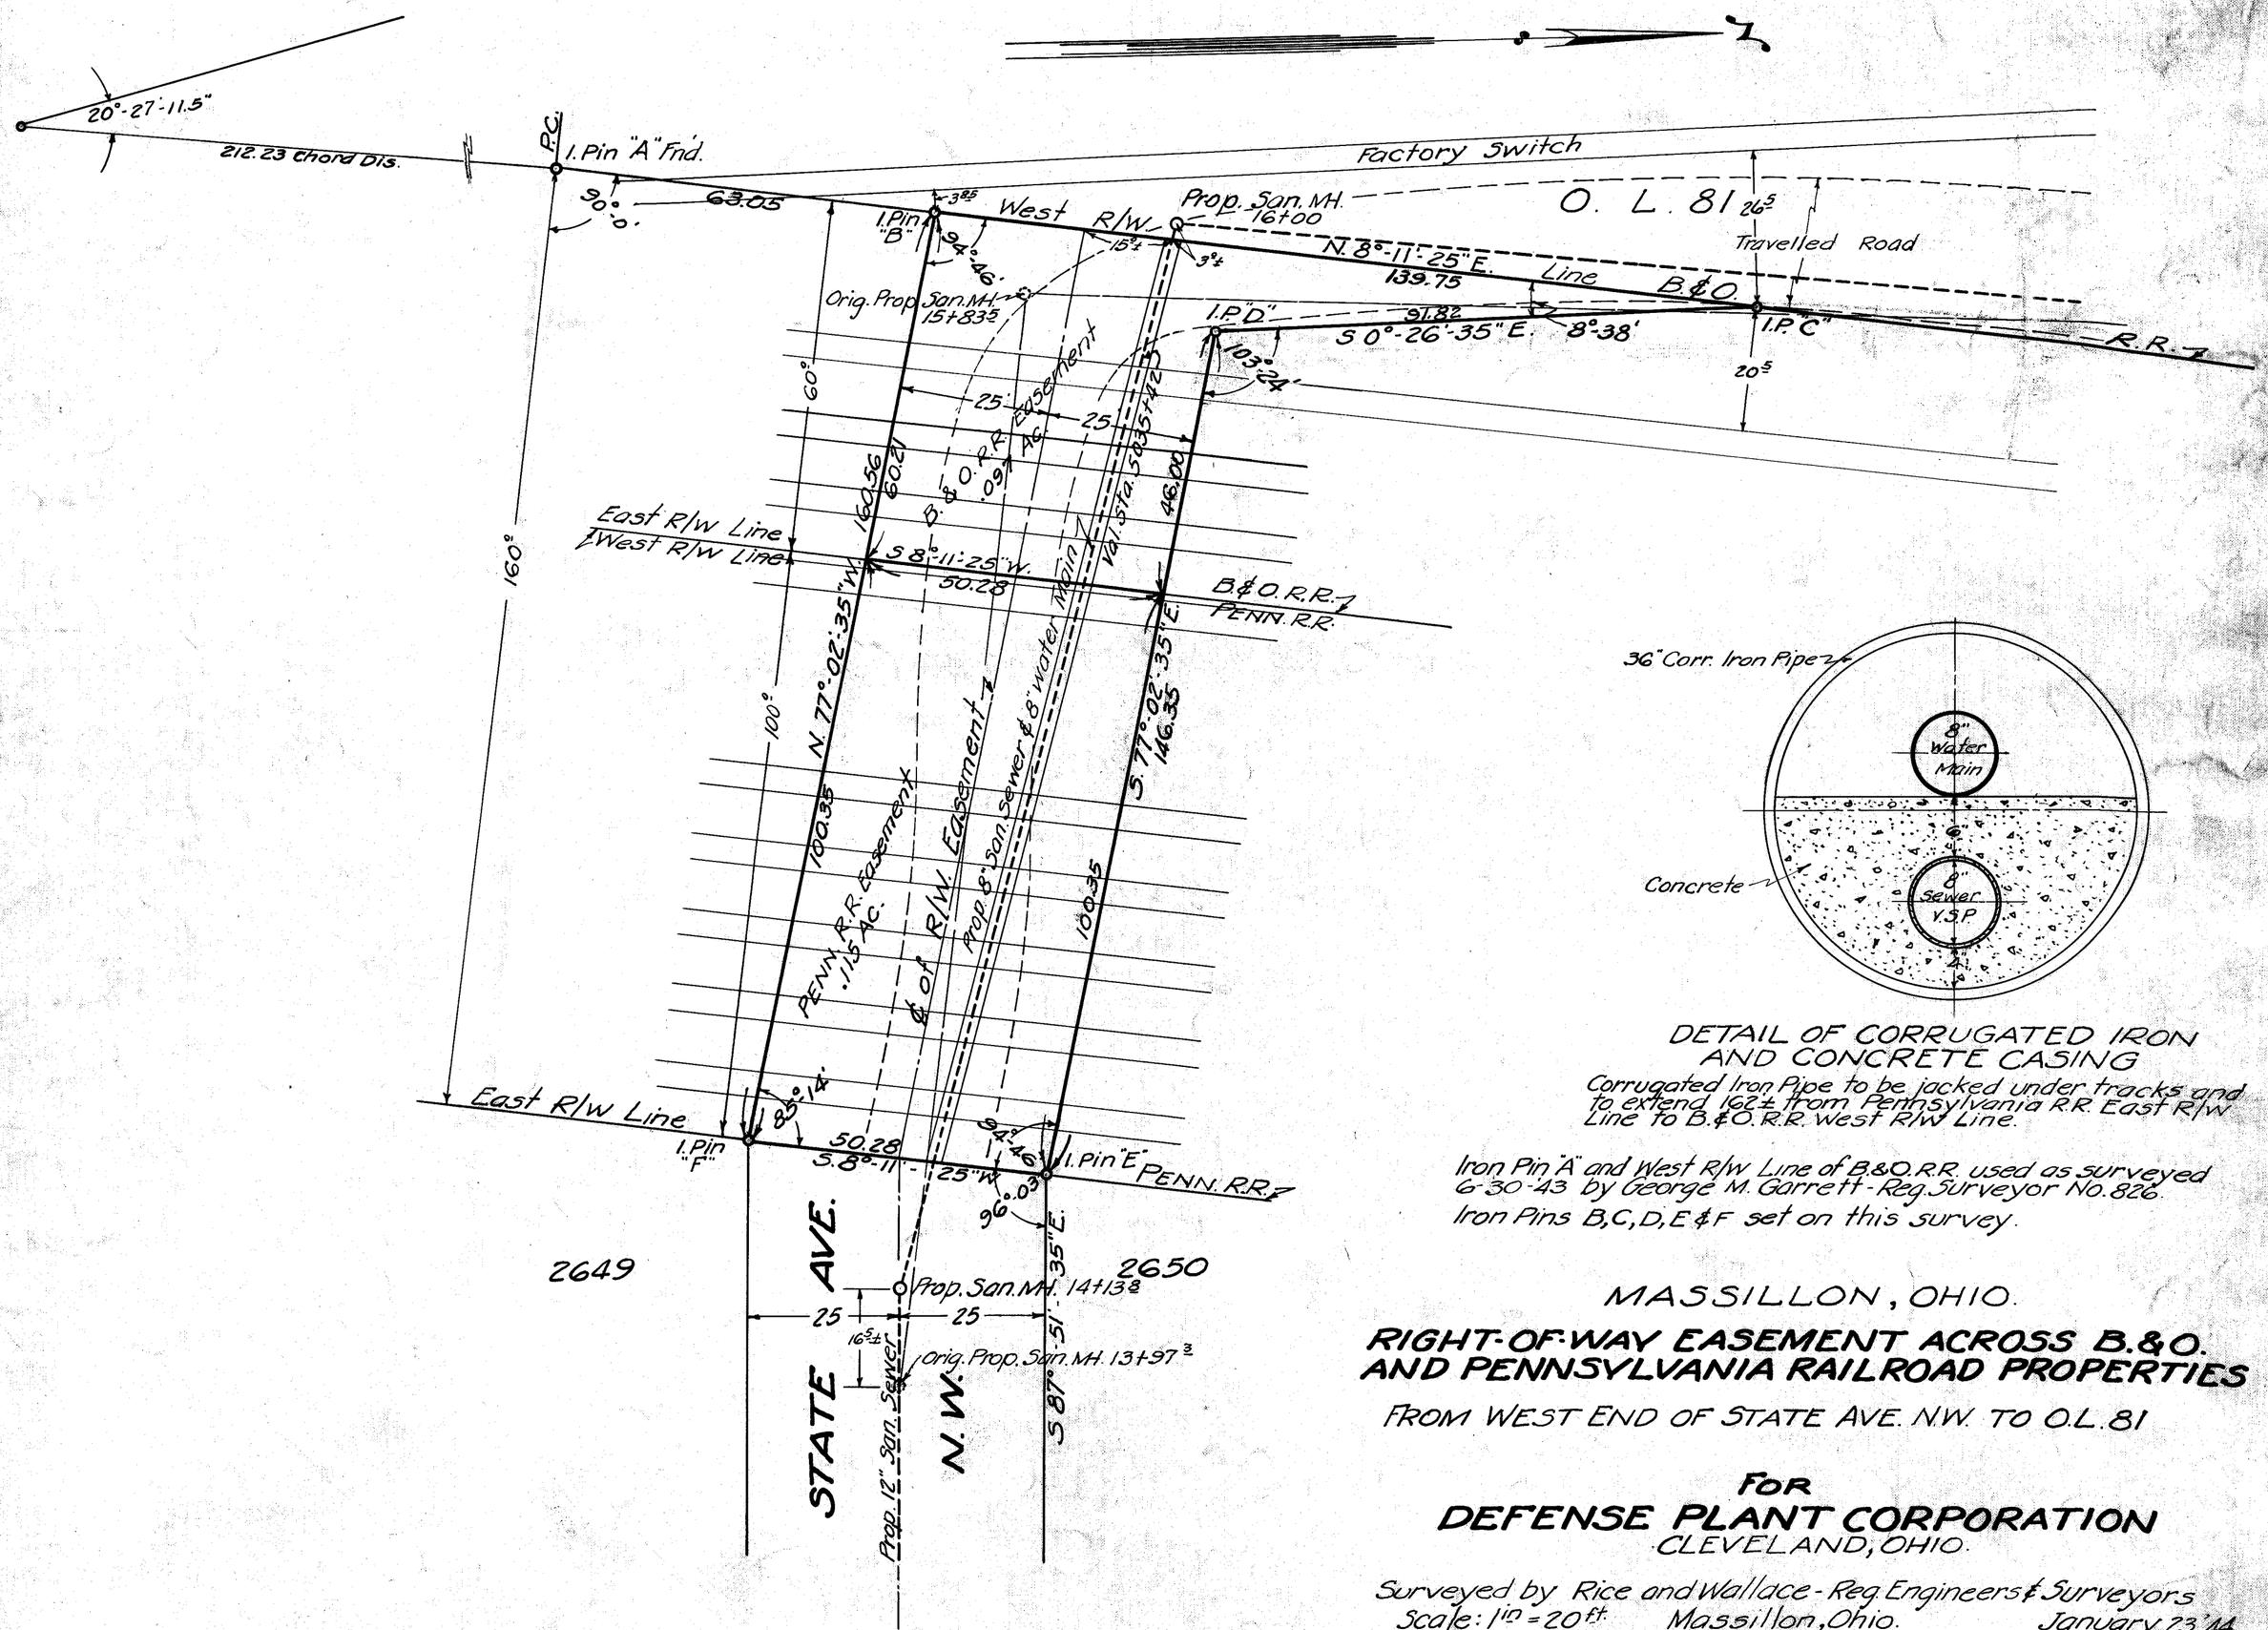

DETAIL OF CORRUGATED IRON AND CONCRETE CASING

Corrugated Iron Pipe to be jacked under tracks and to extend 162± from Pennsylvania R.R. East R/W Line to B.&O.R.R. West R/W Line.

Iron Pin "A" and West R/W Line of B.&O.R.R. used as surveyed 6-30-43 by George M. Garrett - Reg. Surveyor No. 826.

Iron Pins B, C, D, E & F set on this survey.

MASSILLON, OHIO.

RIGHT-OF-WAY EASEMENT ACROSS B.&O. AND PENNSYLVANIA RAILROAD PROPERTIES

FROM WEST END OF STATE AVE. N.W. TO O.L. 81

FOR

DEFENSE PLANT CORPORATION

CLEVELAND, OHIO.

Surveyed by Rice and Wallace - Reg. Engineers & Surveyors
Scale: 1 in = 20 ft. Massillon, Ohio. January 23, '44.

File No. ~~SE 4011~~ O.C.C. No. 1557-A