
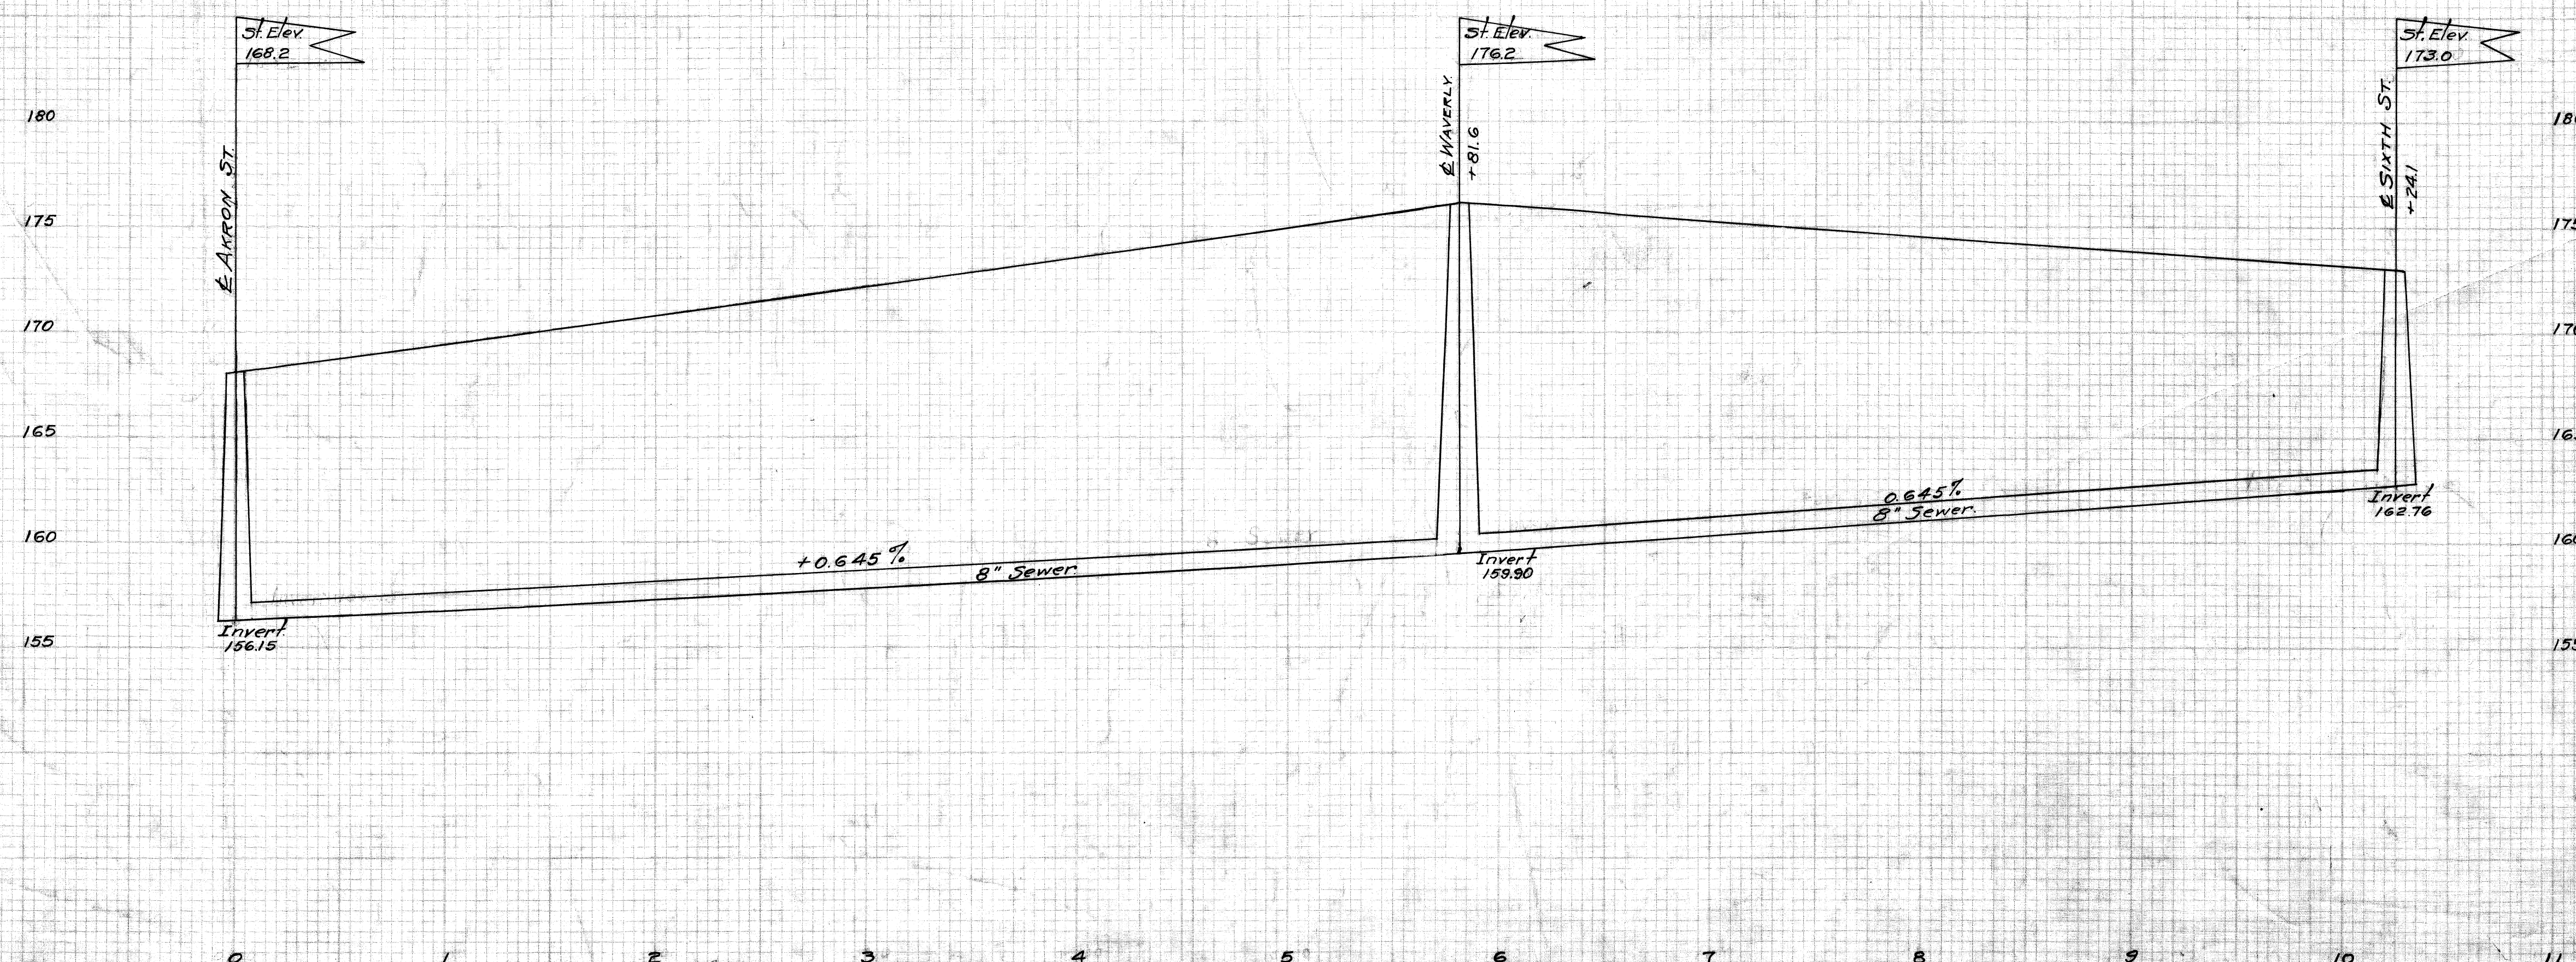


PLAN	NO. 1
DATE	NOV 2 1923
BY	W. H. WATSON
CHECKED	W. H. WATSON
APPROVED	W. H. WATSON
NOTED	W. H. WATSON
REMARKS	SEE NOTE P. 15

PROFILE	NO. 1
DATE	NOV 2 1923
BY	W. H. WATSON
CHECKED	W. H. WATSON
APPROVED	W. H. WATSON
NOTED	W. H. WATSON
REMARKS	SEE NOTE P. 15

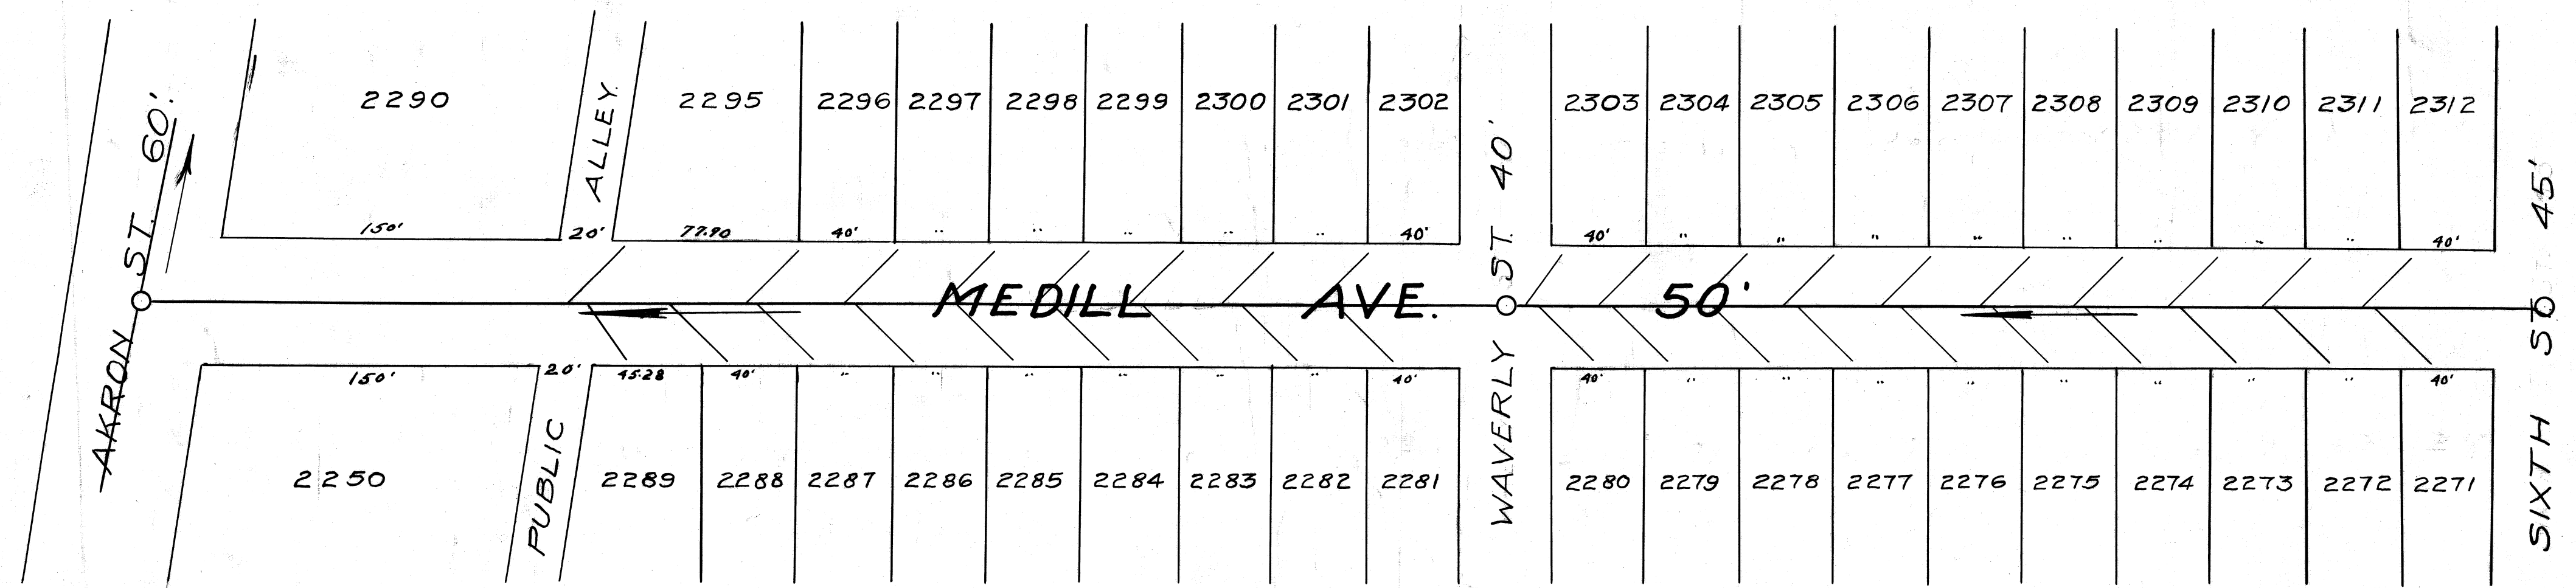

NOTE:-
Profile and elevations furnished by
Stoner of Stuarts Realty Co.
B.M. (+) Cut on curb S.E. corner of
Aaron St. & Sheffield St. 171.90

CITY of MASSILLON, OHIO.	
PROPOSED 8" SEWER FOR MEDILL AVE. GRASSMERE ADD.	
APPROVED: - 11/2/23 W. H. WATSON	DEPT. of PUBLIC SERVICE ENGINEERING DIVISION
DR. BY: C. B. C. CK. BY: J. J. J.	SCALE: VERT. 1"=5' HOR. 1"=50'
NOV 2 1923	

No. SE 51
156 No. 283