PLAN
NOTE BOOK
NO.
SURVEYED
PLOTTED
ALIGNMENT CHECKED
RT. OF WAY CHECKED
BY
DATE

PROFILE
NOTE BOOK No. 35
SURVEYED
PLOTTED
GRADES CHECKED
B. M.'s NOTED
STRUCTURE NOTATIONS CHECKED
SIPPO TRUNK SEWER
Stockman
Jones

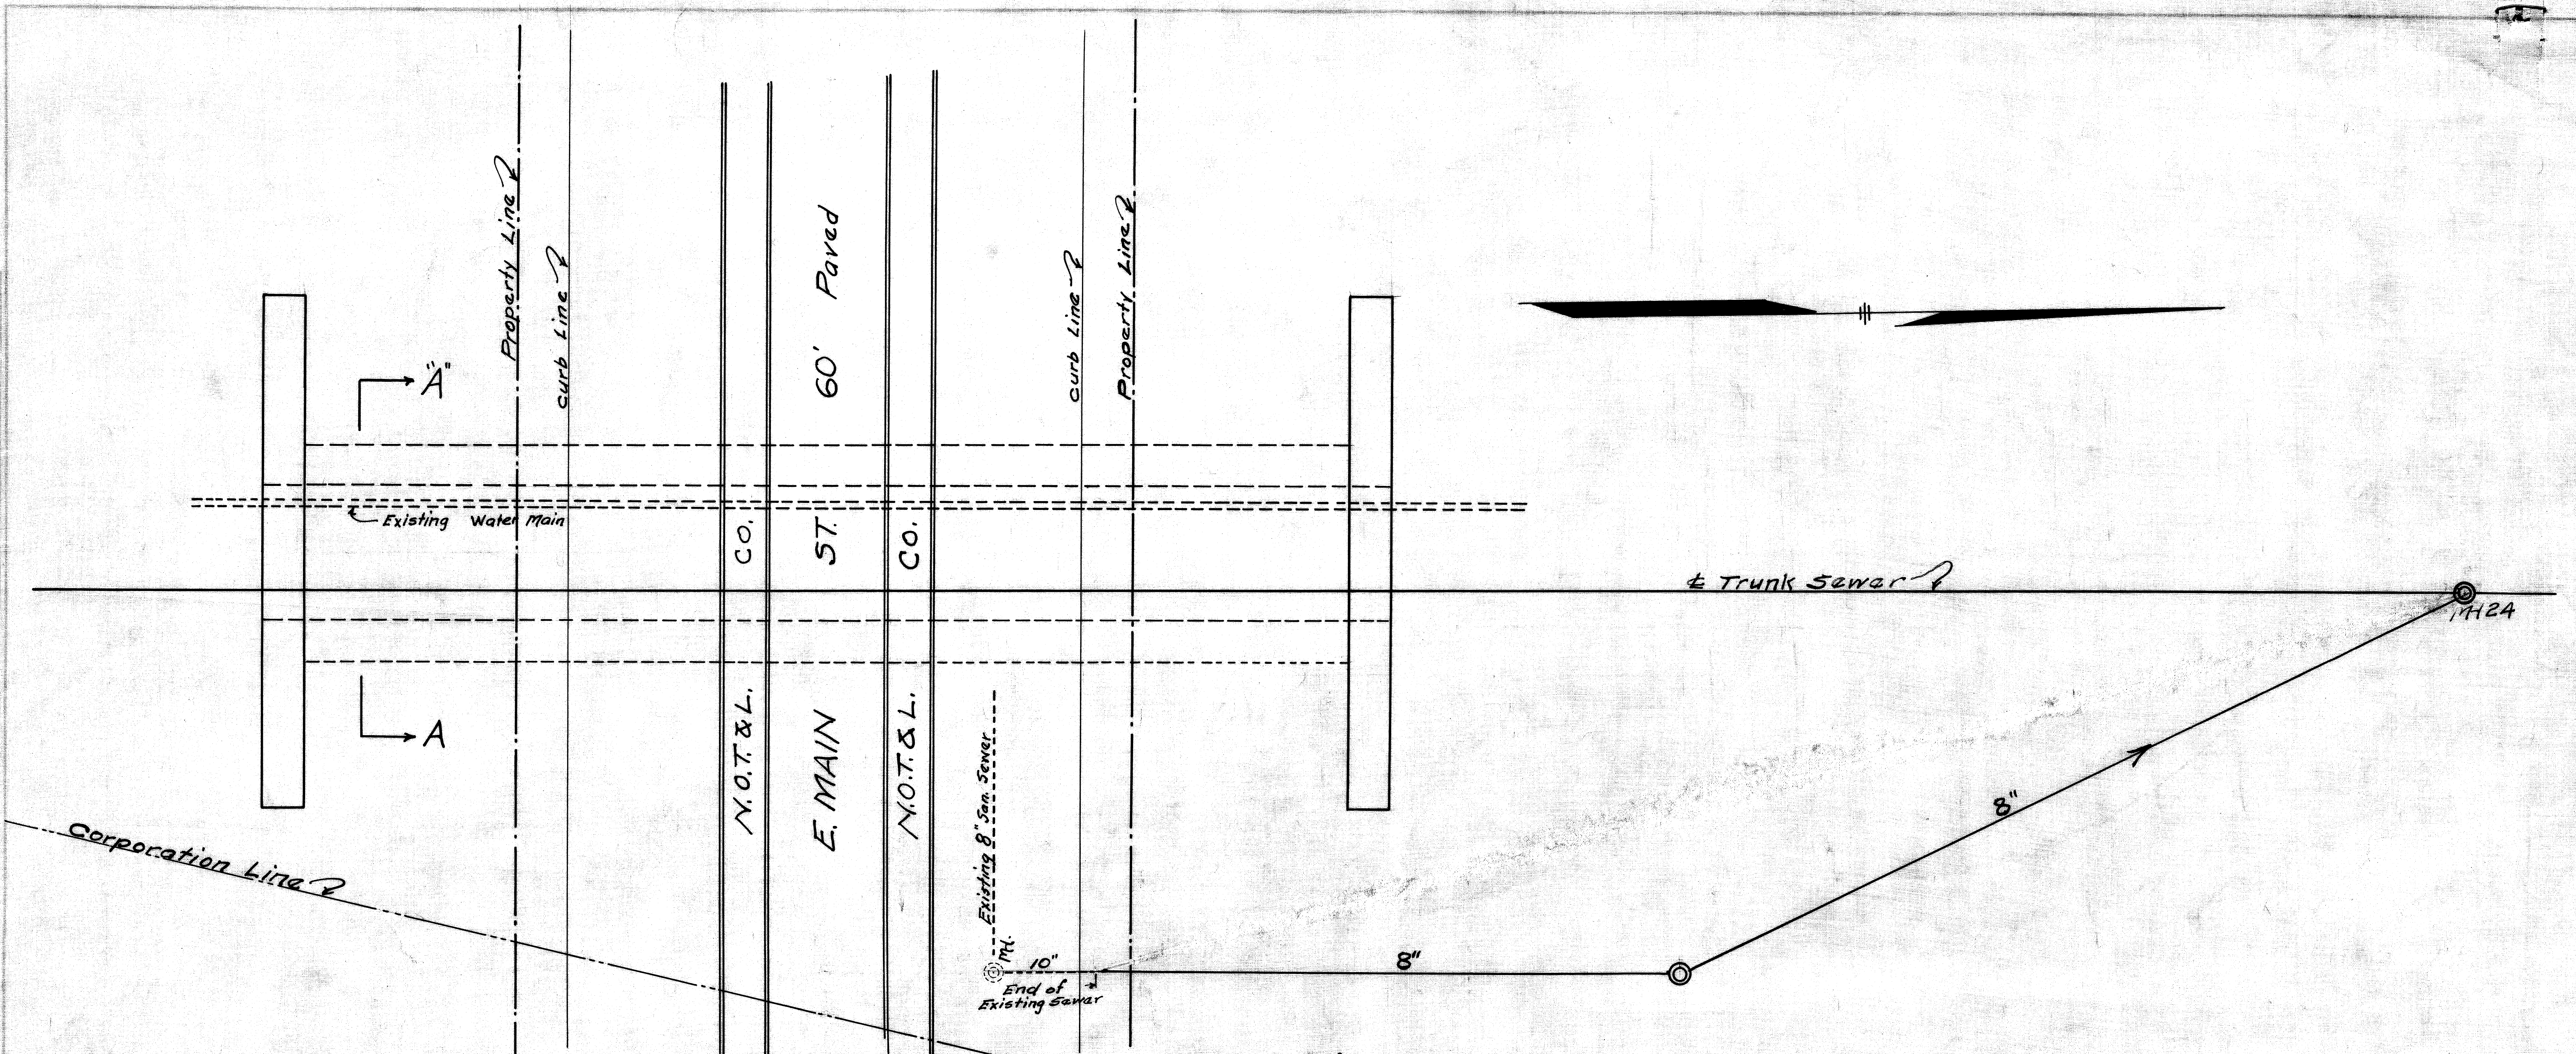

PLAN

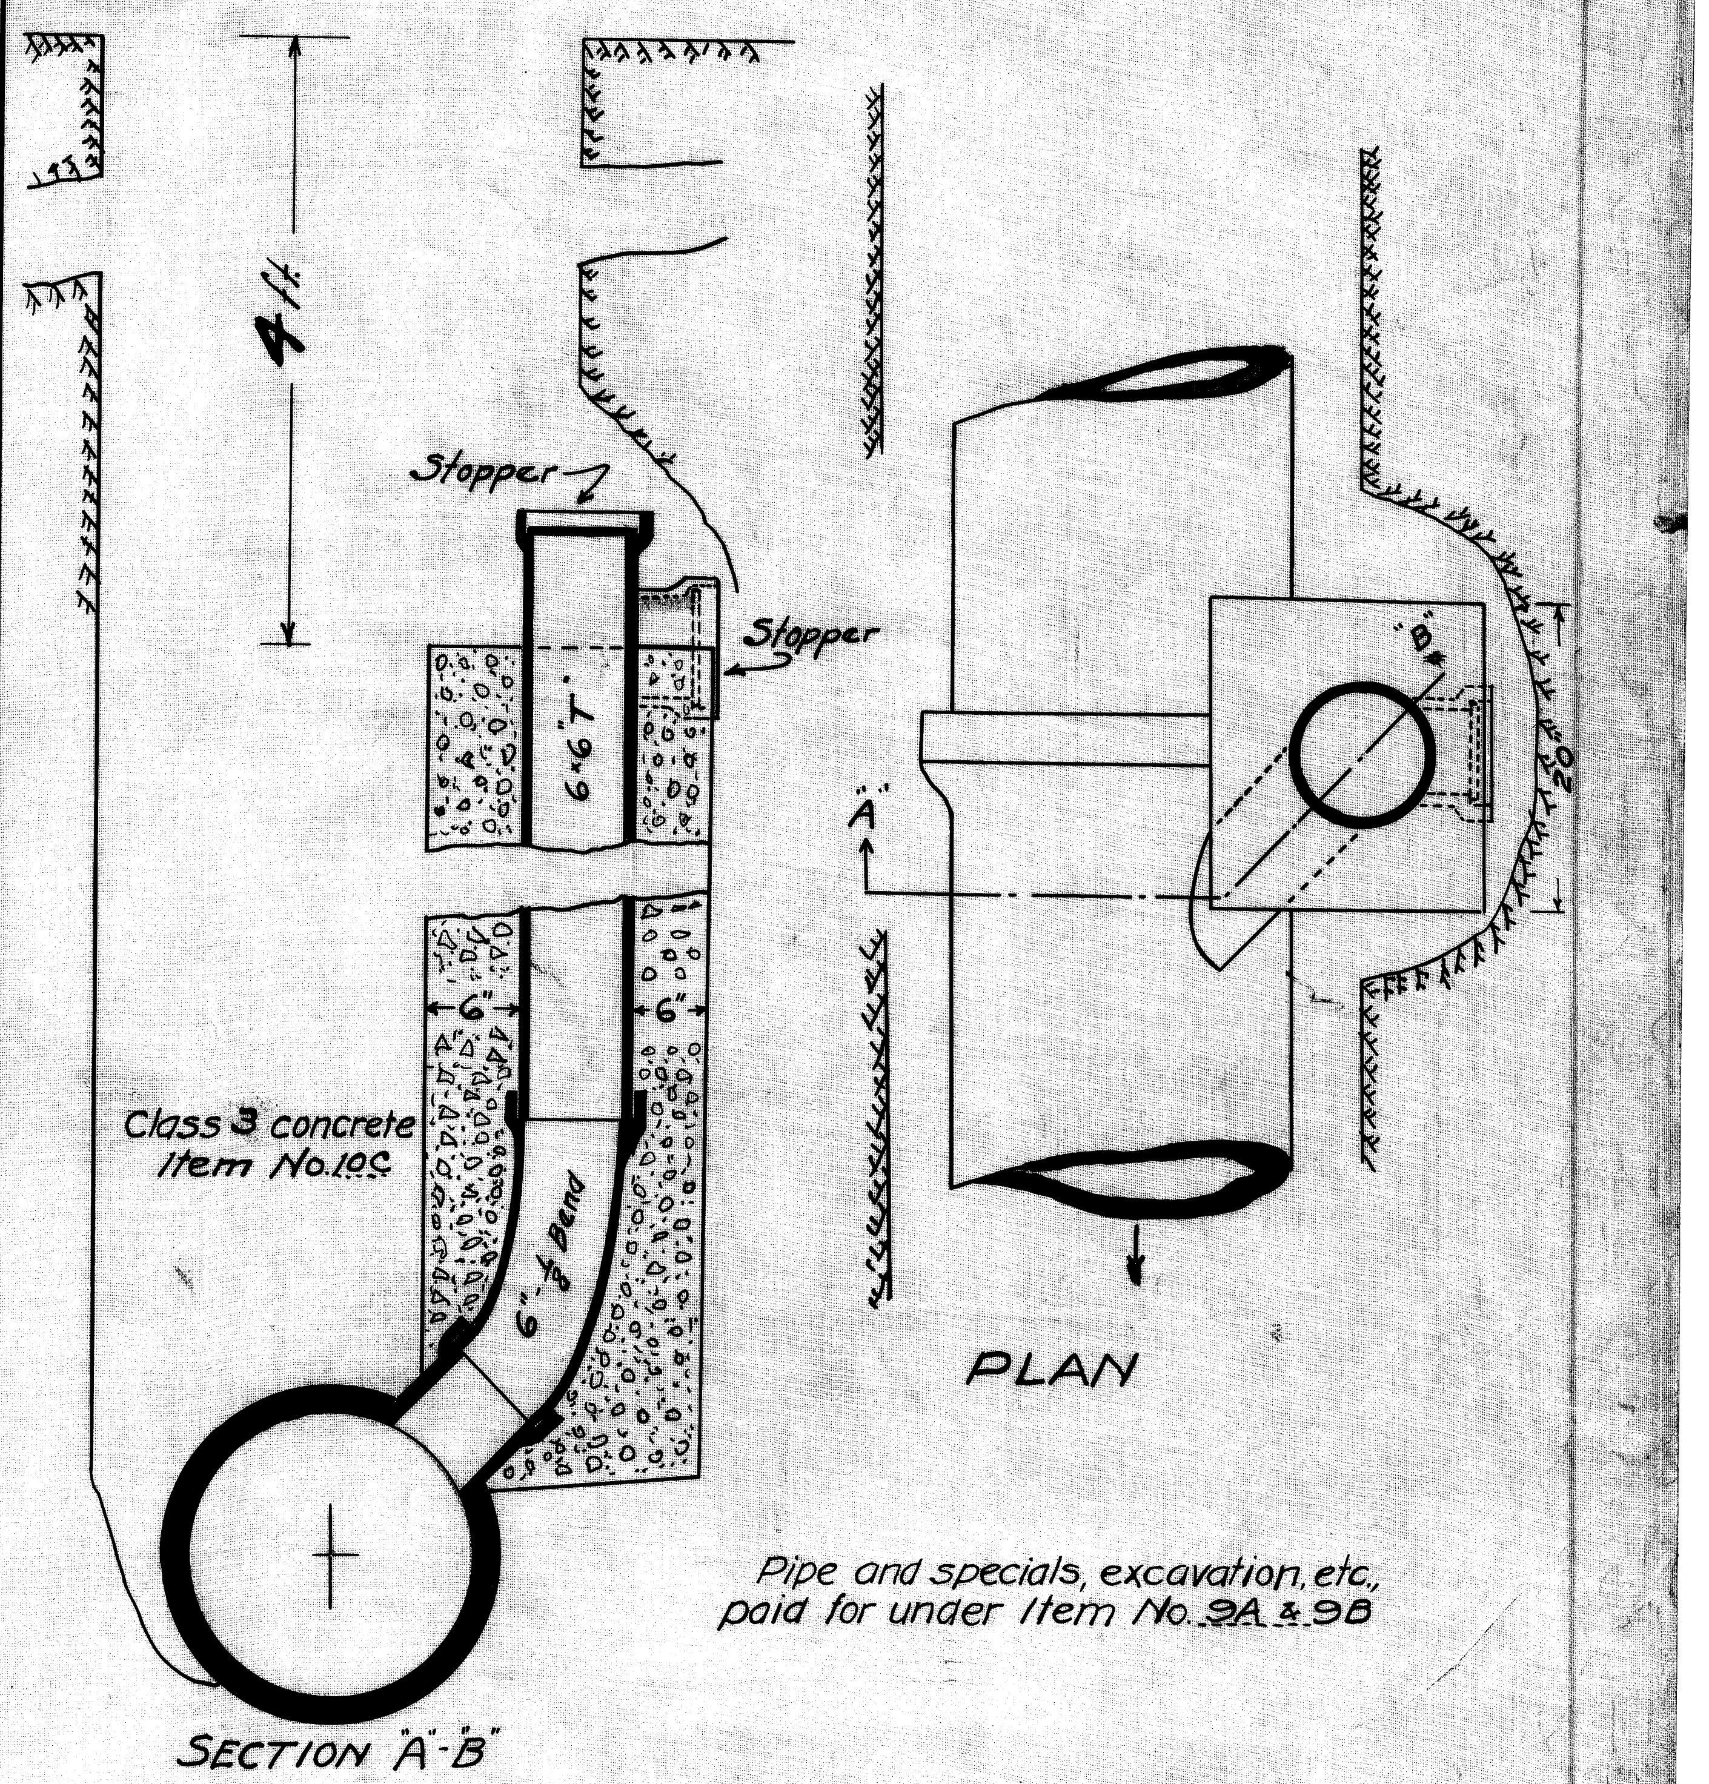

Pipe and specials, excavation, etc., paid for under Item No. 9A & 9B

SECTION "A-B"

HOUSE CONNECTION STACK - FOR DEEP SEWER

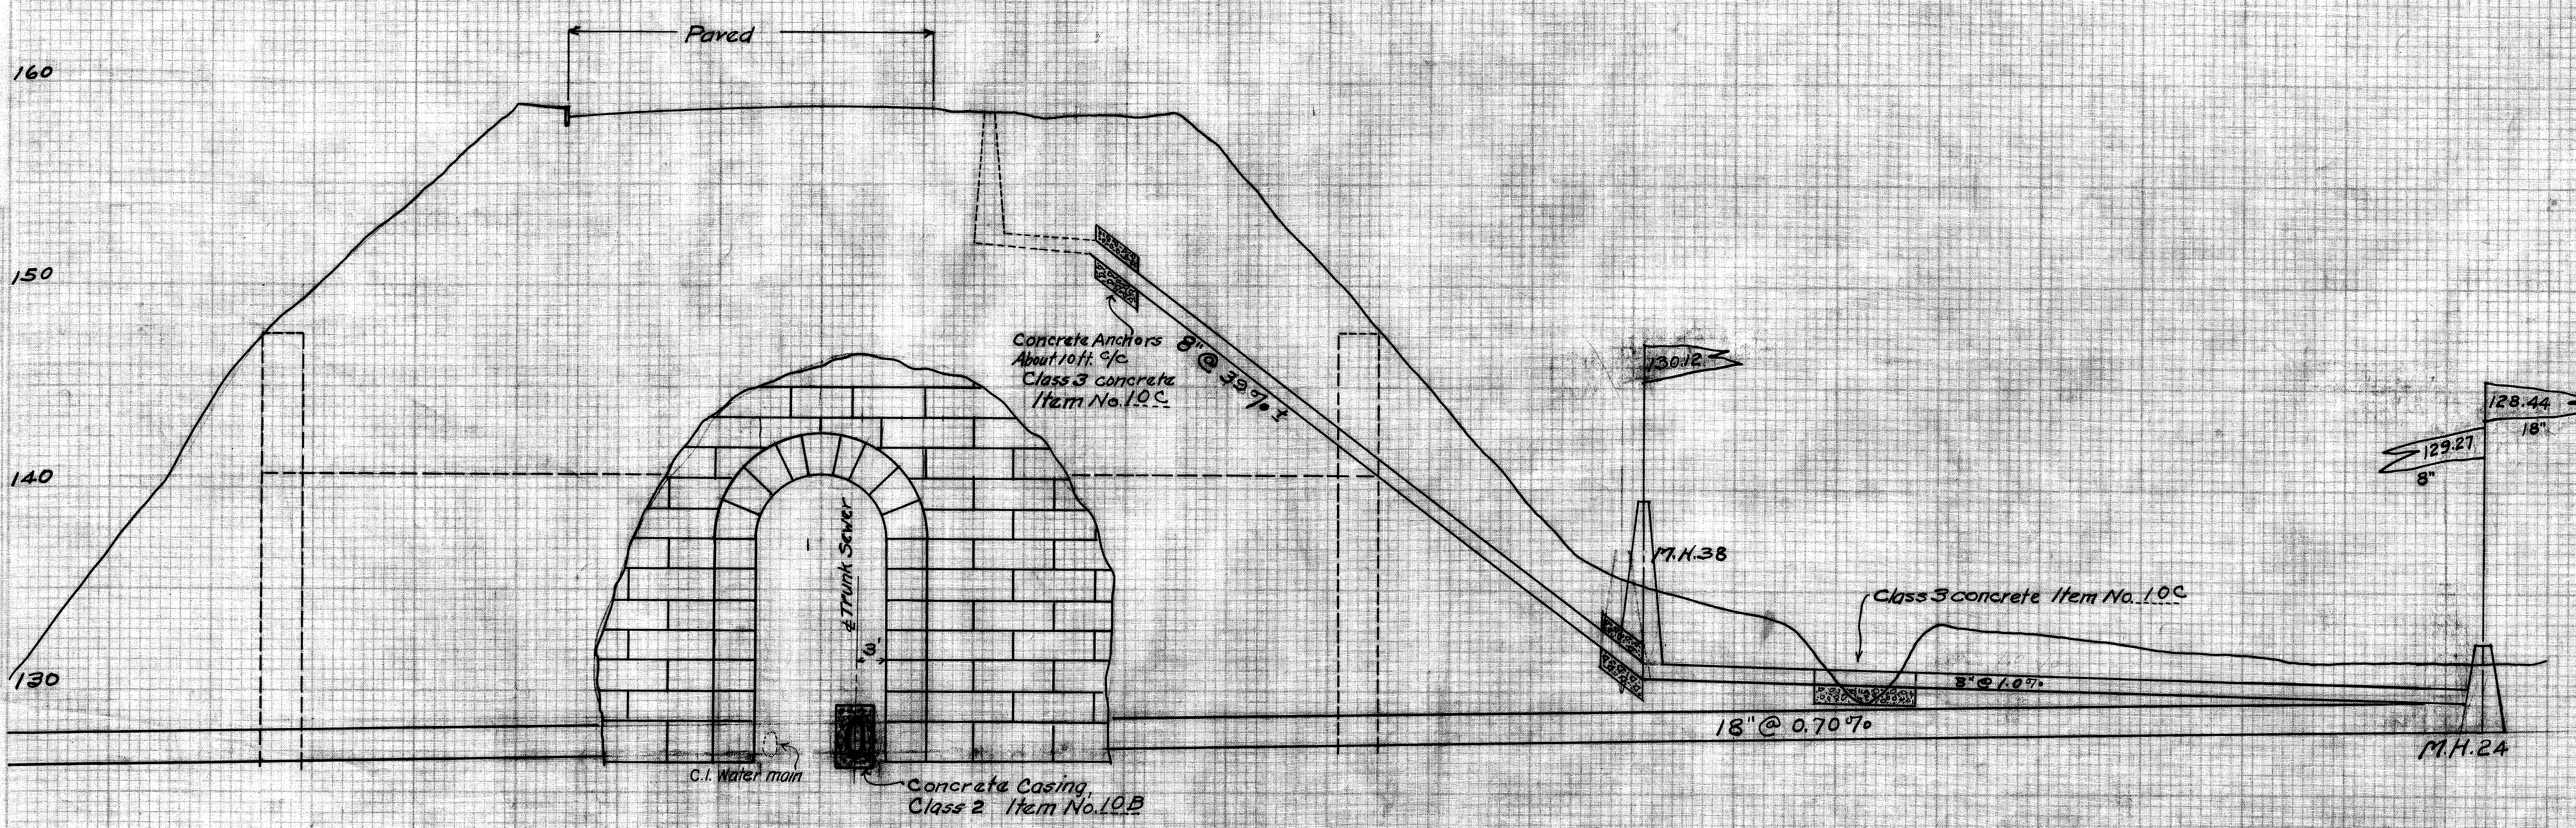
160
150
140
130
120
Paved
Concrete Anchors About 10 ft. c/c Class 3 concrete Item No. 10C
8" @ 39% ±
130.12
M.H.38
Class 3 concrete Item No. 10C
8" @ 1.0%
128.44
18"
129.27
8"
18" @ 0.70%
M.H.24
℄ Trunk Sewer
C.I. Water main
Concrete Casing Class 2 Item No. 10B

SECTION A-A

PROFILE

CONNECTION OF E. MAIN ST. 8" SEWER

1" = 10 Ft.

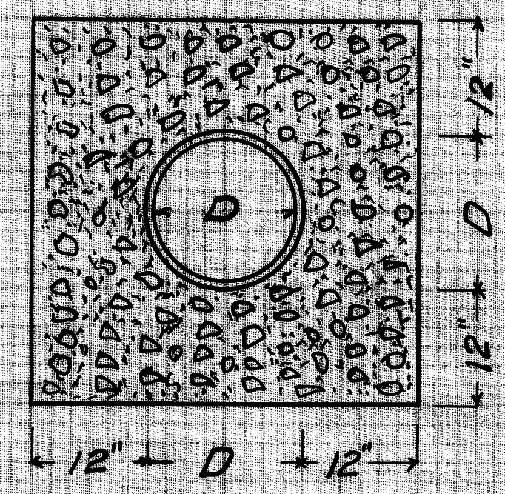

Typical Casing Class 2 Concrete Item No. 10B

CITY OF MASSILLON OHIO

SIPPO TRUNK SANITARY SEWER

APPROVED:- C. E. Rice City Eng.	DEPT. OF PUBLIC SERVICE ENGINEERING DIVISION

DR. BY S. JONES CH. BY	FEB. 26, 1924. 1924.	SCALE VER. 1" = 5' HOR. 1" = 50'	N.B. 35 P.

FILE NO. SE71-A
ACC. NO. 350

1/7

HIGHWAY PLAN-PROFILE PLATE 1
THE H. COLE CO., COLUMBUS, OHIO

Note:-
Existing services in Charles St. to be connected to new sewer as Engineer may direct. Item No. 1

Fire Station
Adequate egress to be maintained at all times.

Standard Manhole to be built 125 ft. west of M.H. No 2 replacing existing 18 inch lamphole. Item No. 6A

Shrubbery and trees in Park to be protected and trench sodded.

Note:-
All trenching between manholes No. 4 and No. 7 to be done by hand.
Avoid cutting main roots of trees, Tunnel under same where necessary.

House connections on south side to be brought to 4 ft. below surface. See detail on Drawing No. 350 Item No. 9

Note:-
Proposal is to be received upon each of the alternatives shown.
The selected alignment will be determined before contract is awarded.

Sippo Trunk Sewer
Stockman
Jones
35

CITY OF MASSILLON OHIO

**SIPPO TRUNK
SANITARY SEWER**

APPROVED: C. E. Reese City Engr.		DEPT. OF PUBLIC SERVICE ENGINEERING DIVISION	
DR. BY S. JONES CH. BY	FEB. 26, 1924. 1924	SCALE VER. 1"=5' HOR. 1"=50'	N.B. 35 P.

FILE NO. SE 71-B
ACC. NO. 351

②/⑦

HIGHWAY PLAN - PROFILE PLATE 1
THE H. COLE CO. COLUMBUS, OHIO

Place house connection stacks on south side. See detail on Dr. No. 350

Cinder roadway to be restored

CITY OF MASSILLON, OHIO.

SIPPO TRUNK
SANITARY SEWER

APPROVED: C. E. Reis
City Engr.

DEPT. OF PUBLIC SERVICE
ENGINEERING DIVISION

DR. BY S. JONES FEB. 26, 1924
CHK'D. BY 1924
SCALE 1"=5' VER. 1"=50' HOR. N.B. 35 P.

FILE No. SE71-C
Acc. No. 352

3/7

HIGHWAY PLAN-PROFILE PLATE 1
THE H. COLE CO., COLUMBUS, OHIO

Sippo Trunk Sewer 1924
Stockman
Jones
35

Top soil in park to be segregated and used to surface trenches.
Trench area and other disturbed areas to be seeded.
Payment included in Item No.1

CITY OF MASSILLON. OHIO.

SIPPO TRUNK SANITARY SEWER

APPROVED:- C.E. Rue
City Eng.

DEPARTMENT OF PUBLIC SERVICE
ENGINEERING DIVISION

DR. BY S. JONES | FEB. 26, 1924. 1924.
CHKD. BY
SCALE VER. 1"=5' HOR. 1"=50'
N.B. 35 P.

FILE NO. SE71-D
ACC. NO. 358

4/7

Top soil in park to be segregated and used to surface trenches.
Trench area and other disturbed areas to be seeded.
Payment included in Item No. 1

CITY OF MASSILLON OHIO

SIPPO TRUNK SANITARY SEWER

APPROVED: C. E. Reis
City Engr.

DEPT. OF PUBLIC SERVICE
ENGINEERING DIVISION

DR. BY S. JONES
CH. BY

FEB. 26, 1924.
1924.

SCALE VER. 1"=5' HOR. 1"=50'

N.B. 35 P.

FILE NO. SE71-E
Acc. No. 354

5/7

Note "A"
Locate existing wood pipe in advance of construction. Item No. 19
If it be necessary to modify location of grade to meet conditions disclosed by test pits, additional excavation, if required will be paid for under item No. 19

Note:-
All Manhole Castings 25 to 29 Inclusire to be kept 6" abov surface

Note:-
Broken lines show revised profile

Note:-
No revisions beyond M.H. 27

CITY OF MASSILLON OHIO

SIPPO TRUNK
SANITARY SEWER

APPROVED: E. Price
City Eng.

DEPT. OF PUBLIC SERVICE
ENGINEERING DIVISION

DR. BY S. JONES
CH. BY
FEB. 26, 1924.
1924
SCALE VER. 1"=5' HOR. 1"=50'
N.B. 35 P.

FILE No. SE71-F
Acc. No. 355

6/7

Existing lift manhole
Pump well to be drained and filled with lean concrete.
Channel to be built in bottom.
Pump and motor to be removed and returned to C.W. Stuart Realty Co., owners.
Item No. 6D

Note:
Manhole Castings 30 to 33 inclusive to be kept 6" above surface

CITY OF MASSILLON, OHIO.

~~SIPPO TRUNK~~

SANITARY SEWER

APPROVED:- C.E. Reil City Engr.

DEPT. OF PUBLIC SERVICE
ENGINEERING DIVISION

DR. BY S. JONES
CH. BY

FEB. 26, 1924
1924

SCALE VER. 1"=5' HOR. 1"=50'

N.B. 35P.

FILE No. SE71-G
Acc. No. 356

$\frac{7}{7}$

HIGHWAY PLAN-PROFILE PLATE
THE H. COLE CO., COLUMBUS, OHIO