


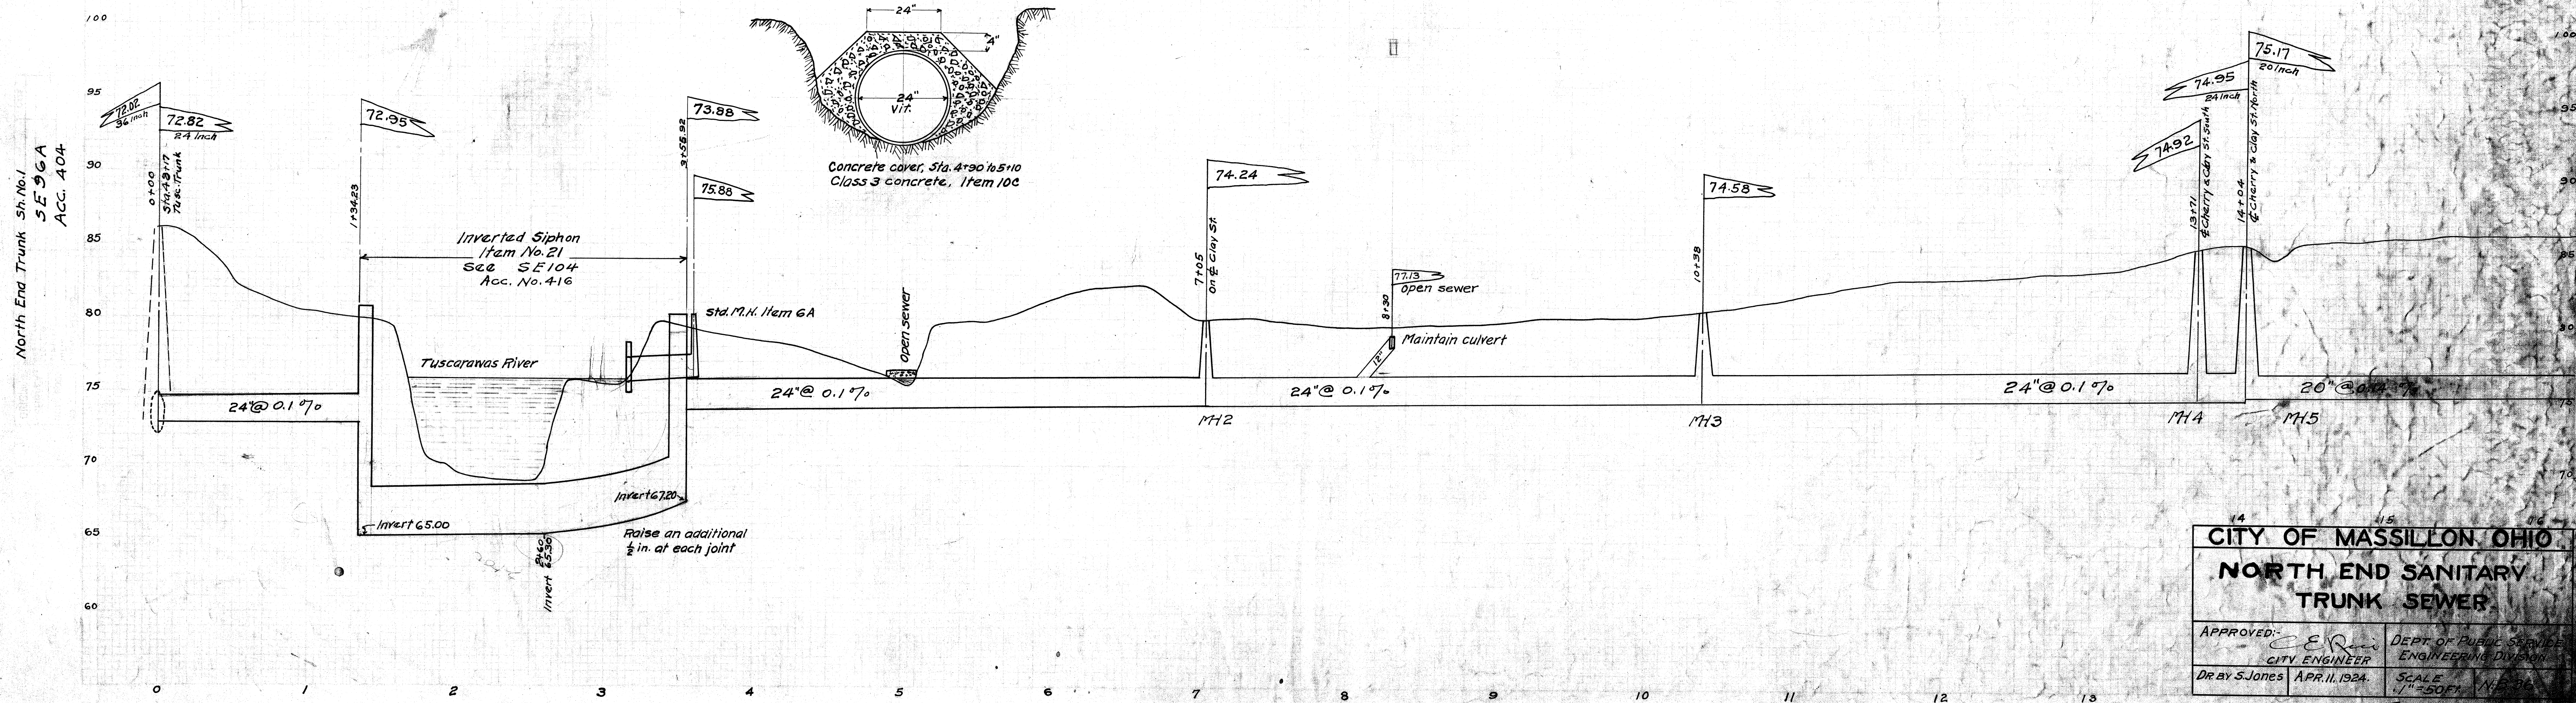
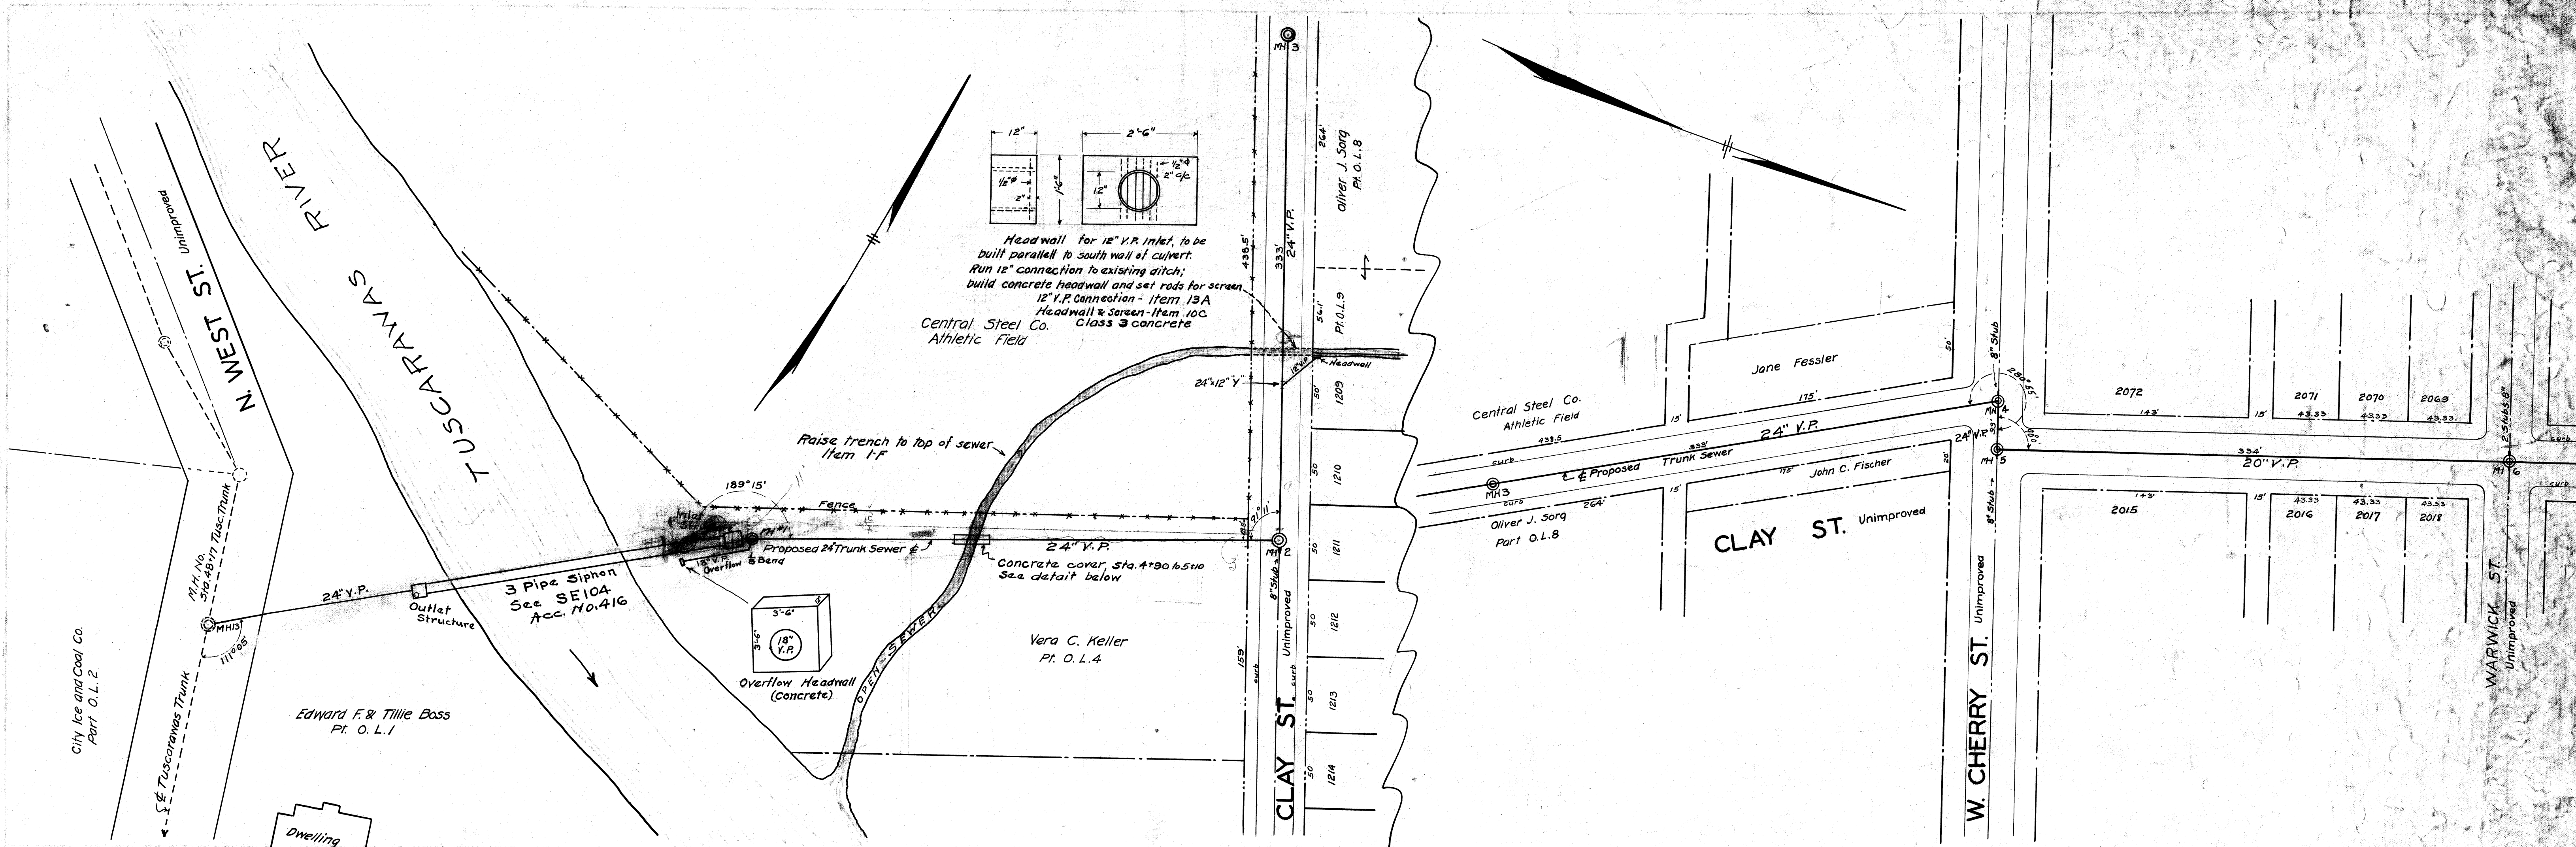


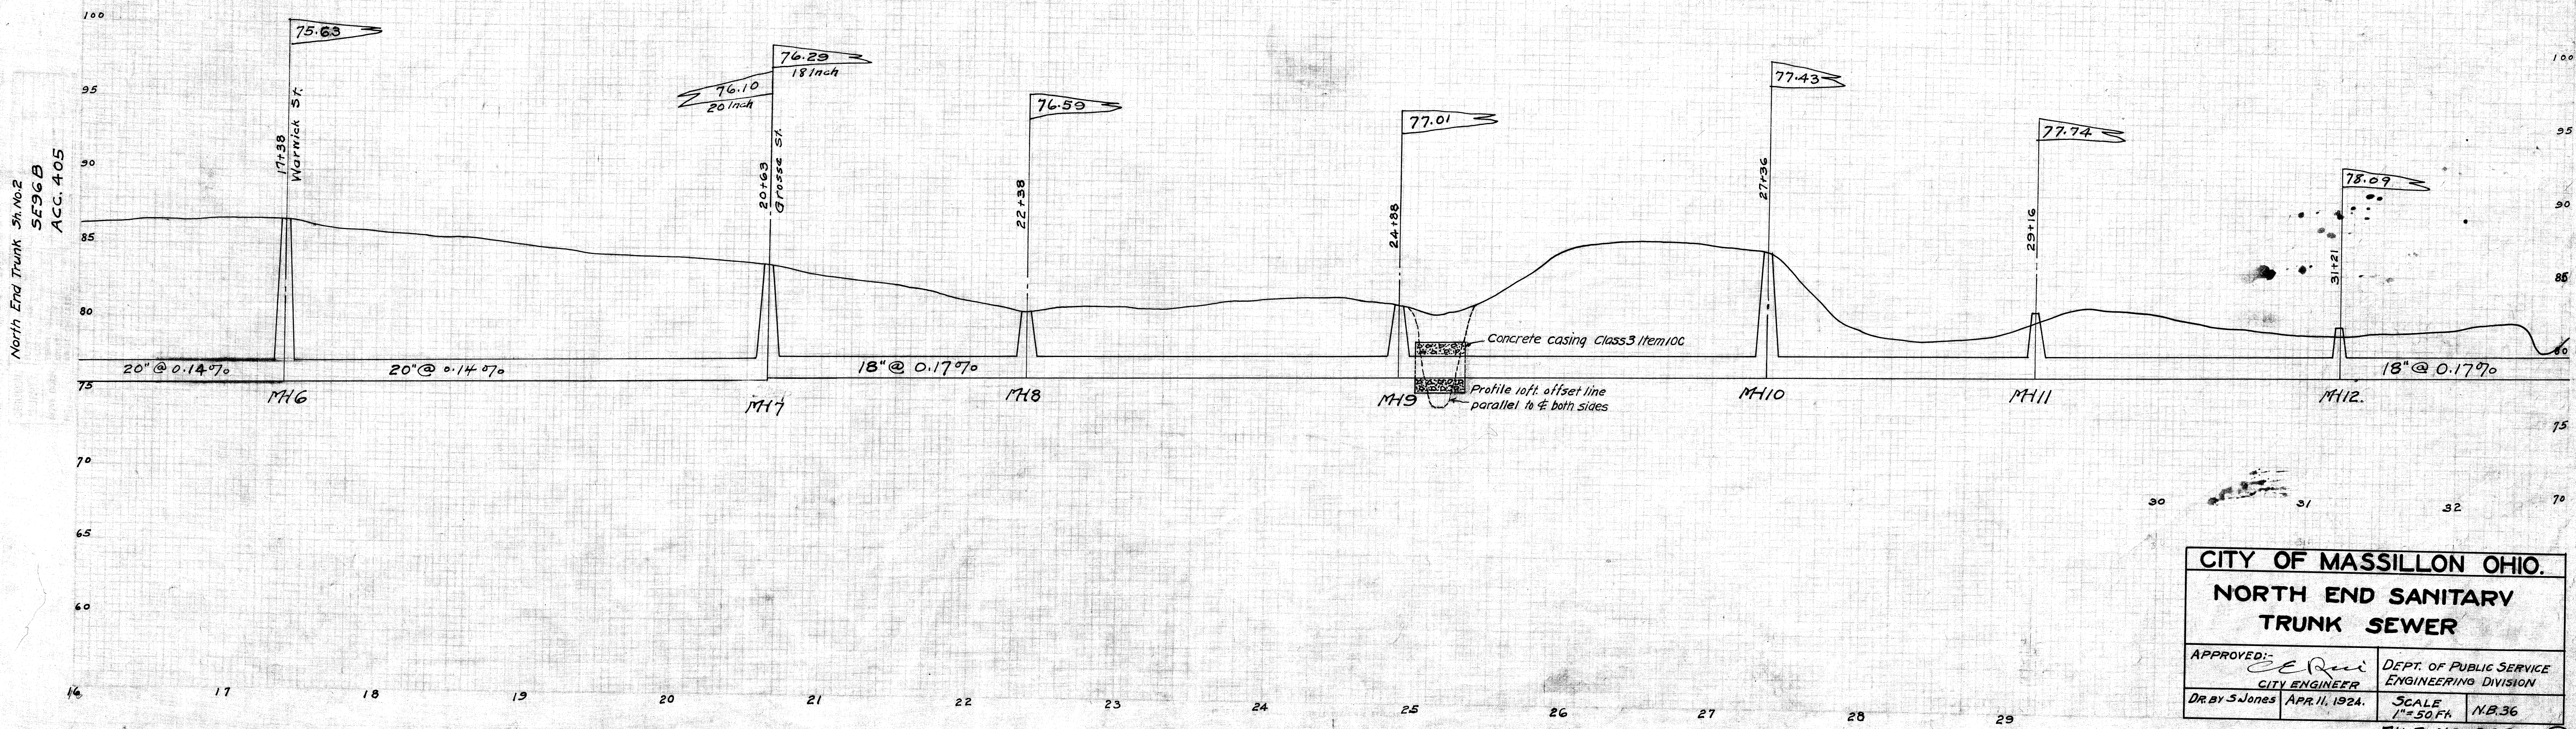

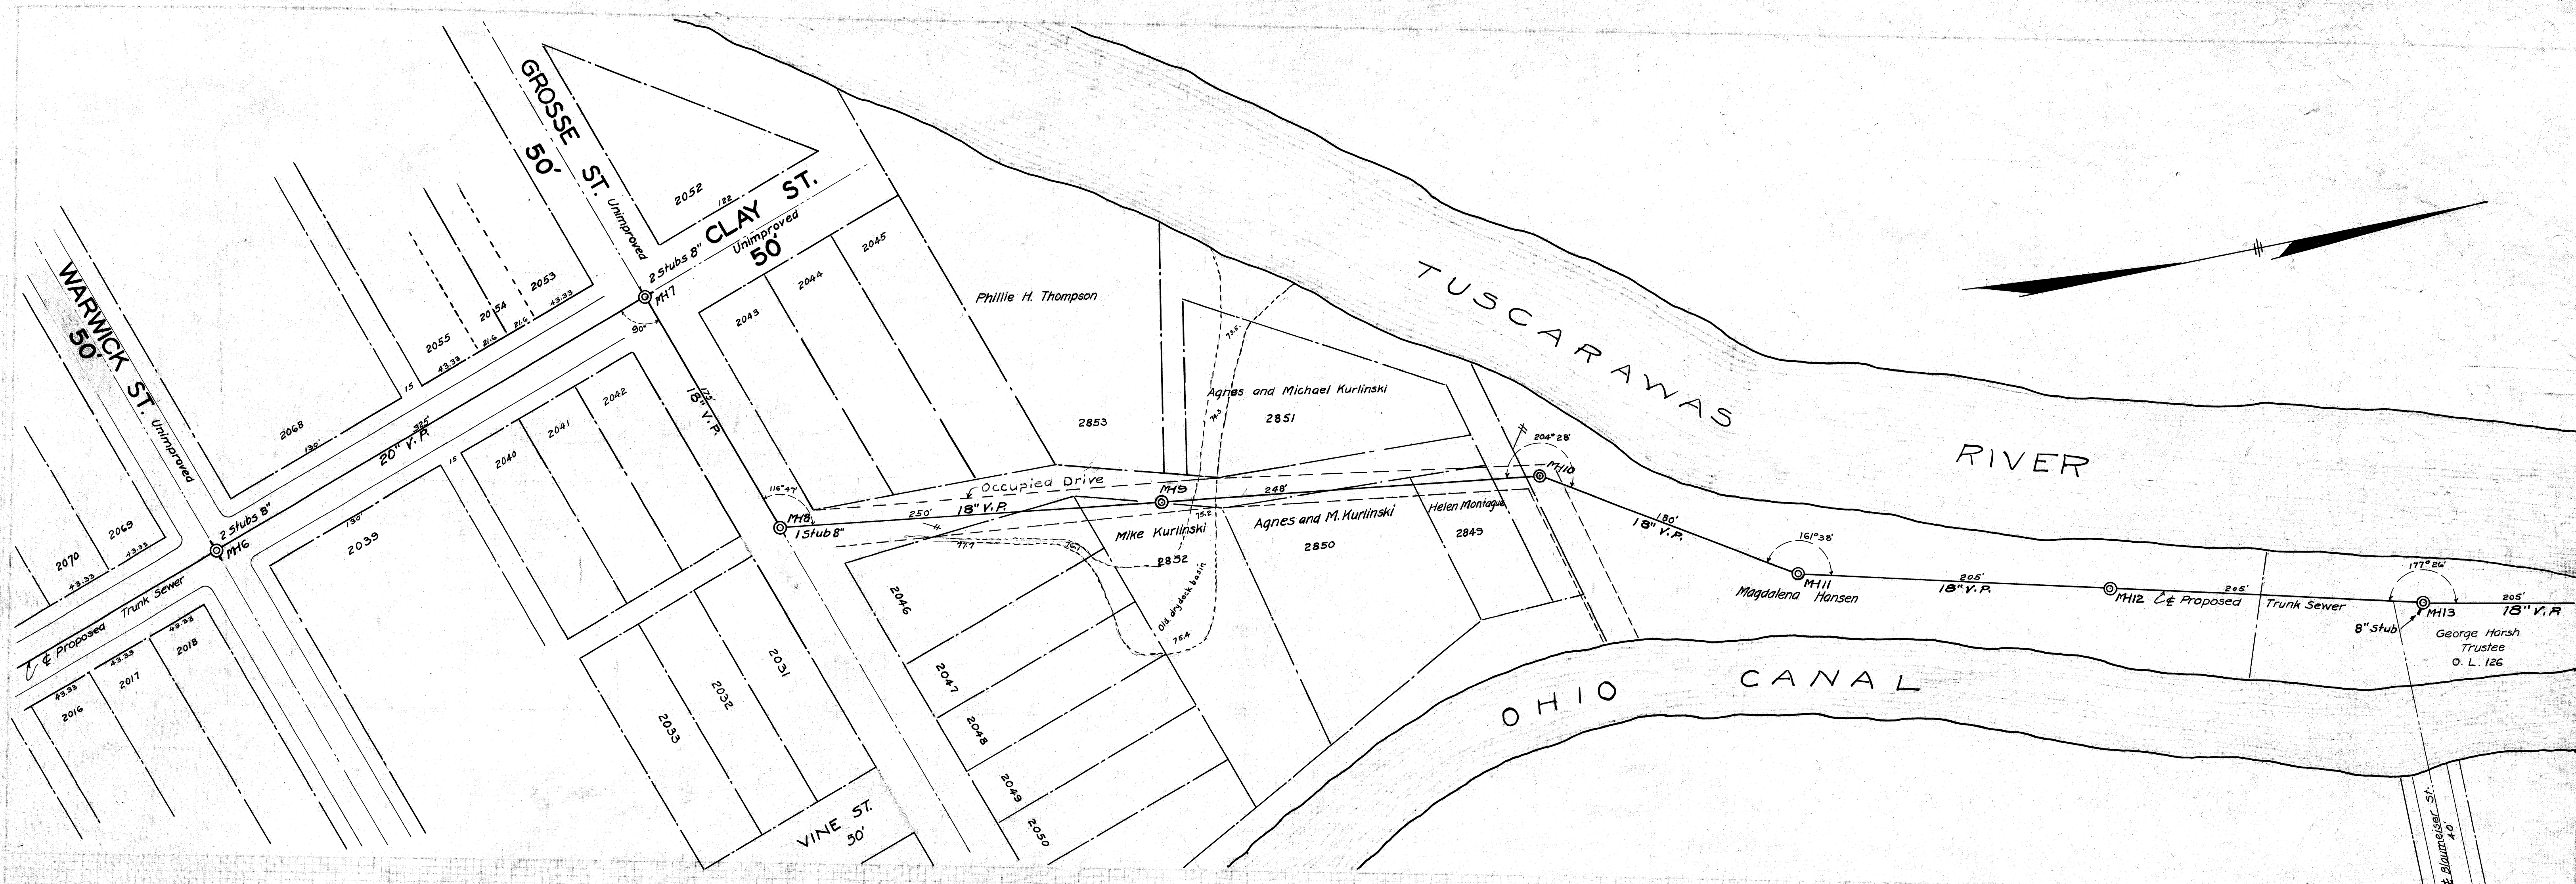

CITY OF MASSILLON OHIO.			
NORTH END SANITARY TRUNK SEWER			
APPROVED:	<i>C. E. Jones</i>	CITY ENGINEER	DEPT. OF PUBLIC SERVICE ENGINEERING DIVISION
DR. BY S. Jones	APR. 11, 1924.	SCALE 1"=50' H. N.B. 36	FILE NO. 96B Acc. NO. 405

North End Trunk 3th No. 4
SE 96 D
ACC. 407

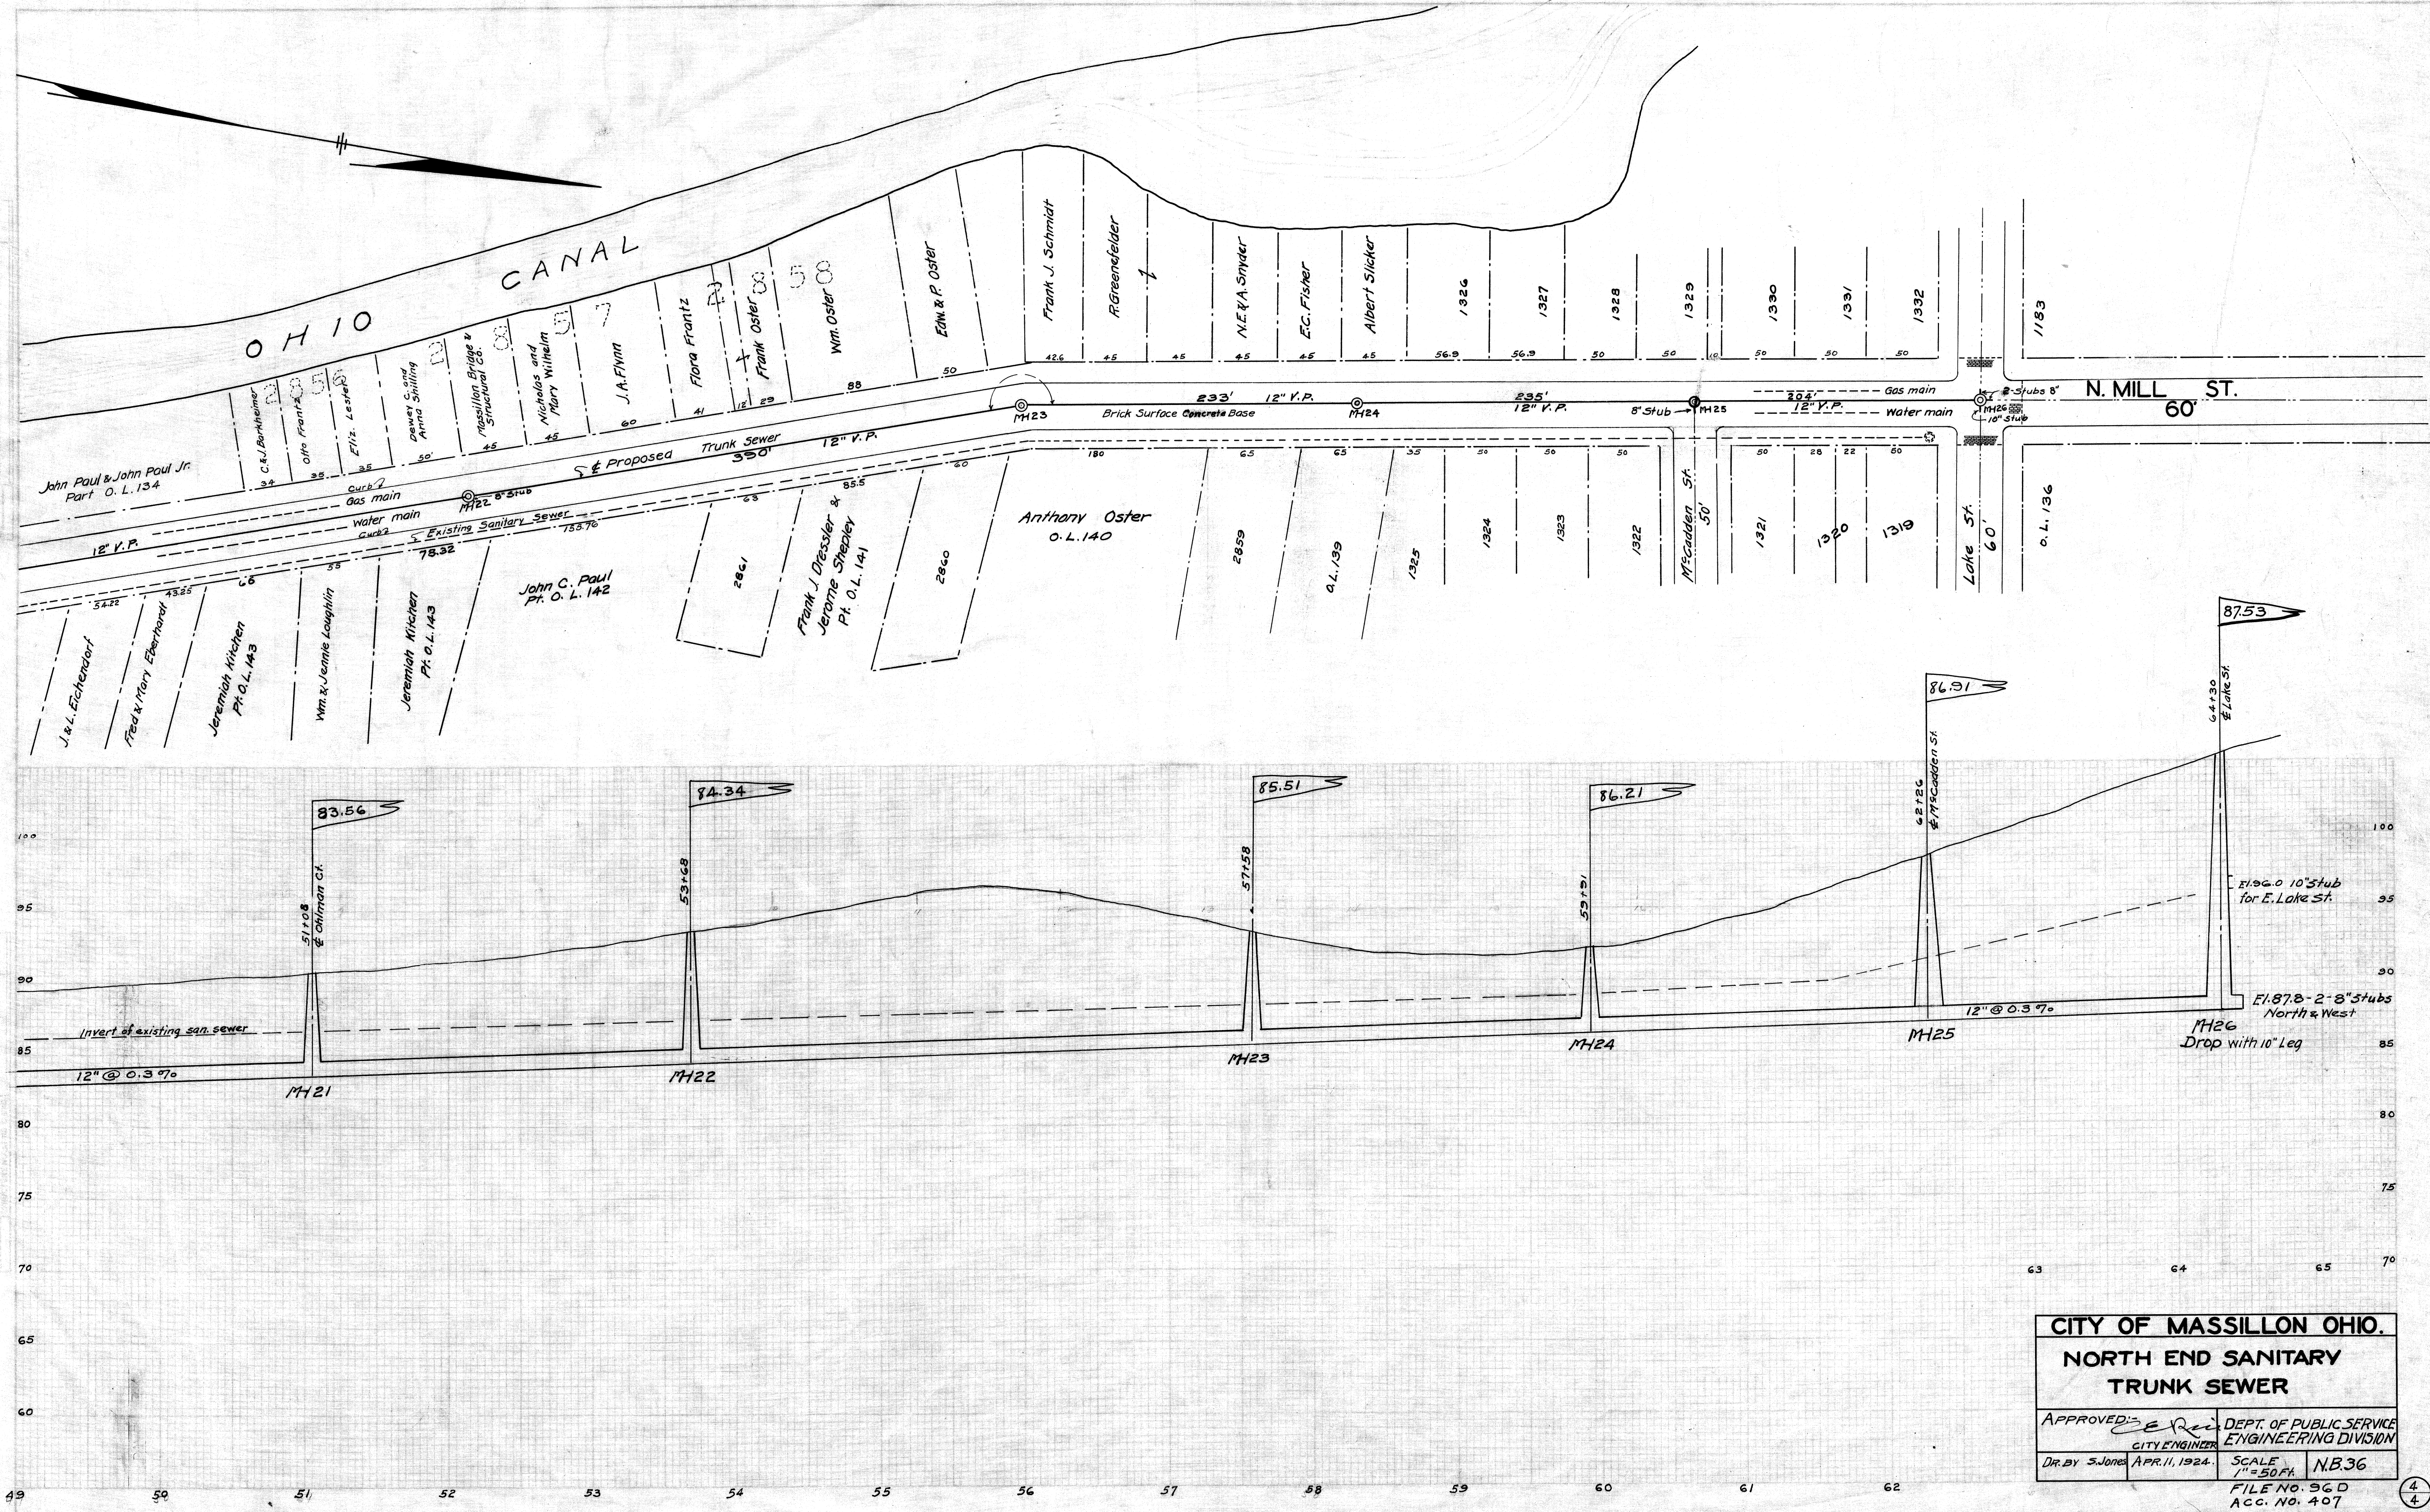

CITY OF MASSILLON OHIO.			
NORTH END SANITARY TRUNK SEWER			
APPROVED: <i>[Signature]</i> CITY ENGINEER		DEPT. OF PUBLIC SERVICE ENGINEERING DIVISION	
DR. BY S. Jones APR. 11, 1924.		SCALE 1"=50 FT.	N.B.36
		FILE NO. 96 D ACC. NO. 407	

4