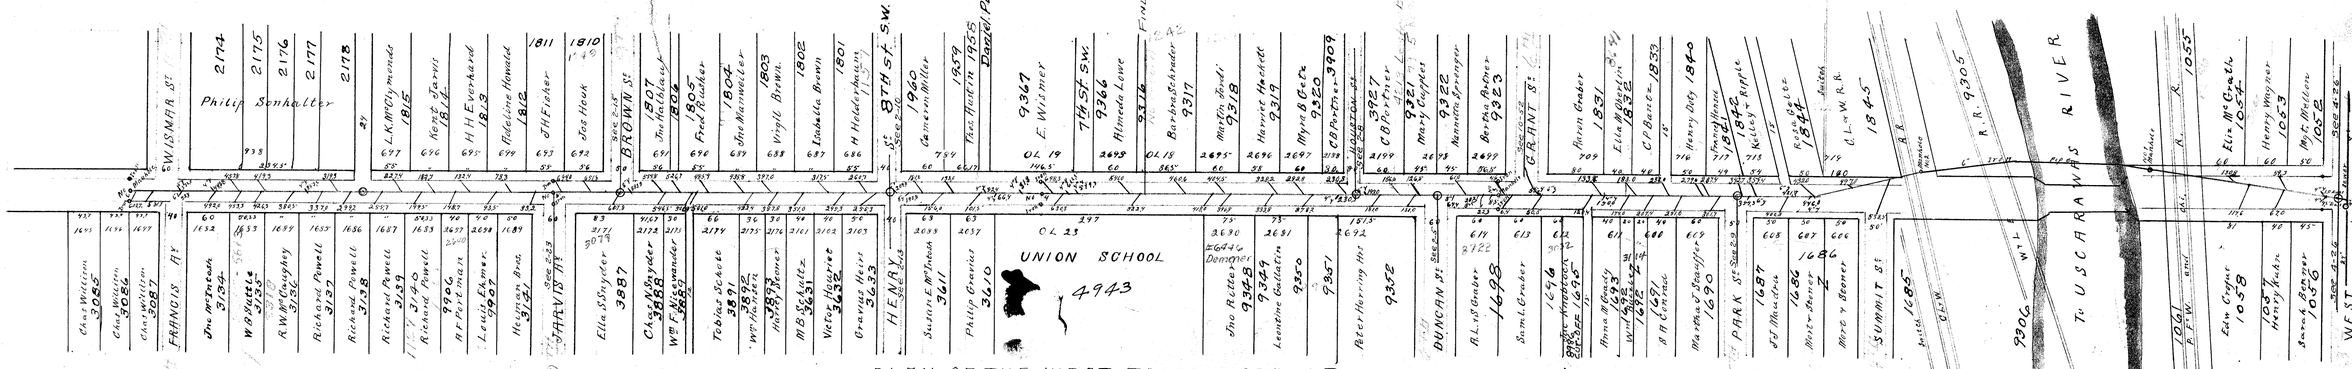

PLAN OF THE WEST TREMONT STREET
SANITARY SEWER

Showing Location of Manholes, Laterals and Extra Y Branches
Measurements East of the River are from the West Line of West St
" " West of " " " " No 3 Manhole East
" " " " No 3 Manhole to No 4 Manhole are West From No 3
" " " " No 4 " " No 5 " " " " " 4
" " " " No 5 " " No 6 " " " " " 5
The laterals are located along the curb line from points at right angles to the center line of the sewer at the center of the manhole covers as above described
There is an 8" Pipe at No 5 Manhole For Jarvis AV
See Next Page For Sewer From Wismer St To Bucher St
Distances between Manholes No 2 to No 3 68.5 FT No 3 to No 4 69.7 FT
No 4 to No 5 67.8 FT No 5 to No 6 60.0 FT
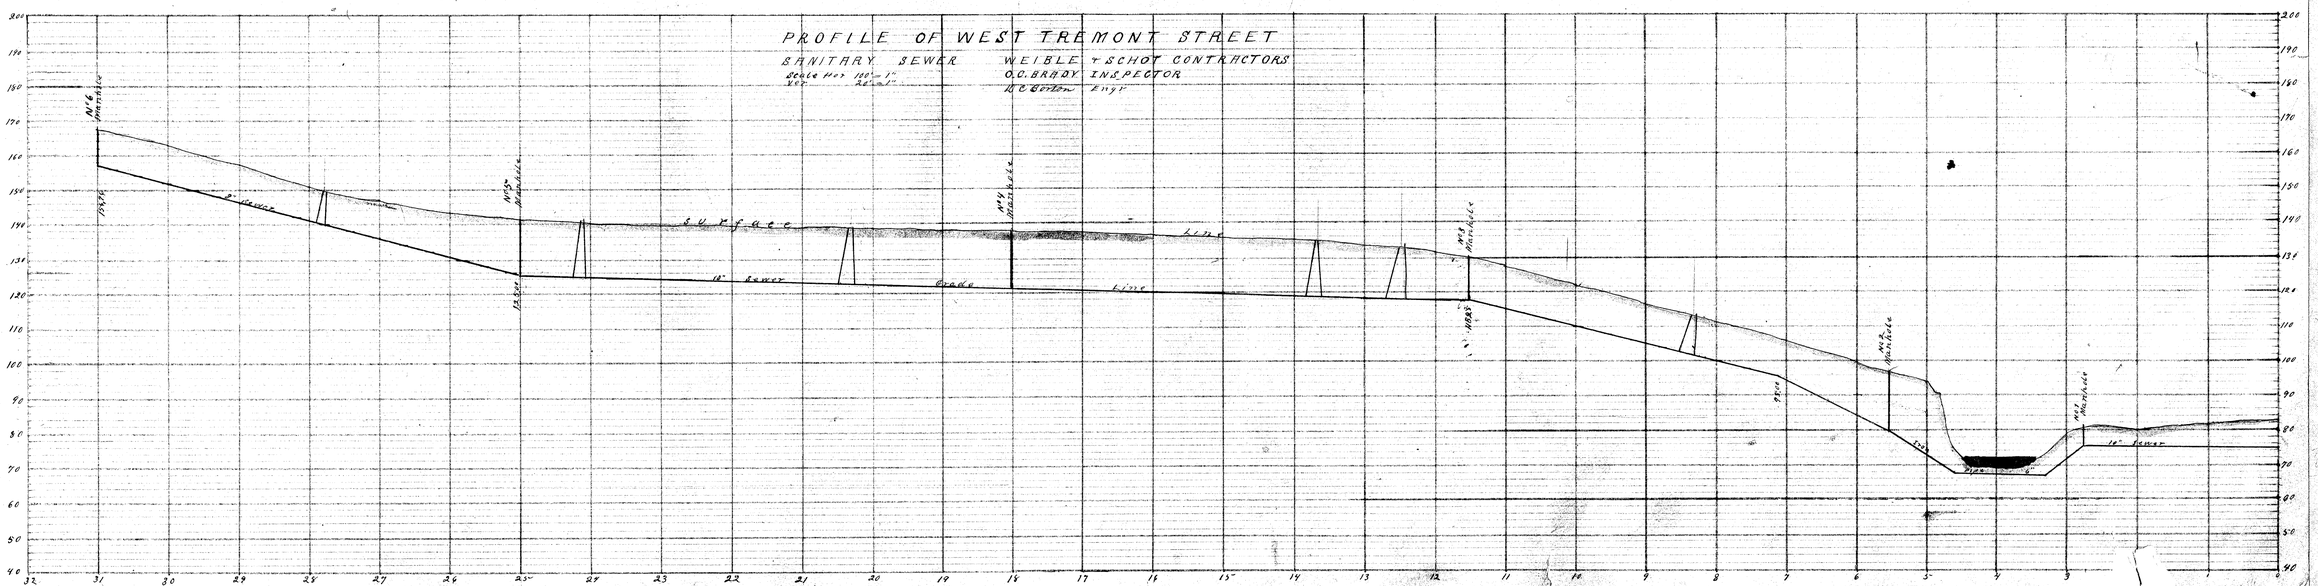
Purple = Lot No 1928
Green = No 1927